


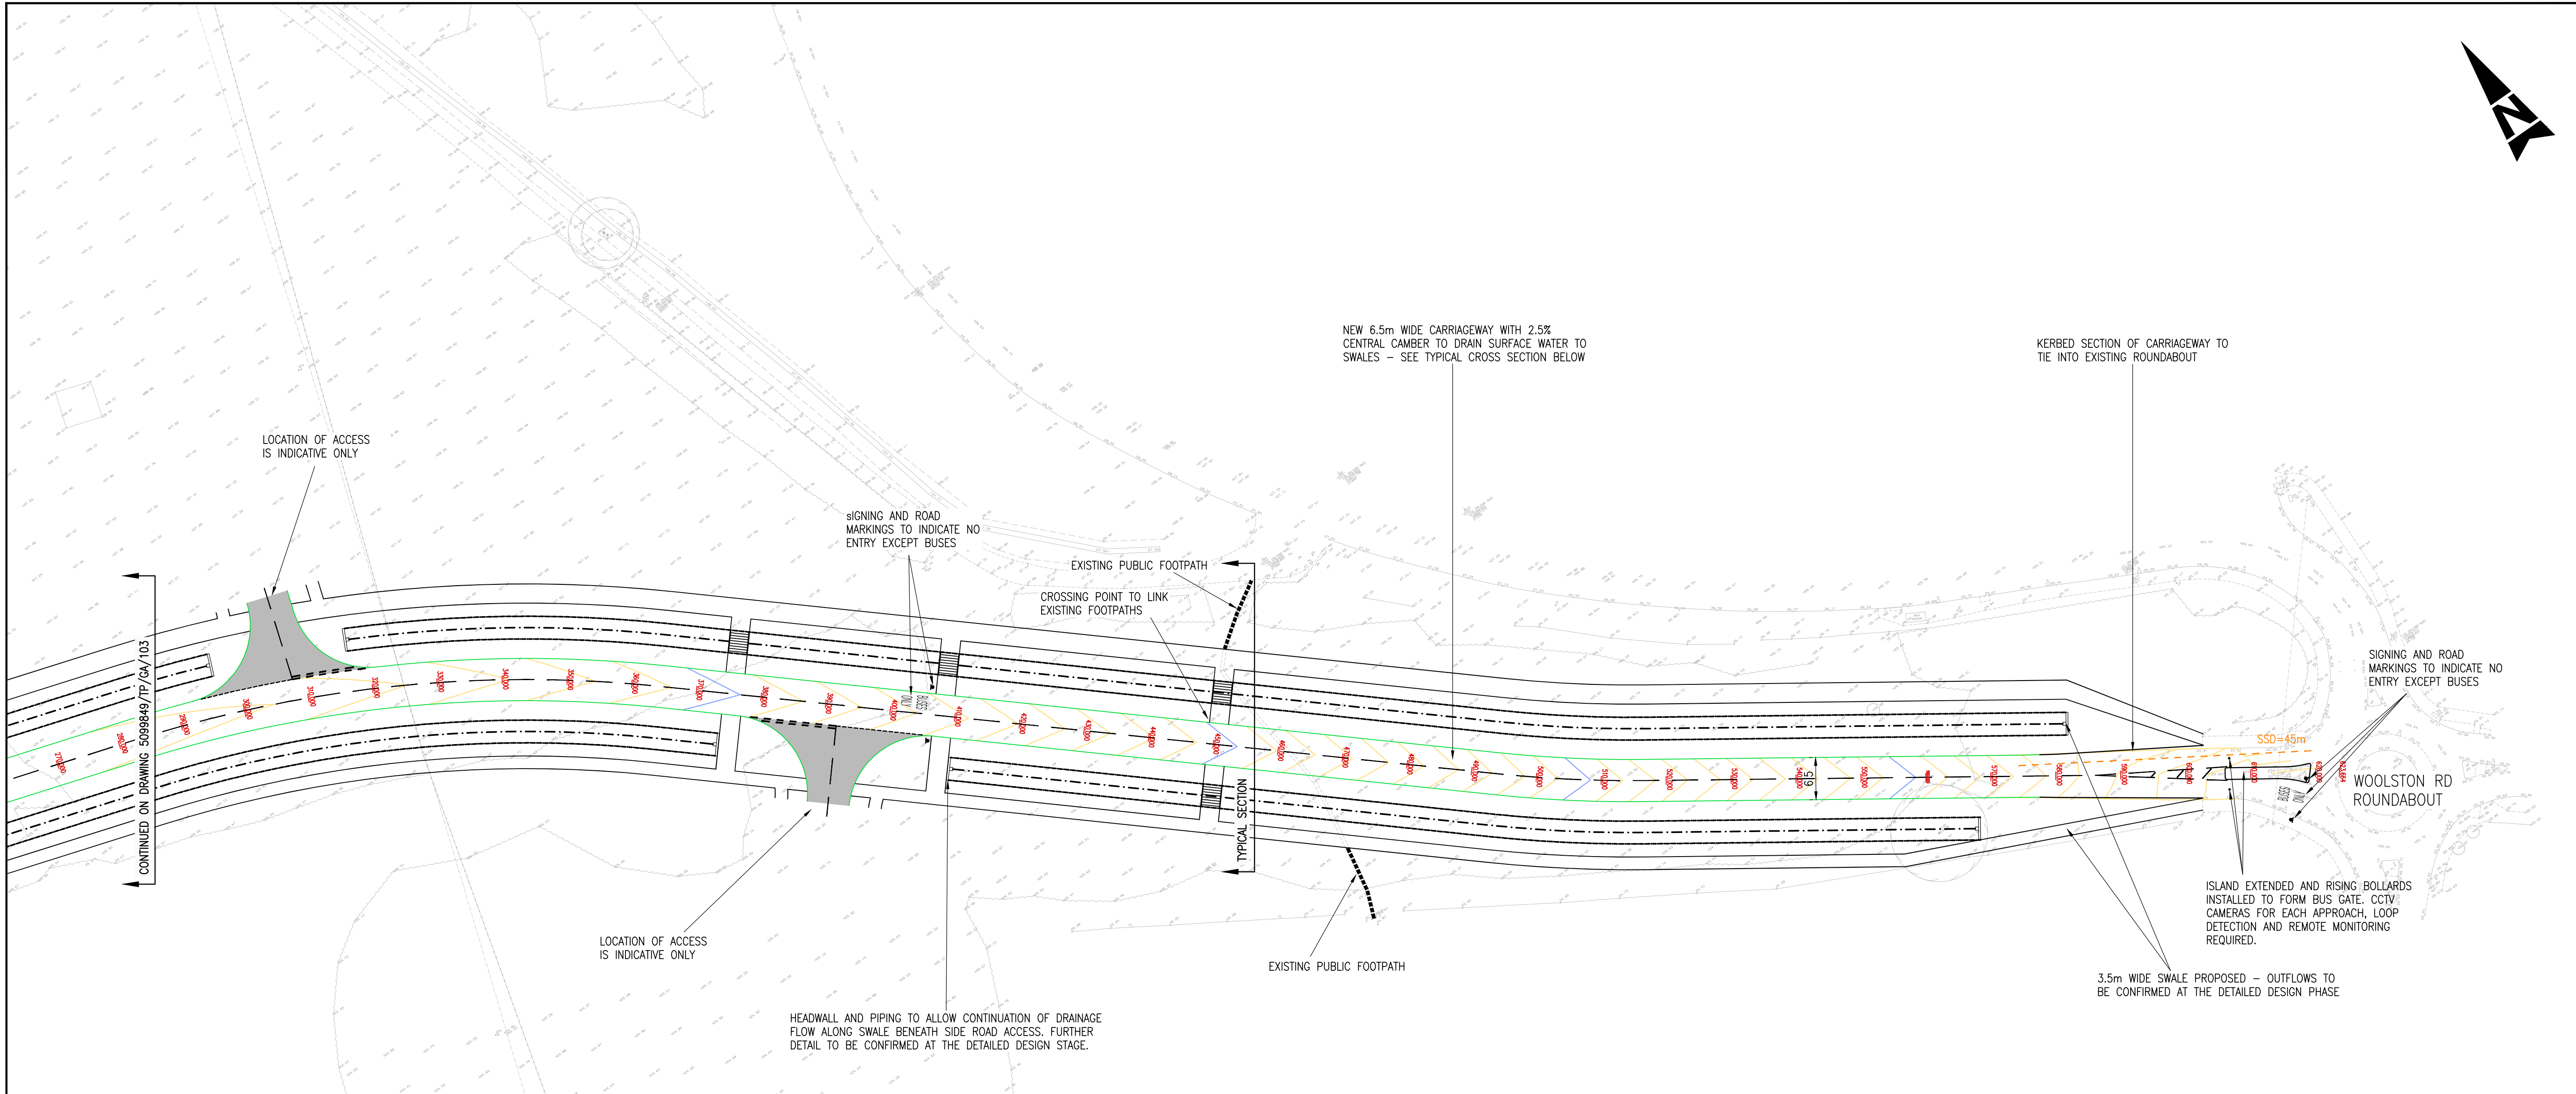

KEY:

PROPOSED KERBLINE

PROPOSED EDGE OF CARRIAGEWAY

ENTRY PATH DEFLECTION

VERGE

PROPOSED SWALE

PROPOSED STOPPING SITE DISTANCE

STRING DIRECTION

CHAINAGE

STRING LABEL

MAJOR CONTOUR
(1000mm INTERVAL)

MINOR CONTOUR
(100mm INTERVAL)

NOTES:

1. THIS DRAWING IS A GENERAL ARRANGEMENT DRAWING ONLY INTENDED AS A PRELIMINARY DESIGN FOR PLANNING APPROVAL, AND IS NOT FOR CONSTRUCTION PURPOSES.

2. THIS DRAWING IS TO BE READ IN CONJUNCTION WITH FOLLOWING DRAWINGS:

- GENERAL ARRANGEMENT 5099849/TP/GA/101-104,
- LAND OWNERSHIP PLANS 5099849/TP/LO/101-104,
- CROSS SECTIONS 5099849/TP/XS/101-112, and
- LONG SECTIONS 5099849/TP/LS/101-102.


3. ALL DIMENSIONS ARE IN METRES UNLESS STATED OTHERWISE.

4. HIGHWAY DRAINAGE AND SWALE OUTFLOWS TO BE DESIGNED DURING THE POST PLANNING DESIGN PHASES.

5. CARRIAGEWAY EARTHWORKS PROPOSED AT A 1:3 GRADIENT - GEOTECHNICAL INPUT WILL BE REQUIRED DURING THE POST PLANNING DESIGN PHASE TO ADVISE ON STRENGTHENING WORKS THAT MAY BE REQUIRED FOR PROPOSED EMBANKMENTS.

6. CARRIAGEWAY AND FOOTWAY CONSTRUCTION TO BE AGREED WITH KEY STAKEHOLDERS POST PLANNING.

7. DMRB STANDARDS HAVE BEEN APPLIED TO THE PROPOSED HIGHWAY ALIGNMENT FOR HULBERT ROAD AND THE PROPOSED HULBERT ROAD ROUNDABOUT PRIOR TO THE COMMENCEMENT OF THE PROPOSED DEVELOPMENT 30mph ZONE. MFS2 STANDARDS HAVE BEEN APPLIED TO THE HIGHWAY ALIGNMENT WITHIN THE DEVELOPMENT AREA AFTER THE COMMENCEMENT OF THE DEVELOPMENT 30mph ZONE.

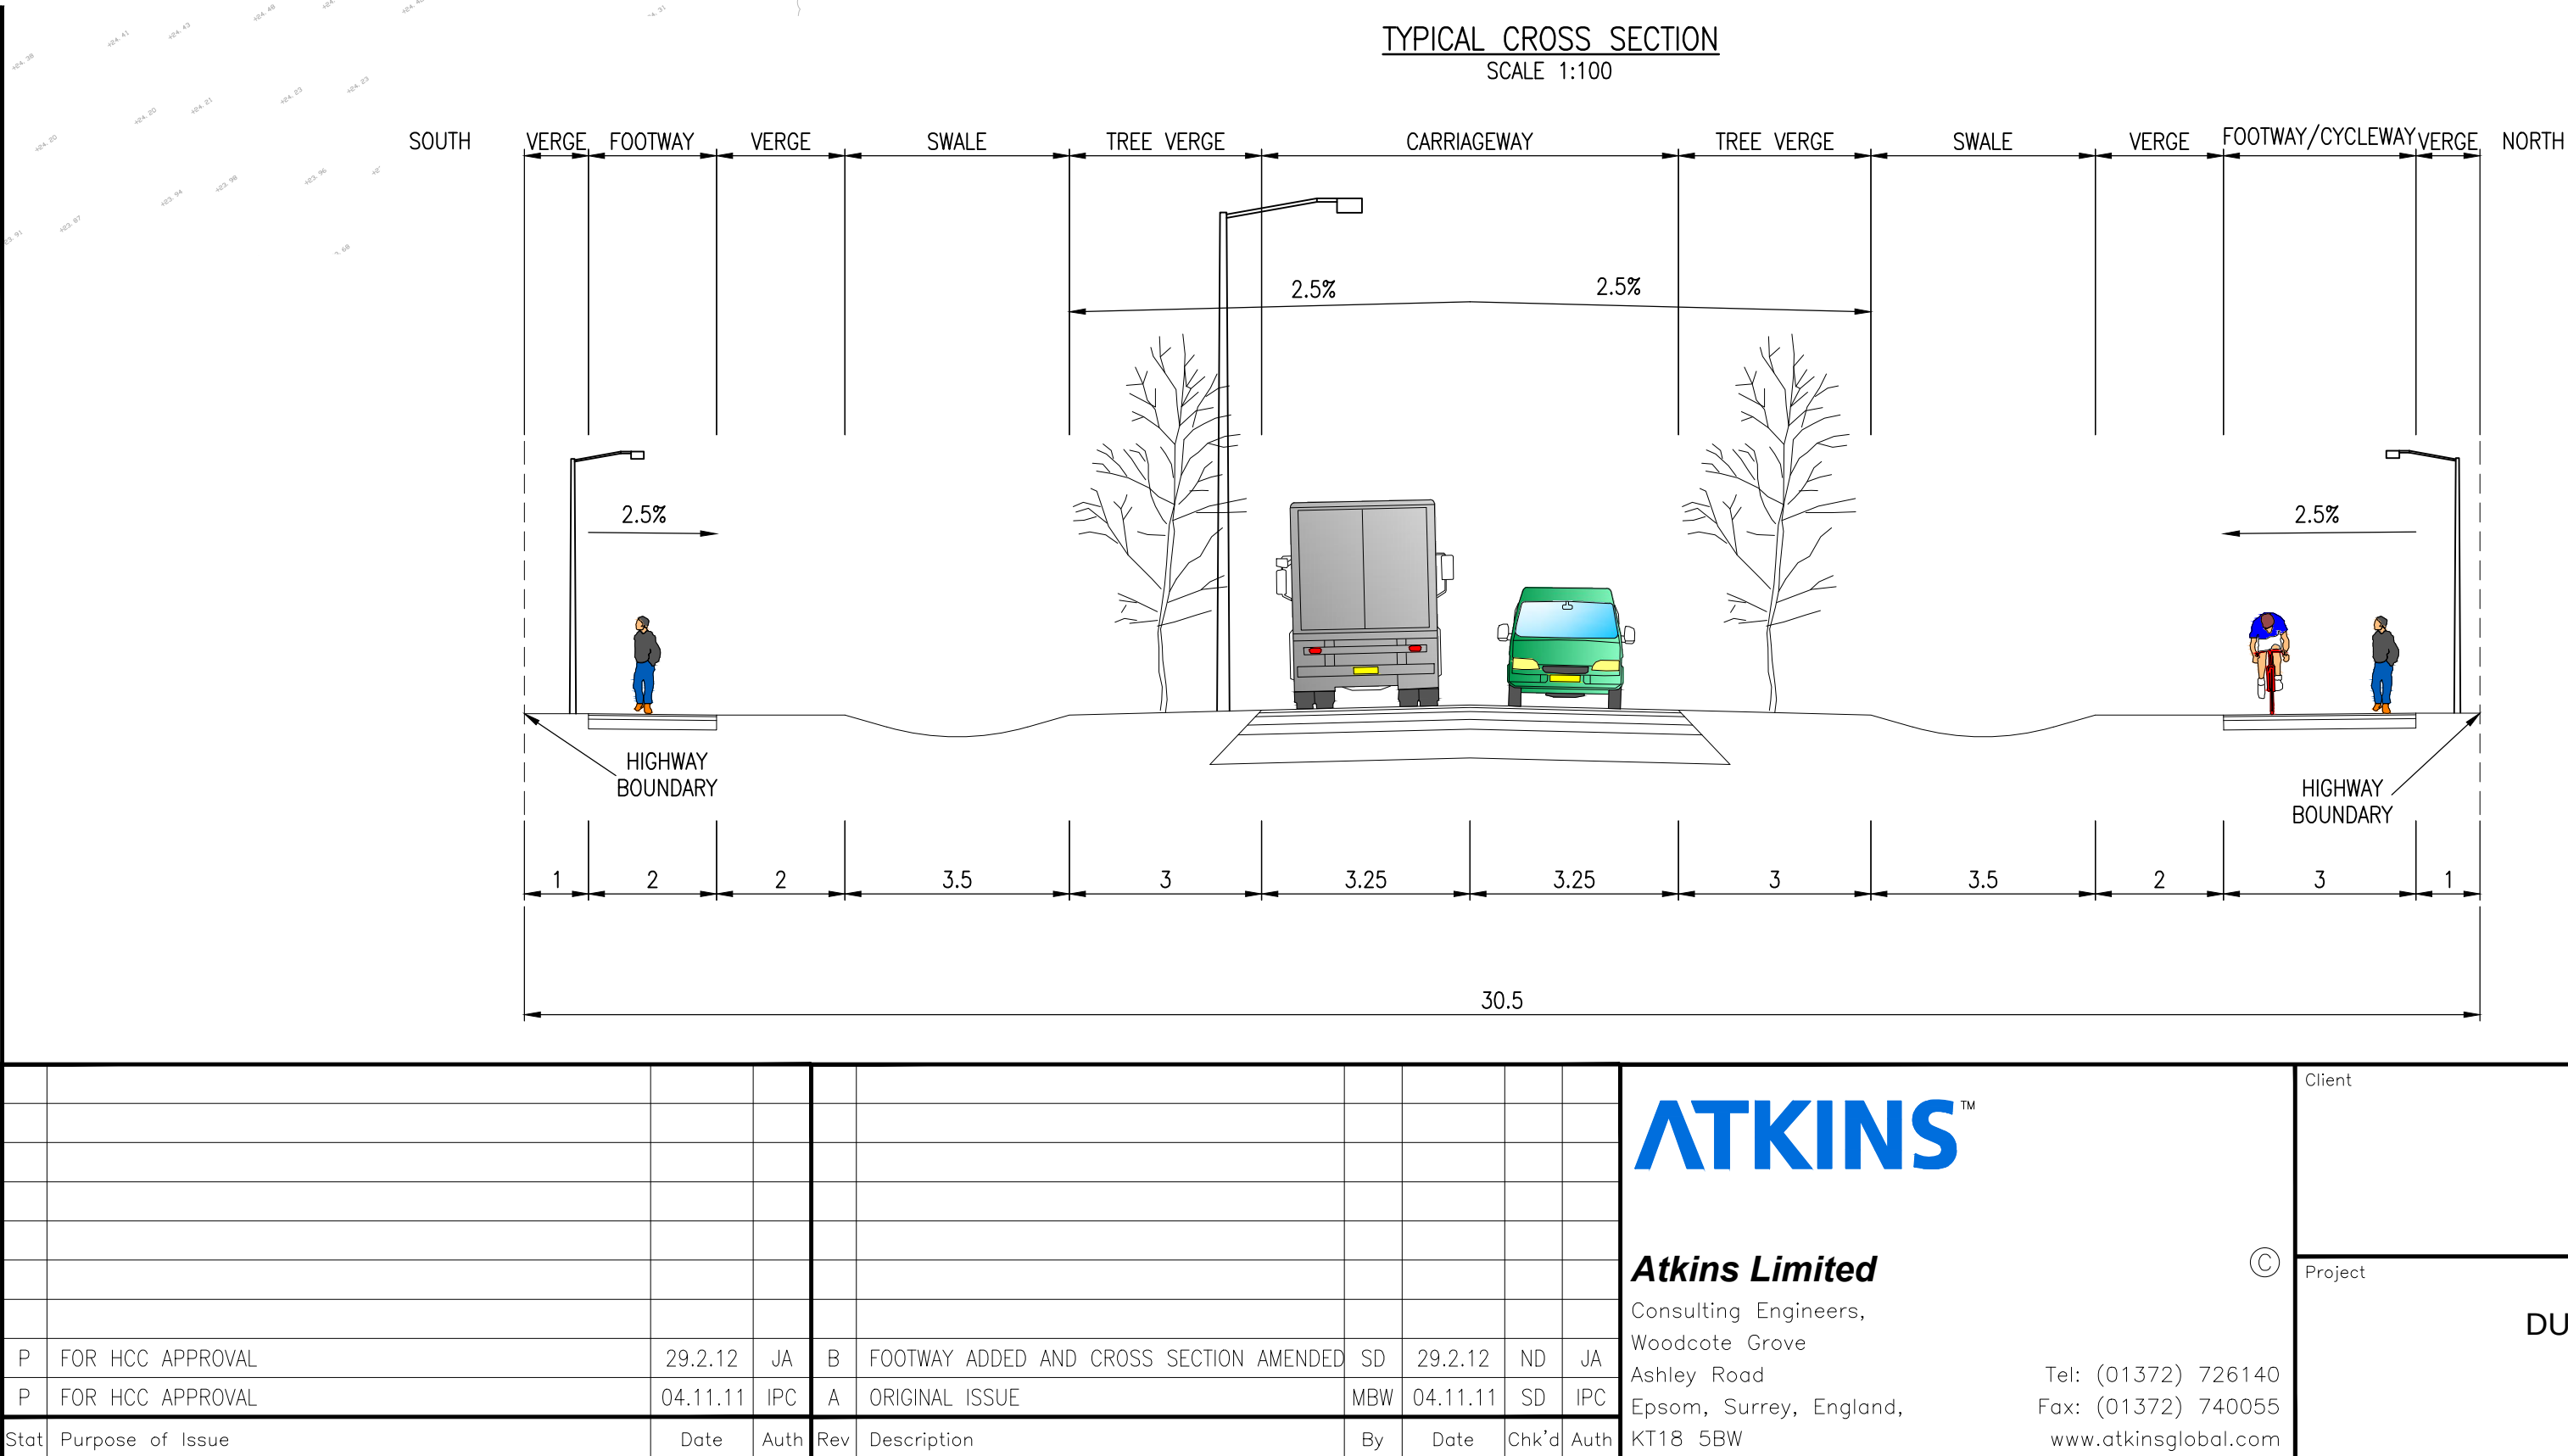

ATKINS™

Atkins Limited

Consulting Engineers,
Woodcote Grove,
Ashley Road
Epsom, Surrey, England,
KT18 5BW

Client

PORTSMOUTH CITY COUNCIL

Project

DUNSBURY HILL FARM
STAGE 2

Stat

Purpose of Issue

Date

Auth

Rev

Description

By

Date

Chk'd

Auth

P

FOR HCC APPROVAL

29.2.12

JA

B

FOOTWAY ADDED AND CROSS SECTION AMENDED

SD

29.2.12

ND

JA

P

FOR HCC APPROVAL

04.11.11

IPC

A

ORIGINAL ISSUE

MBW

04.11.11

SD

IPC

Tel: (01372) 726140

Fax: (01372) 740055

www.atkinsglobal.com

Sheet Size

Original Scale

Designed/Drawn

Checked

Authorised

A1

1:500

MBW

SD

IPC

Status

Drawing Number

Rev

P

5099849/TP/GA/104

B

SAFETY, HEALTH AND ENVIRONMENTAL INFORMATION				
IN ADDITION TO THE HAZARDS/RISKS NORMALLY ASSOCIATED WITH THE TYPES OF WORK DETAILED ON THIS DRAWING, NOTE THE FOLLOWING SIGNIFICANT RESIDUAL RISKS				
CONSTRUCTION				
NONE				
MAINTENANCE/CLEANING				
NONE				
USE				
NONE				
DECOMMISSIONING/DEMOLITION				
NONE				
Title				
GENERAL ARRANGEMENT (SHEET 4 of 4)				
Sheet Size	Original Scale	Designed/Drawn	Checked	Authorised
A1	1:500	MBW	SD	IPC
Status	Drawing Number	Date	Date	Date
P	5099849/TP/GA/104	10.11	04.11.11	04.11.11
Rev				B