


REV	DATE	BY	CHK	APPR	DESCRIPTION
-	29.10.13	JC	AY	TG	For Planning Condition Discharge
A	15.01.14	JC	AY	TG	Tender Issue

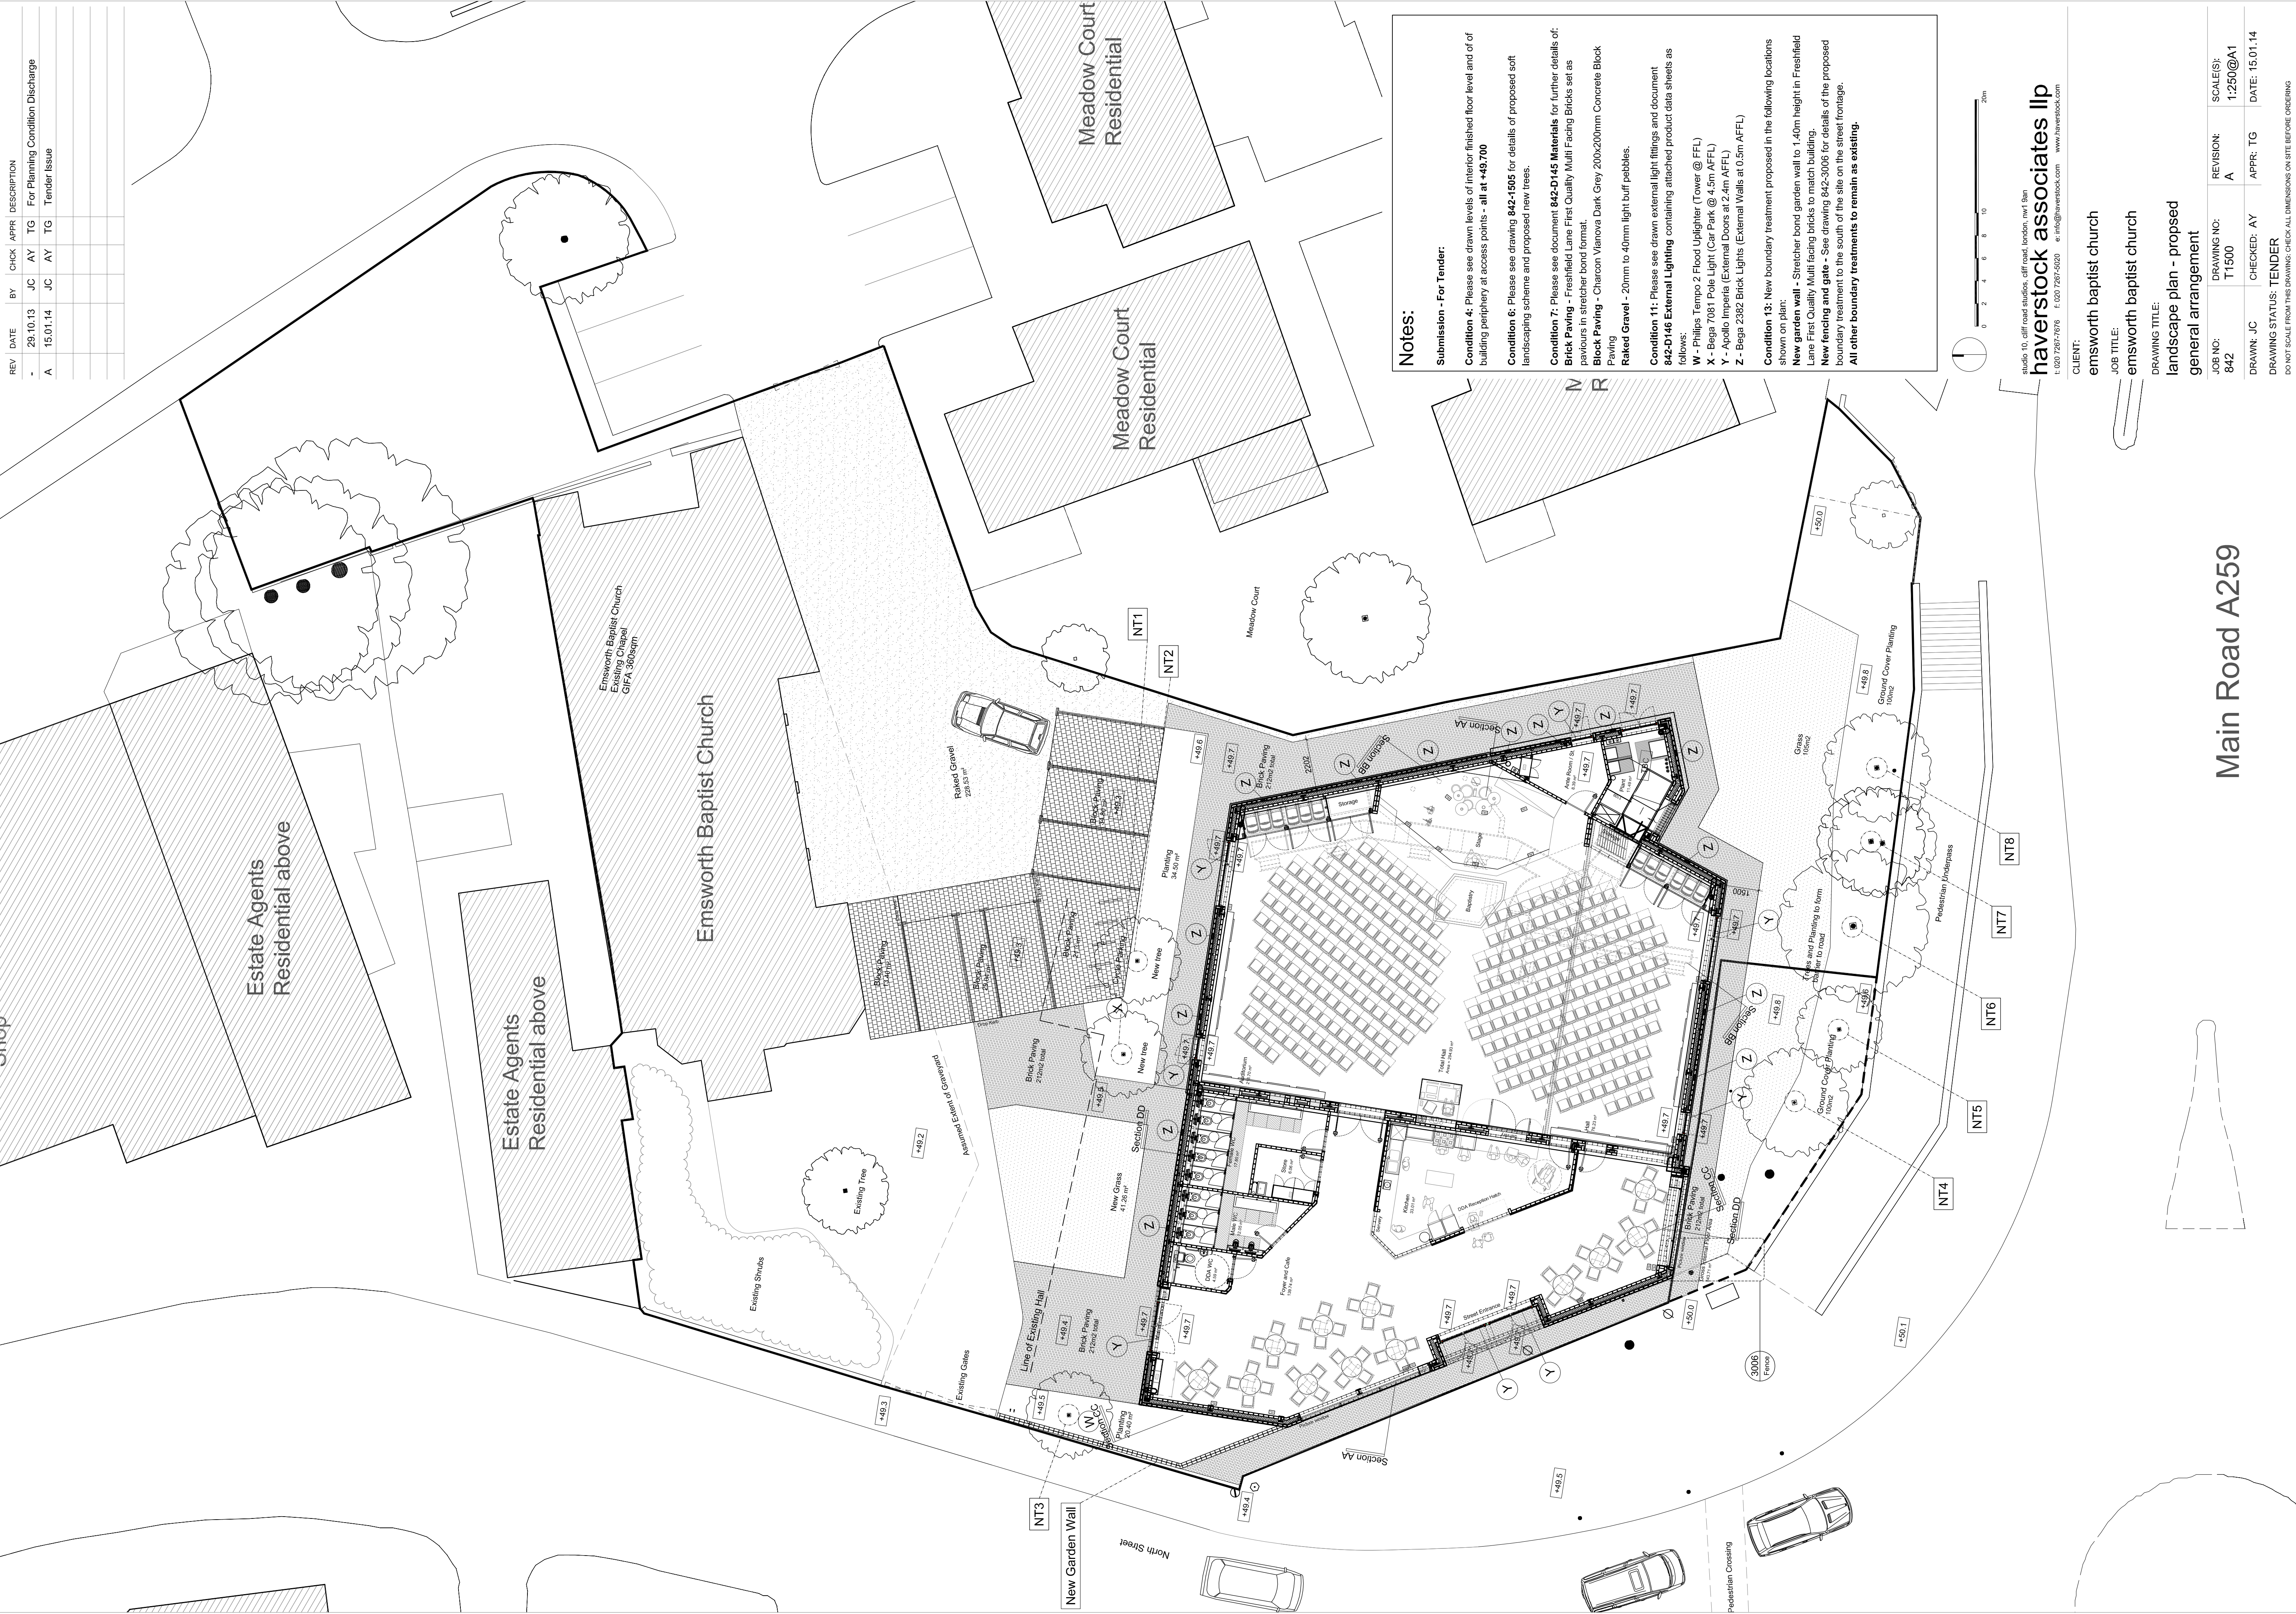

Notes:

Submission - For Tender:


Condition 4: Please see drawn levels of interior finished floor level and of building periphery at access points - **all at +49.700**

Condition 6: Please see drawing 842-1505 for details of proposed soft landscaping scheme and proposed new trees.

Condition 7: Please see document 842-D145 Materials for further details of:
Brick Paving - Freshfield Lane First Quality Multi Facing Bricks set as paviours in stretcher bond format.
Block Paving - Charcon Varanova Dark Grey 200x200mm Concrete Block Paving
Raked Gravel - 20mm to 40mm light buff pebbles.

Condition 11: Please see drawn external light fittings and document 842-D146 **External Lighting** containing attached product data sheets as follows:
W - Philips Tempo 2 Flood Uplighter (Tower @ FFL)
X - Bega 7081 Pole Light (Car Park @ 4.5m AFFL)
Y - Apollo Imperia (External Doors at 2.4m AFFL)
Z - Bega 2382 Brick Lights (External Walls at 0.5m AFFL)

Condition 13: New boundary treatment proposed in the following locations shown on plan:
New garden wall - Stretcher bond garden wall to 1.40m height in Freshfield Lane First Quality Multi facing bricks to match building.
New fencing and gate - See drawing 842-3006 for details of the proposed boundary treatment to the south of the site on the street frontage.
All other boundary treatments to remain as existing.

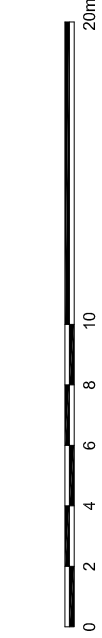

studio 10, cliff road studios, cliff road, london, nw1 1bn
haversstock associates llp
t: 020 7267 1016 f: 020 7267 5020 e: info@haversstock.com www.haversstock.com

CLIENT:
emsworth baptist church
JOB TITLE:
emsworth baptist church

DRAWING TITLE:
landscape plan - proposed
general arrangement

JOB NO:	DRAWING NO:	REVISION:	SCALE(S):
842	T1500	A	1:250@A1
DRAWN: JC	CHECKED: AY	APPR: TG	DATE: 15.01.14

DRAWING STATUS: TENDER
DO NOT SCALE FROM THIS DRAWING. CHECK ALL DIMENSIONS ON SITE BEFORE ORDERING

Main Road A259