


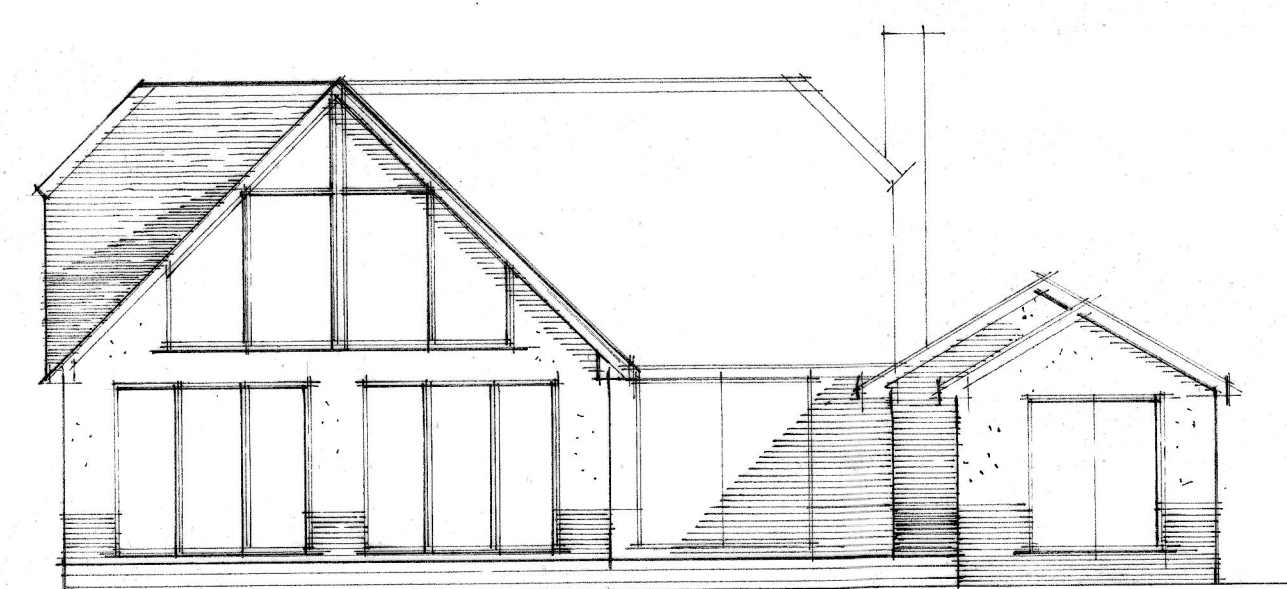


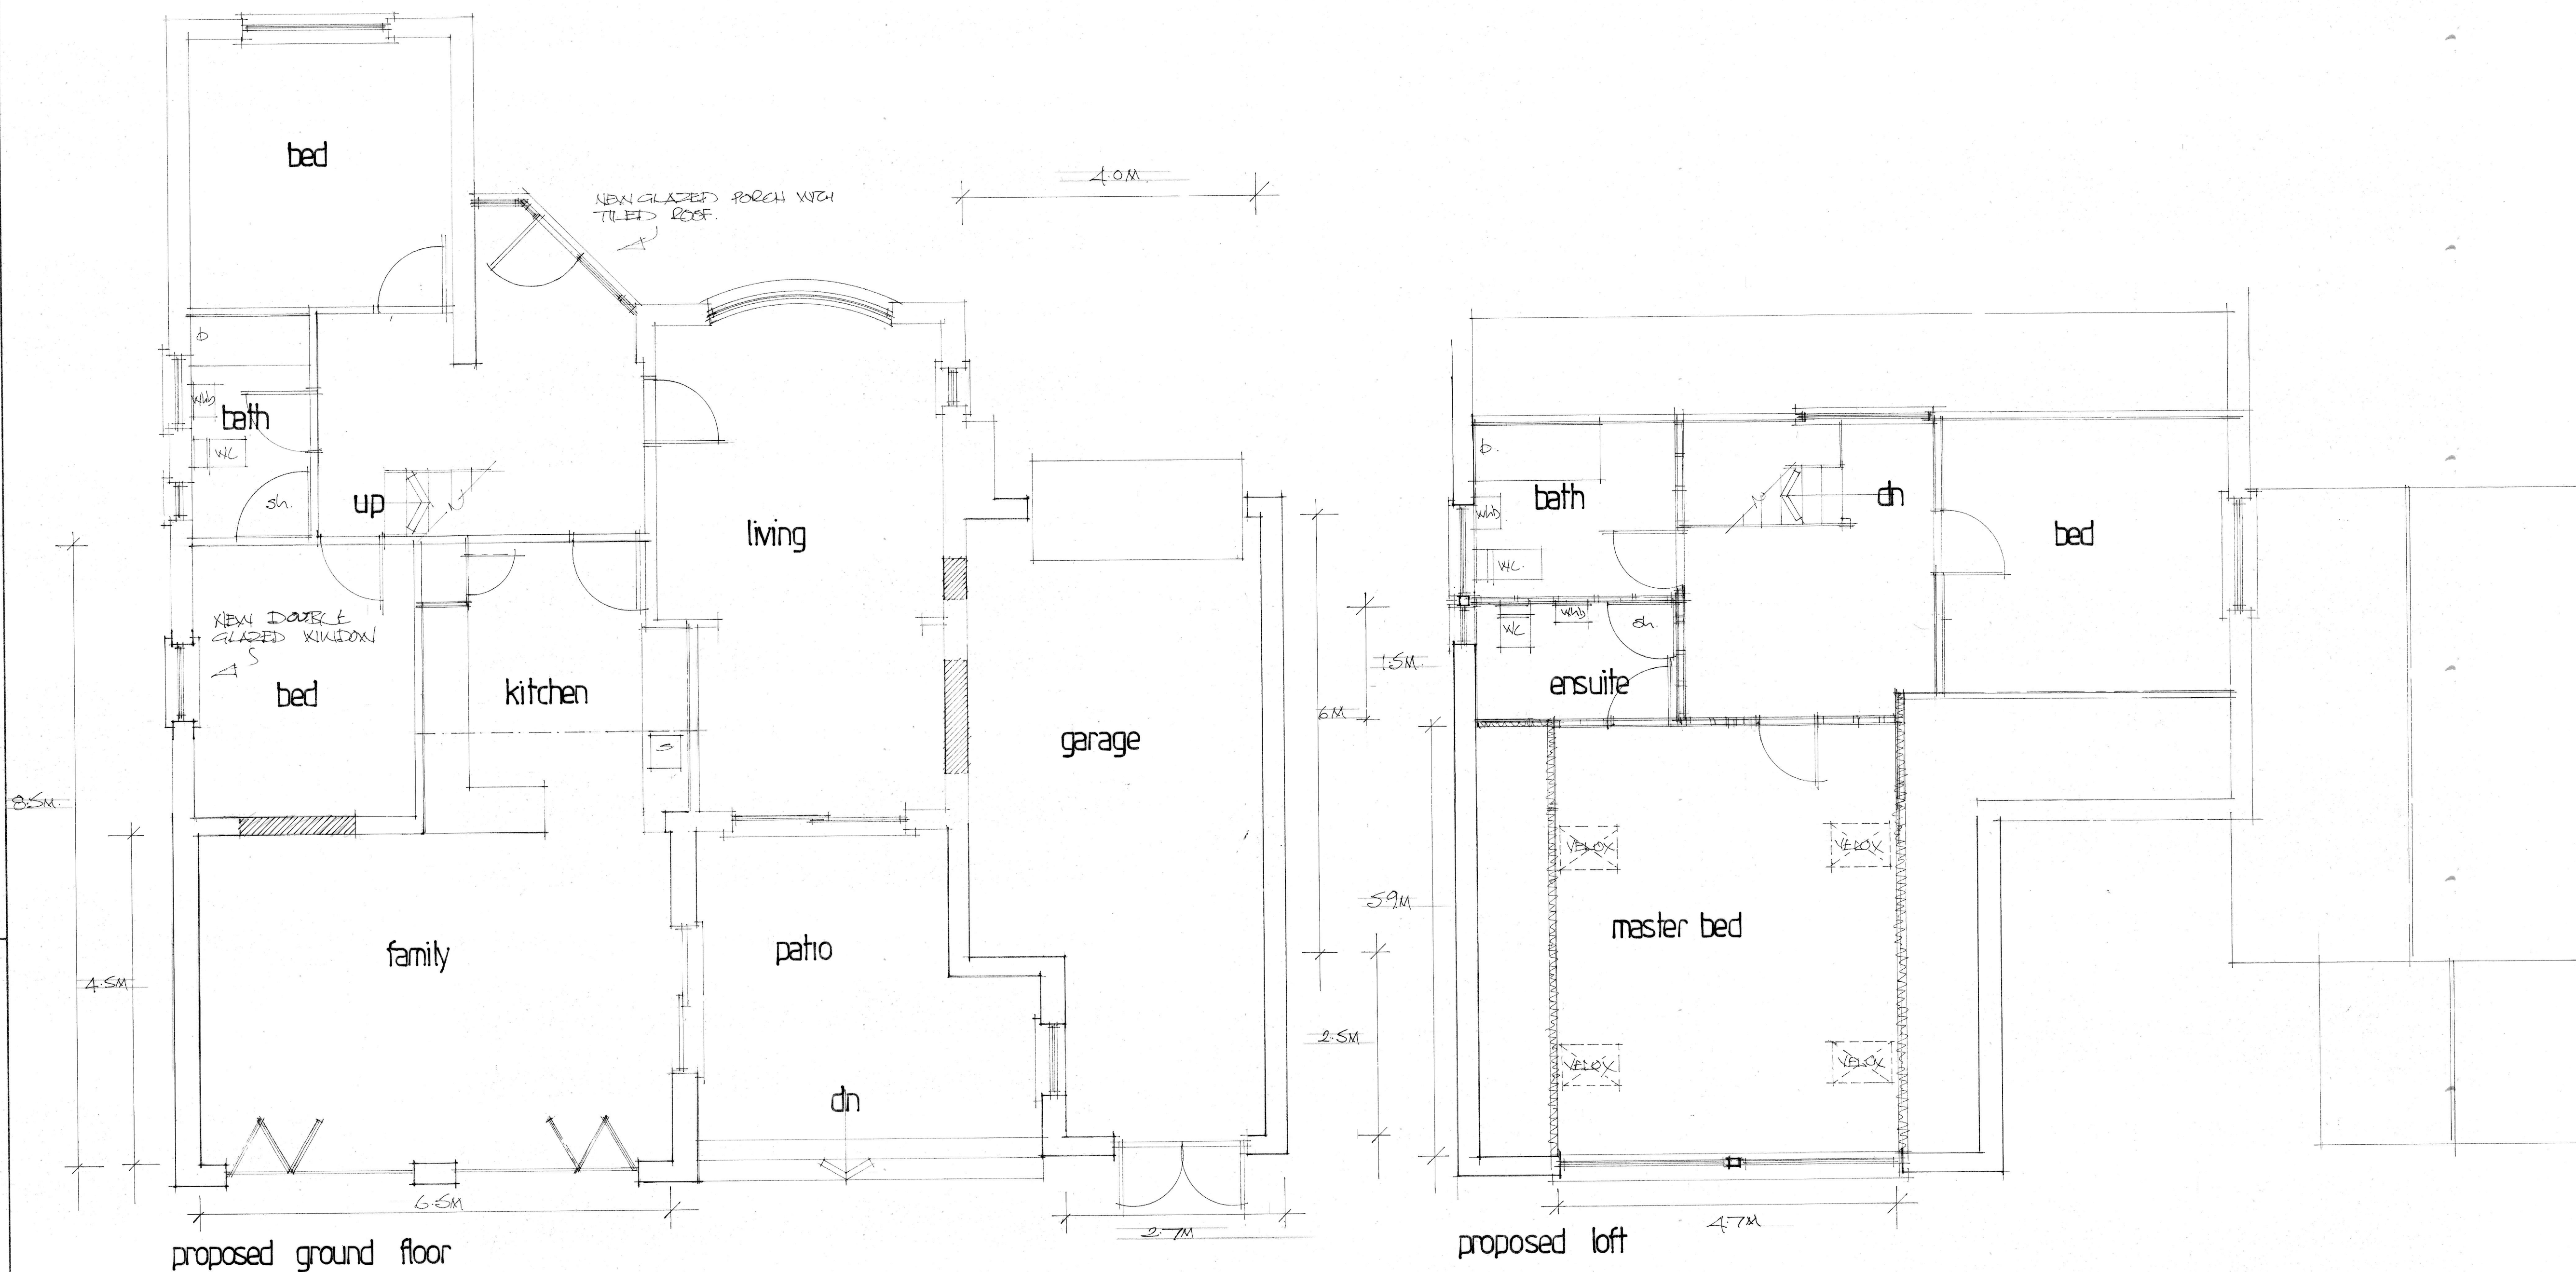


proposed rear

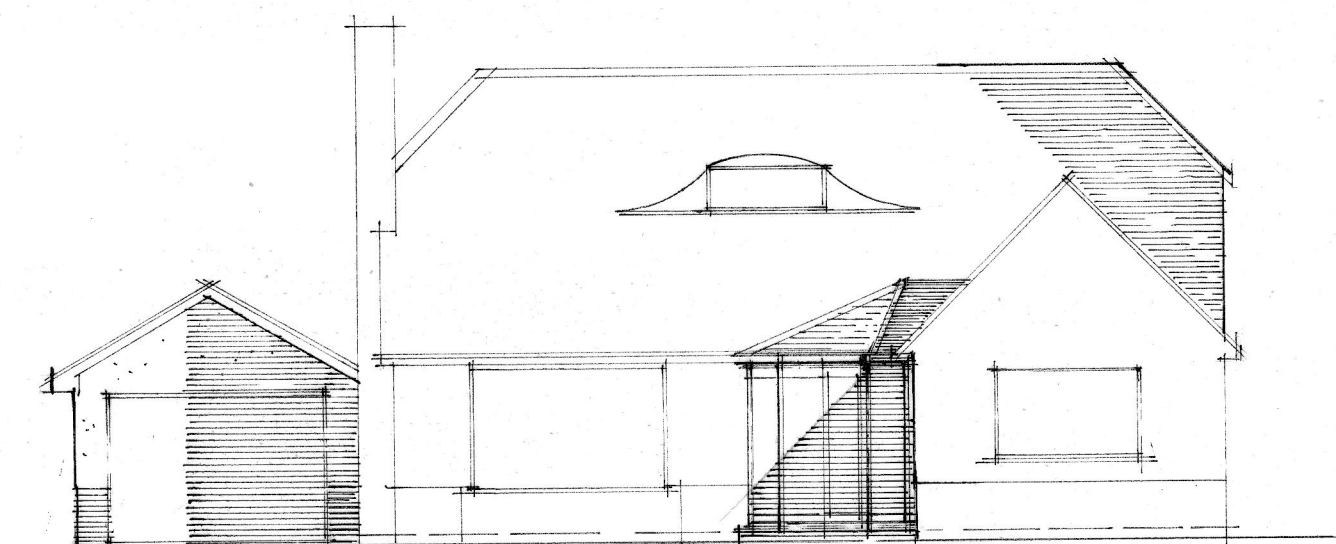

proposed front

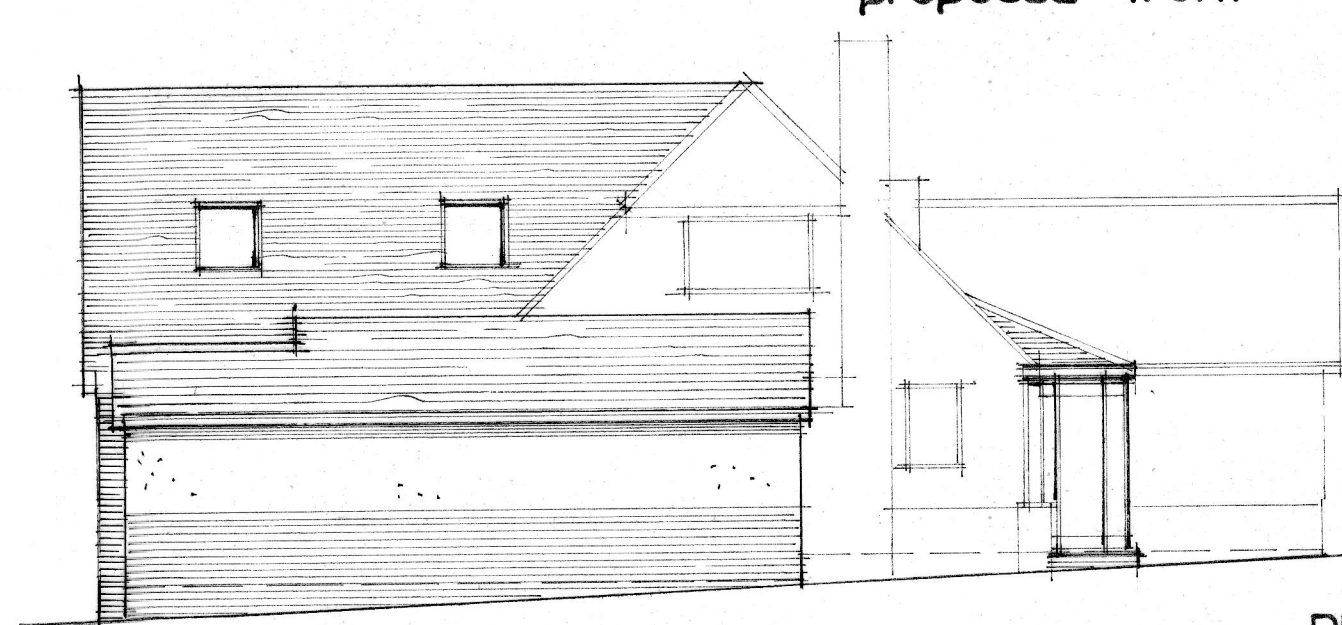

proposed sides

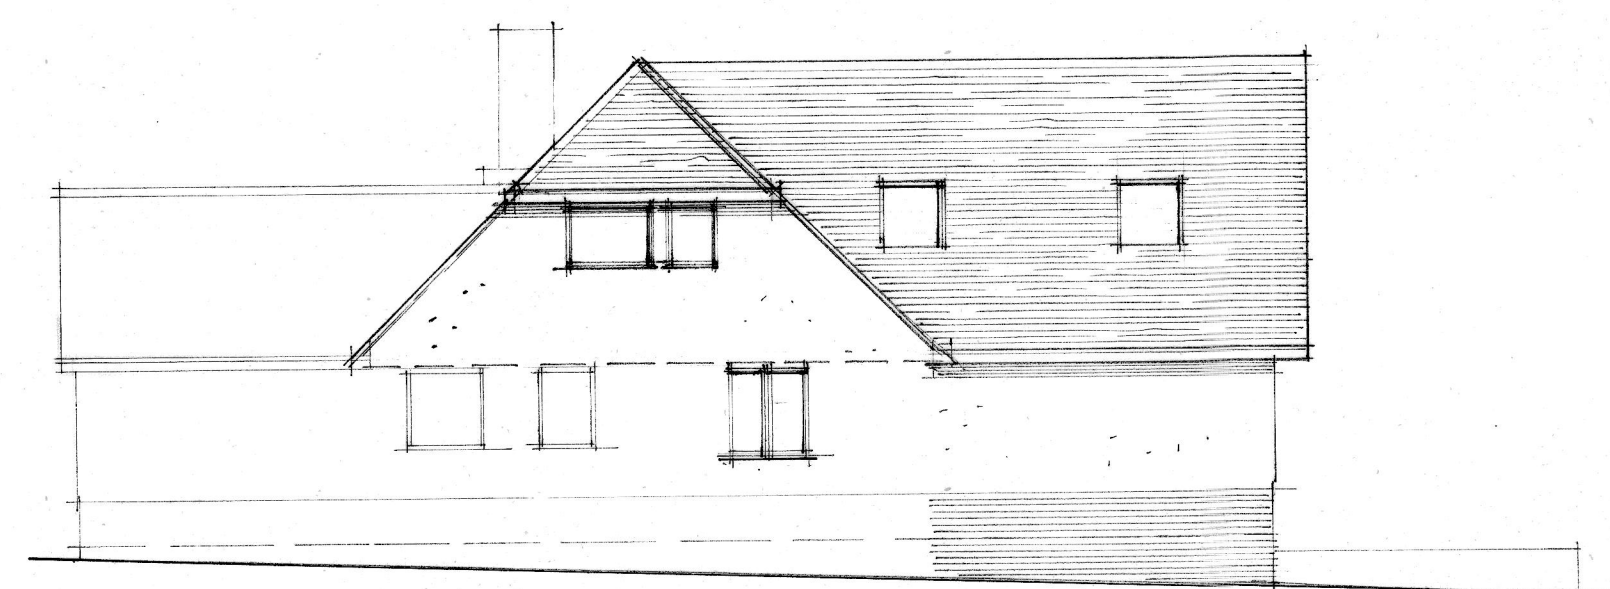

THORNS-YOUNG
ARCHITECTURAL

THORNS-YOUNG LTD
CHARTERED BUILDING CONSULTANTS
232 London Road, North End, Portsmouth PO2 9JQ
Tel: (023) 9267 2883 Fax: (023) 9266 3457
Website: www.thornsyong.co.uk

Client
MR AND MRS. T. BERTY

Job Title
7 WALLIS GARDENS
WATERLOOVILLE

Drawing Title
PROPOSED PLANS
AND ELEVATIONS

Scale 1:50 + 1:100

Date NOV. 2013 Drawn by CAC

Drg. No. 6205:13:2 Rev.