

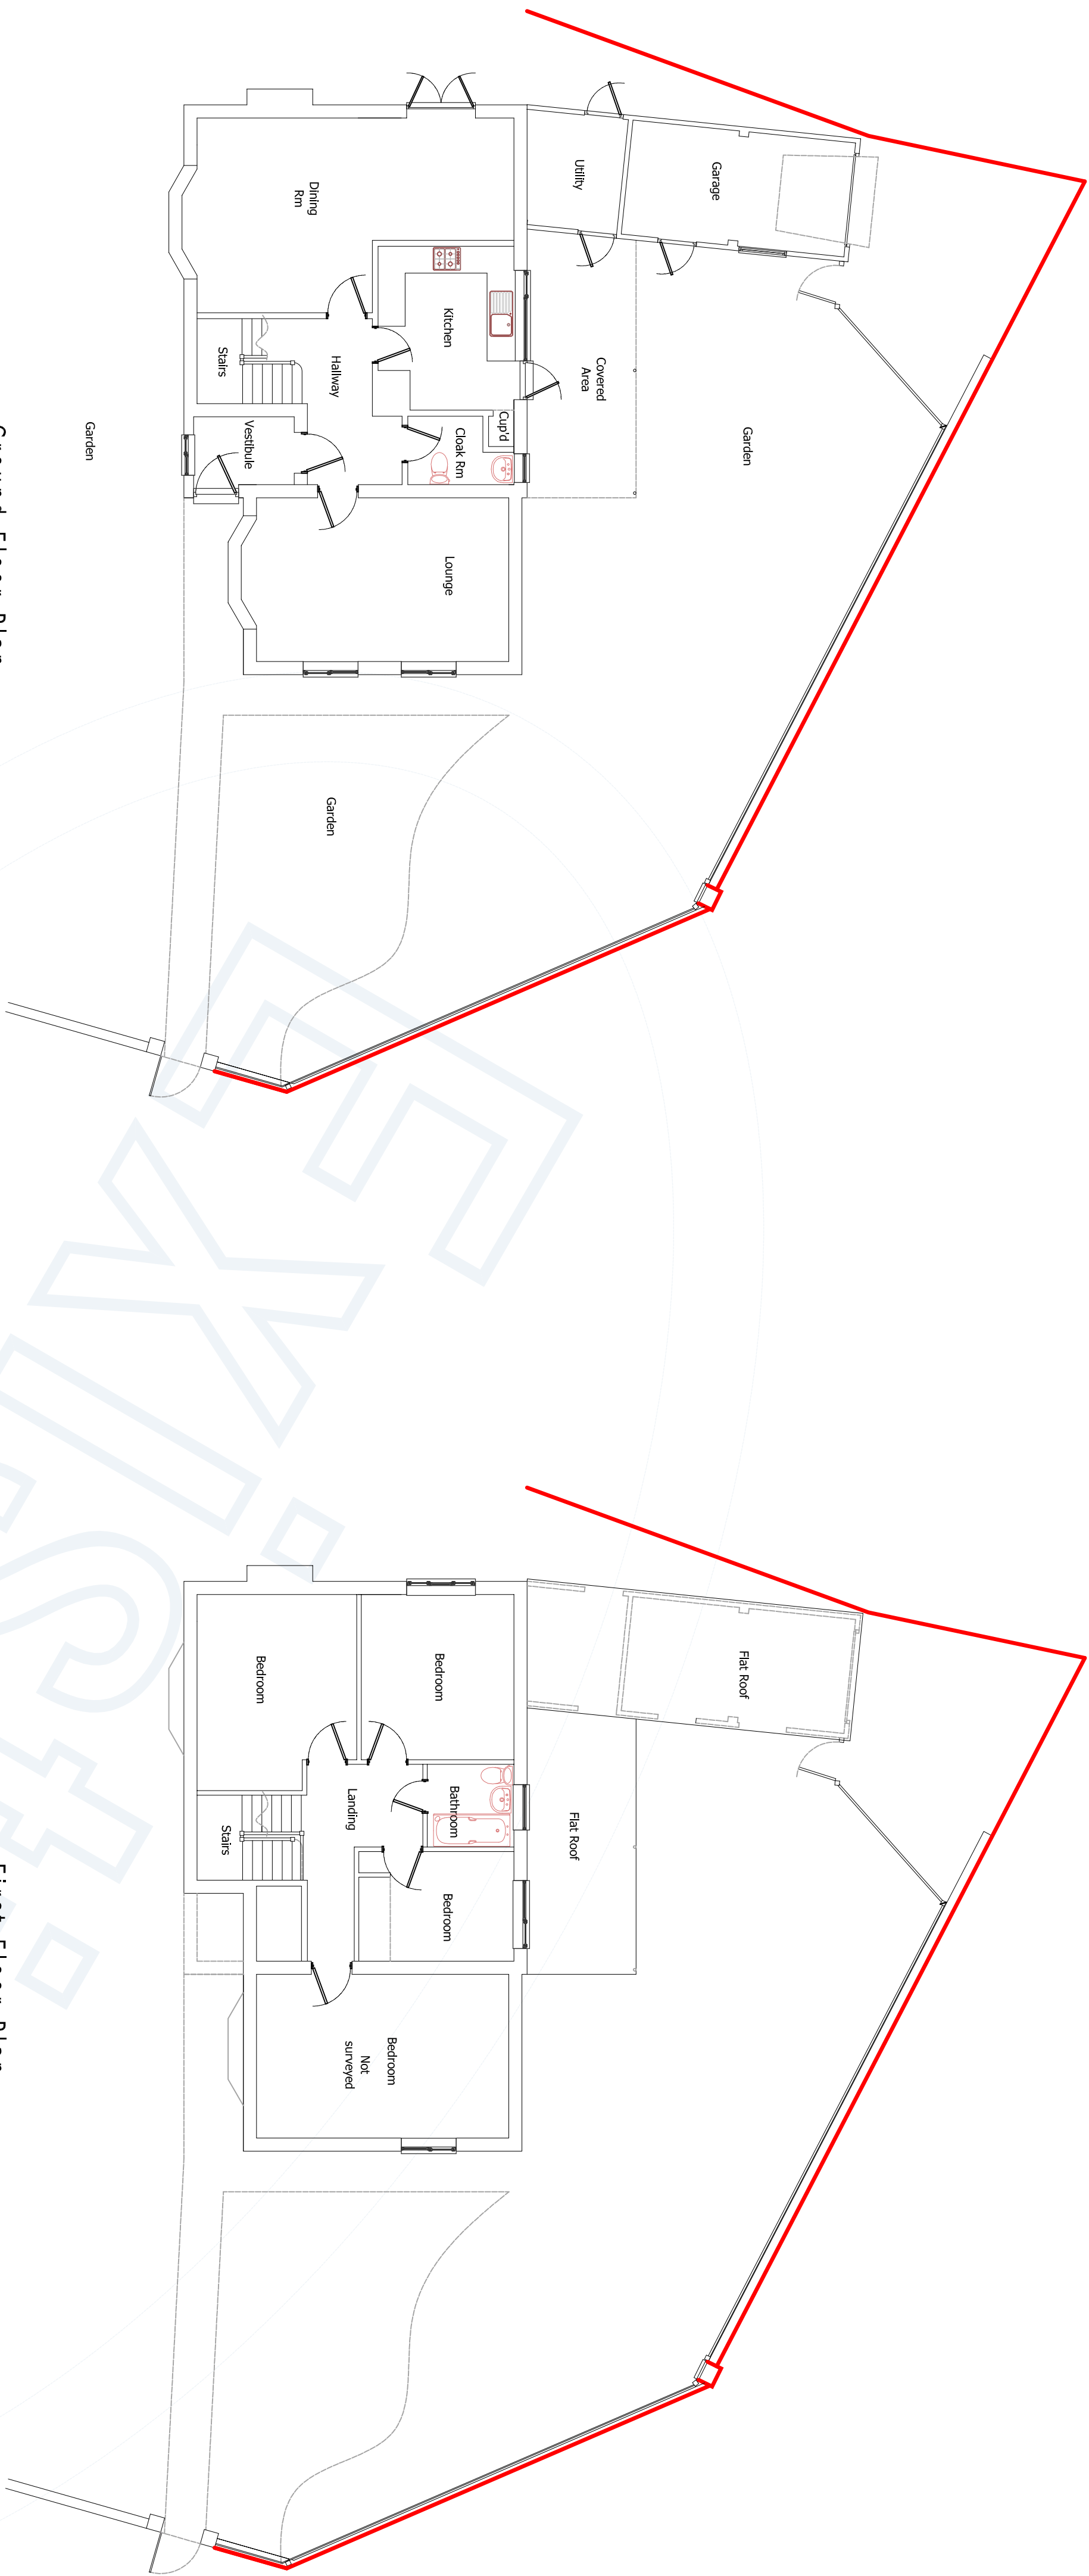


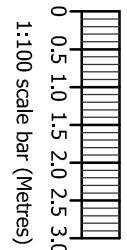

Ground Floor Plan

First Floor Plan

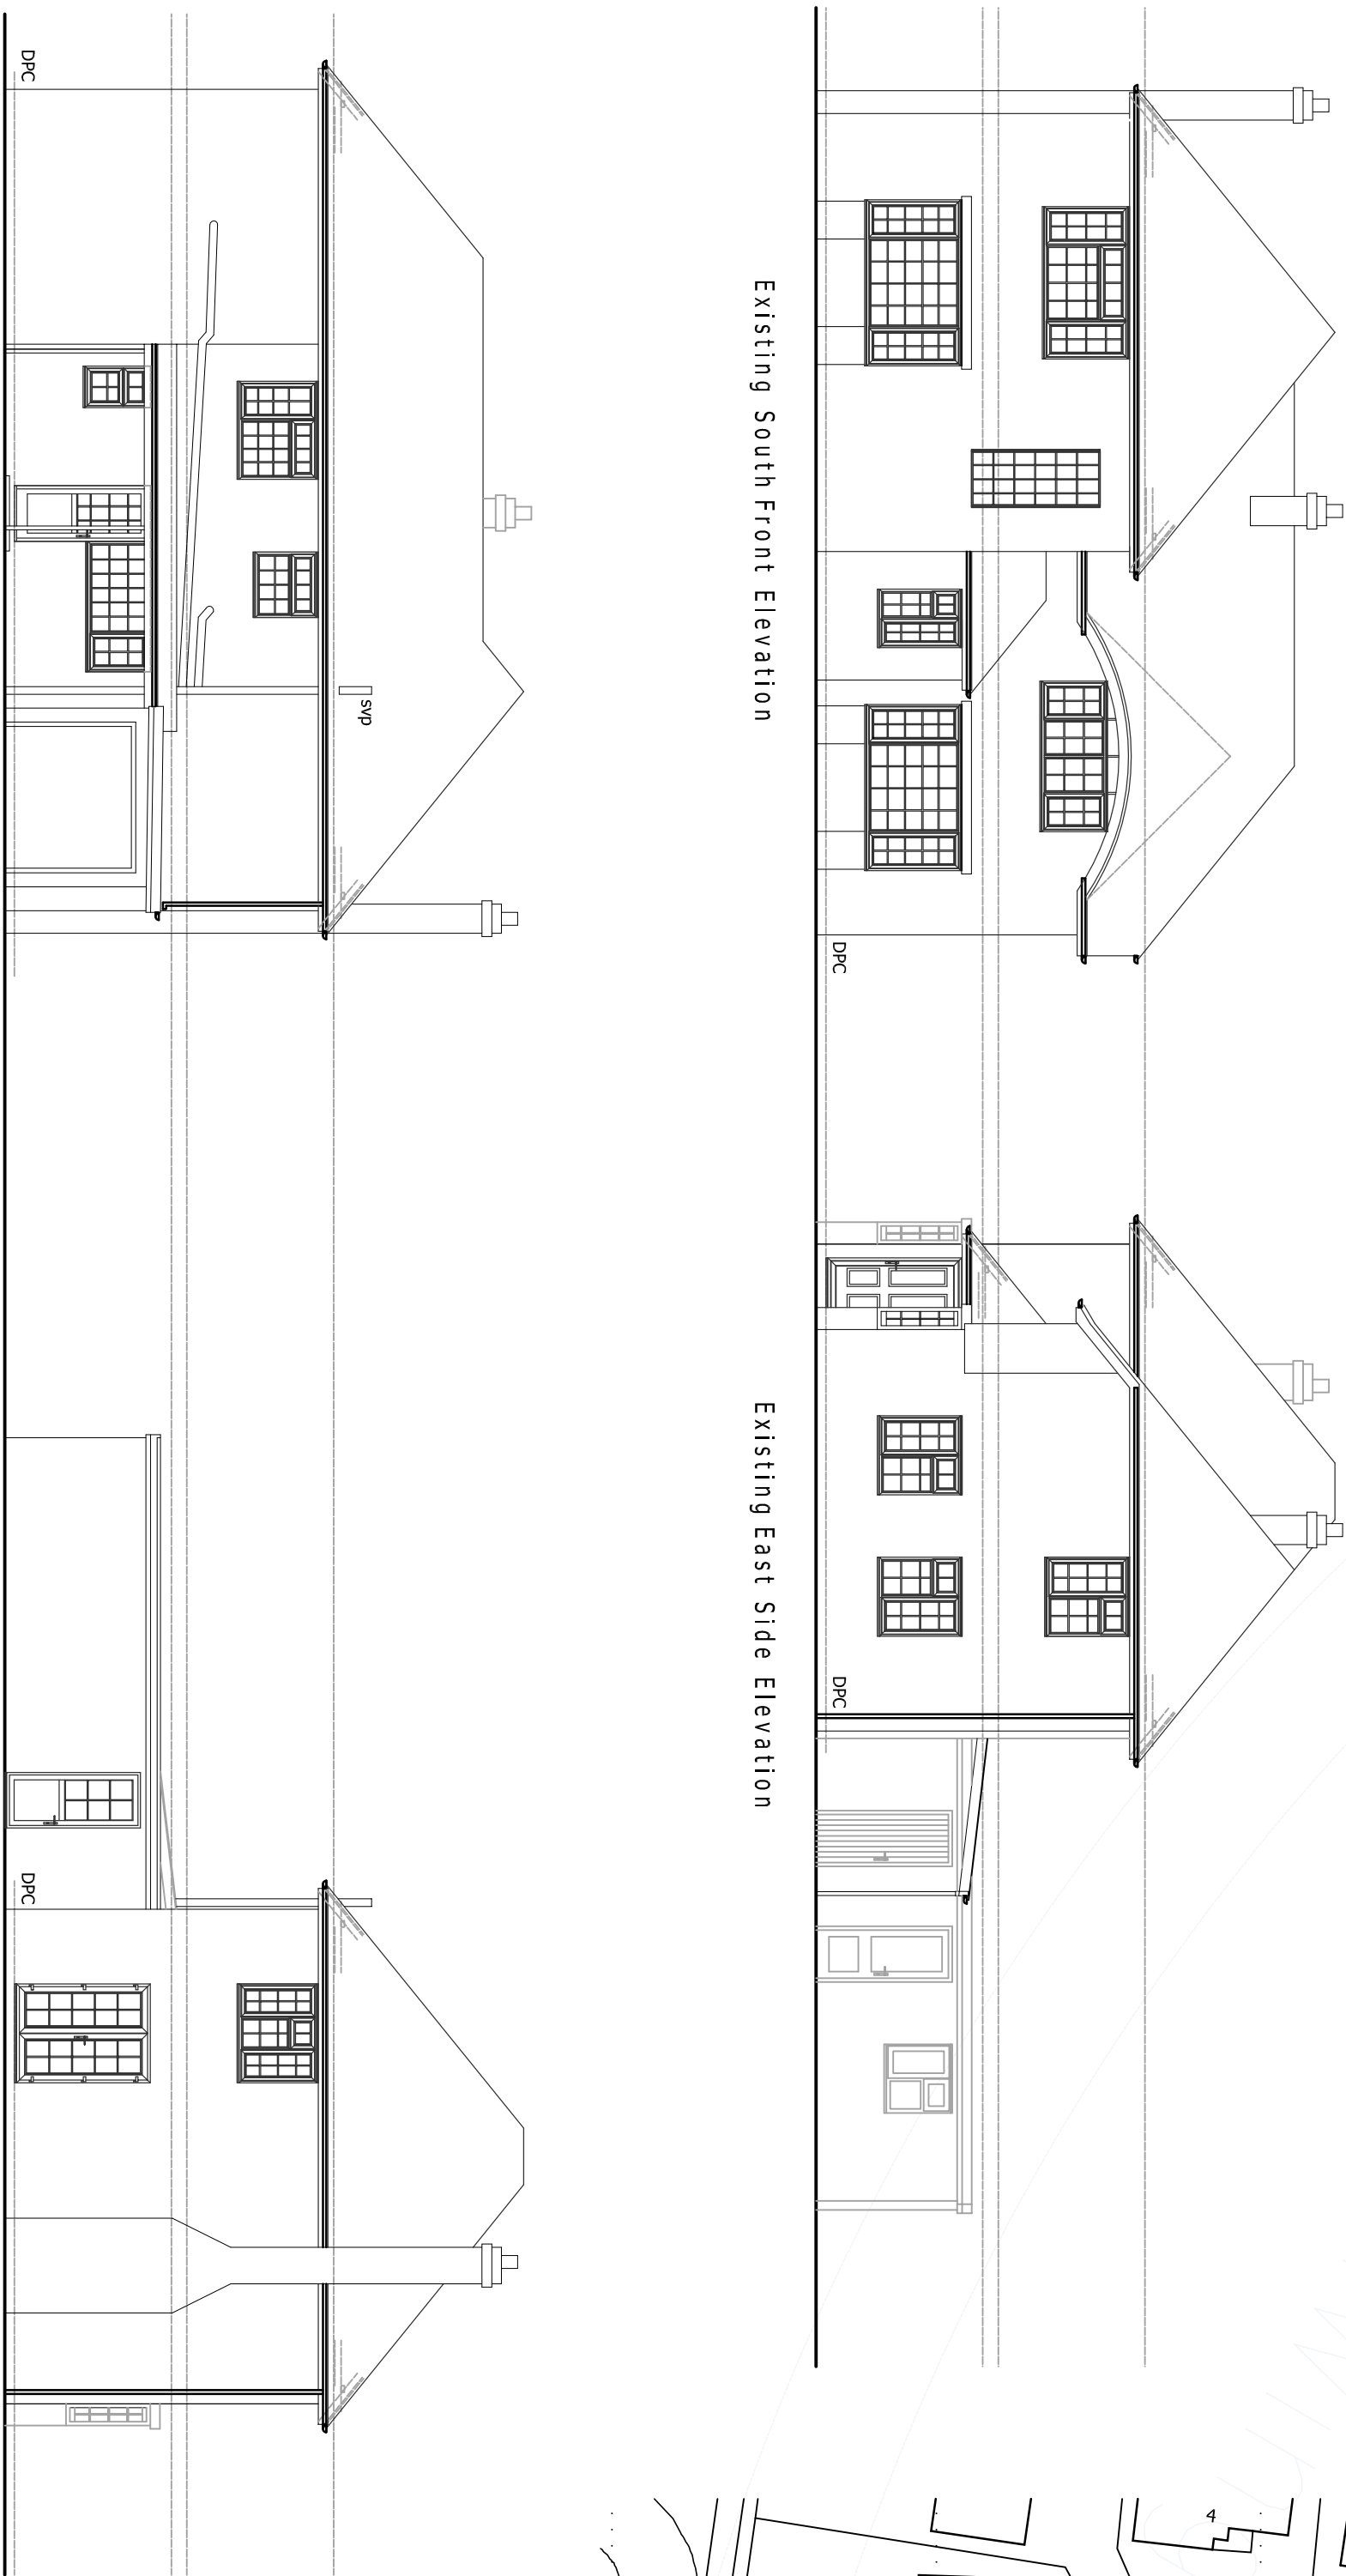


Existing South Front Elevation


Existing East Side Elevation

Existing North Rear Elevation

Existing West Side Elevation

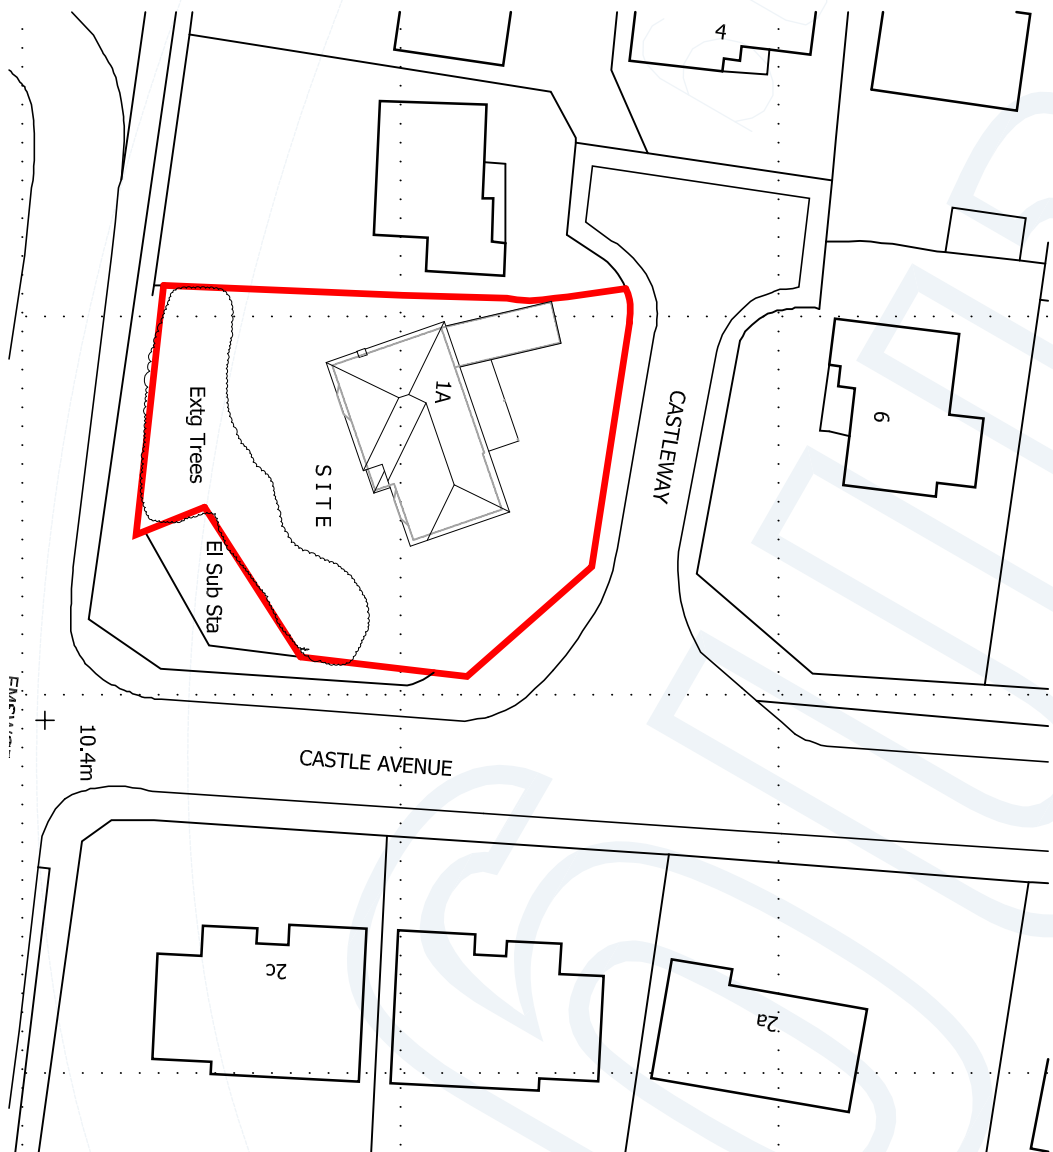


Block Location Plan

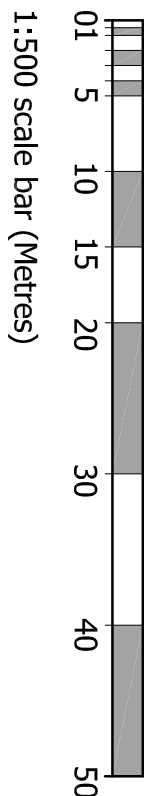


1:500 scale bar (metres)



Site Location Plan

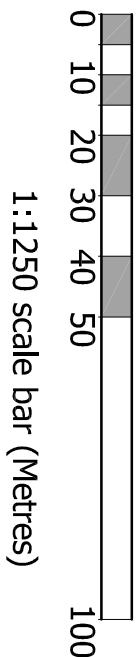

1:1250 scale bar (metres)

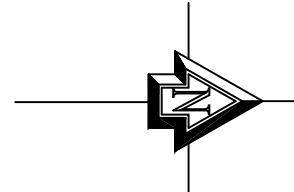

A 9 Aug 13 1APP Submission
- 17 Jun 13 Issued for Pre-application Advice

REV	DATE	DESCRIPTION	BY
-----	------	-------------	----



HJ CONCEPTS LTD
Suite 100, Fareham Reach
166 Fareham Road, Gosport,
Hampshire, PO13 0FW
Telephone: 01329 28684, Email: office@hjconcepts.co.uk

EXISTING PROJECT TITLE

Mr & Mrs J Cameron
1A Castle Avenue
Warrington Hants PO9 2RY

EXISTING PROJECT TITLE	
Existing Details Plans - Elevations	
PROJECT	CONCEPT
PH	
DATE	SCALE
Jun 13	1:100, 500, 1250

13-912 — PL01

A1

A