

REV	DATE	BY	CHK	APPR	DESCRIPTION
-	28.02.14	AT	JC	TG	

KEY:



Fencing Details

- 1.01 Existing Gate for Vehicle Access
- 1.02 Existing Gate for Pedestrian Access
- 1.03 Existing Railings
- 1.04 Existing Brickwork Wall
- 1.05 New Brickwork Garden Wall
- 1.06 Hinges to Gate
- 1.07 100 x 100mm SHS Steel Post
- 1.08 200 x 200mm Mild Steel Plate in RC Footing to S.E. reqs.

NOTE:

Existing gates to be removed and stored safely to be pressure blasted. Surfaces to be subsequently primed with a suitable primer and to receive 3 coats of paint finish to all surfaces, colours TBC.

Existing Railing to be stripped and primed with a suitable primer and to receive 3 coats of paint finish to all surfaces, colours TBC.

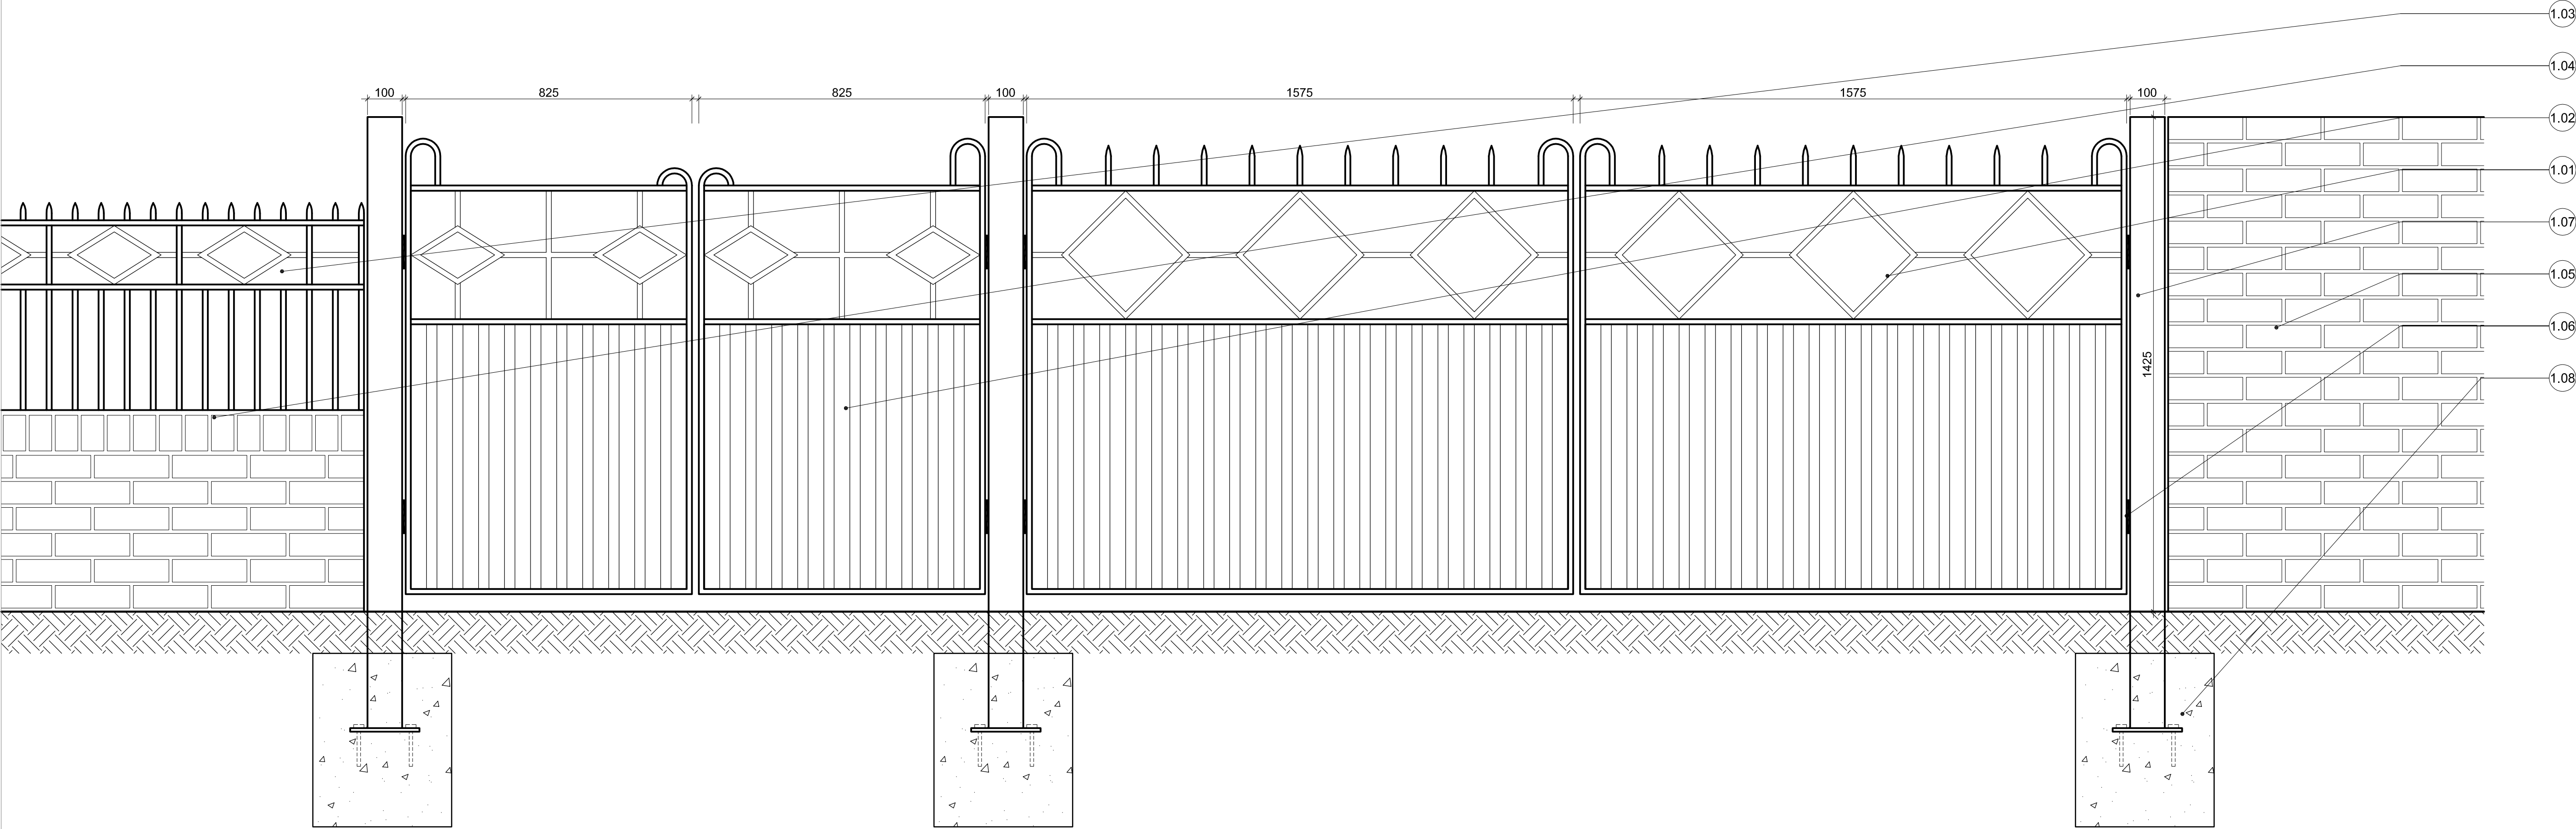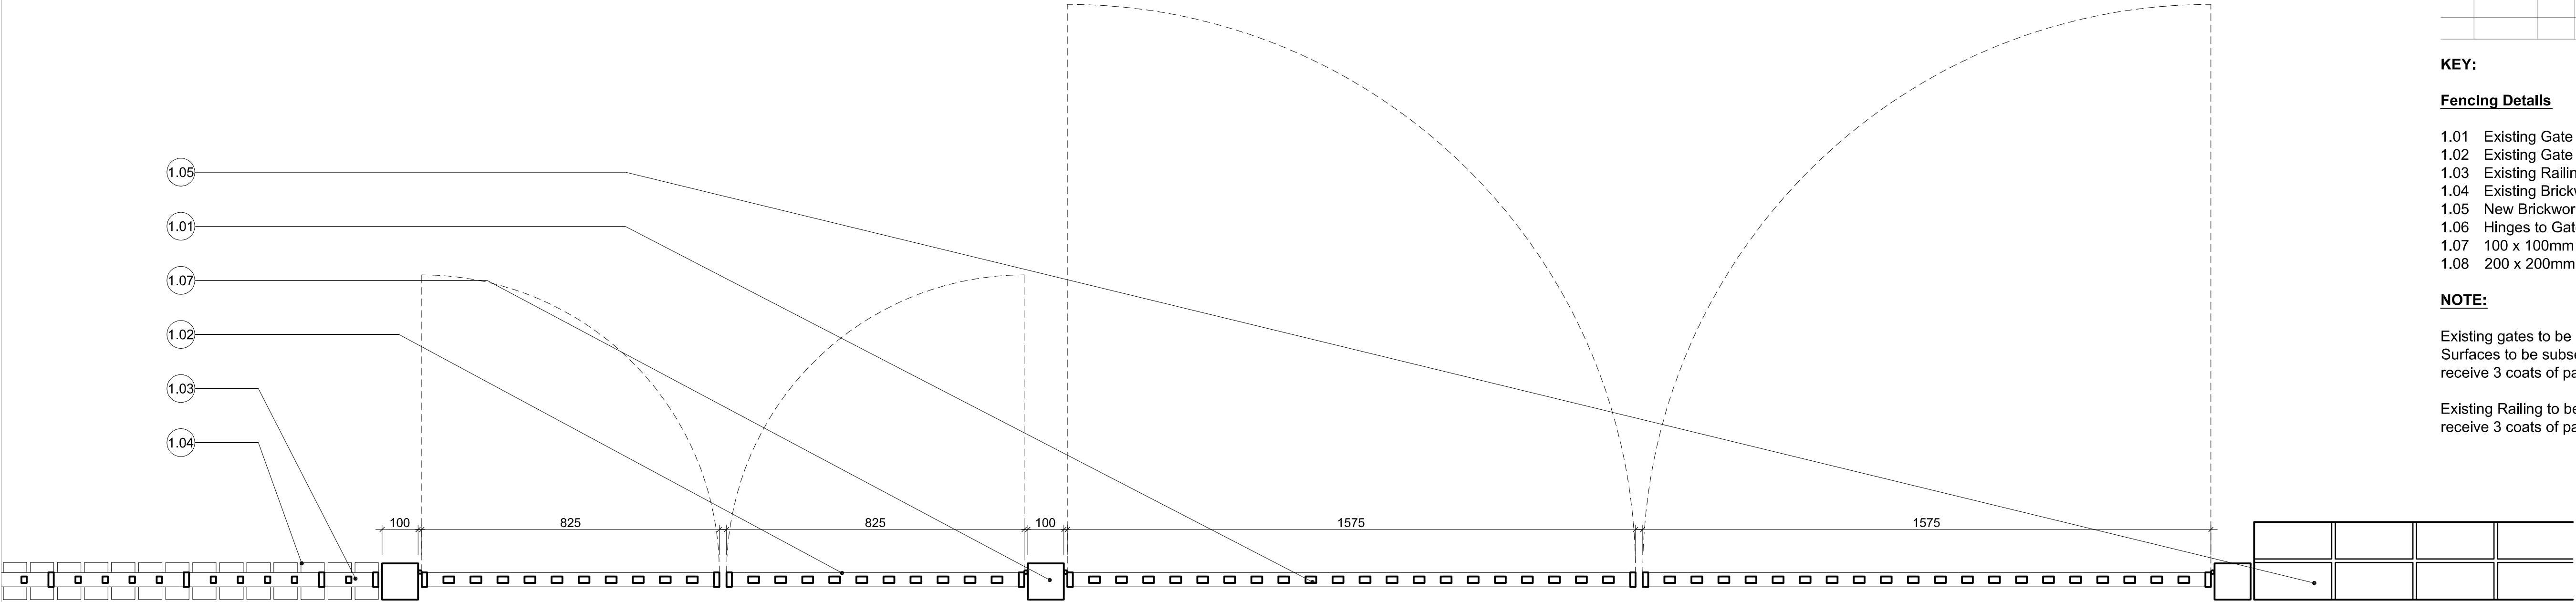

studio 10, cliff road studios, cliff road, london, nw1 9an
haverstock associates llp
t: 020 7267-7676 f: 020 7267-5020 e: info@haverstock.com www.haverstock.com

CLIENT:
Emsworth Baptist Church

JOB TITLE:
Emsworth Baptist Church

DRAWING TITLE:
Landscape Details
Existing Fencing

JOB NO: 842	DRAWING NO: T3007	REVISION: -	SCALE(S): 1:10@A1
DRAWN: AT	CHECKED: JC	APPR: TG	DATE: 28.02.14

DRAWING STATUS: TENDER
DO NOT SCALE FROM THIS DRAWING: CHECK ALL DIMENSIONS ON SITE BEFORE ORDERING