

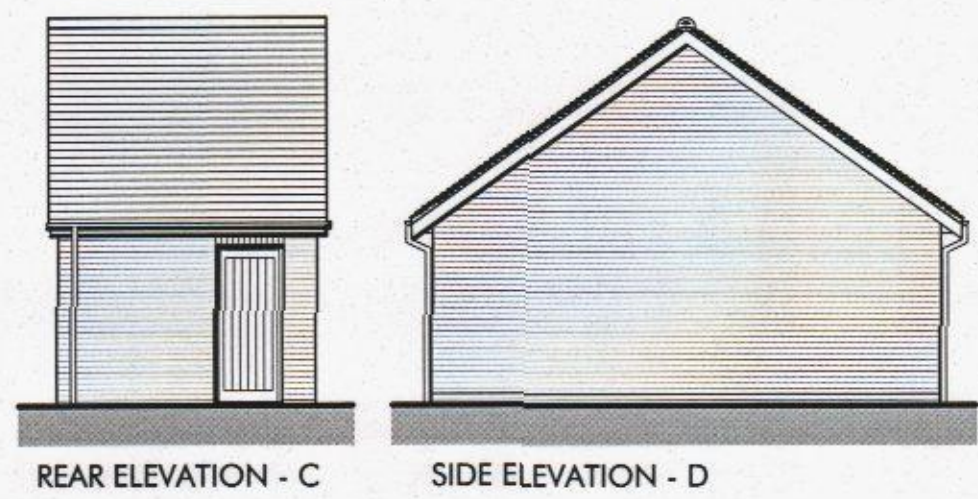
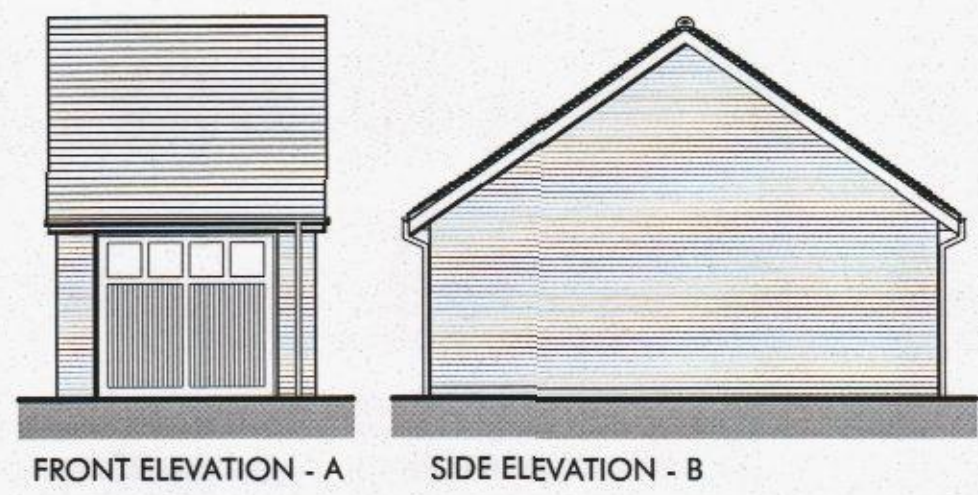
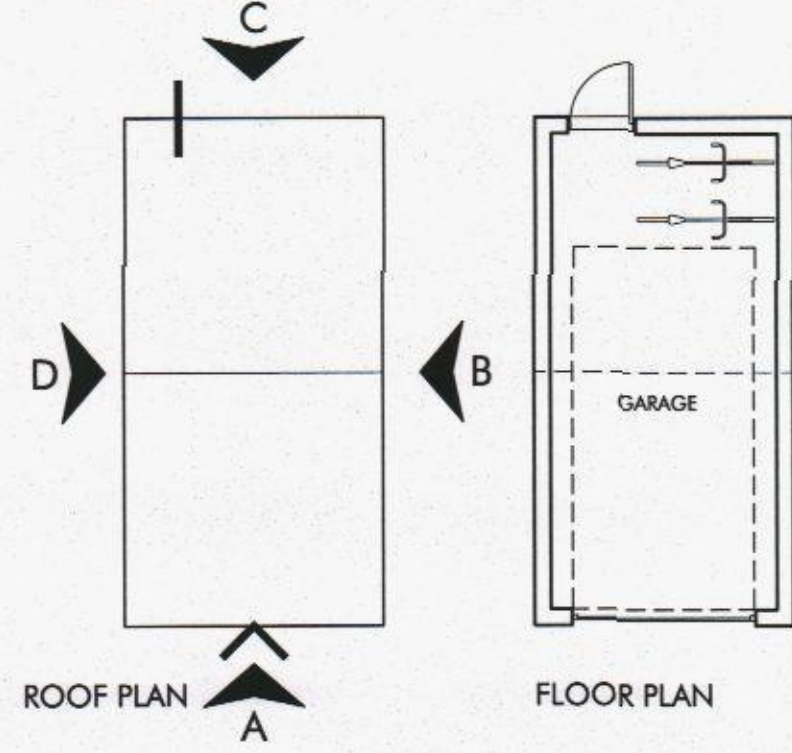
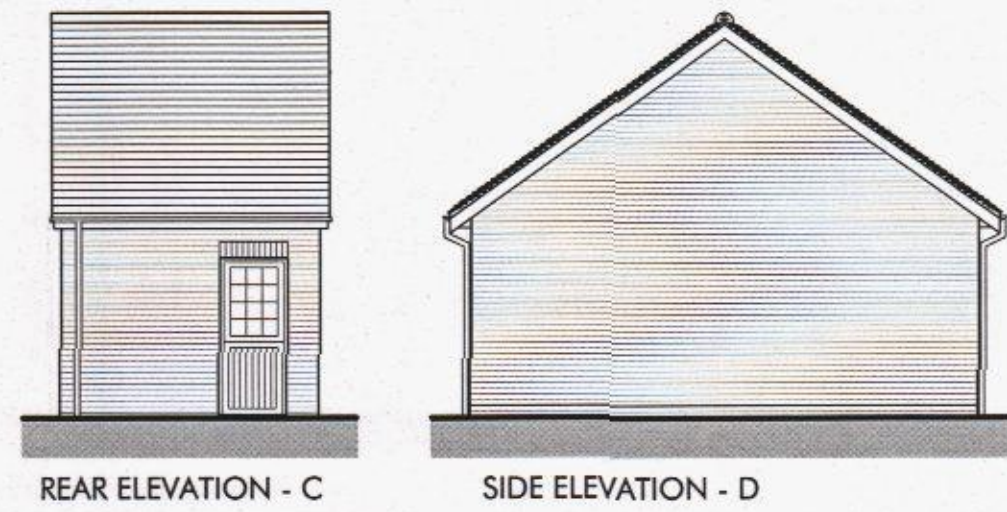





SINGLE GARAGE TYPE 1

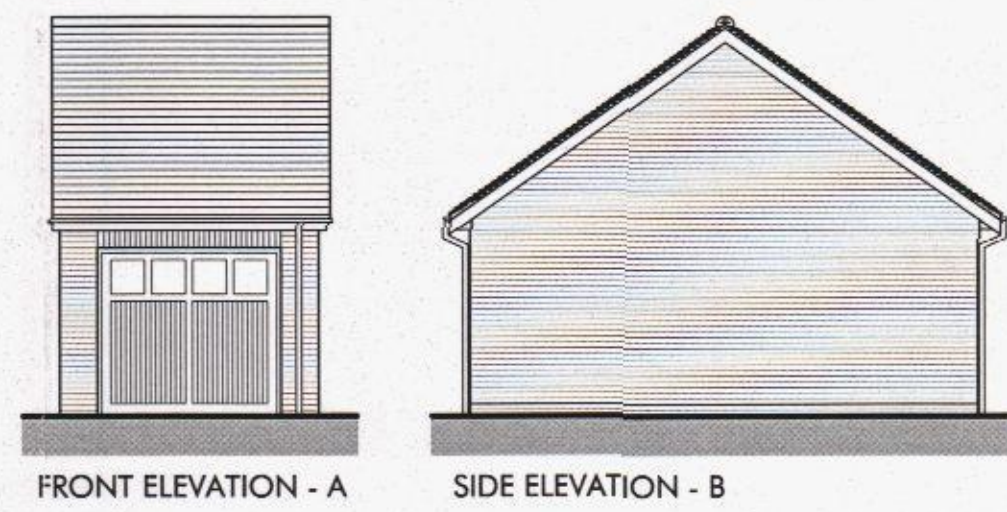


SINGLE GARAGE TYPE 2

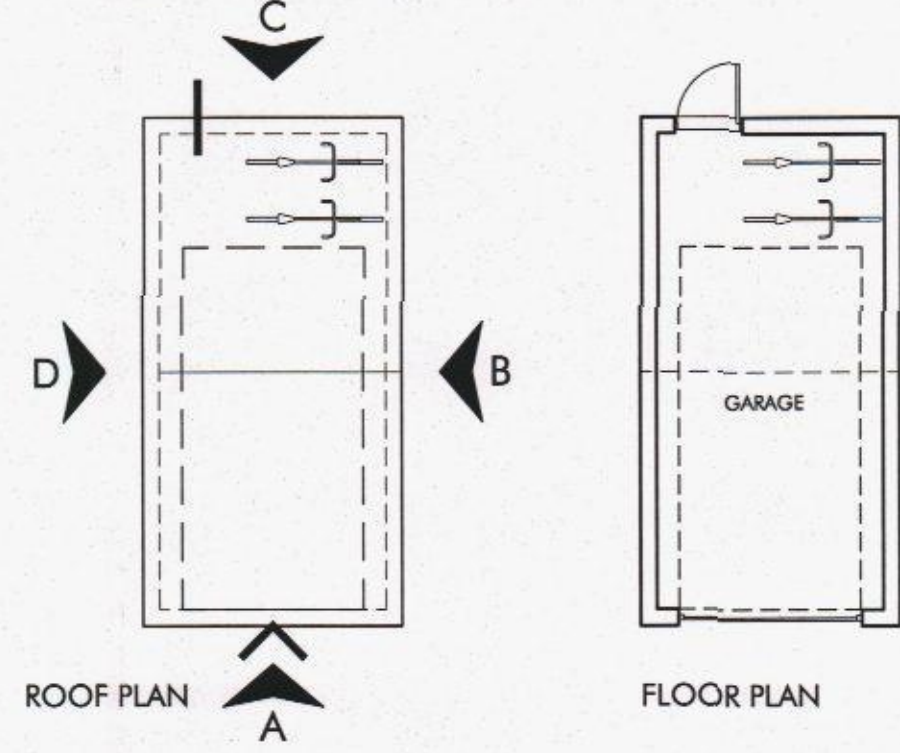



DOUBLE CAR BARN - TYPE 1

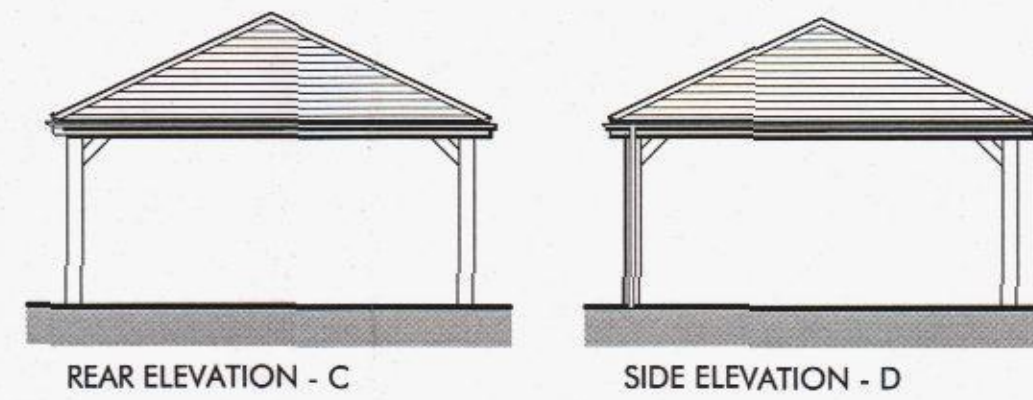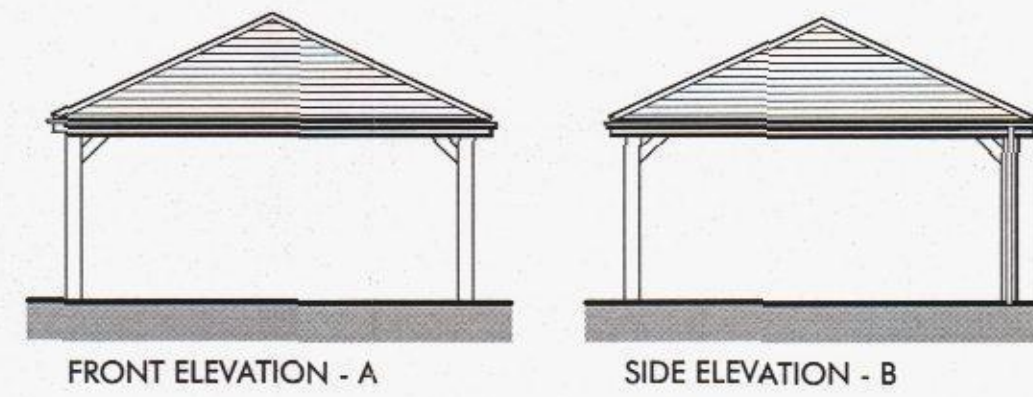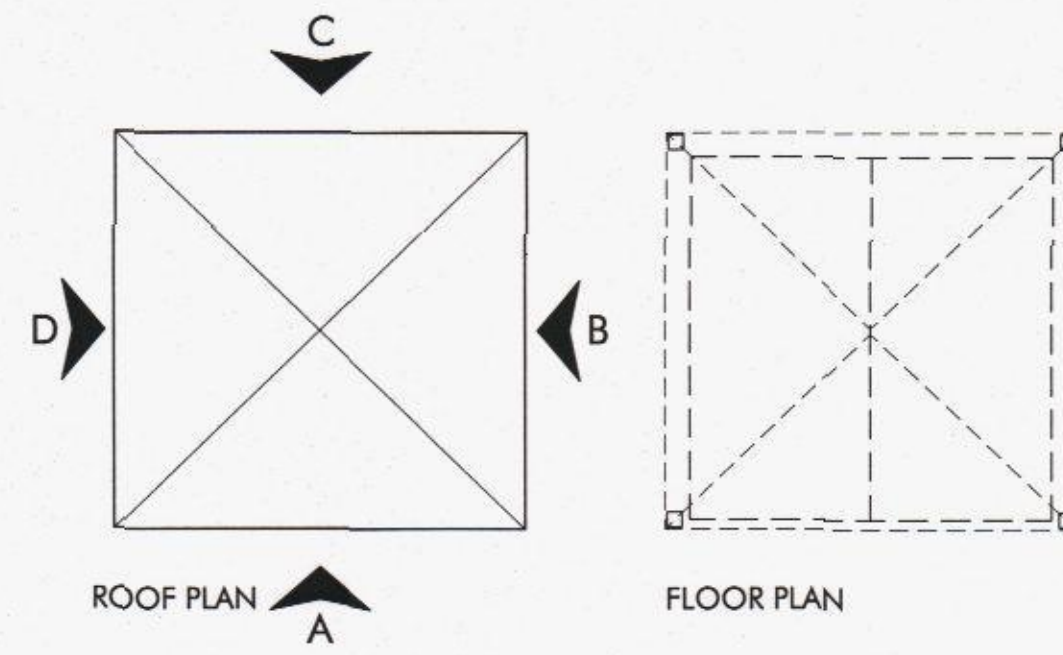



DOUBLE GARAGE - TYPE 1

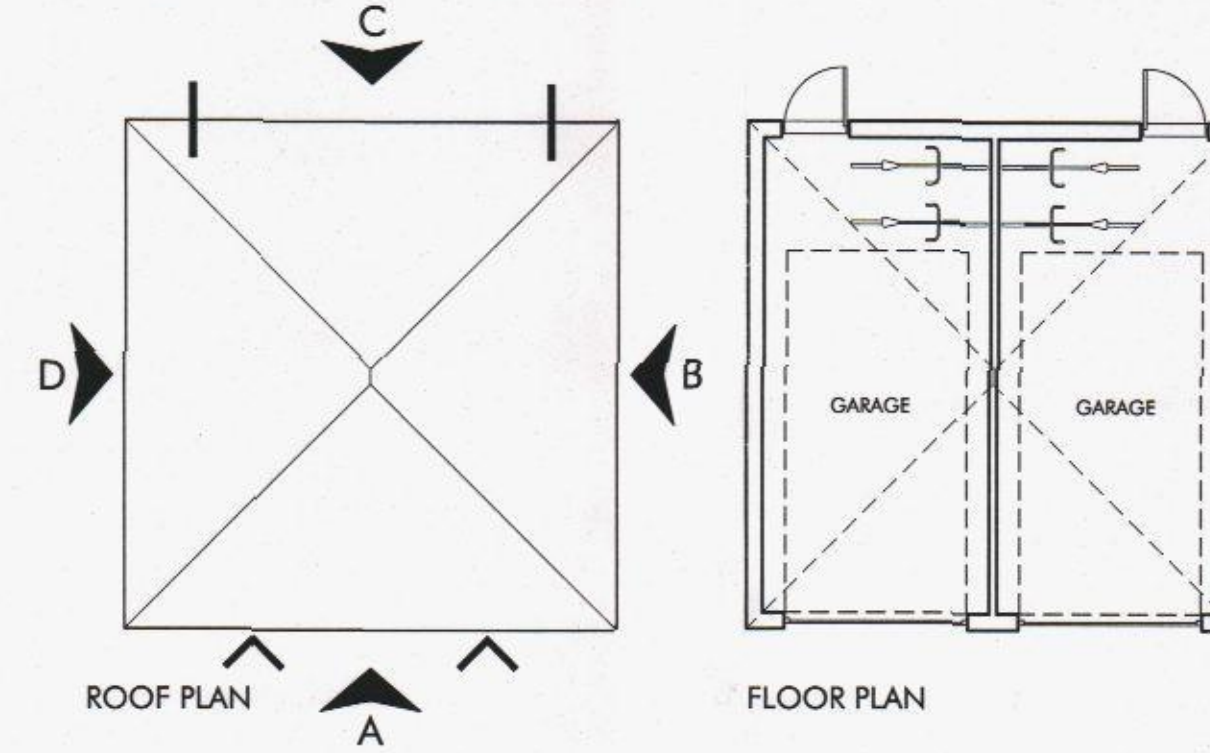


DOUBLE GARAGE - TYPE 2

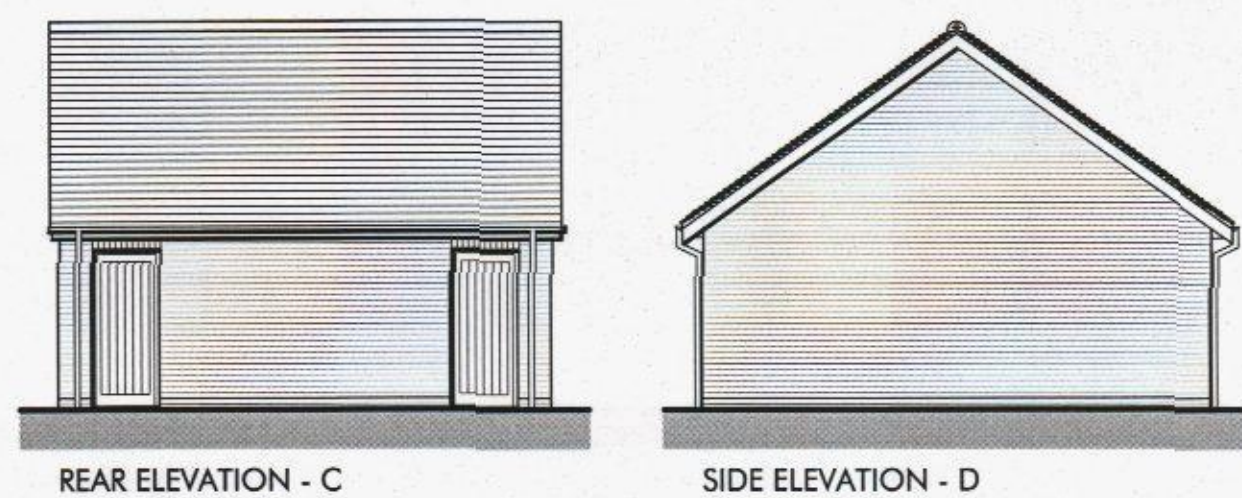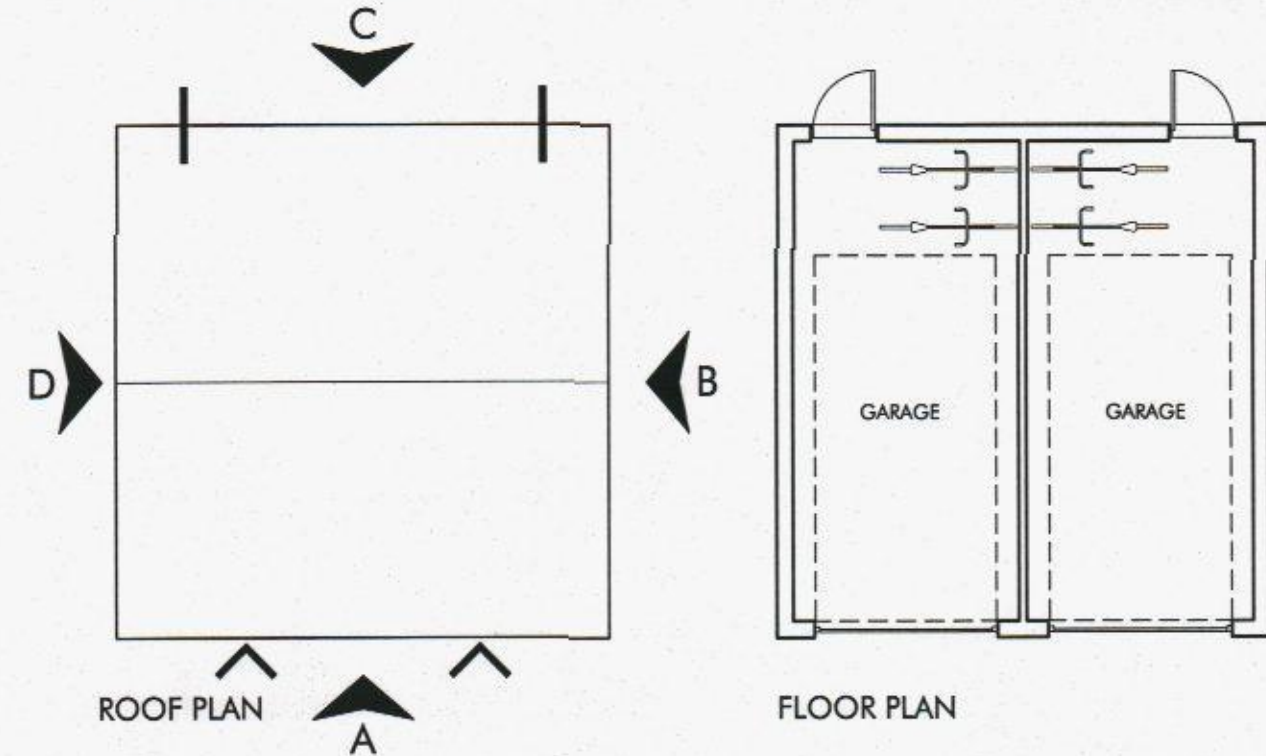

DOUBLE GARAGE - TYPE 3 (OPPOSITE ACCESS)

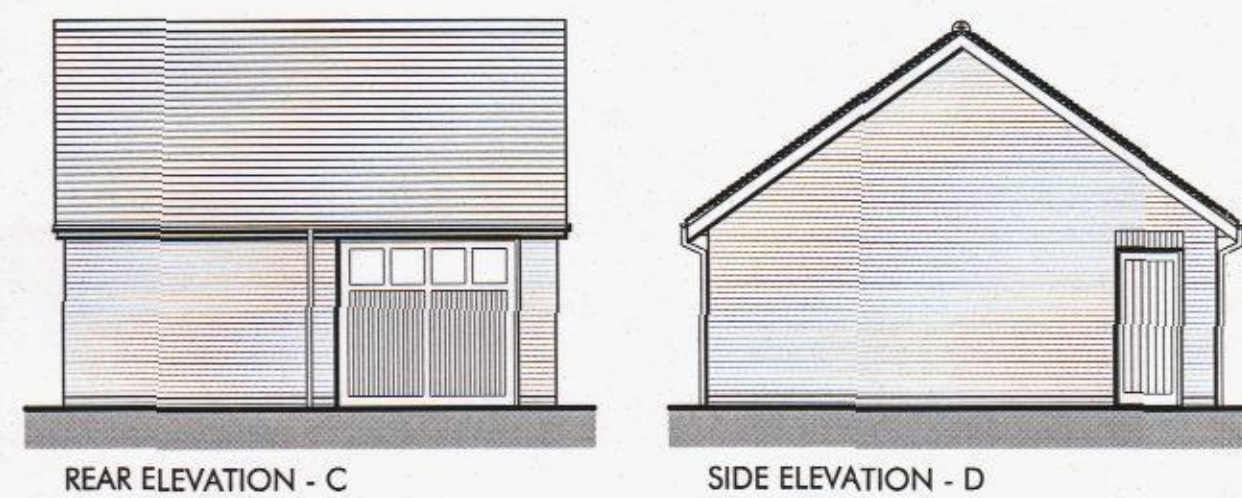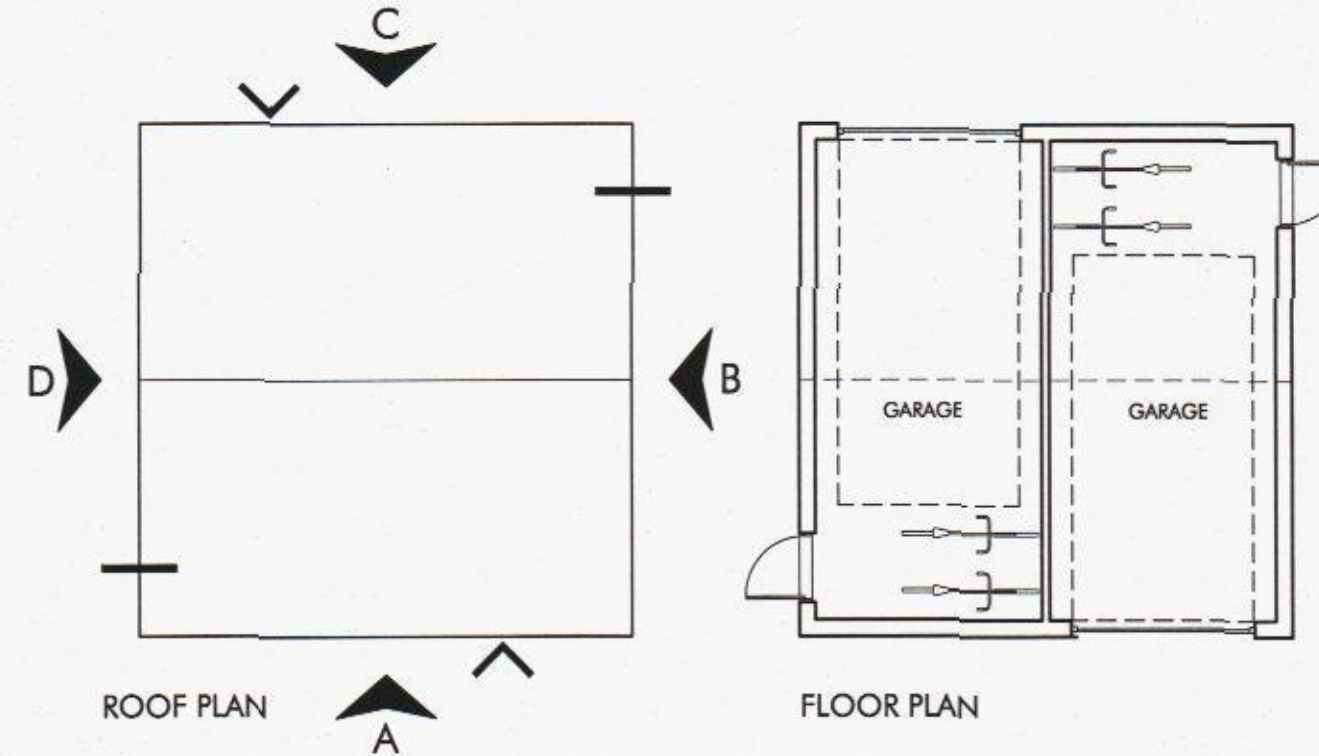

TRIPPLE GARAGE - TYPE 1

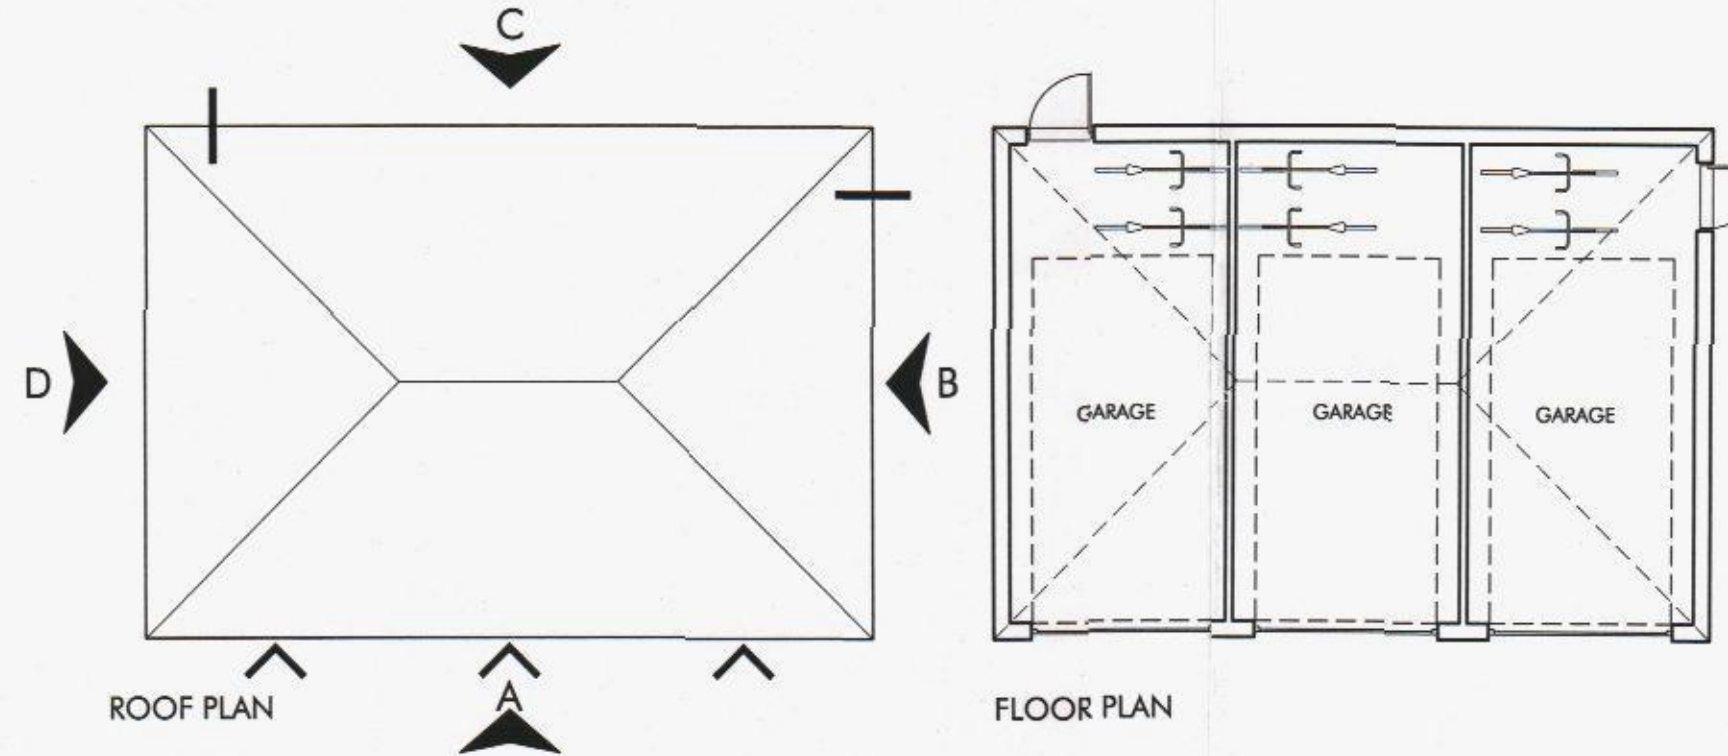

grainger plc

| REV | DATE     | CHANGES             | BY | CHK | ISSUE FOR |
|-----|----------|---------------------|----|-----|-----------|
| A   | 19.04.13 | FIRST ISSUE         | JA | PW  | COMMENT   |
| B   | 21.05.13 | NOTES AMENDED ETC   | CO | PW  | COMMENT   |
| C   | 05.07.13 | ISSUED FOR PLANNING | CK | PW  | PLANNING  |

- NOTES
- DO NOT SCALE THIS DRAWING - USE STATED DIMENSIONS.
  - AREAS GIVEN ARE GROSS INTERNAL AND ASSUME PARTY WALL THICKNESS OF 300mm AND EXTERNAL WALL THICKNESS OF 320mm TO PLASTER FINISHES. AREAS WILL BE LESS IF THESE ARE INCREASED.
  - PLANS, ELEVATIONS AND PLOT NUMBERS INDICATED AS HANDICED (H) ARE AS SHOWN ON THE SITE LAYOUT. PLOT NUMBERS IN THE TABLE INDICATES UNHANDICED PLOTS (THE AS DRAWN BLOCK TYPE MAY CONTAIN HANDICED AND UNHANDICED HOUSE TYPES).
  - ELEVATIONS SHOWING GARAGE POSITIONS ETC ARE INDICATIVE AND MAY VARY DEPENDING ON FINAL SITE LEVELS.
  - SIDE WINDOWS SHALL BE OMITTED WHERE THEY WOULD OTHERWISE CLASH WITH GARAGES ETC.
  - ALL BATHROOM AND EN-SUITE SHOWER ROOM WINDOWS SHALL HAVE OBSCURED GLAZING.
  - FOR GARAGE AND PEDESTRIAN DOOR LOCATIONS REFER TO SITE LAYOUT DRAWING 1924-A-1010.
  - SOLAR THERMAL PANELS WHERE SHOWN ON ELEVATIONS ARE INDICATIVE OF HEIGHT AND SIZE - FOR PRECISE LOCATIONS TO SUIT PLOT SPECIFIC ROOF ASPECT SEE SITE LAYOUT DRAWING 1924-A-1011.

OMEGA  
PARTNERSHIP

GLENNYON HOUSE - 39 COMBEN ROAD - CLAYTON - SURREY - KT11 8HQ  
TEL: 01372 470 913 FAX: 01372 470 358 E-MAIL: info@omega-partnership.co.uk

client

GRAINGER PLC

project

WOODCROFT FARM, HAVANT

description

GARAGES &amp; CAR PORTS

PLANS &amp; ELEVATIONS

| project number | drawing number | revision |
|----------------|----------------|----------|
| 1924           | A-3190         | C        |

| scale                    | date       |
|--------------------------|------------|
| 1:100 @ A1<br>1:200 @ A3 | APRIL 2013 |

status  
PLANNING

1924-A-3190-C

HAVANT BOROUGH  
COUNCIL  
7 AUG 2013  
RECEIVED