







rear

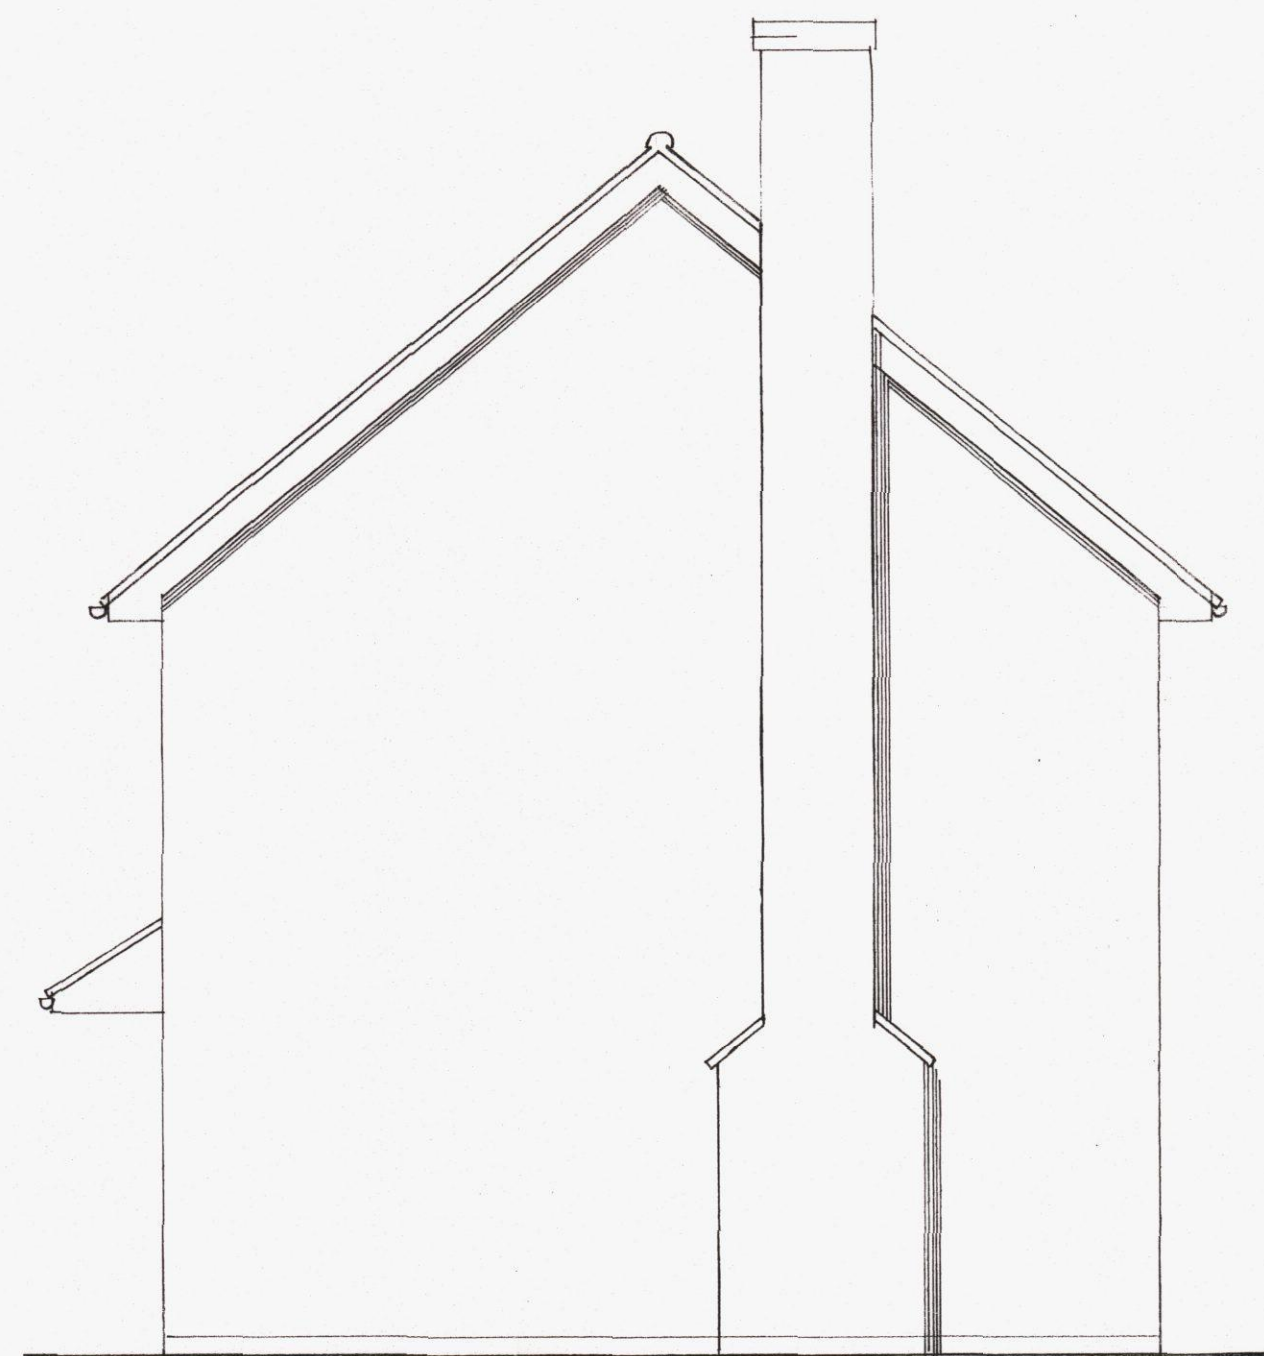


side

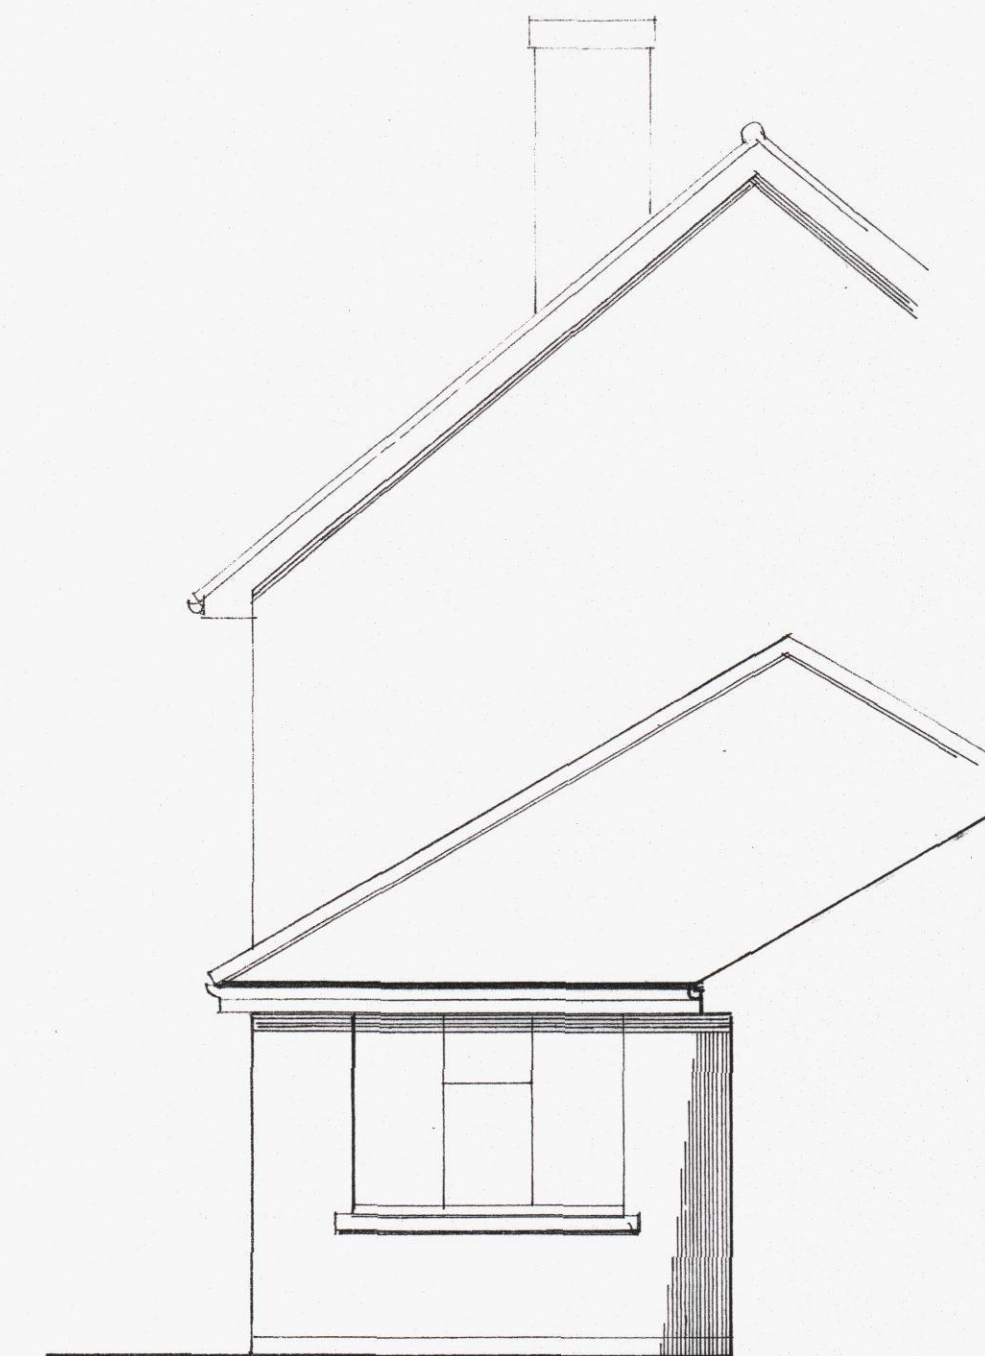

part side

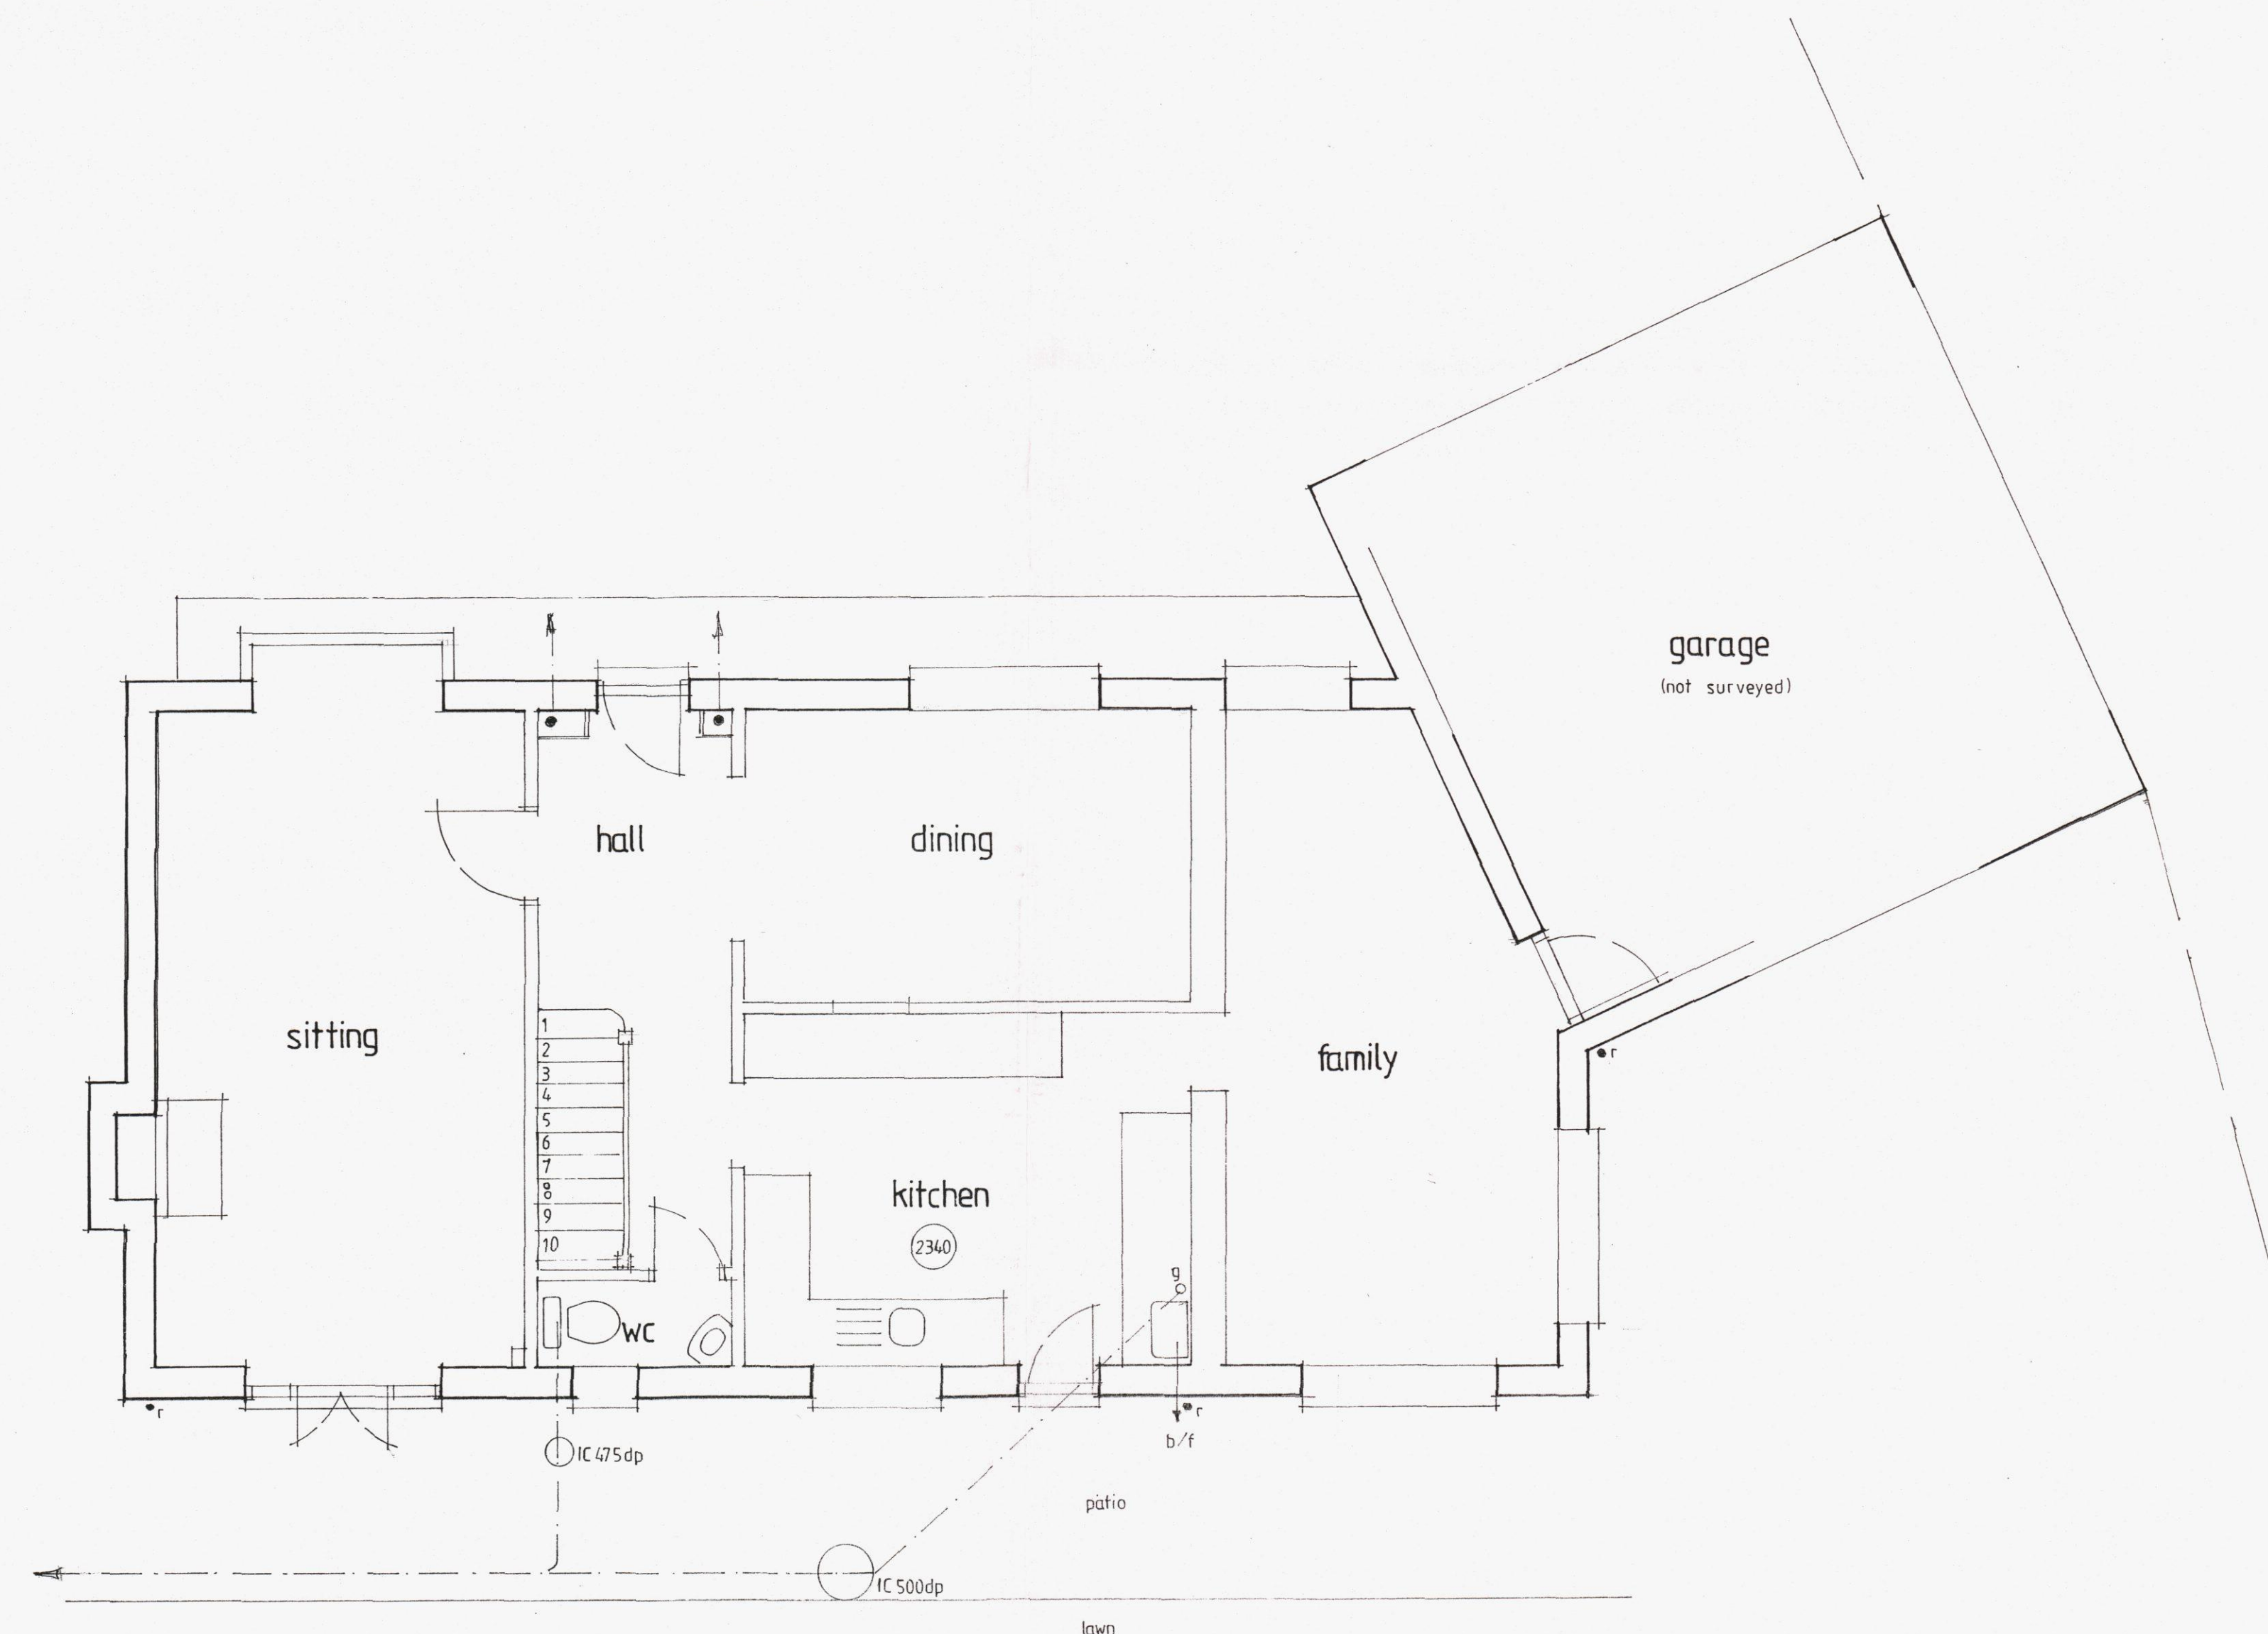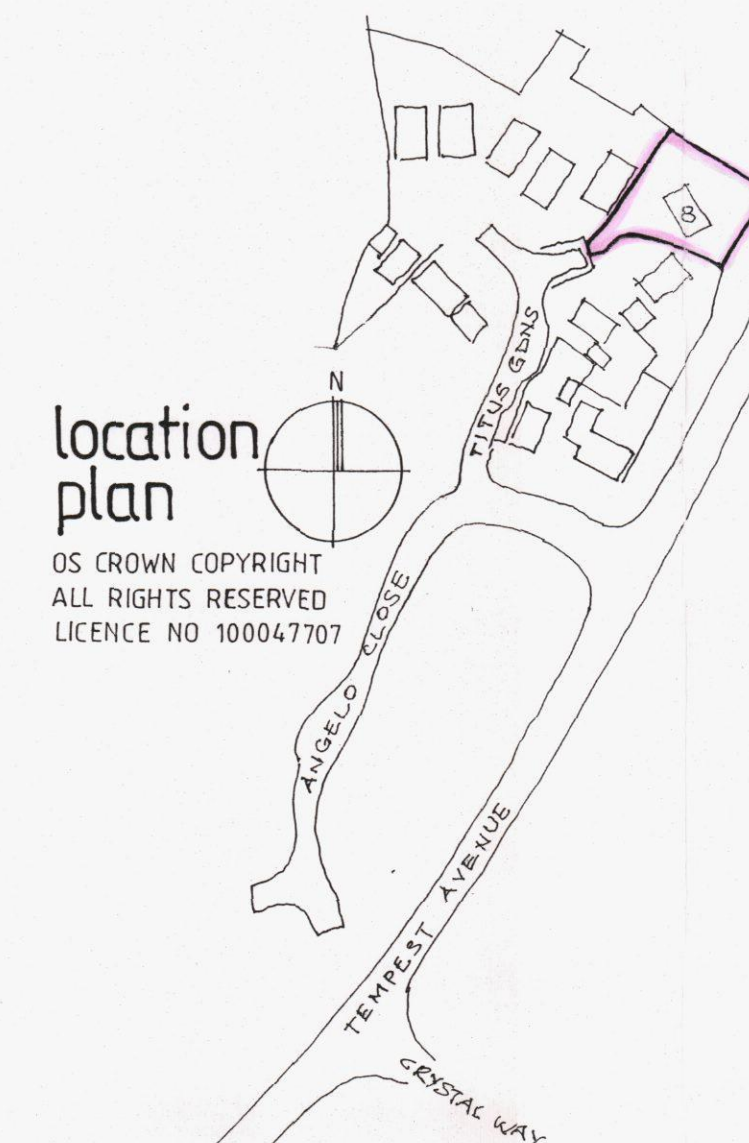

ground floor

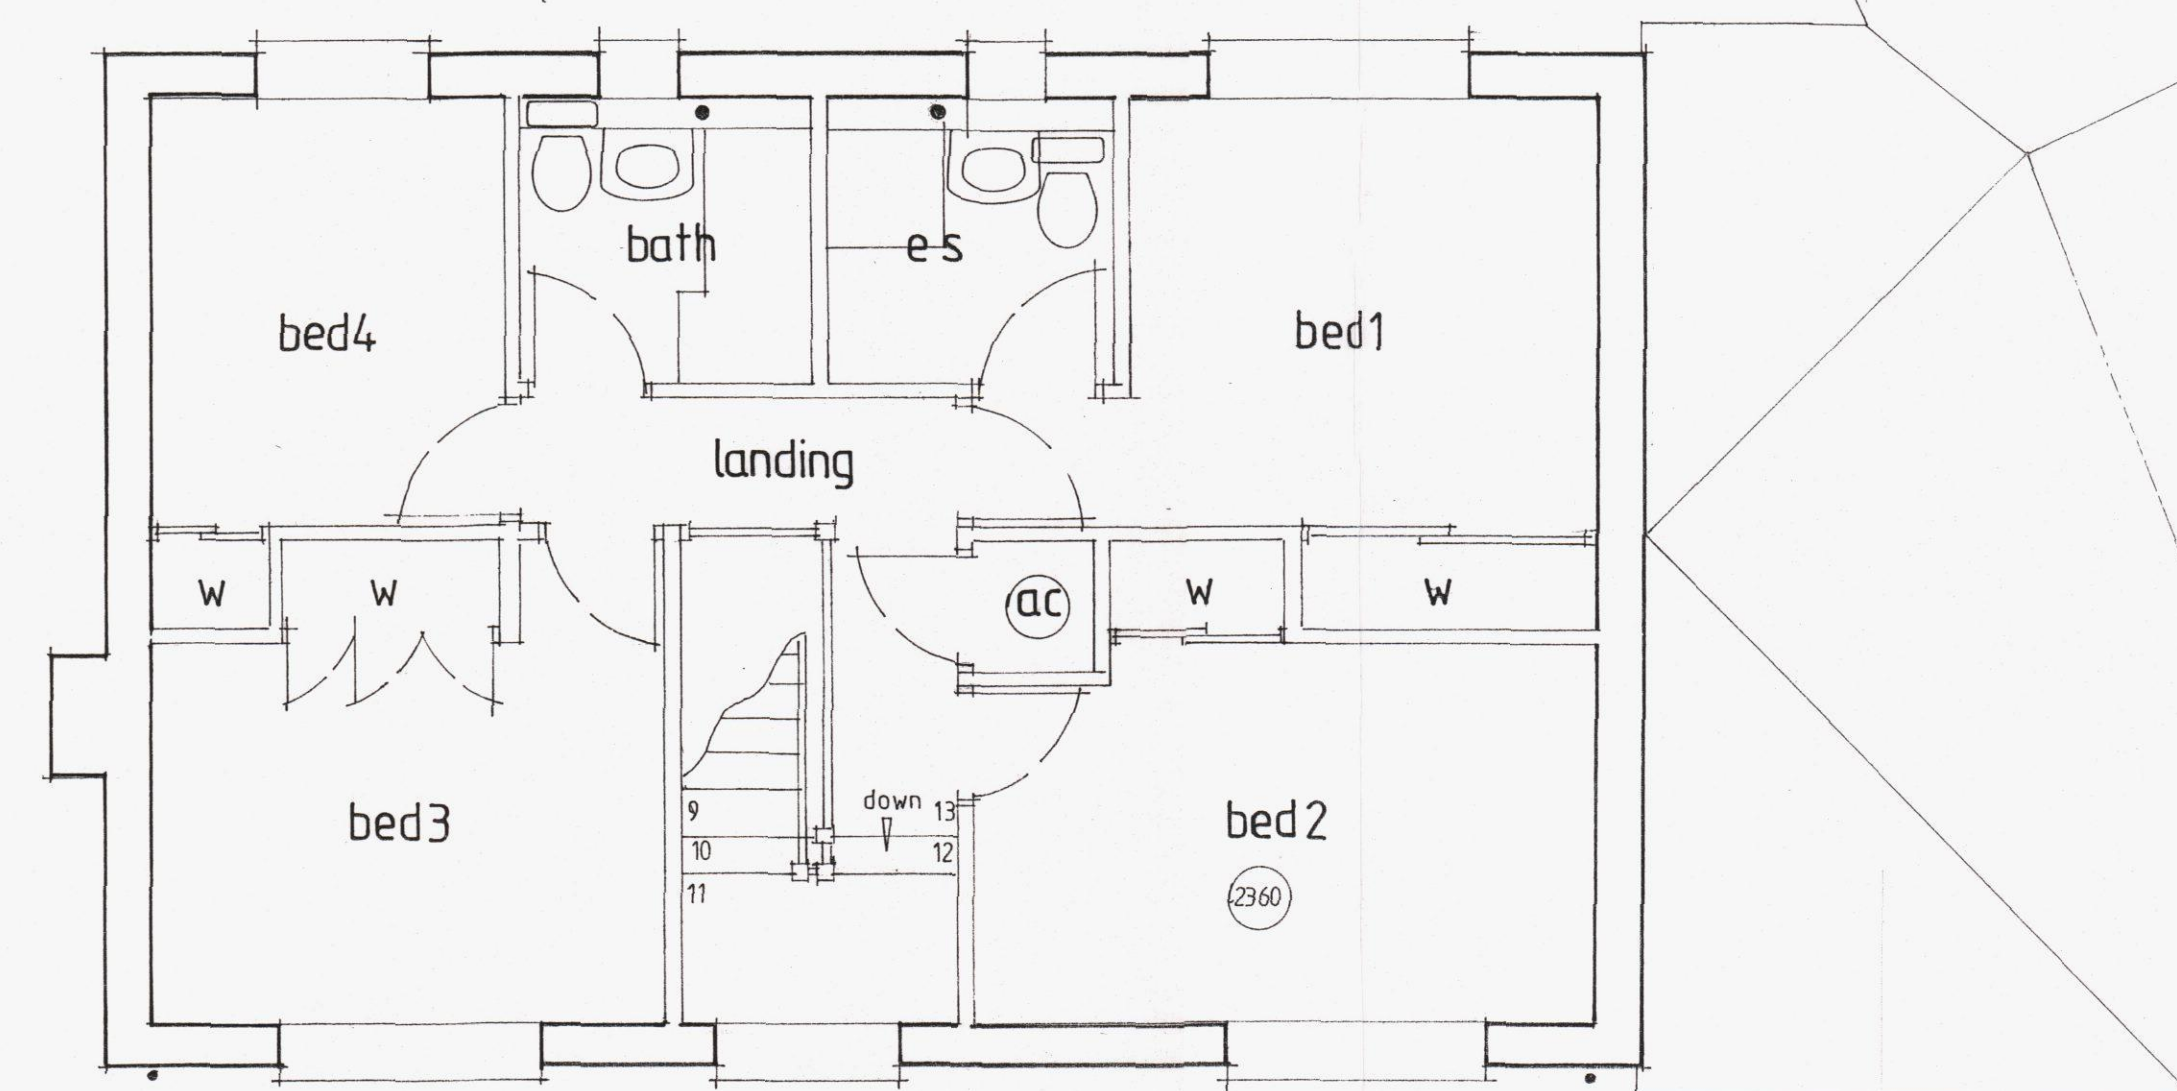

first floor