




50332800 –WATERLOOVILLE – BLAZE NEON – PLANNING MONTAGE (V2)

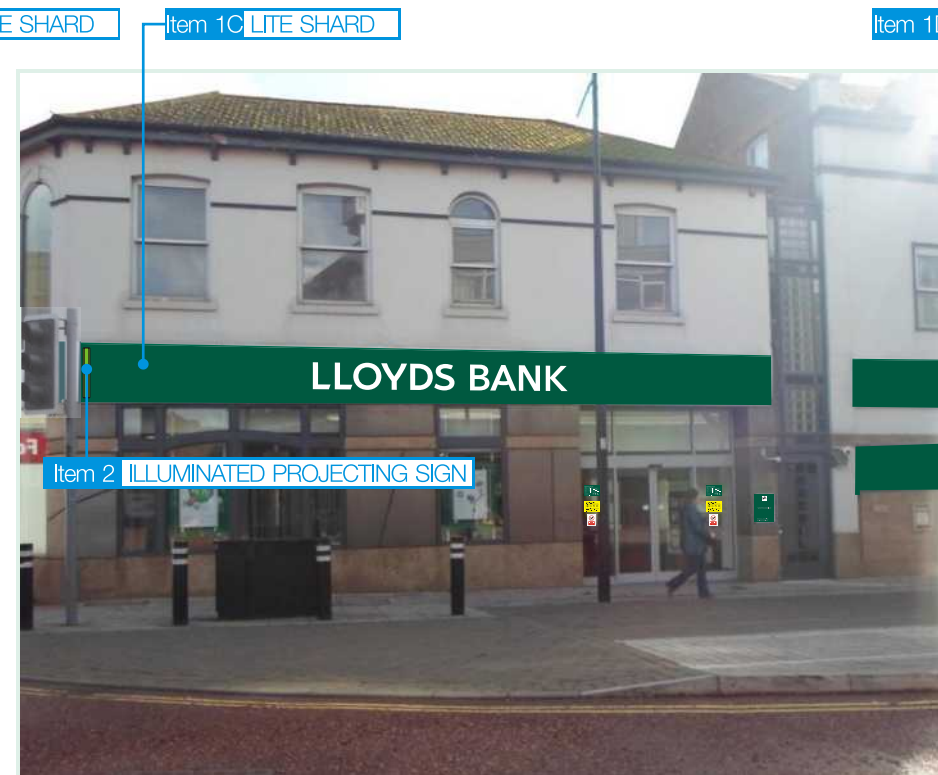

PROPOSED PRIMARY SIGNAGE OVERVIEW



EXISTING SIGNAGE OVERVIEW




LLOYDS BANK

WATERLOOVILLE

item 1

INTERNALLY ILLUMINATED 'LITE SHARD' MITRED

Featuring fascia signage complete with push through letters & illumination to bottom return.

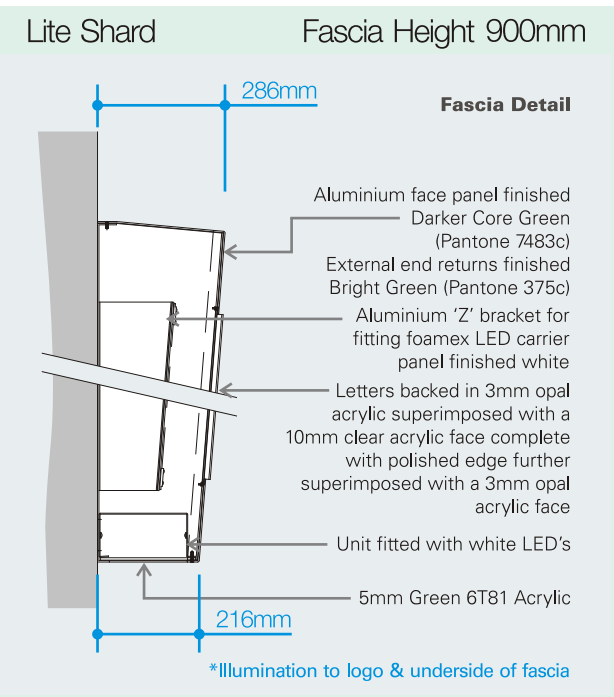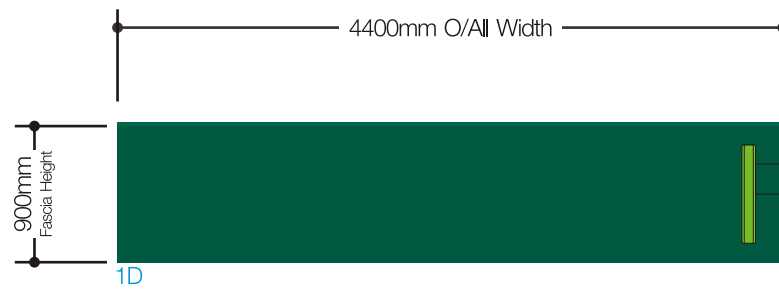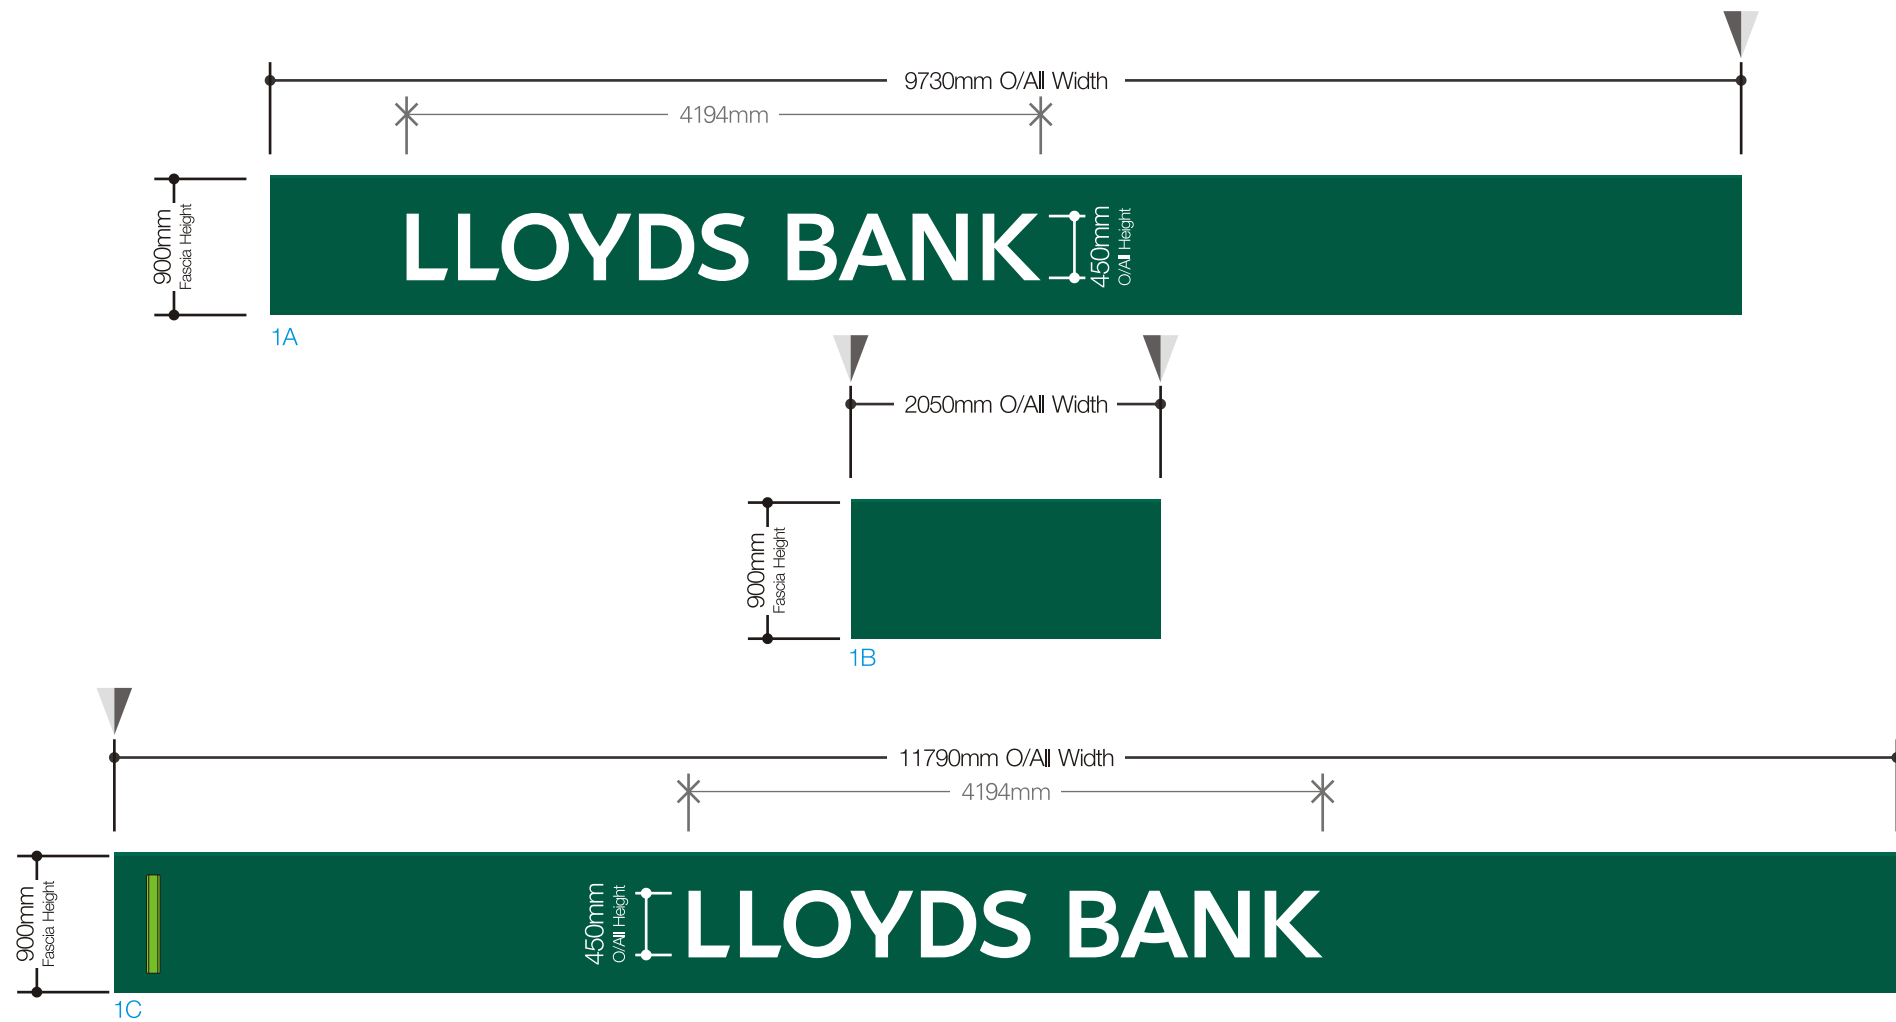


BLAZE NEON LTD
5 Patricia Way, Pysons Road,
Broadstairs, Kent. CT10 2XZ
T +44 (0) 1843 601075 F +44 (0) 1843 867924
www.blazeneon.com

DRAWING SHOWN FOR VISUAL PURPOSES ONLY. ACTUAL SIGNAGE CONSTRUCTION (MANUFACTURE, MATERIALS & TECHNIQUES) MAY DIFFER TO THOSE SHOWN & ARE SUBJECT TO FINAL SITE CONDITIONS

Document Information		
Client:		
LLOYDS BANK		
Address:		
266 LONDON ROAD, PORTSMOUTH, HAMPSHIRE, PO77HG		
Sheet Number:	Date:	Scale:
1	29/01/13	1:50@A3
Drawn By:	Drawing Number:	Version:
R.USPON	88403	V2

Revision Notes:		
Note:	Drawn:	Date:
V2) ATM VINYLs REVISED AND PROJECTION SIGN ADDED	RU	15/02/13

Item 1 PLANNING INFORMATION	
DISTANCE BETWEEN UNDERSIDE OF SIGN AND FINISHED FLOOR LEVEL	
2960mm	

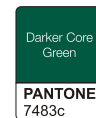

BLAZE STANDARD PAINT FINISH IS 60% SEMI GLOSS. CLIENT TO ADVISE PRIOR TO APPROVAL IF ANY SPECIAL FINISHES ARE REQUIRED


© THE COPYRIGHT OF THIS DRAWING IS OWNED BY BLAZE NEON LIMITED AND IS NOT TO BE DISCLOSED TO OTHER PERSONS OR TO BE USED FOR MANUFACTURING PURPOSES WITHOUT PERMISSION.

item 2


2-OFF INTERNALLY ILLUMINATED PROJECTING
SIGNS

Scale 1:10 @ A3

Featuring edge illumination & fully illuminated face panels.

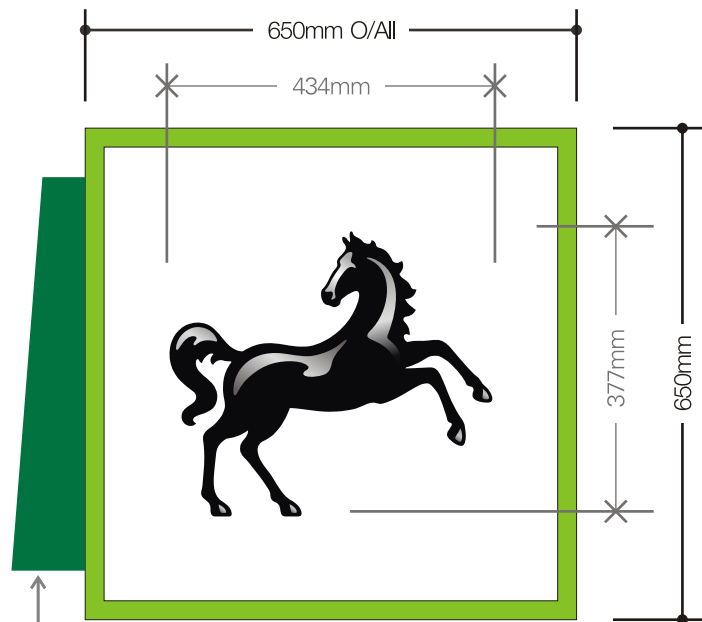

Aluminium shaped housing finished
Darker Core Green (Pantone 7483c)

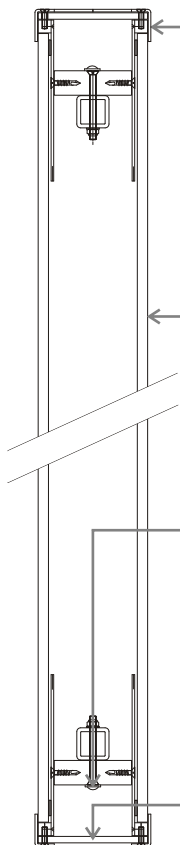

14 gauge aluminium panels
finished Bright Green (Pantone 375c)

8mm light sheets face
applied with digitally printed
detail on white vinyl
to fully illuminate via white led's

Perimeter illumination by
white led's

5mm green 6T81 acrylic perimeter

Item 2 PLANNING INFORMATION
DISTANCE BETWEEN UNDERSIDE OF
SIGN AND FINISHED FLOOR LEVEL
2960mm



BLAZE NEON LTD

5 Patricia Way, Pysons Road,
Broadstairs, Kent. CT10 2XZ

T +44 (0) 1843 601075 F +44 (0) 1843 867924

www.blazeneon.com

DRAWING SHOWN FOR VISUAL PURPOSES ONLY. ACTUAL SIGNAGE
CONSTRUCTION (MANUFACTURE, MATERIALS & TECHNIQUES) MAY
DIFFER TO THOSE SHOWN & ARE SUBJECT TO FINAL SITE CONDITIONS

Document Information

Client:

LLOYDS BANK

Address:

266 LONDON ROAD,
PORTSMOUTH, HAMPSHIRE,
PO77HG

Sheet Number:
2

Date:
29/01/13

Scale:
AS SHOWN

Drawn By:

R.USPON

Drawing Number:

88403

Version:

V2

Revision Notes:

Note:

Drawn:

Date:

V2) ATM VINYLs REVISED AND
PROJECTION SIGN ADDED

RU

15/02/13

Darker Core
Green
PANTONE
7483c

Bright
Green
PANTONE
375c

BLAZE STANDARD PAINT FINISH IS 60% SEMI GLOSS. CLIENT TO
ADVISE PRIOR TO APPROVAL IF ANY SPECIAL FINISHES ARE REQUIRED



THE COPYRIGHT OF THIS DRAWING IS OWNED BY
BLAZE NEON LIMITED AND IS NOT TO BE DISCLOSED TO
OTHER PERSONS OR TO BE USED FOR
MANUFACTURING PURPOSES WITHOUT PERMISSION.

WATERLOOVILLE

DECORATED WINDOW (MOUNTED TO EXISTING GLAZING)
Featuring glazing decorated dark core green.



www.blazeneon.com

© THE COPYRIGHT OF THIS DRAWING IS OWNED BY
BLAZE NEON LIMITED AND IS NOT TO BE DISCLOSED TO
OTHER PERSONS OR TO BE USED FOR
MANUFACTURING PURPOSES WITHOUT PERMISSION.

EXISTING SIGNAGE OVERVIEW



PROPOSED SECONDARY SIGNAGE OVERVIEW




item 4

NON ILLUMINATED NAMEPLATE

Folded aluminium nameplate finished Darker Core Green with push through stainless steel letters & vinyl graphic to face.

Scale 1:4 @ A3

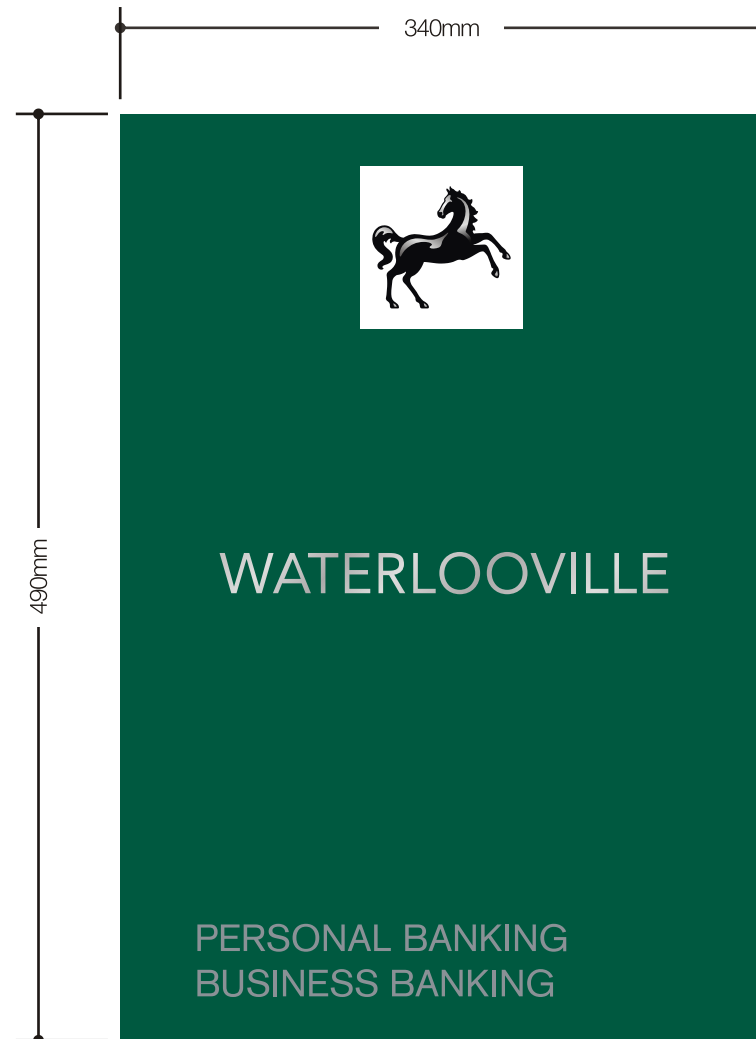


Panel Darker Core Green (Pantone 7483c)

item 5

2-OFF REVERSE APPLIED VINYL

Featuring digitally printed graphics

Scale 1:4 @ A3

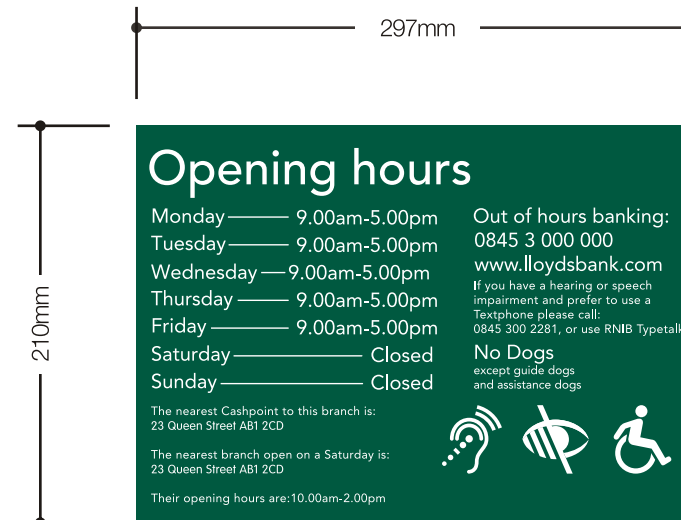

BLAZE NEON LTD

5 Patricia Way, Pysons Road,
Broadstairs, Kent. CT10 2XZ
T +44 (0) 1843 601075 F +44 (0) 1843 867924

www.blazeneon.com

DRAWING SHOWN FOR VISUAL PURPOSES ONLY. ACTUAL SIGNAGE
CONSTRUCTION (MANUFACTURE, MATERIALS & TECHNIQUES) MAY
DIFFER TO THOSE SHOWN & ARE SUBJECT TO FINAL SITE CONDITIONS

Document Information

Client:

LLOYDS BANK

Address:

266 LONDON ROAD,
PORTSMOUTH, HAMPSHIRE,
PO77HG

Sheet Number:
4

Date:
29/01/13

Scale:
AS SHOWN

Drawn By:

R.USPON

Drawing Number:

88403

Version:

V2

Revision Notes:

Note:

V2) ATM VINYLs REVISED AND
PROJECTION SIGN ADDED

Drawn:

RU

Date:

15/02/13

Darker Core
Green
PANTONE
7483c

BLAZE STANDARD PAINT FINISH IS 60% SEMI GLOSS. CLIENT TO
ADVISE PRIOR TO APPROVAL IF ANY SPECIAL FINISHES ARE REQUIRED

© THE COPYRIGHT OF THIS DRAWING IS OWNED BY
BLAZE NEON LIMITED AND IS NOT TO BE DISCLOSED TO
OTHER PERSONS OR TO BE USED FOR
MANUFACTURING PURPOSES WITHOUT PERMISSION.