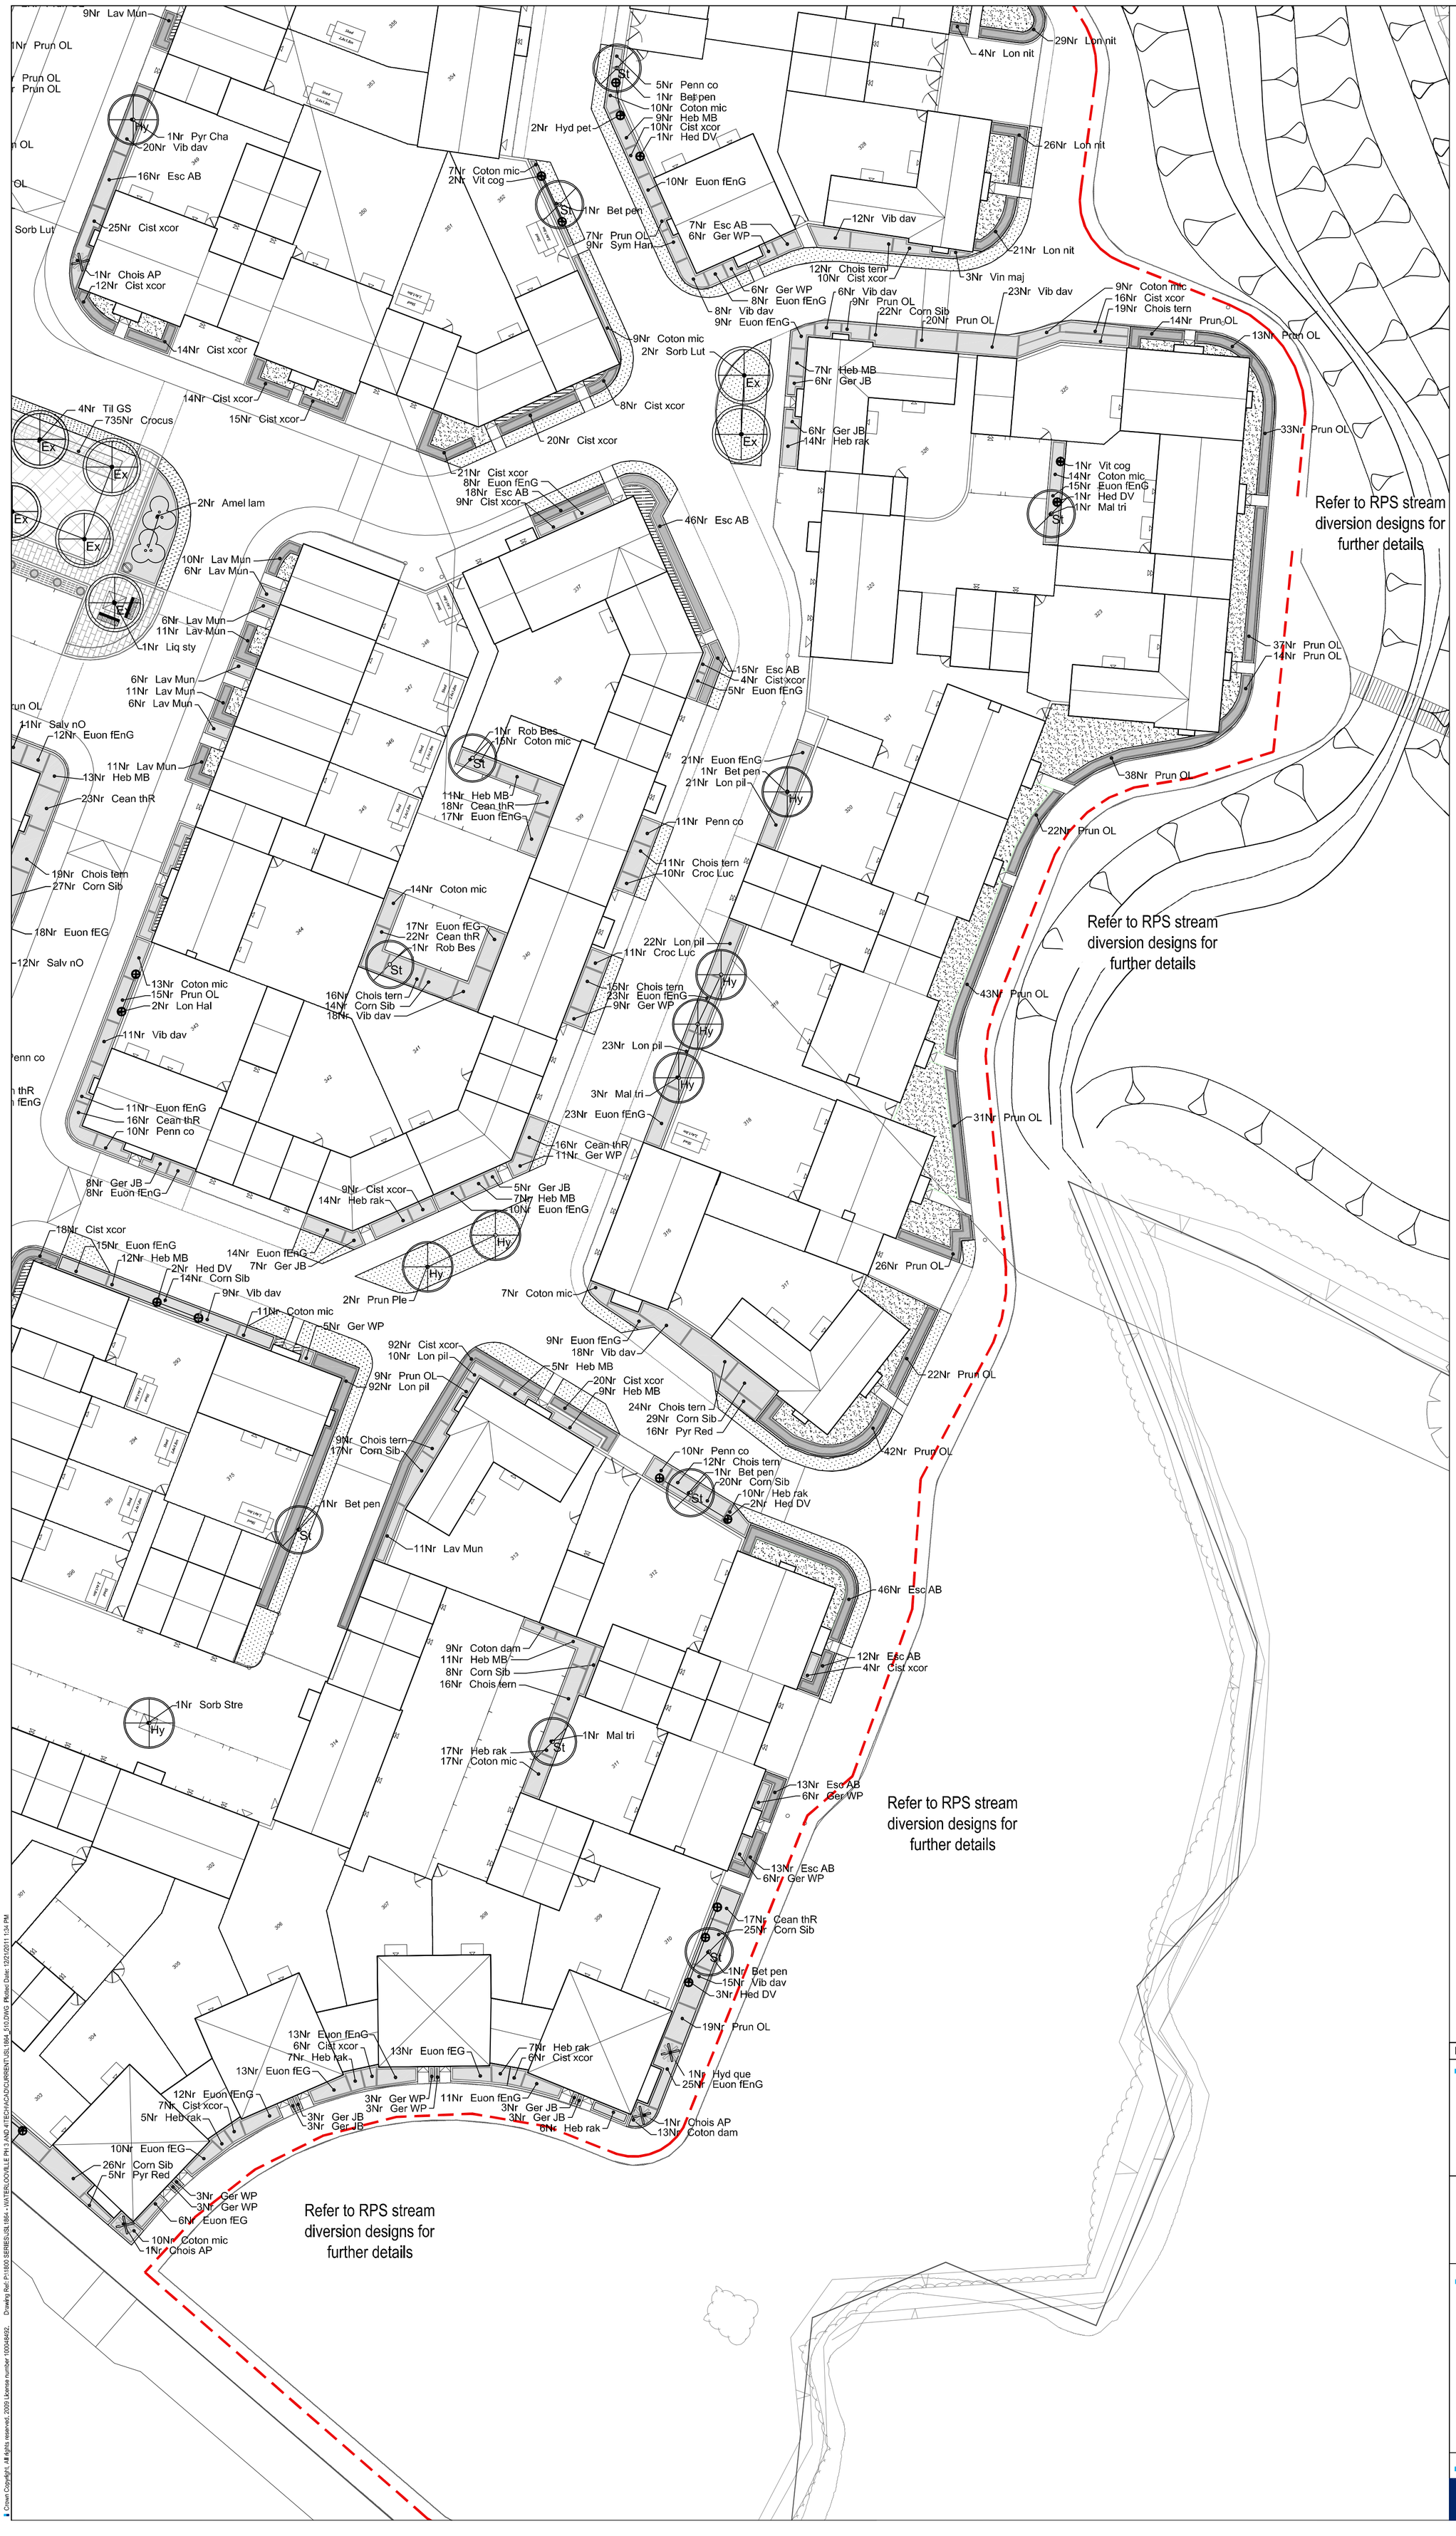

KEY

Existing features

- Existing Tree
- Stream channel

Softworks

- Extra heavy standrd tree (16-18girth)
- Heavy standard tree (14-16girth)
- Standard tree (10-12girth)
- Multi-stemmed tree (2.0-2.5m high)
- Evergreen hedge planting
- Native hedge planting (including locally native shrub species)
- Naturalistic groundcover planting
- Native shrub mix planting (including locally native shrub species)
- Ornamental amenity shrub planting
- Specimen shrub (In shrub border or gravel area)
- Climbing shrub
- Bulb planting
- Mown amenity grass (private)
- Mown turf / lawn (private)
- Amenity grass areas (POS areas)
- Meadow seeded area

Hard landscape

- Concrete sett feature paving within open space
  Colour 'Harvest buff, 'Mistral' range by Marshalls
- Concrete sett margin, setts laid in parallel soldier courses. Colour 'Harvest buff, 'Mistral' range by Marshalls
- Tarmac with resin bonded 'buff' coloured gravel finish
- Tarmac path
- Timber post and rail fence (3-rail style, 1200mm high)
- Informal bench ('Chainsaw' finished from site felled tree)
- Seat - timber / steel - "Delta Festival", colour 'black', 1.8m long by Marshalls
- Litter bin (90L) - Flat top "Festival" bin, colour 'black' by Marshalls
- Concrete spheres as bollards - 700mm Ø Colour 'Exposed cream', standard base 'Monoscape Spherical 700' by Marshalls
- Timber bollard (500mm high)
- Ground contouring
- Tree guard and grille within hard paved area. 1.2 x 1.2m, Colour 'black', '59 series' by Marshalls
- Feature tree guard and grille within hard paved area. 1.5 x 1.5m, 'Sineu Graff 2000 series - Square "roots" grille' by Marshalls

Notes:
- All street furniture references / specifications should be deemed as similar and approved manufacturer.
- Stream landscape proposals outline only, refer to detailed designs for further information.

NORTH

Rev:	Date:	Amendment:	Name:	Checked:

Drawing Based Upon: Layout

Status: FOR PLANNING

Notes: Contractors are not to scale from this drawing. All dimensions to be checked on site and any discrepancies, ambiguities and/or omissions between this drawing and information given elsewhere must be reported to this office. If in doubt, ask.

RPS
Lakesbury House Hillingbury Road Chandlers Ford Hampshire SO53 5SS
T 023 80810440 F 023 80810449 E rpsso@rpsgroup.com W www.rpsgroup.com

Client: Taylor Wimpey Southern Counties

Project: Old Park Farm, Waterlooville
Phase 3 & 4

Title: Soft Landscape Design
3 of 5

Date: 12/11 Scale: 1:250 Paper Size: A1

Drawn: SH Checked: DC Job Ref: JSL 1864

Drawing Number: 513 Rev: -

www.rpsgroup.com

© Crown Copyright. All rights reserved. 2009 License number 100048492.
Drawing Ref: P:\1800 SERIES\JSL 1864 - WATERLOOVILLE PH 3 AND 4\TECH\ACAD\CURRENT\JSL1864_510.DWG Plotted Date: 12/21/2011 1:24 PM