


Notes:

1. Refer to related drawings for landscaping details.
2. Tank design based on Stormtec 6 by Hygro International. No other back wall or substrate without prior approval.
3. For details of hold-down beams to resist flotation in high groundwater refer to drawings GTWVILE6/2500-2502.
4. Pond volumes are critical to the operation of the surface to the practical minimum.

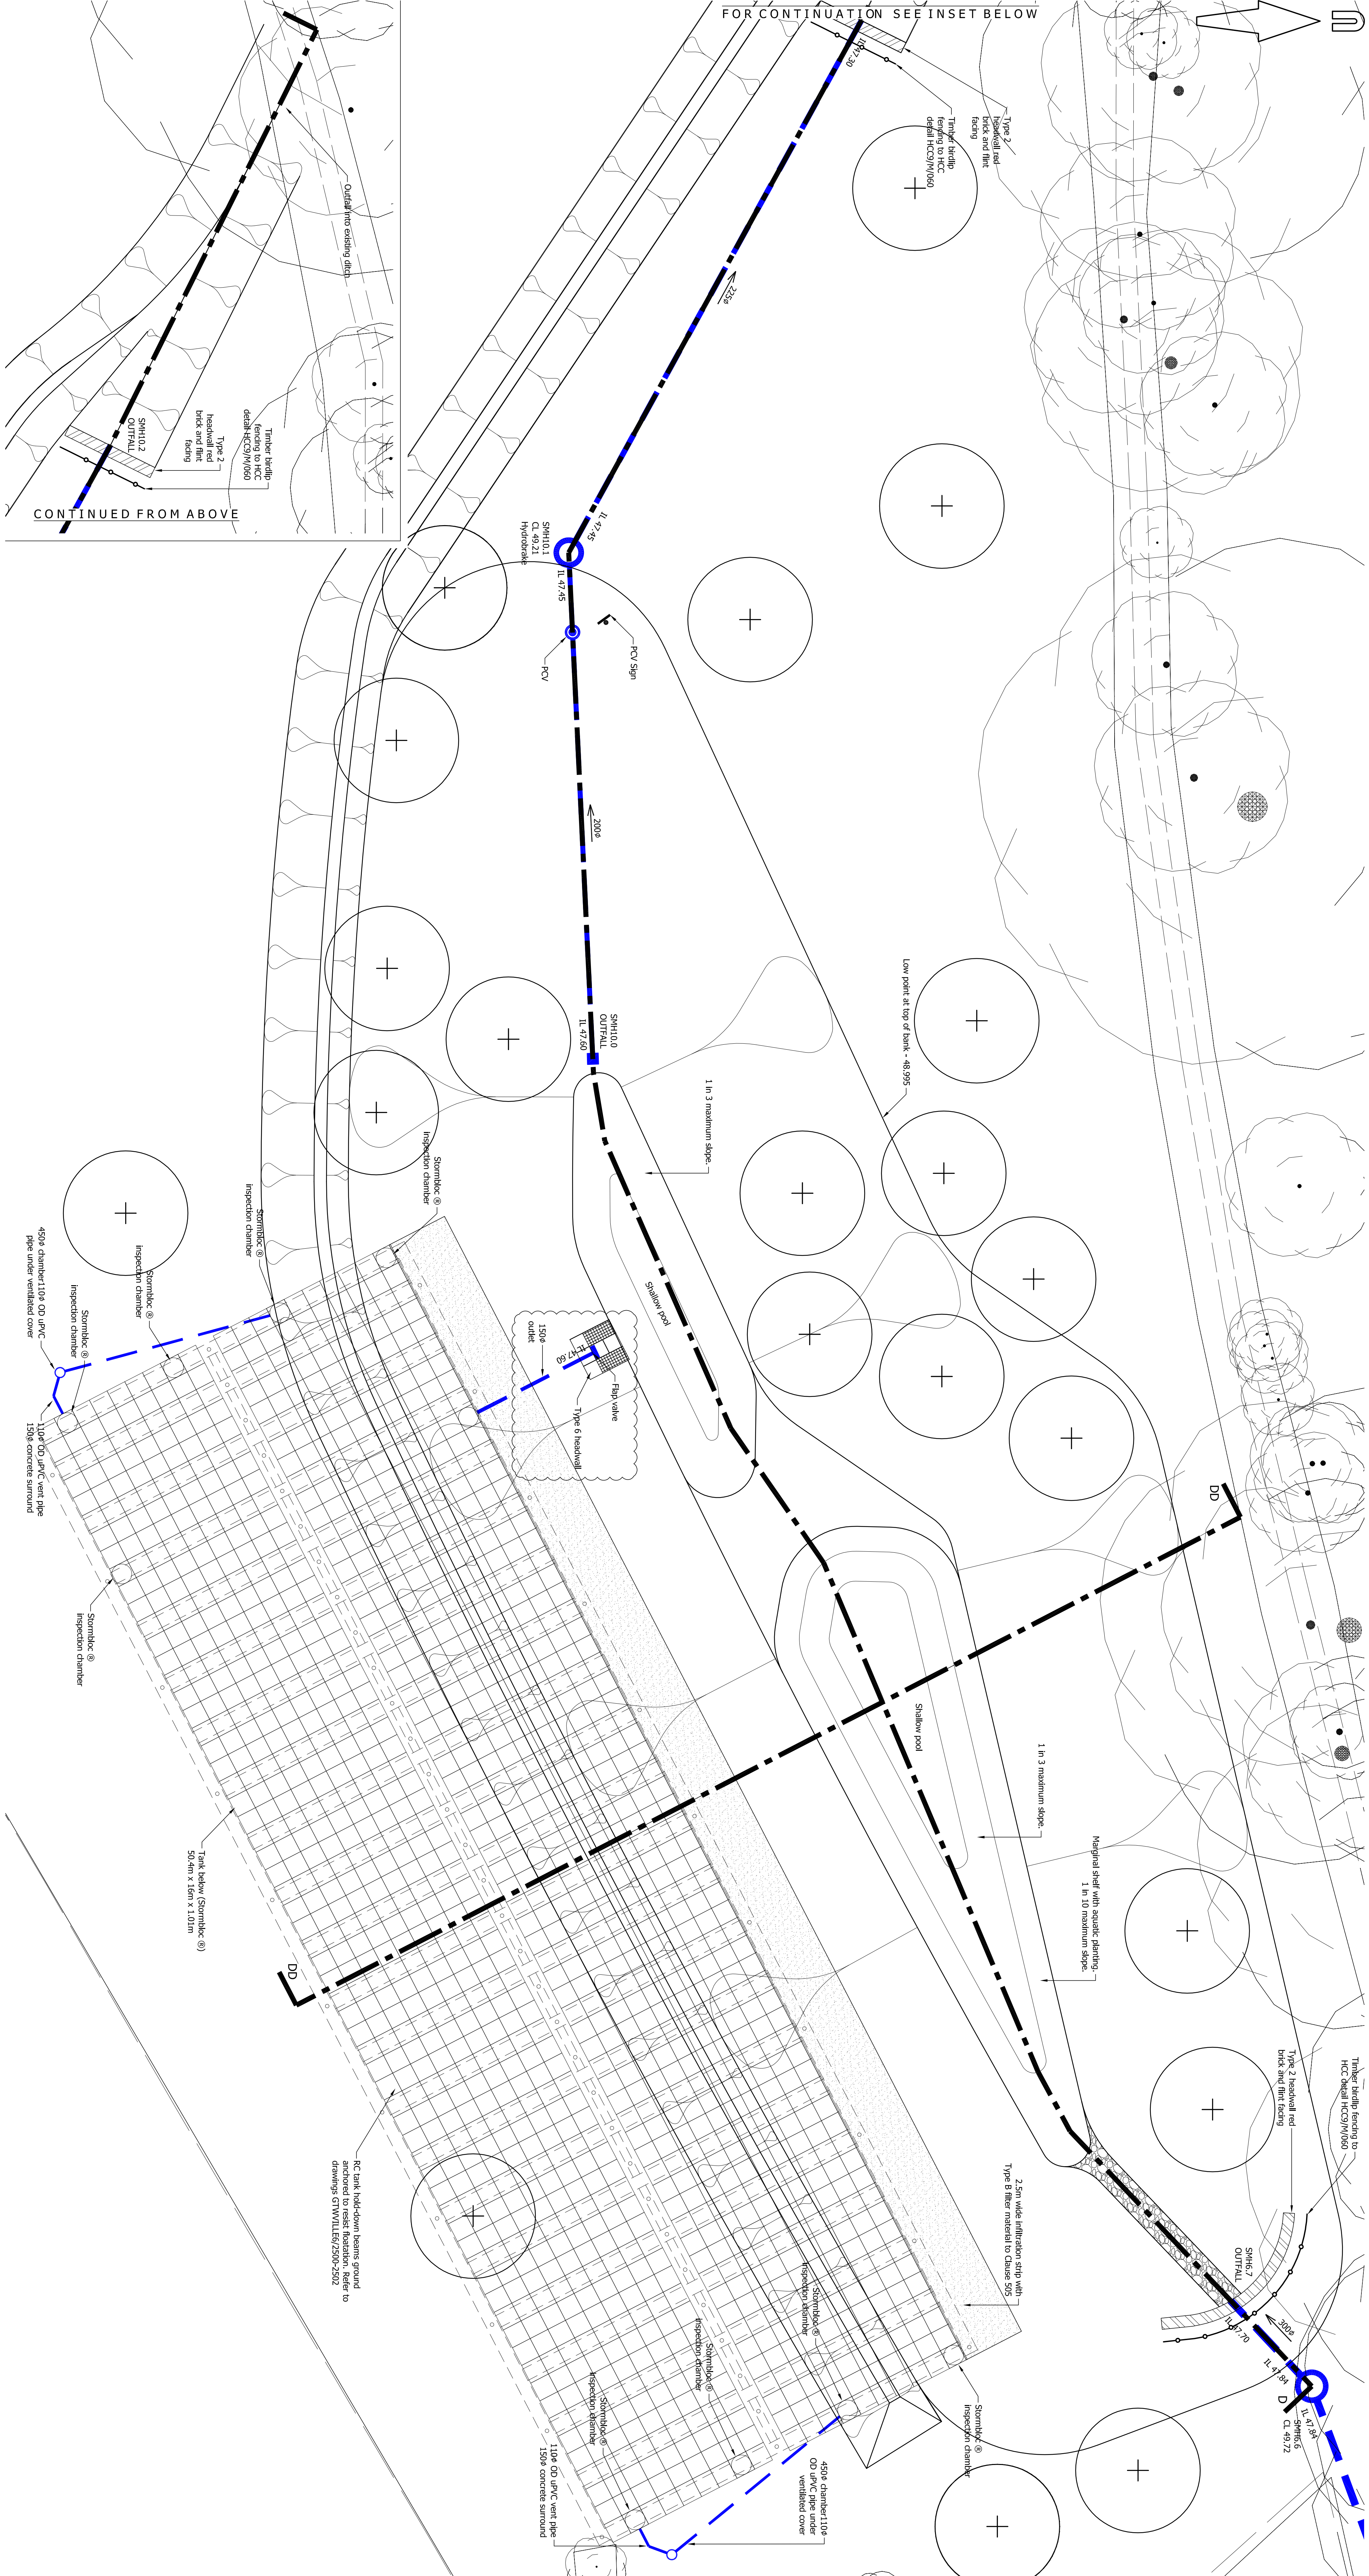

FOR CONSTRUCTION

Berewood

HAWKSHIRE



rev	amendment	checked	date
A	Initial drawing annotations, West pipe added.	PMG	25/06/2013
B	Final drawing annotations, West pipe added.	PMG	25/06/2013
C	Construction Notes, General annotations.	PMG	19/06/2013
D	Final drawing annotations, West pipe added.	PMG	17/06/2013



Water From a Landlord Limited
Luton House
Luton, Bedfordshire
MK4 1JH
Telephone: 01455 350 506 Fax: 01455 765 837
info@waterfromalondon.com www.waterfromalondon.com

granger plc


BEREWOOD, WATERCOVILLE
PHASE 2 INFRASTRUCTURE

date: MARCH 2013
scale: 1:100
drawn by: HJ
checked by: PMS

PHASE 2 INFRASTRUCTURE
PROPOSED POND DETAILS - POND D
SHEET 4 OF 6

GTWVILE6/DR/23

1:100 0 1 2 3 4 5 6 7 8 9 10 m
1:1 0 10 20 30 40 50 60 70 80 90 100 mm

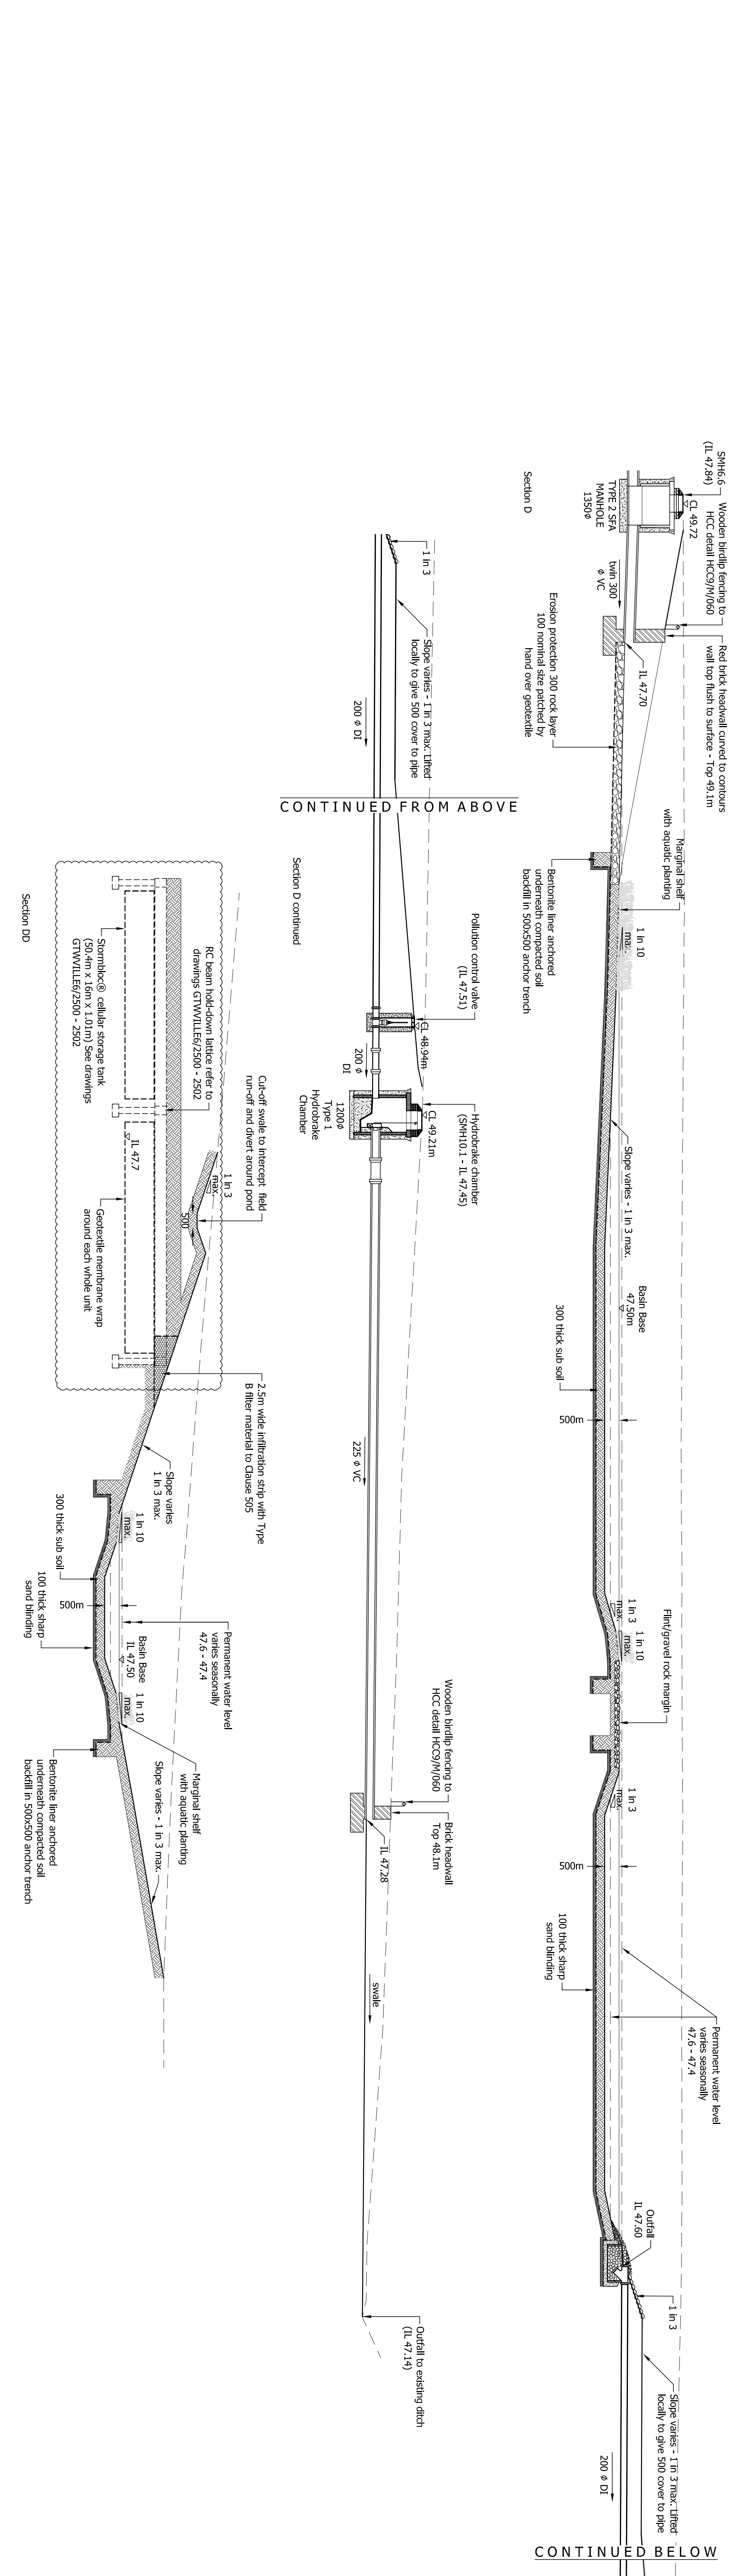

1:100 0 1 2 3 4 5 6 7 8 9 10 m
1:1 0 10 20 30 40 50 60 70 80 90 100 mm