


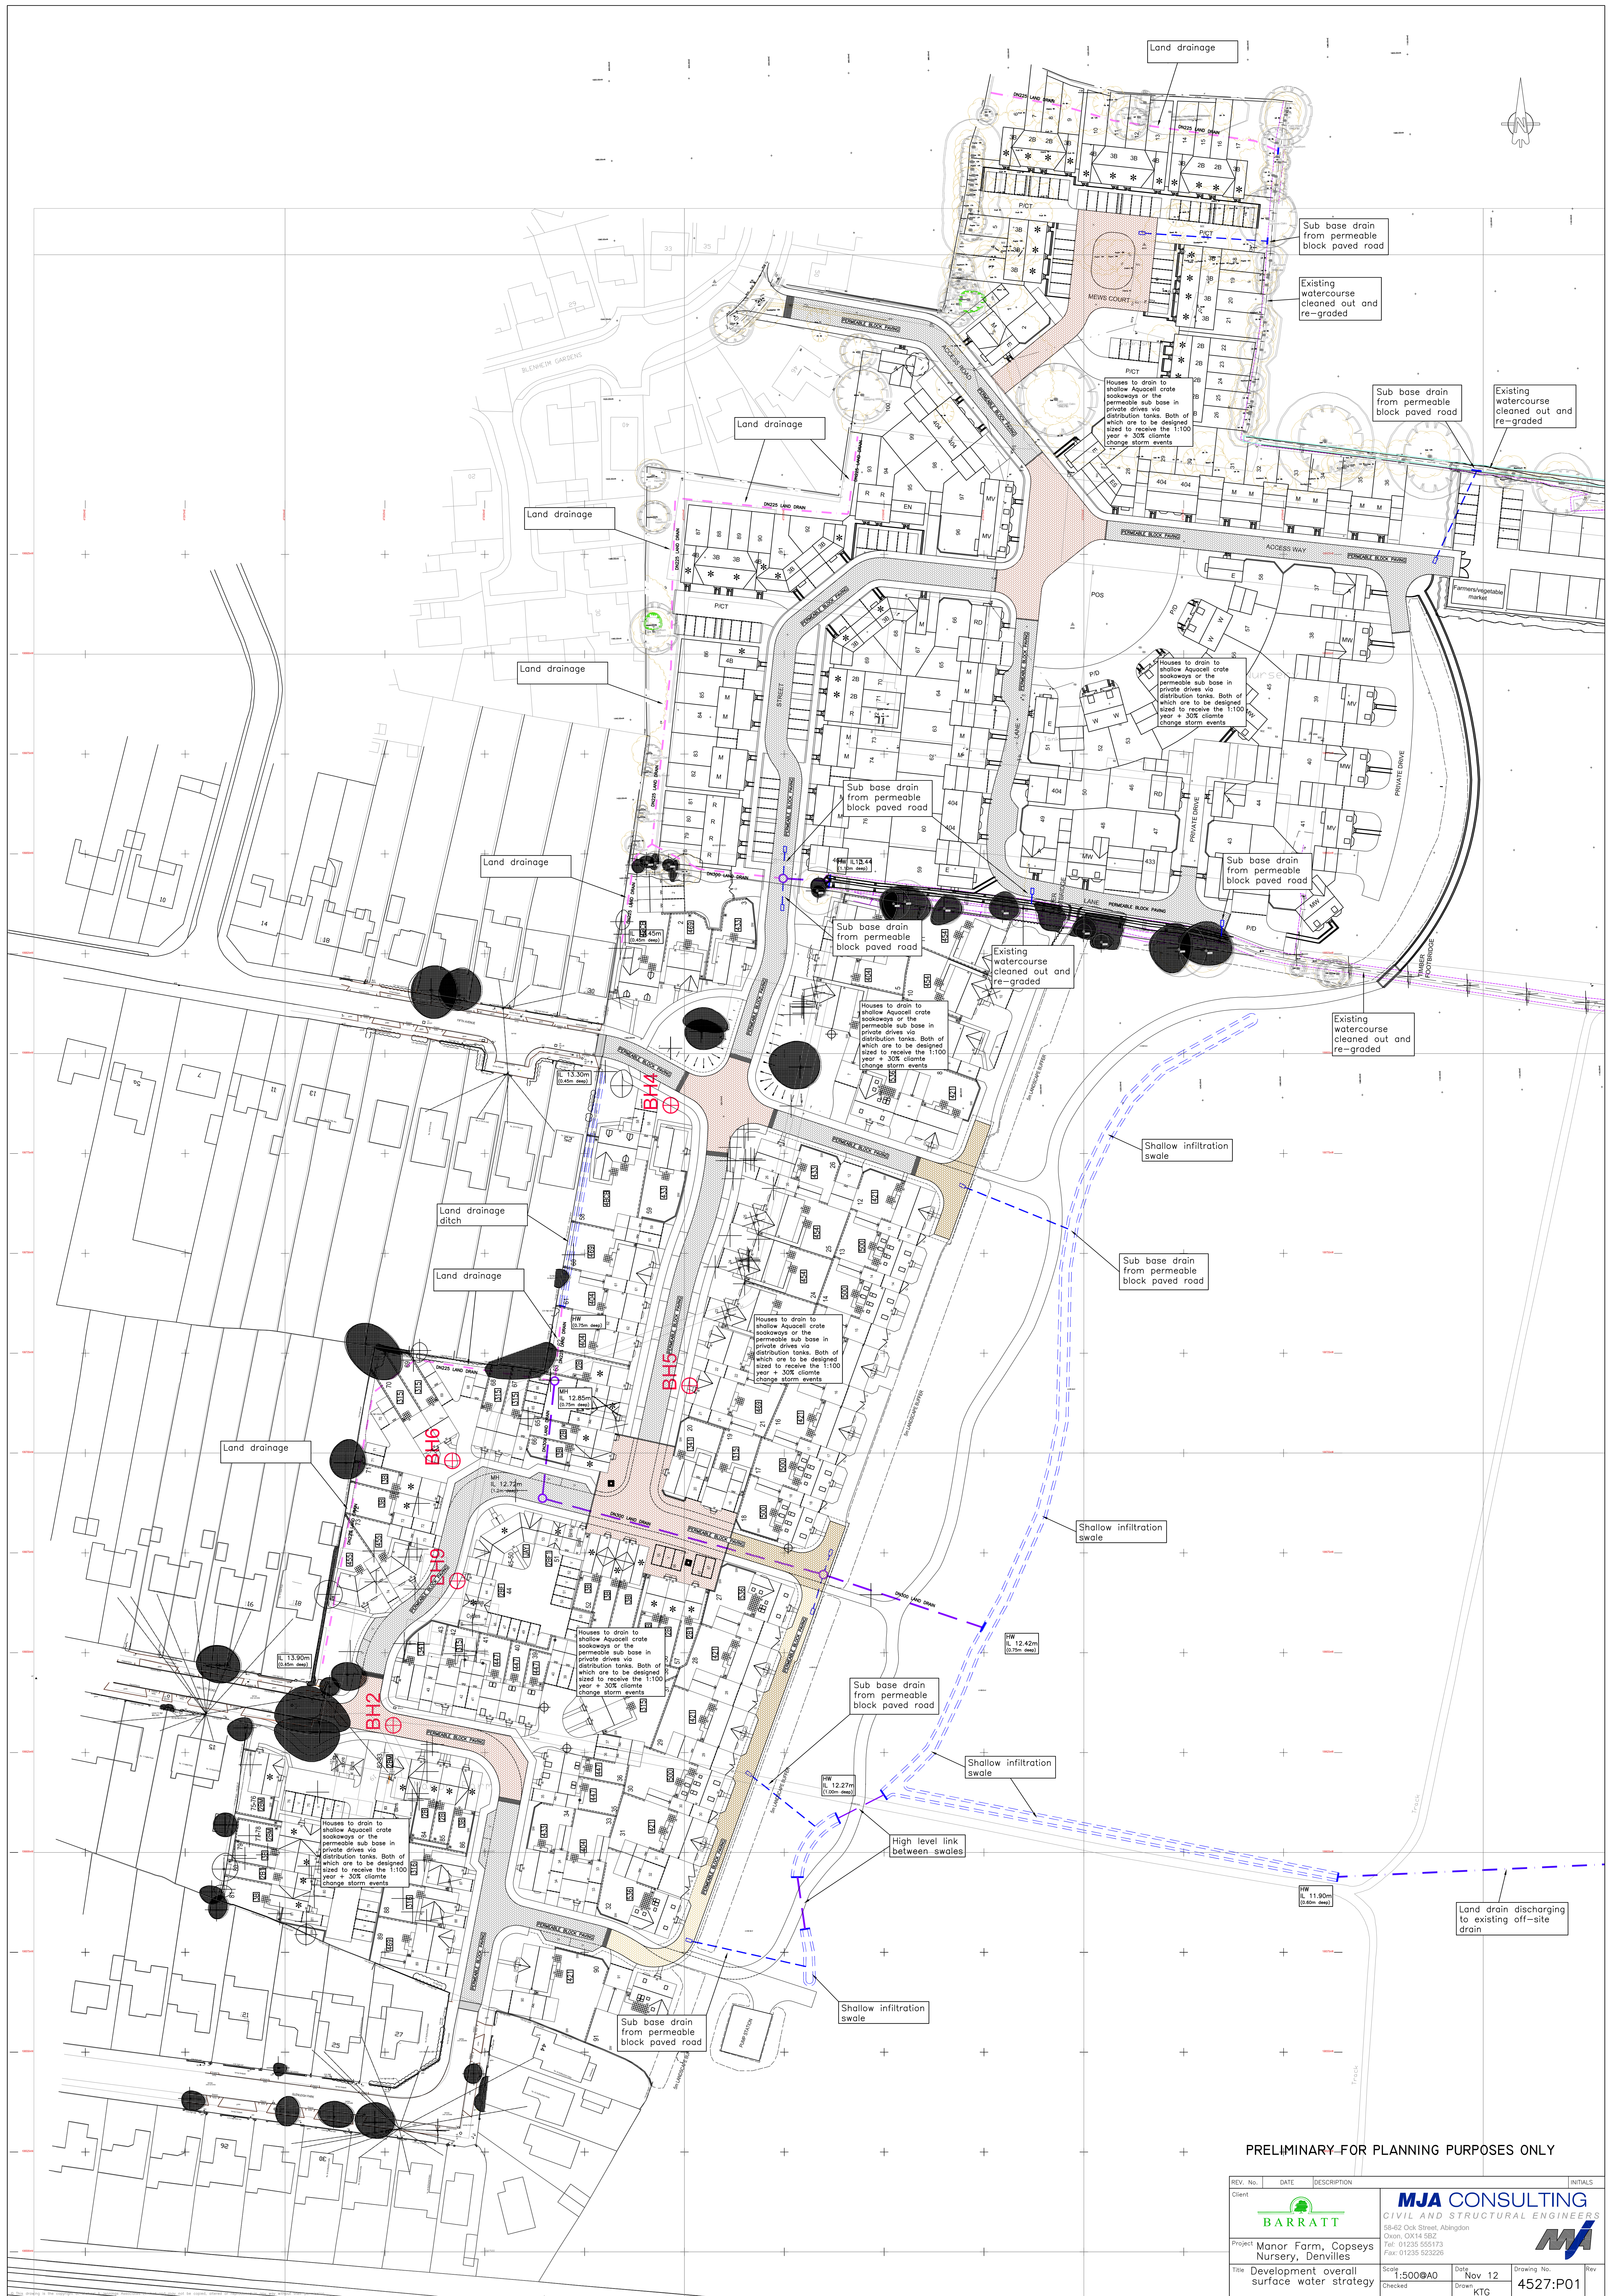

PRELIMINARY FOR PLANNING PURPOSES ONLY

REV. No.	DATE	DESCRIPTION	INITIALS
Client			
Project		Manor Farm, Coppes Nursery, Denvilles	
Title		Development overall surface water strategy	
Scale		1:500 @ A0	
Checked			
Date		Nov 12	
Drawn		KTG	
Drawing No.		4527:P01	
Rev			

CIVIL AND STRUCTURAL ENGINEERS

58-62 Oak Street, Abingdon

OX14 5BZ

Tel: 01235 555173

Fax: 01235 523225