


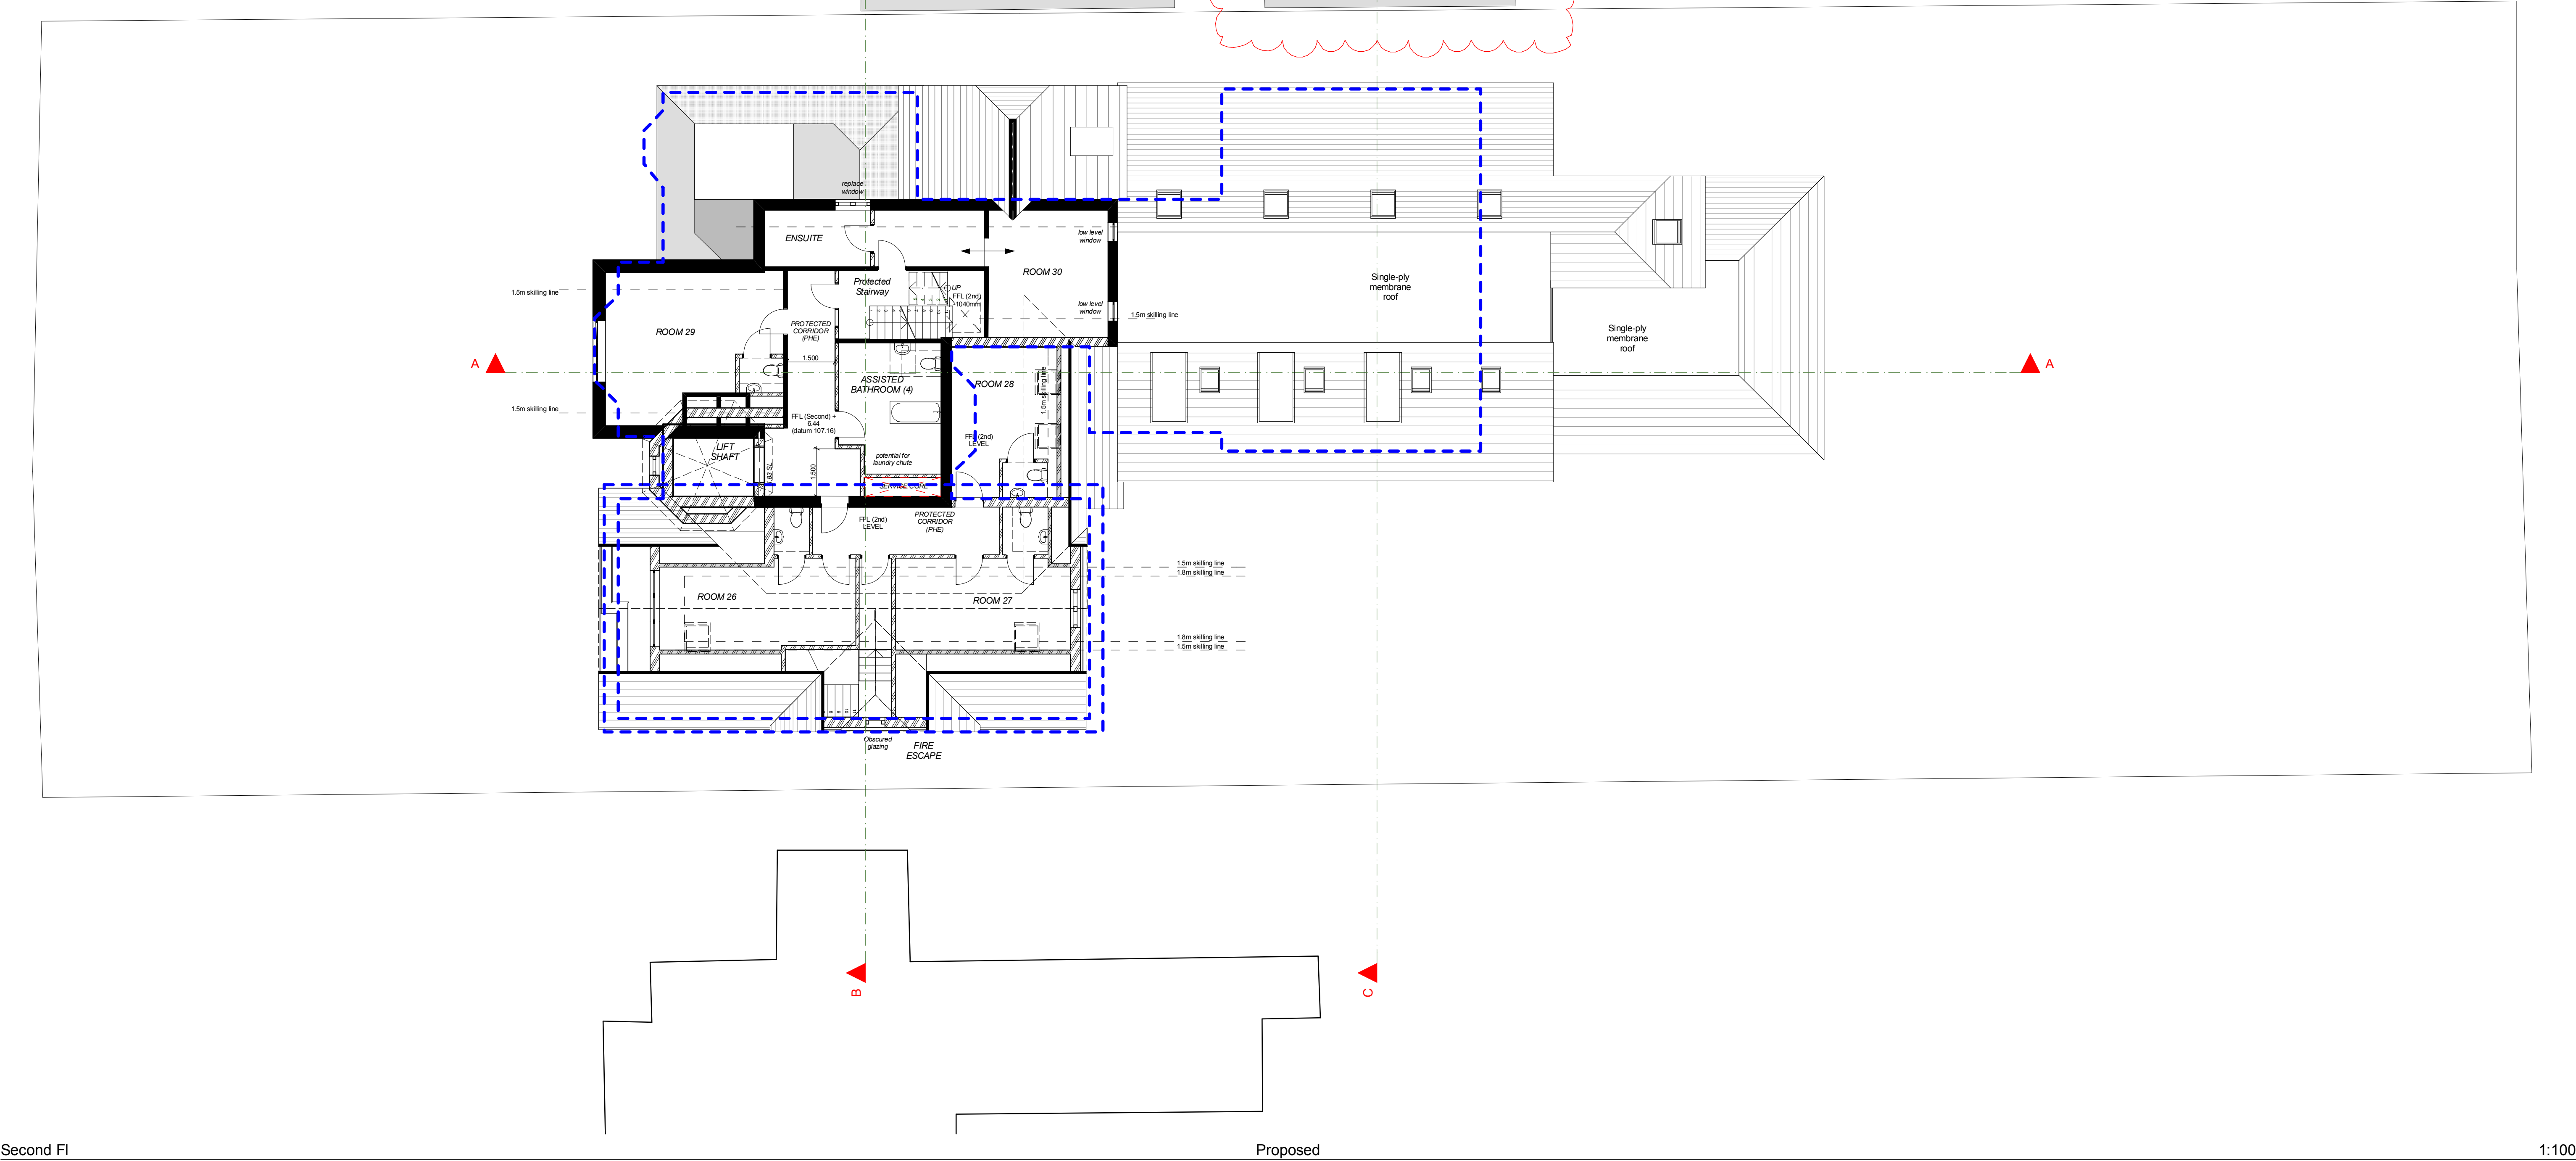

Second Fl

Proposed

1:100