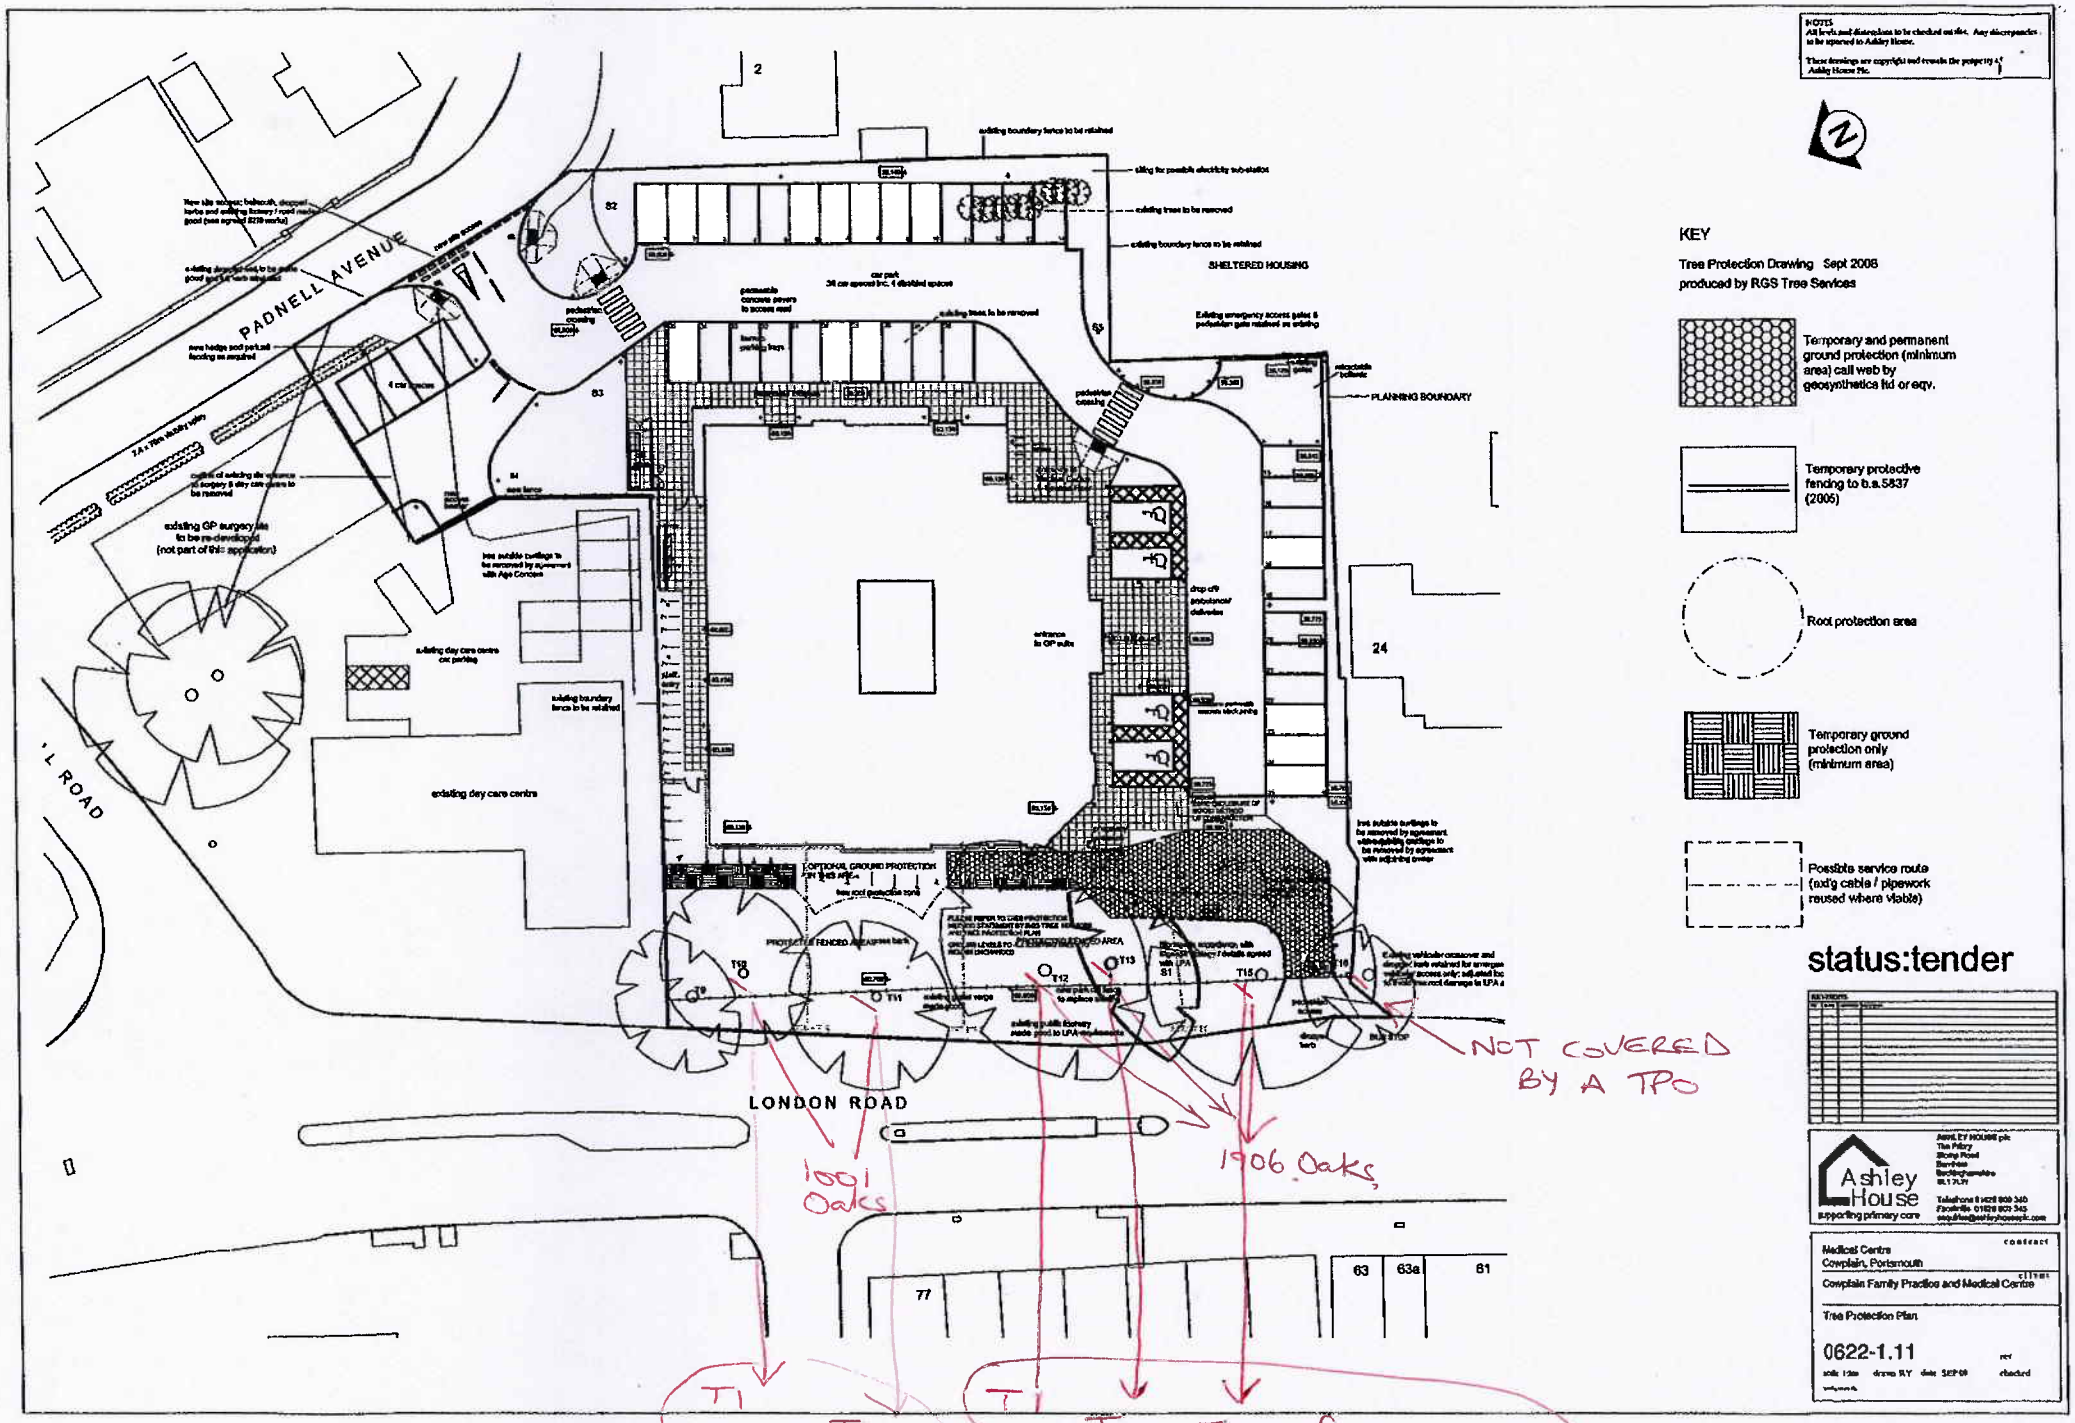

PADNELL AVENUE
LONDON ROAD
SHELTERED HOUSING
PLANNING BOUNDARY
existing GP surgery site to be re-developed (not part of this application)
existing day care centre
existing day care centre car parking
existing boundary fence to be retained
existing trees to be removed
permeable concrete pavers to access road
car park 36 car spaces inc. 4 disabled spaces
pedestrian crossing
drop off point/carers' shelters
entrance to GP suite
OPTIONAL GROUND PROTECTION ON THIS AREA
PROTECTIVE FENCED AREA
NOT COVERED BY A TPO
1091 Oaks
1906 Oaks
T1
T2 of TPO 1091
T2 T3 of TPO 1906.
2
82
83
84
85
24
77
63
63a
81
KEY
Tree Protection Drawing Sept 2008
produced by RGS Tree Services
Temporary and permanent ground protection (minimum area) call web by geosynthetics ltd or eqv.
Temporary protective fencing to b.s.5837 (2005)
Root protection area
Temporary ground protection only (minimum area)
Possible service route (adj cable / pipework reused where viable)
status:tender
Ashley House
supporting primary care
Medical Centre
Cowplain, Portsmouth
Cowplain Family Practice and Medical Centre
Tree Protection Plan
0622-1.11