


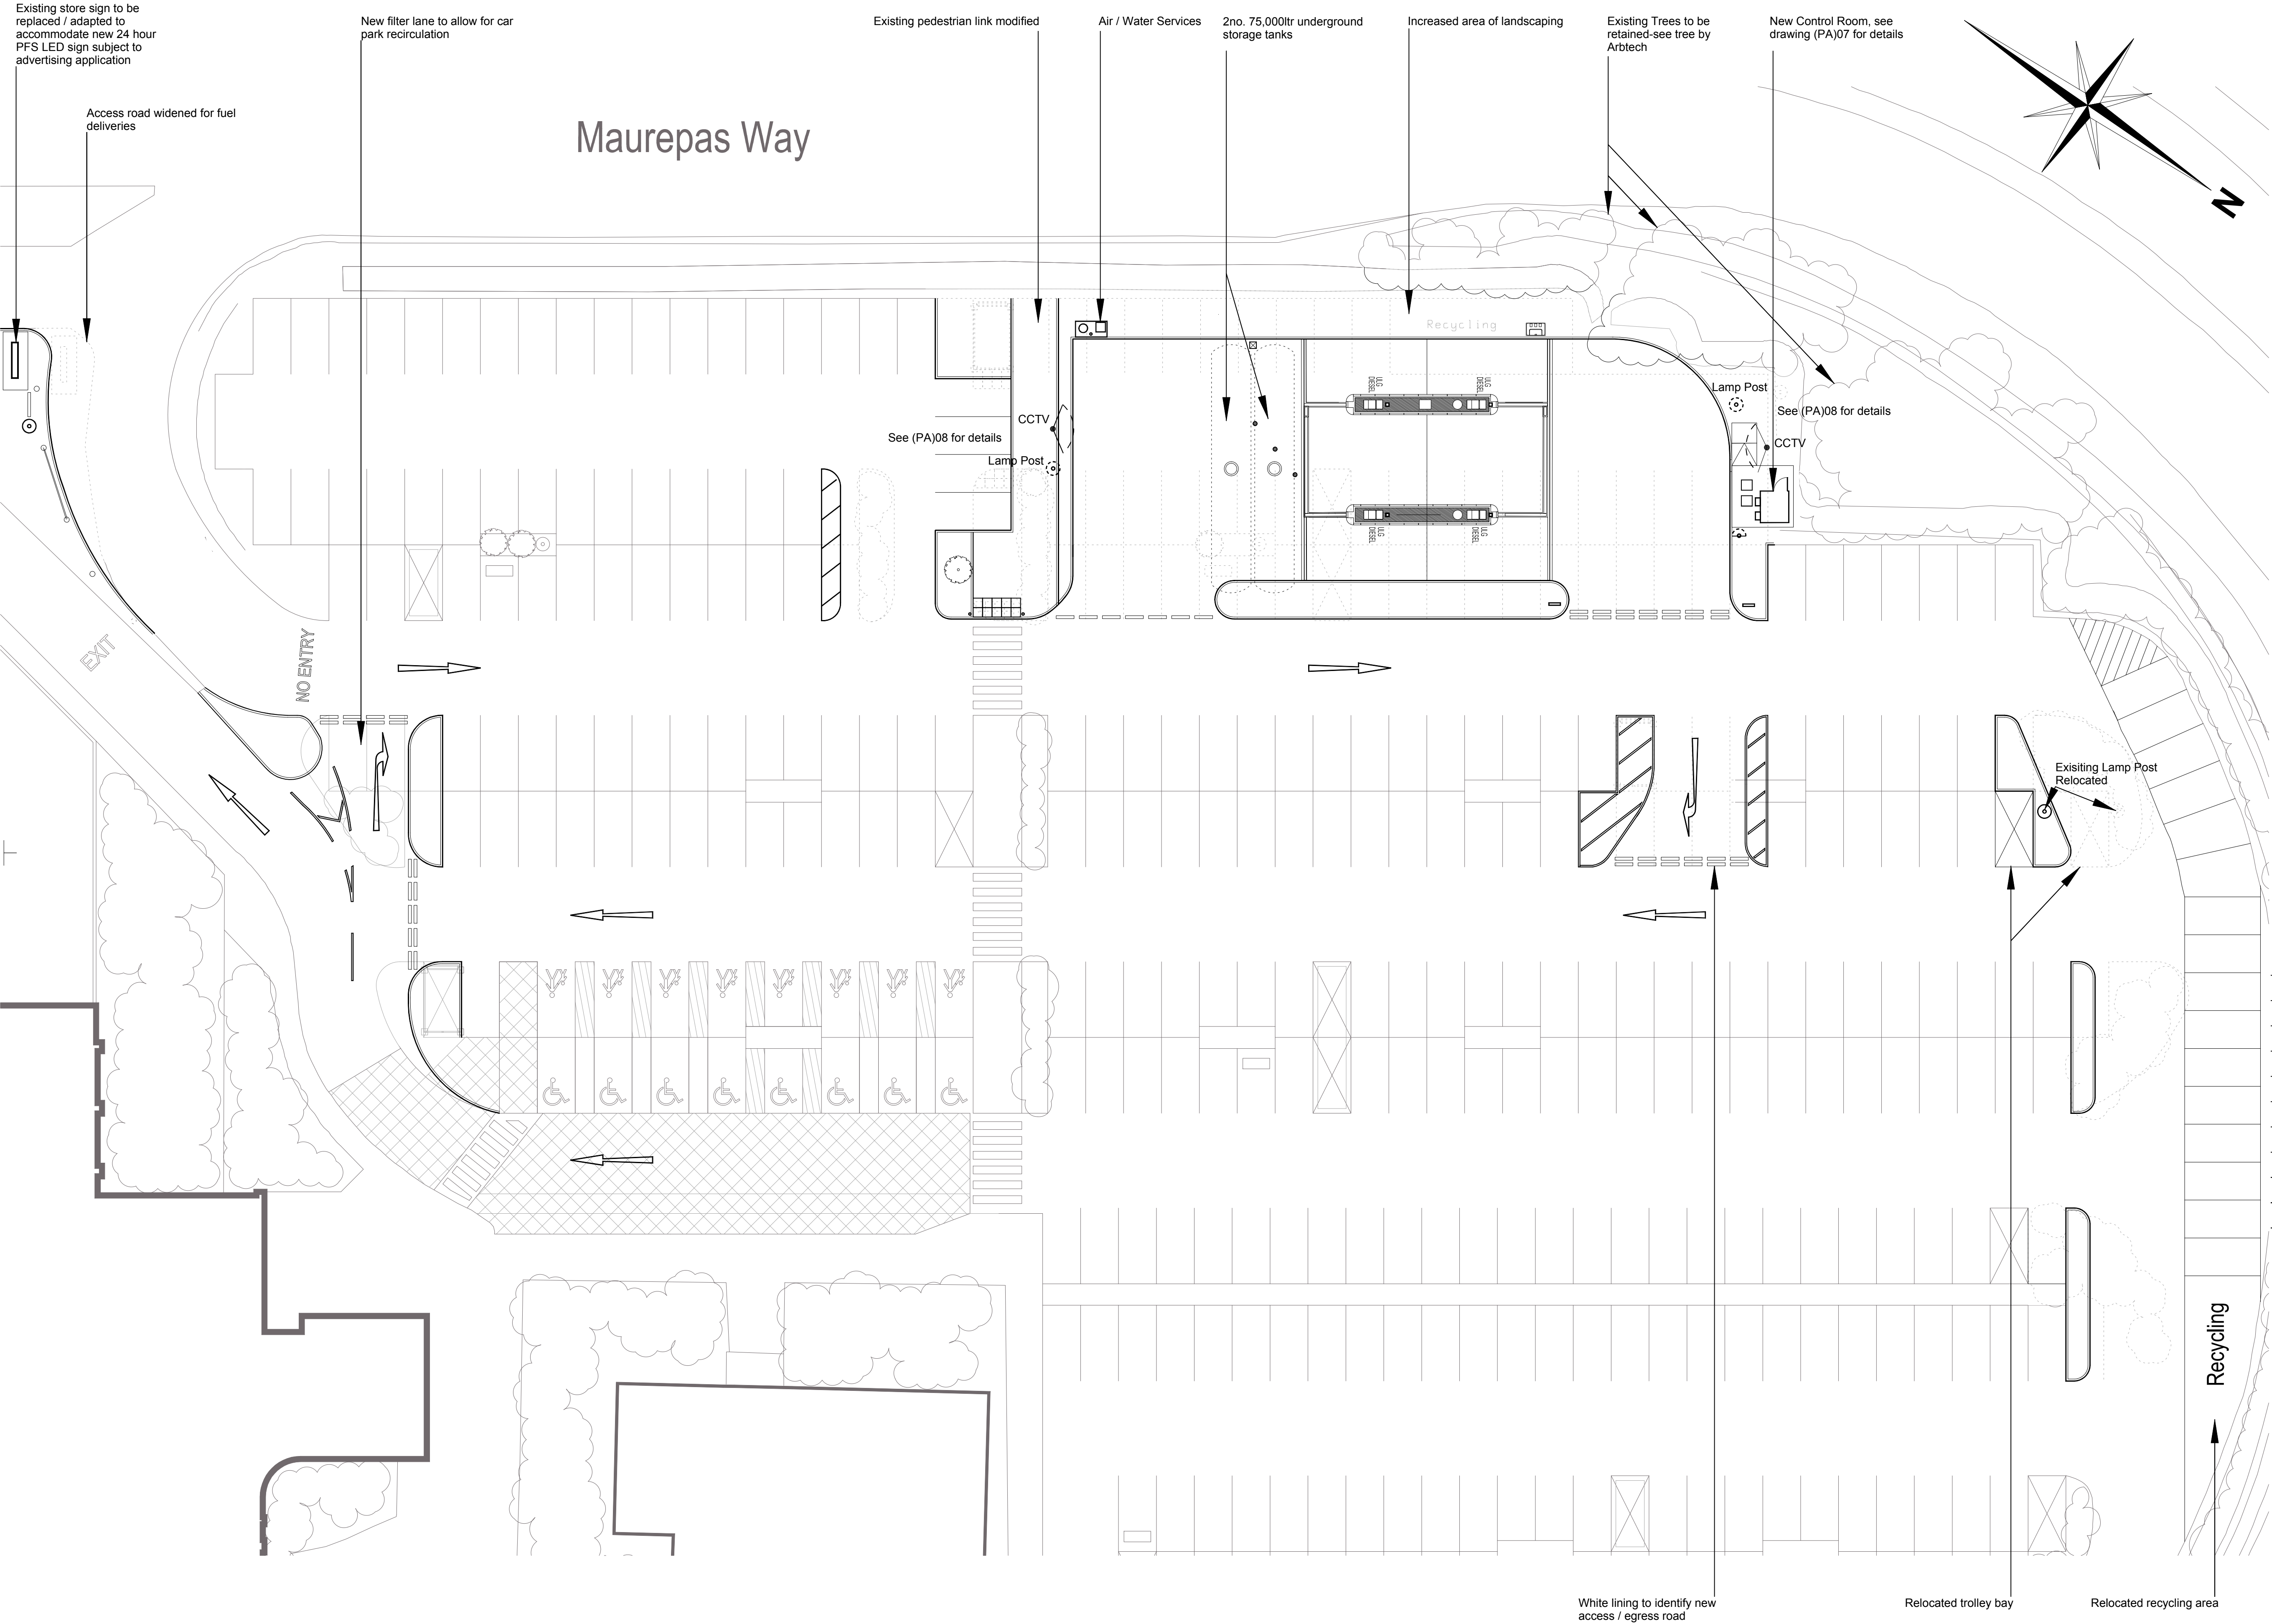

NOTES
Check all dimensions on site
Do not scale from this drawing
Report any discrepancies and omissions to HLM Architects
This Drawing is Copyright ©

REVISIONS

drawing no A1313 ML(PA)04			
title Proposed Petrol Station Plan			
scale @ A1	1:200	drawn	ADS
date	08/04/2013	checked	*
		date plotted	
project			

Proposed Four Pump Fully Automated Petrol Filling Station

client
ASDA Waterlooville
Portland Road
Waterlooville
PO7 7XR



HLM
t: +44 (0)114 263 9600
f: +44 (0)114 263 9650
e: sheffield@hlmarchitects.com
w: www.hlmarchitects.com