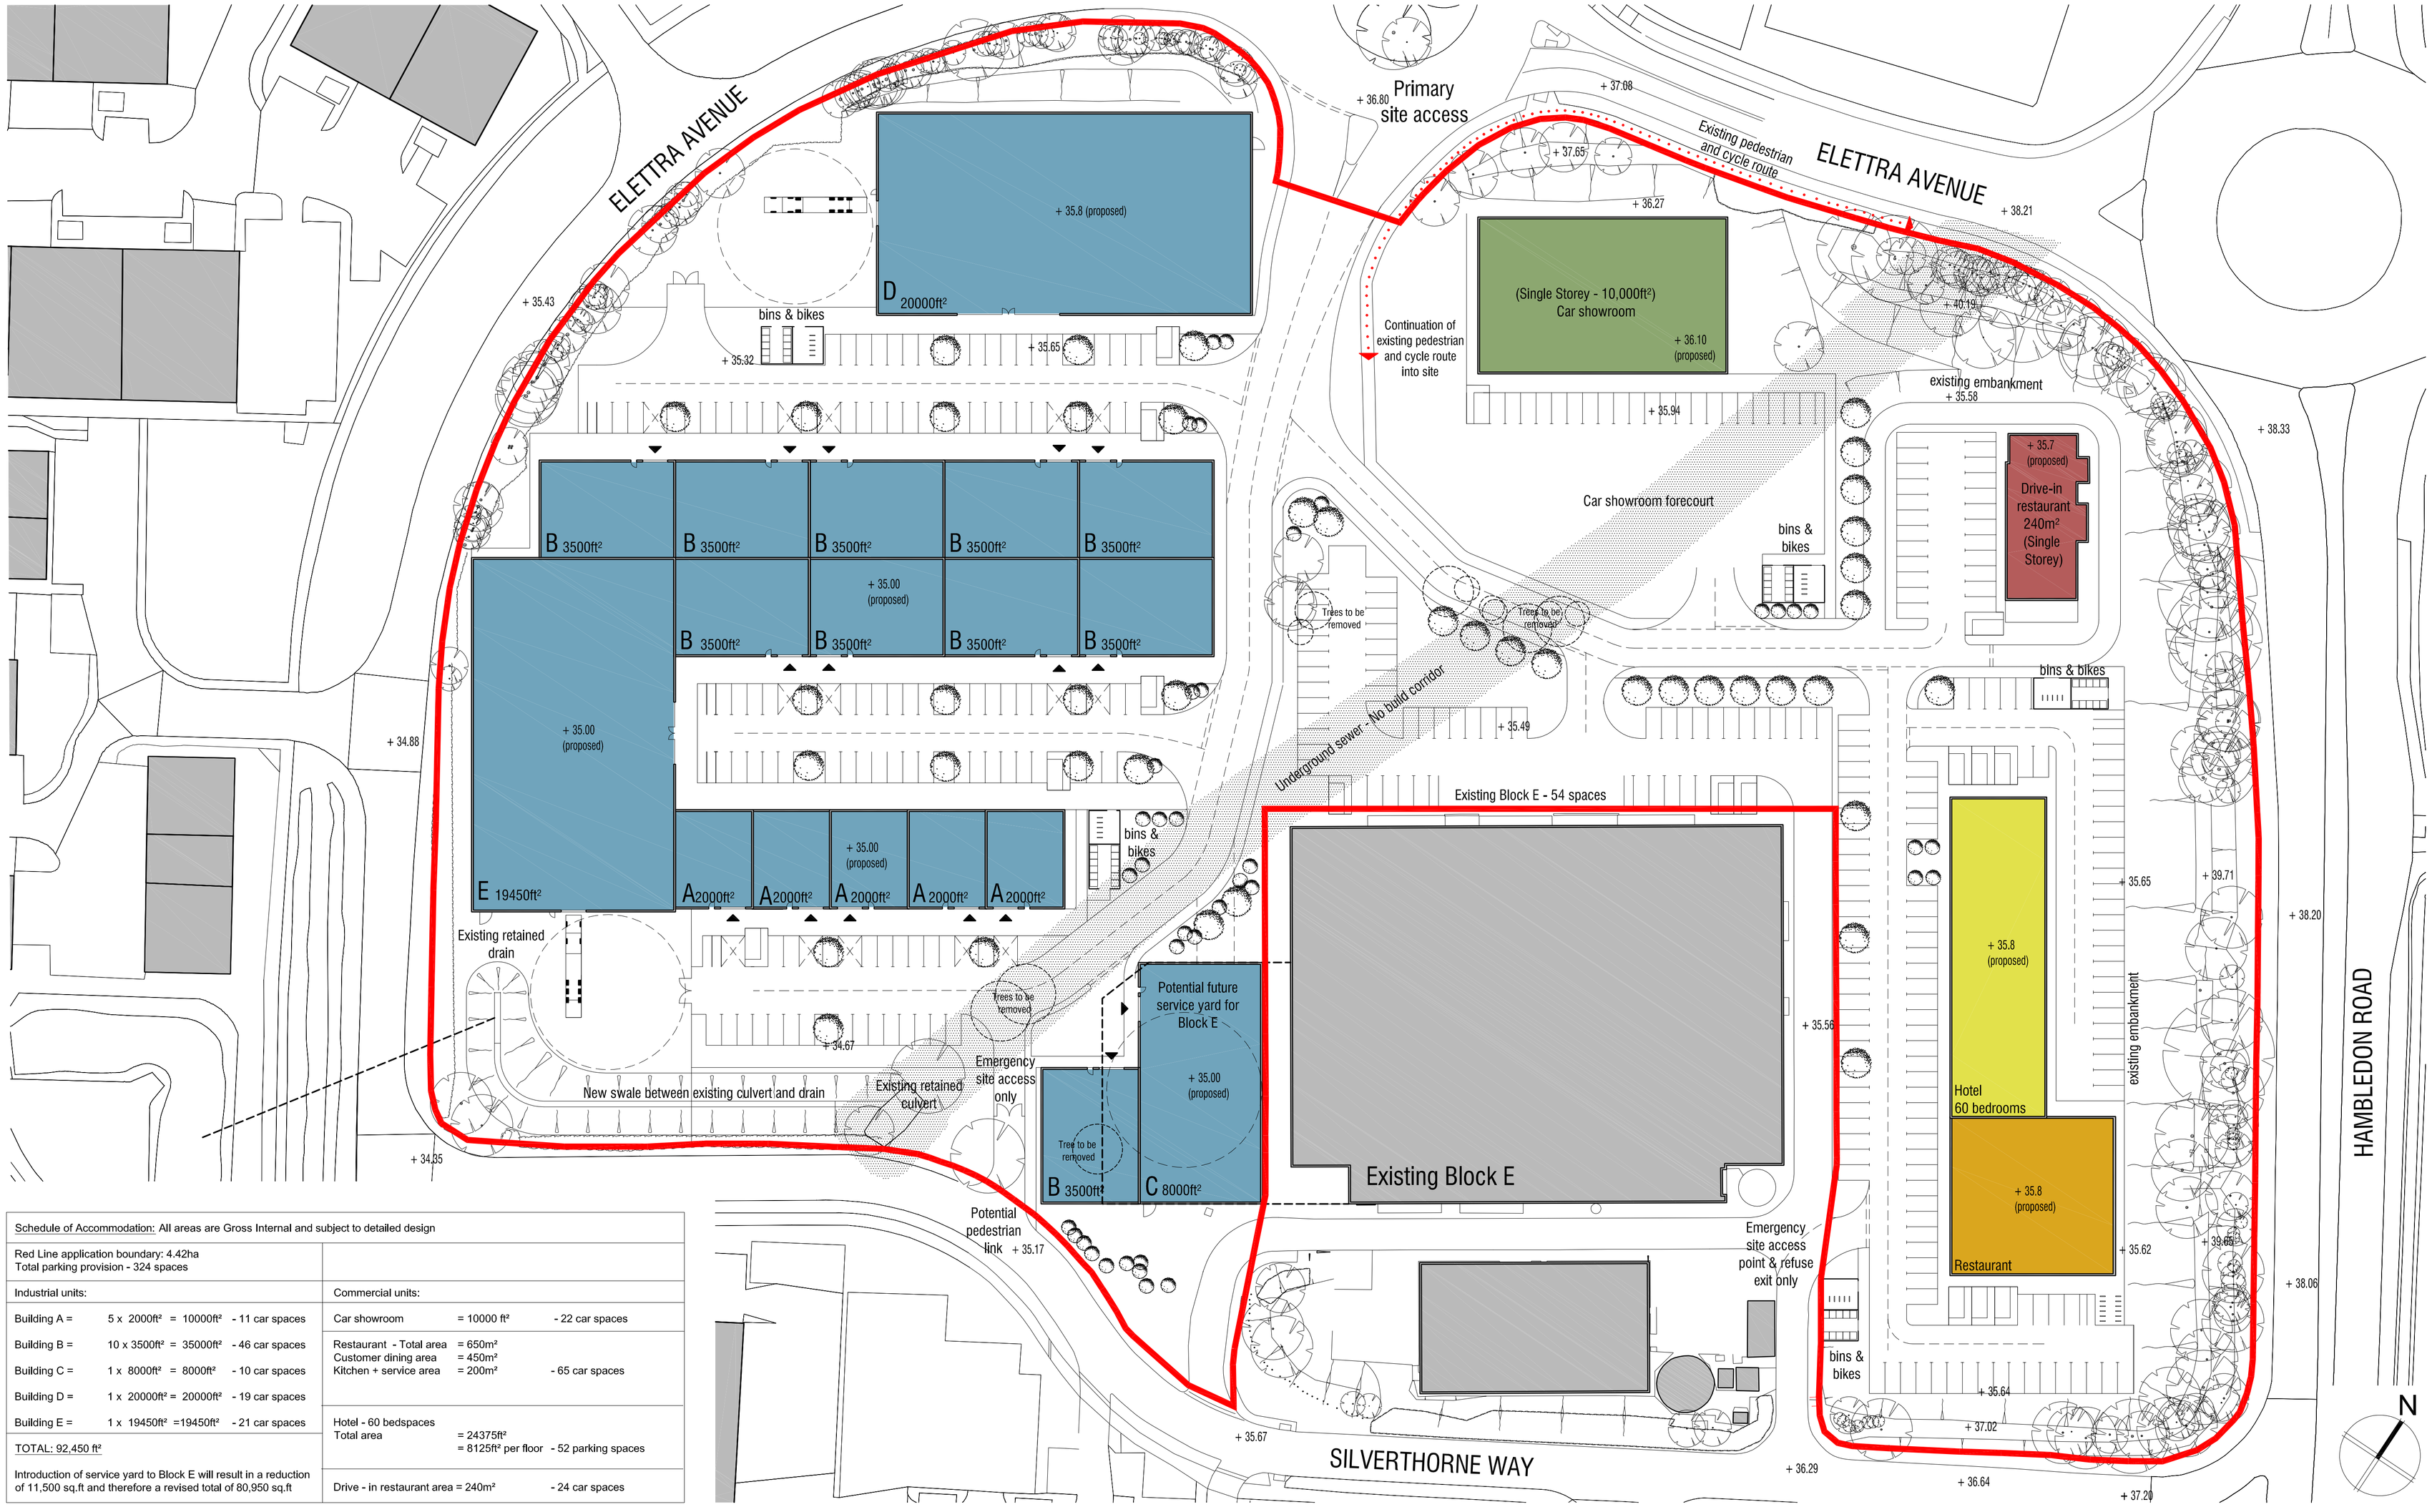


Schedule of Accommodation: All areas are Gross Internal and subject to detailed design			
Red Line application boundary: 4.42ha Total parking provision - 324 spaces			
Industrial units:		Commercial units:	
Building A =	5 x 2000ft² = 10000ft² - 11 car spaces	Car showroom	= 10000 ft² - 22 car spaces
Building B =	10 x 3500ft² = 35000ft² - 46 car spaces	Restaurant - Total area Customer dining area Kitchen + service area	= 650m² = 450m² = 200m² - 65 car spaces
Building C =	1 x 8000ft² = 8000ft² - 10 car spaces		
Building D =	1 x 20000ft² = 20000ft² - 19 car spaces		
Building E =	1 x 19450ft² =19450ft² - 21 car spaces	Hotel - 60 bedspaces Total area	= 24375ft² = 8125ft² per floor - 52 parking spaces
TOTAL: 92,450 ft²			
Introduction of service yard to Block E will result in a reduction of 11,500 sq.ft and therefore a revised total of 80,950 sq.ft		Drive - in restaurant area = 240m²	- 24 car spaces

Rev	Date	Description	By	PM
--	--	--	--	--

REVISIONS

OUTLINE PLANNING

0 10 15 20 30 40 50 60 70 80 90 100m

CLIENT: BAE Systems

TITLE: BAE Waterlooville
Proposed Masterplan

Scale @ A1: 1/500
Date: © June 2012
Drawn by: CK
Checked by: GG
Drawing No: 11.074.002
Revision: -

HGP ARCHITECTS
FURZEHALL FARM, WICKHAM ROAD
FAREHAM, HAMPSHIRE, PO16 7JH
T: 01329 283 225
F: 01329 237 004
E: EMAIL@HGP-ARCHITECTS.CO.UK
W: WWW.HGP-ARCHITECTS.CO.UK

HGP Architects Ltd.
Copyright Reserved.
Check dims. on site.