



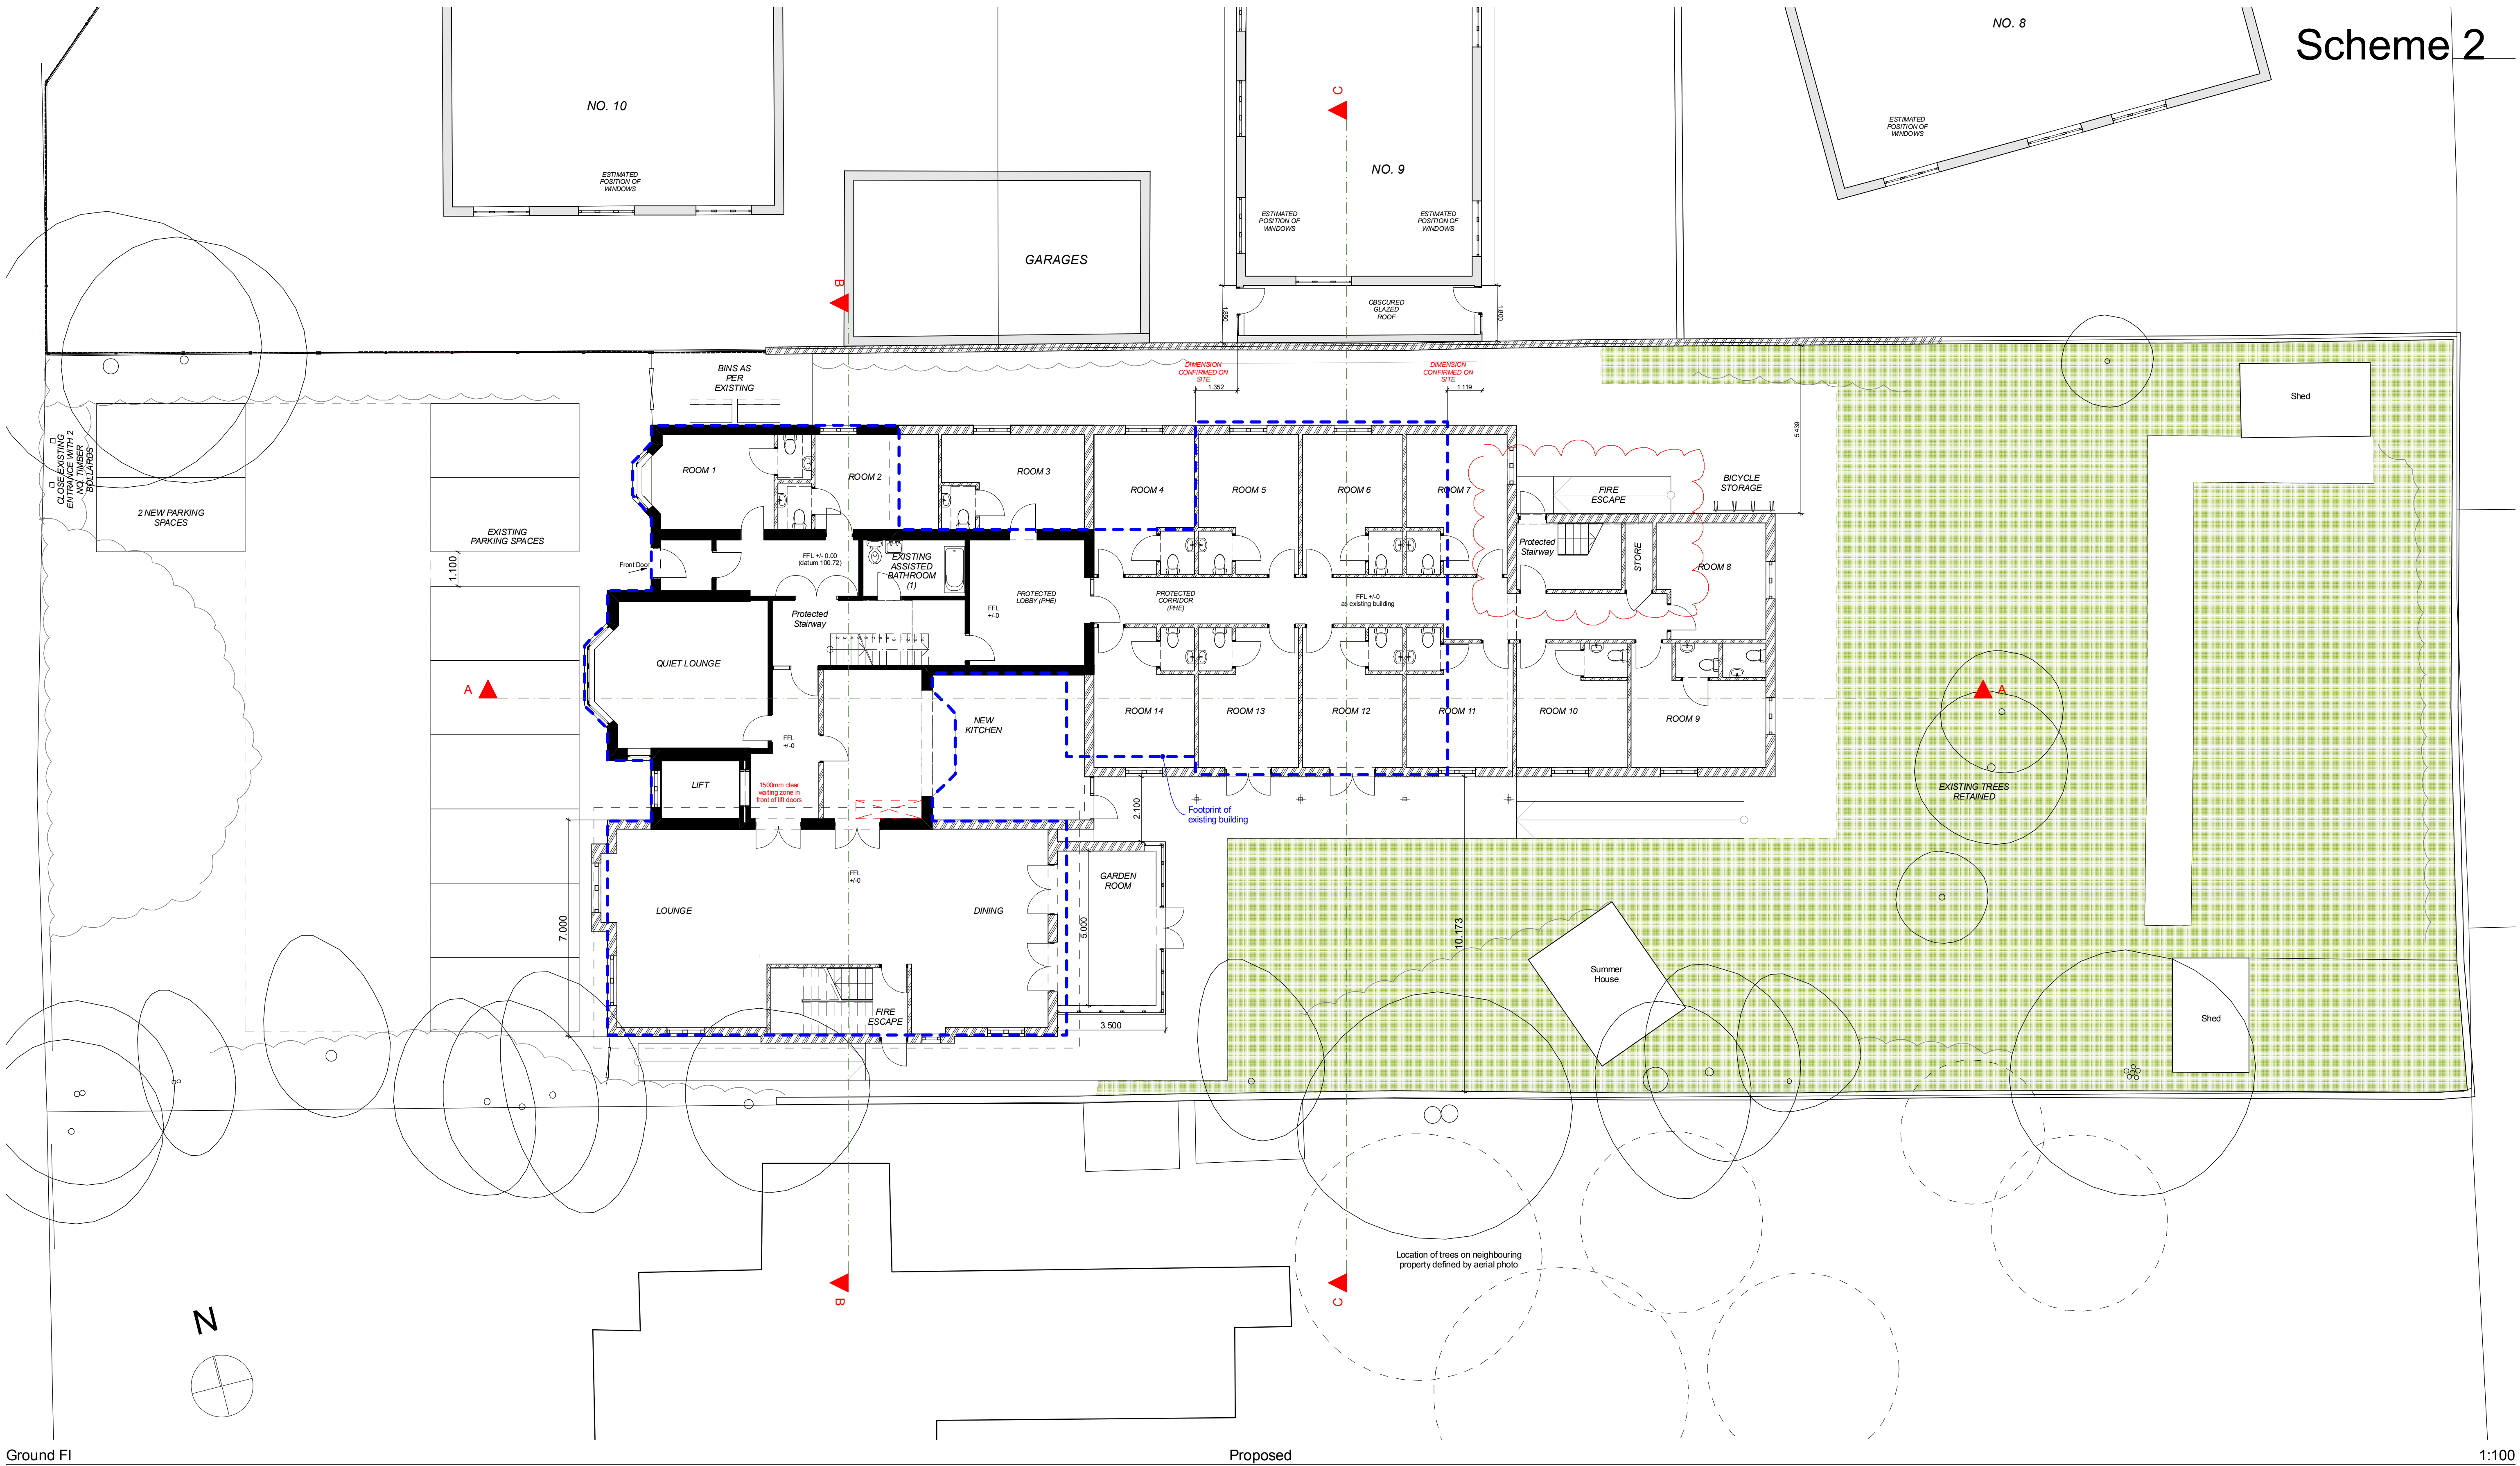

Ground FI

Proposed

1:100

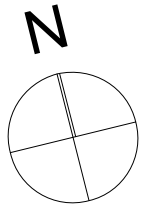

revisions & notes:

A	14.12.12	HLB	Issued for Pre-application advice
B	08.03.13	HLB	Issued for comment
C	18.03.13	HLB	Issued for Planning
D	06.06.13	HLB	REVISED SCHEME - Issued for pre-application advice
E	01.08.13	HLB	REVISED SCHEME - Issued for Planning
F	20.08.13	HLB	Revised as per revision cloud, issued to HBC
G	05.09.13	HLB	Revised as per revision cloud, issued to HBC

project: Caldwell Group Ltd
Alterations & Extension
Merok House
Emsworth

drawing name: Proposed Ground Floor

status: PLANNING

date: December 2012

scale: 1:100 @A1

drawn: HLB



61 South Street, Havant, Hampshire PO9 1BZ
t: 023 9248 2494
e: design@pwp-architects.com
w: www.pwp-architects.com

f: 023 9248 1152

Project No. **4963**

drawing No. **1201** rev **G**

Note: All dimensions to be checked on site by the contractor before fabrication and erection. Figured dimensions to be taken in preference to scaled dimensions. This drawing is the copyright of the architects and must not be reproduced or used without their express consent, except for the purposes of a planning application. Electronic issue of this drawing to be confirmed by paper hard copy only.