

© Mayer Brown Limited Copyright. The drawings, information and data recorded in this document ("the Information") is the property of Mayer Brown. This document and the information are solely for the use of the authorised recipient and this document may not be used, copied or reproduced in whole or part for any purpose other than which it was intended. 

A1 ORIGINAL

© Crown copyright, all rights reserved, 2011. Licence number 100002189.

KEY:

- PHASE 2 INFRASTRUCTURE WORKS BOUNDARY
- HBC / WCC BOUNDARY
- PLOT BOUNDARY
- PROPOSED TEMPORARY SHALLOW DITCH
- PROPOSED TEMPORARY BUND
- PROPOSED GATE
- PROPOSED STREET LIGHTING

Notes:

- Refer to FABRIK drawings for proposed landscaping.
- Highways arrangements subject to approval by Hampshire County Council.
- SUDS arrangements subject to approval in accordance with the S.100 Agreement.



Berewood

HAMPSHIRE

PRELIMINARY

NOT FOR CONSTRUCTION

rev.	amendment	checked	date
A	LAYOUT, INFRASTRUCTURE WORKS AND ROAD MARKING	PAS	25/02/2013



Mayer Brown Limited
www.mayerbrown.co.uk

grainger plc


BEREWOOD, WATERLOOVILLE
PHASE 2 INFRASTRUCTURE

scale	1:500	drawn by	HJ	checked by	PAS
date	SEPTEMBER 2012	cad file	GA_01_A.dwg		

PHASE 2 INFRASTRUCTURE
GENERAL ARRANGEMENT
SHEET 1 OF 3

drawing number
GTWILLE6/GA/01

rev. A

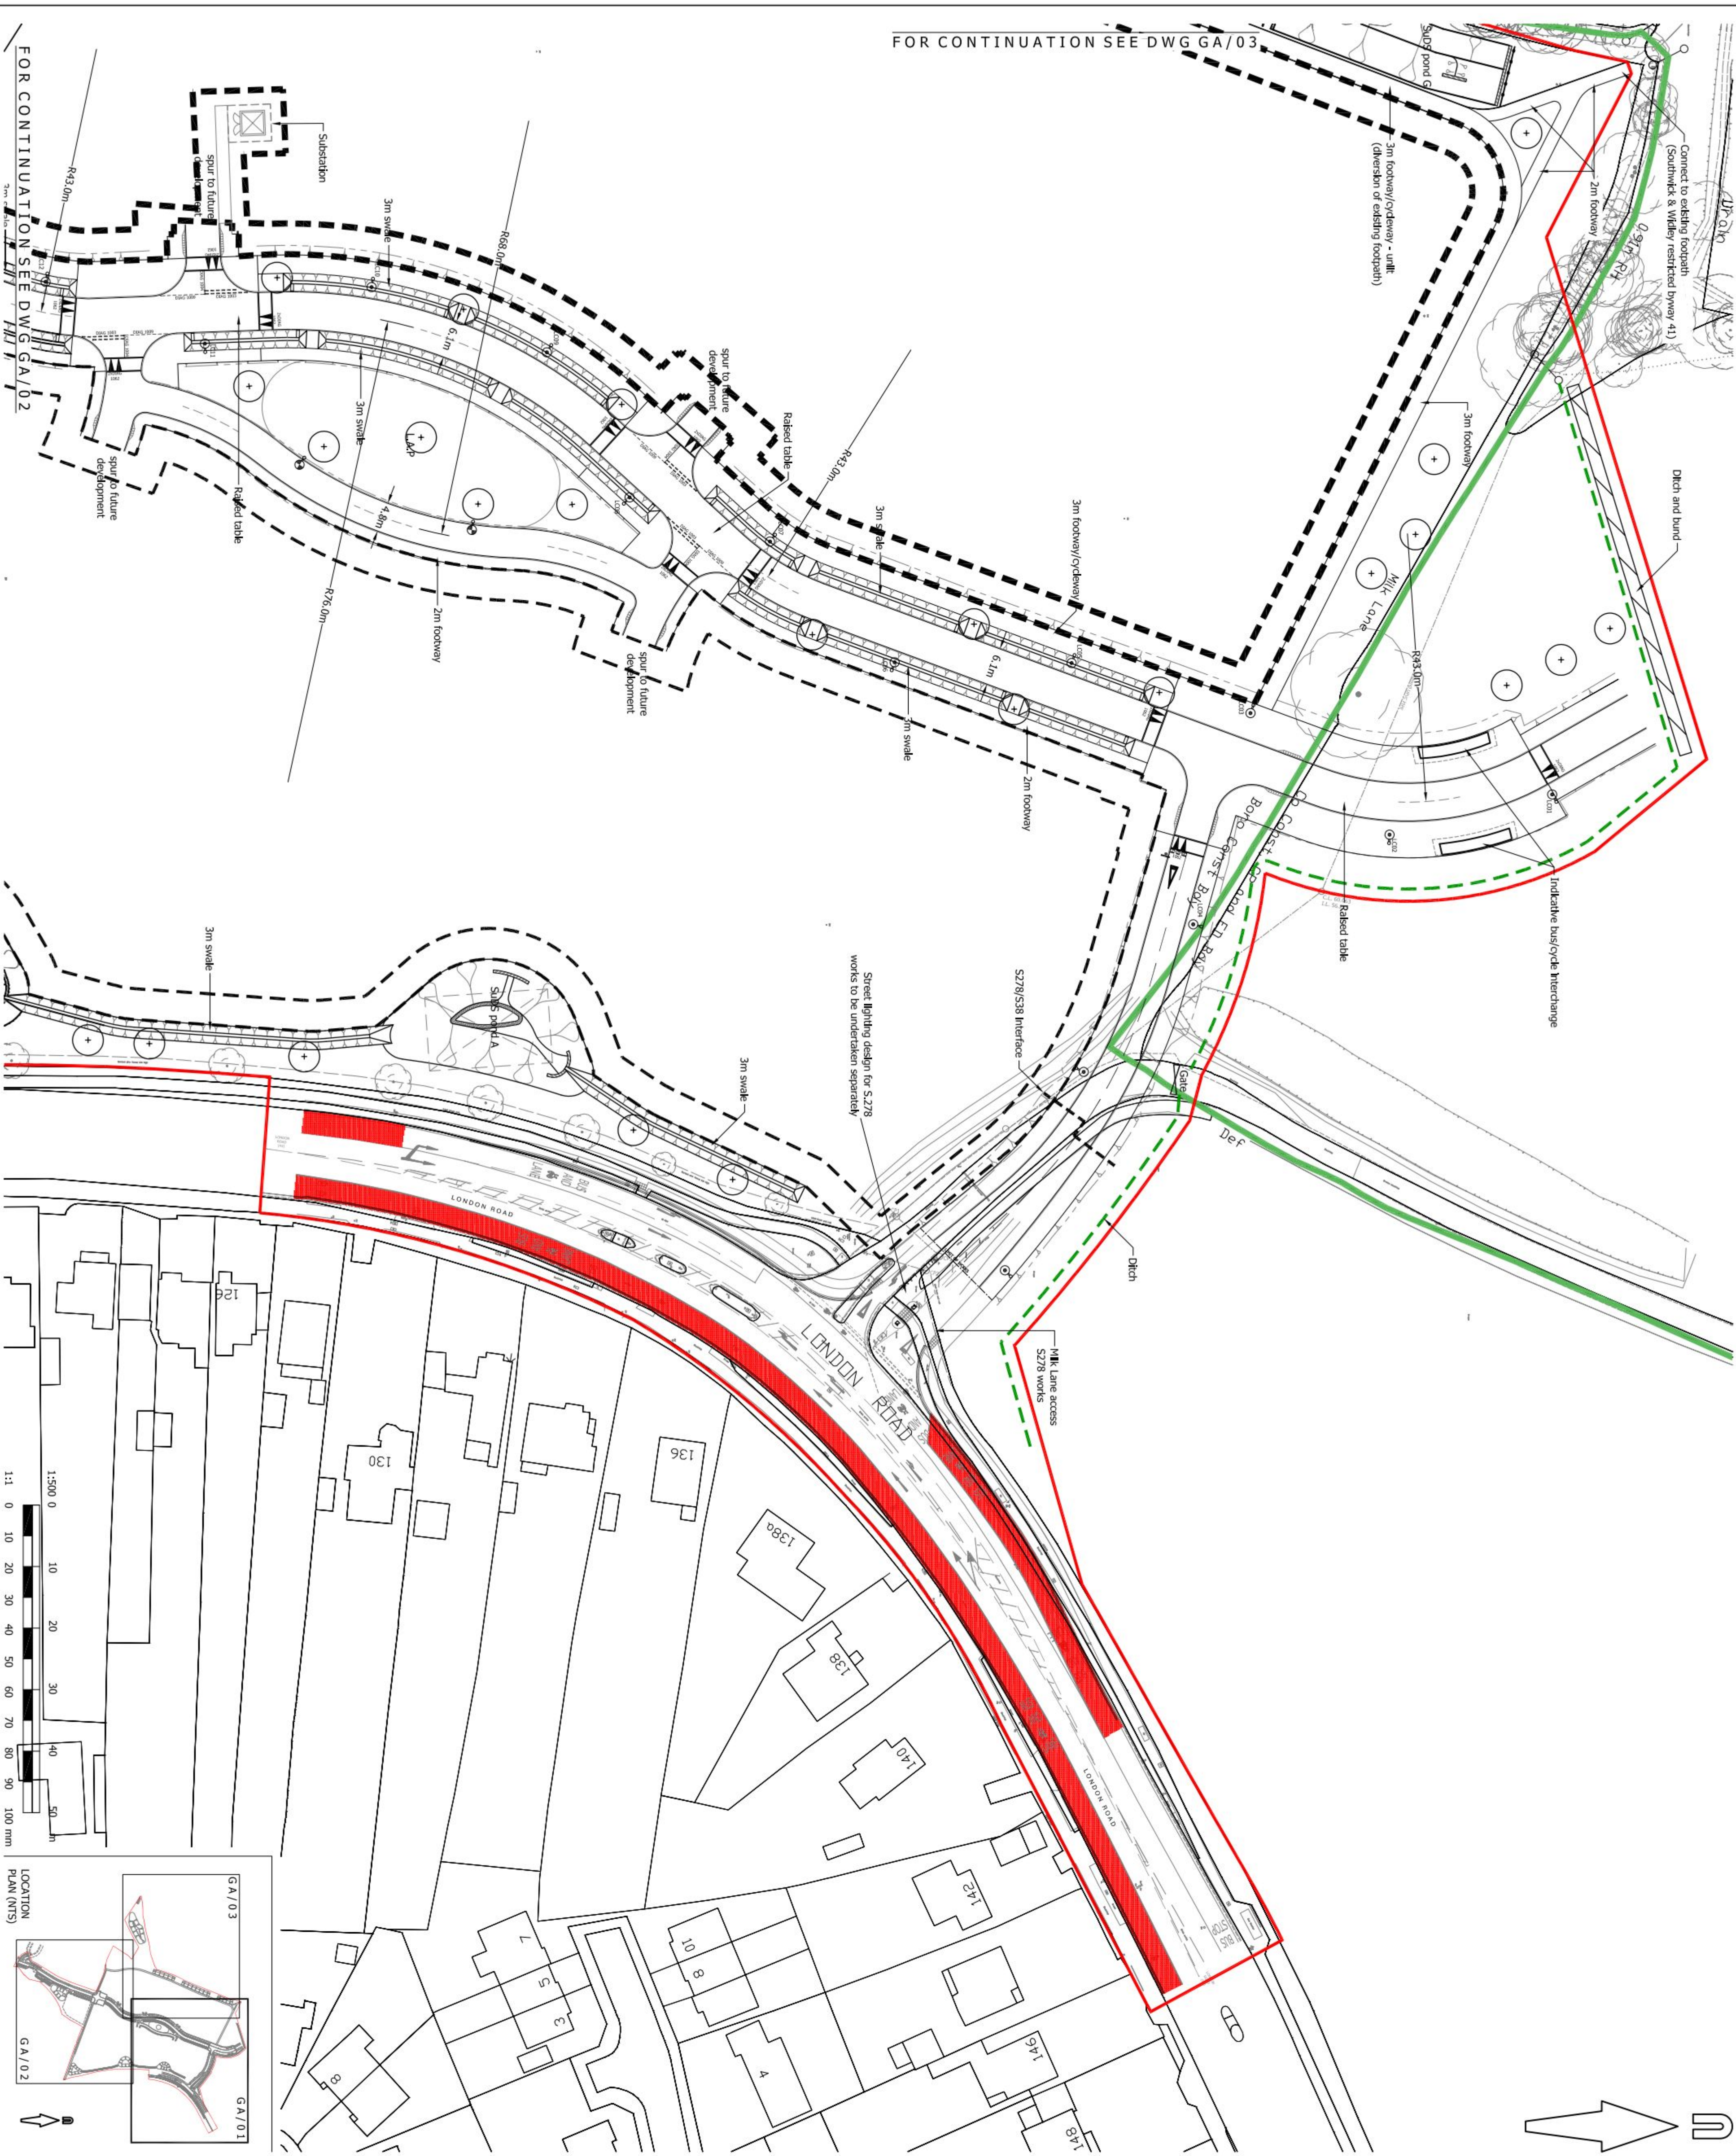

FOR CONTINUATION SEE DWG GA/03

FOR CONTINUATION SEE DWG GA/02