




Proposed

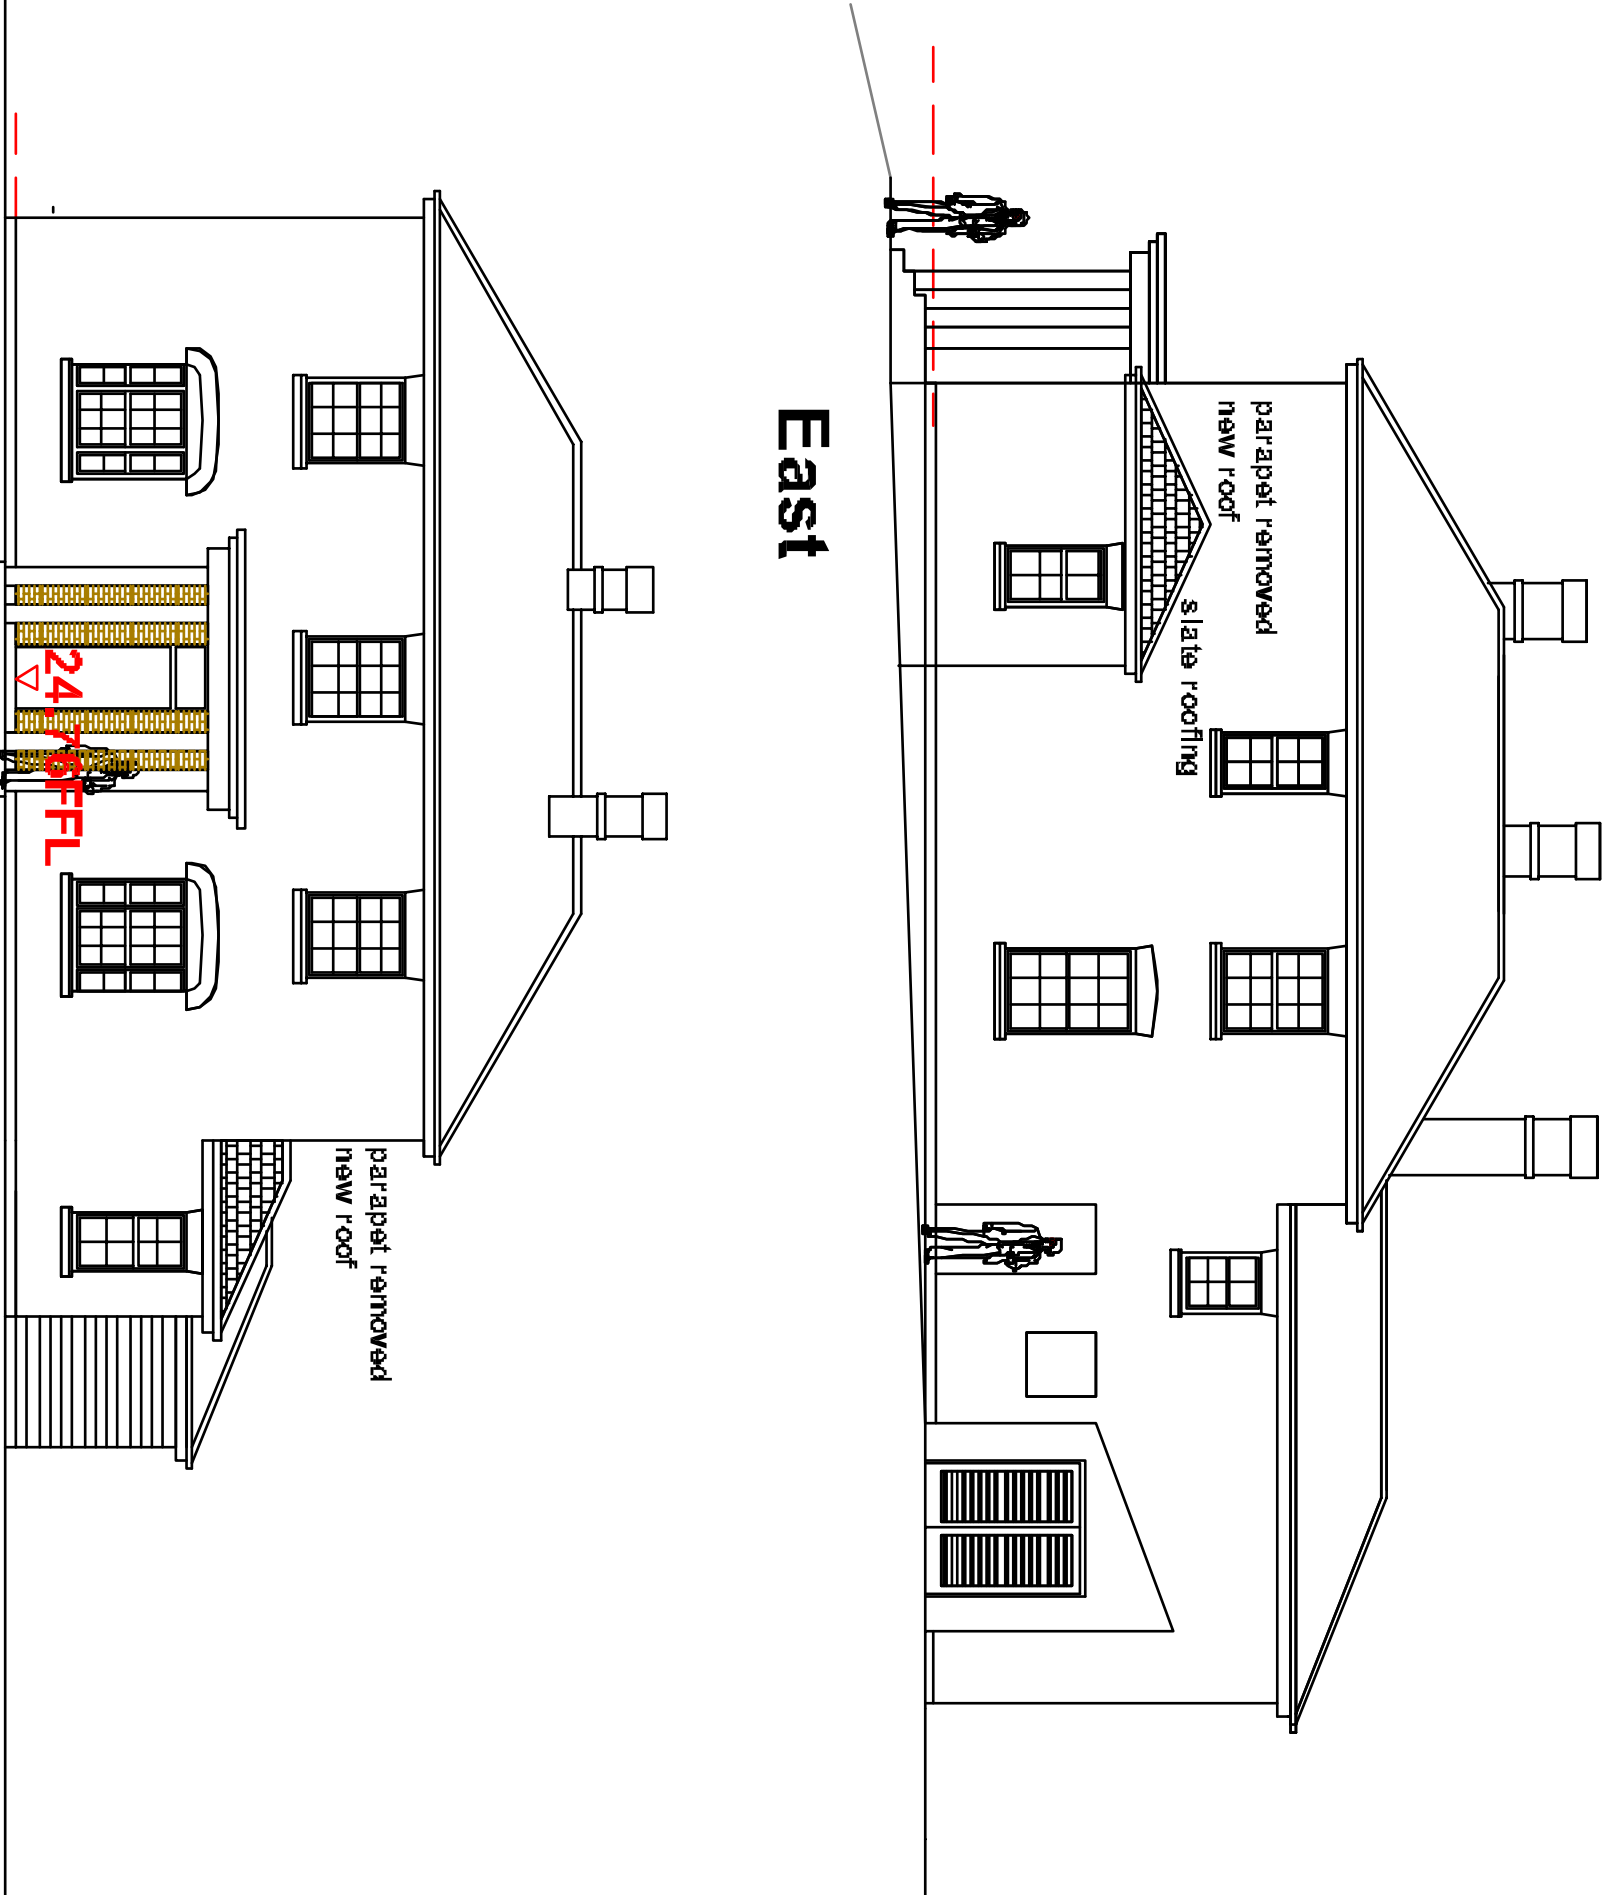


East

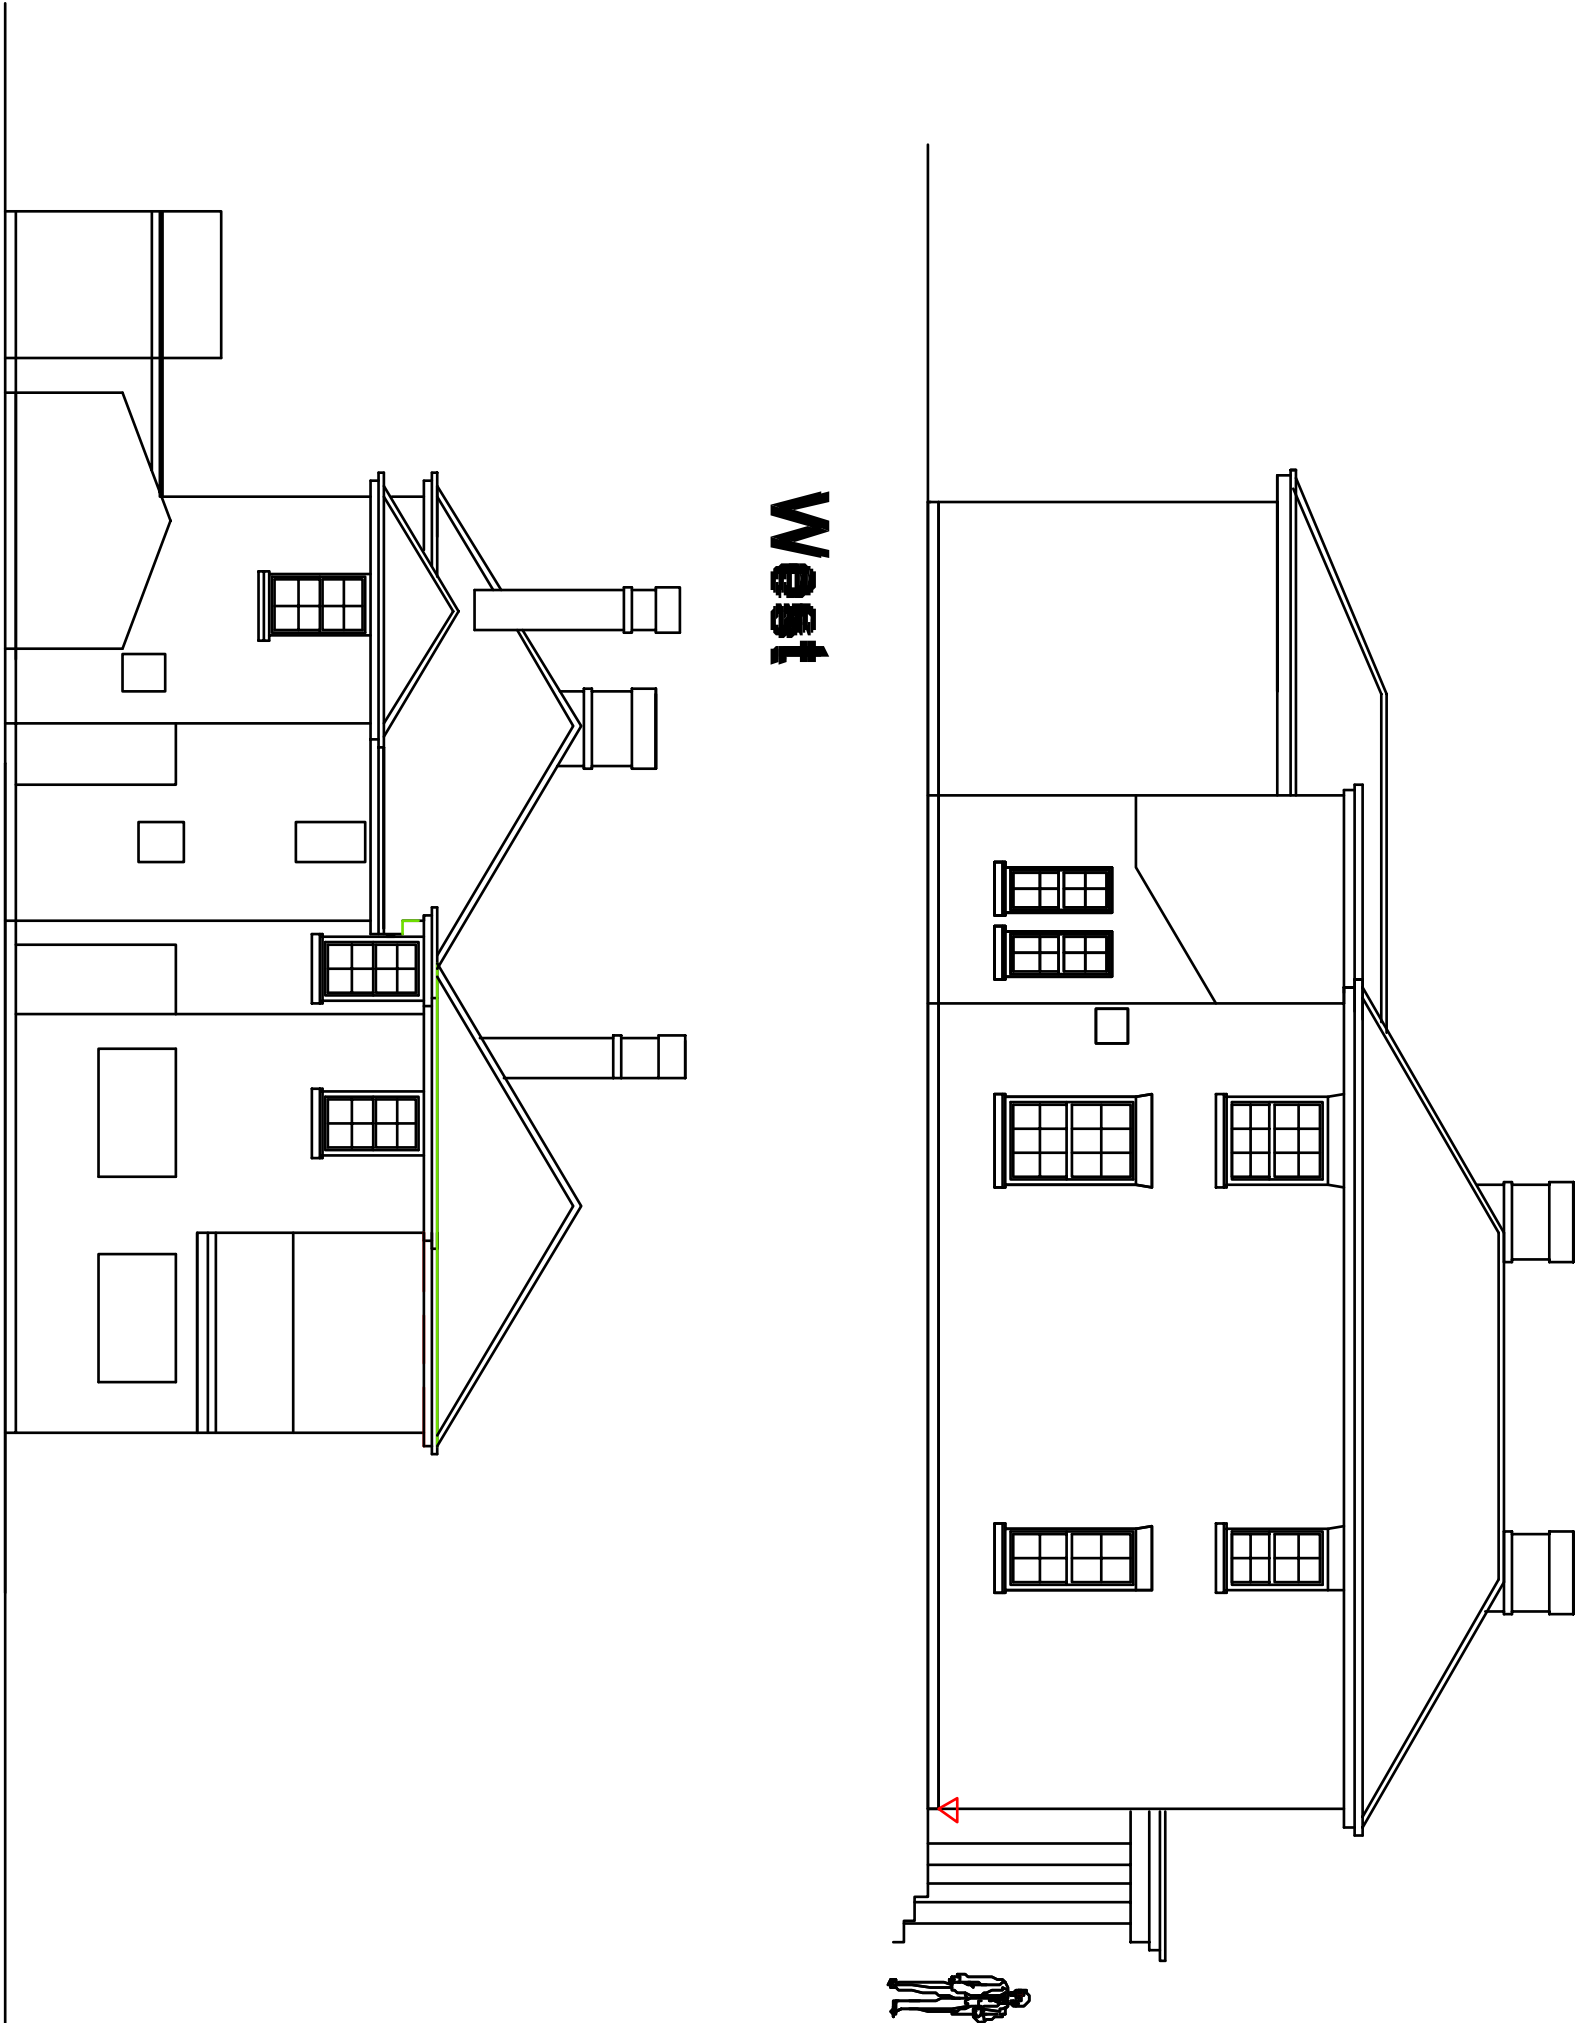


West

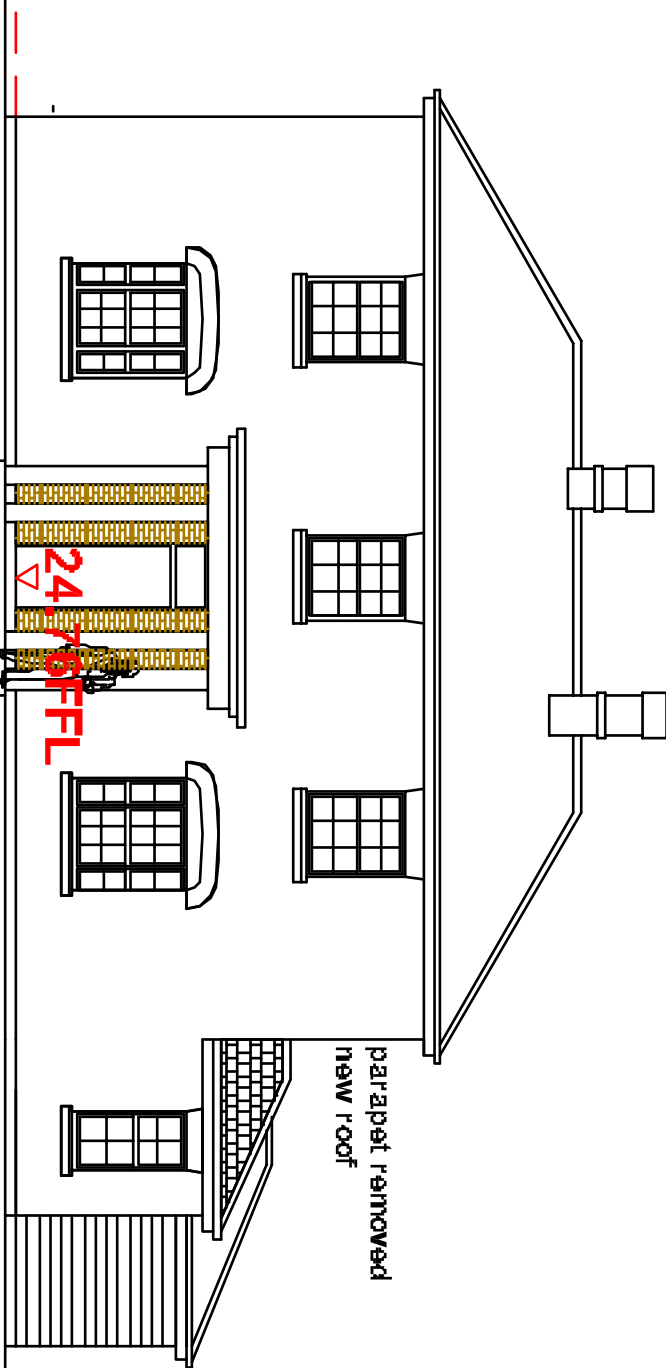


South

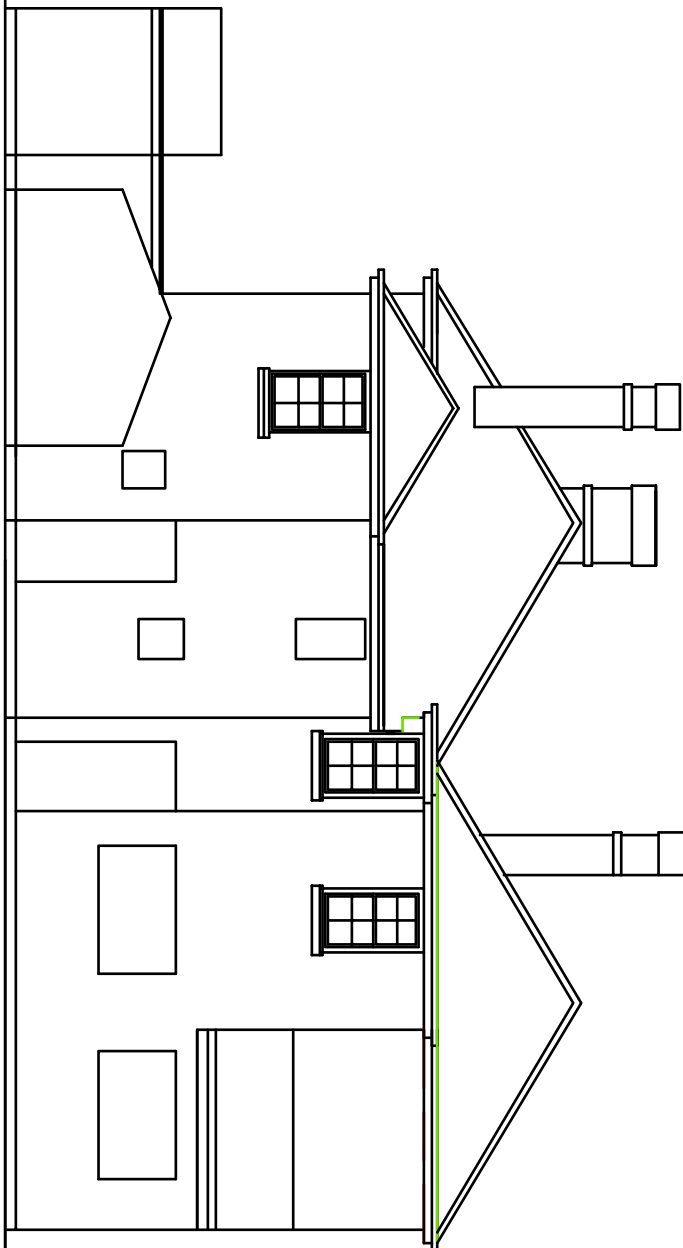


North

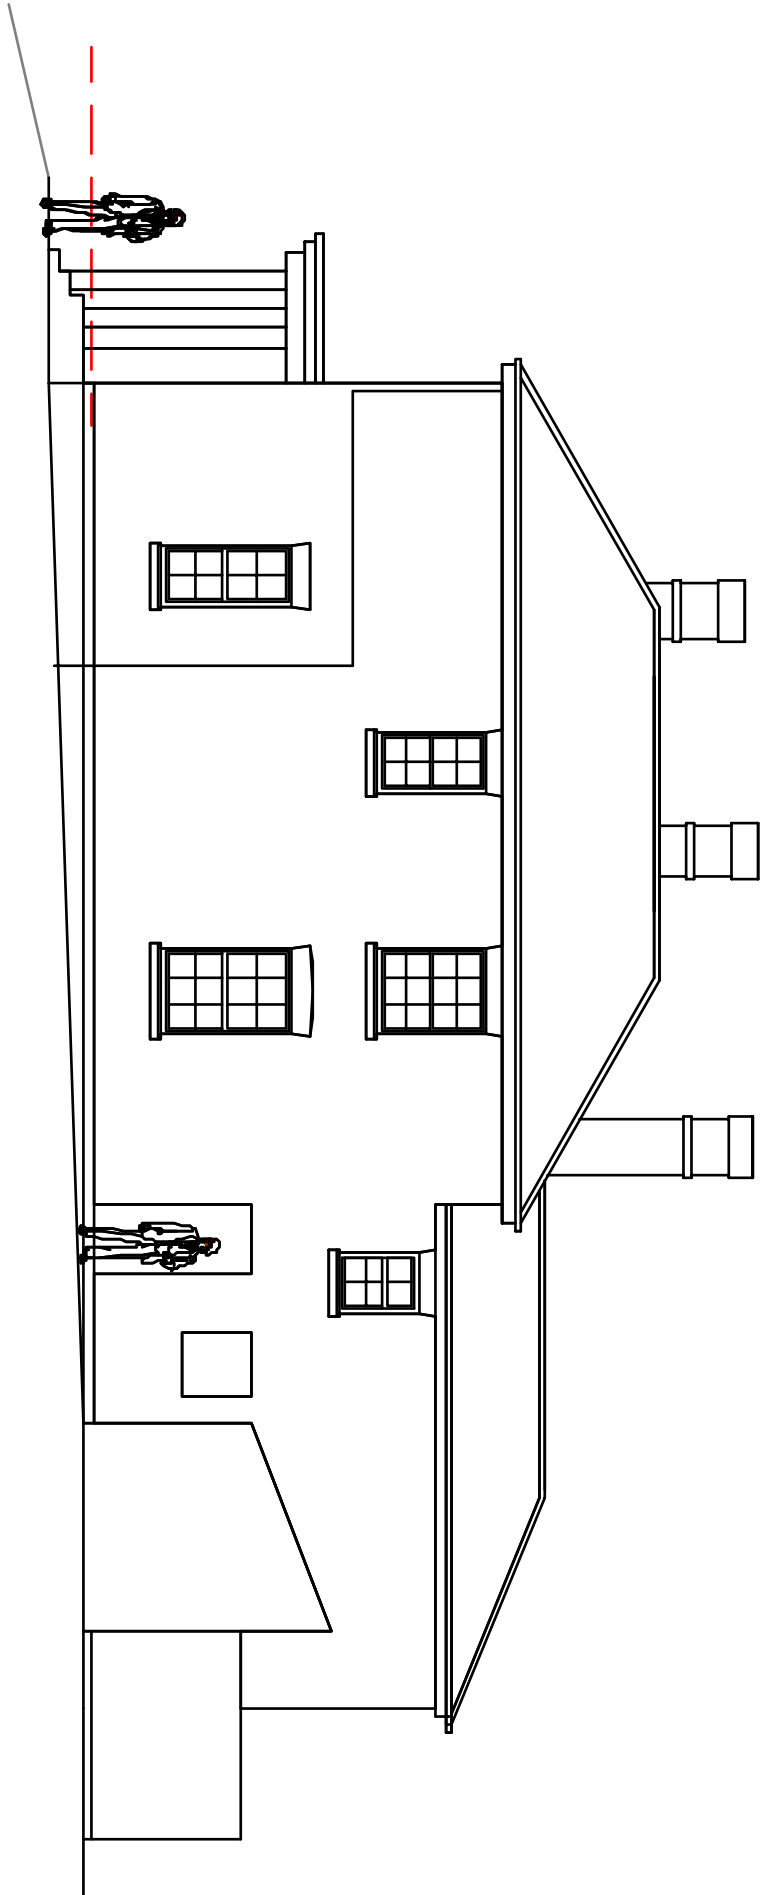


East

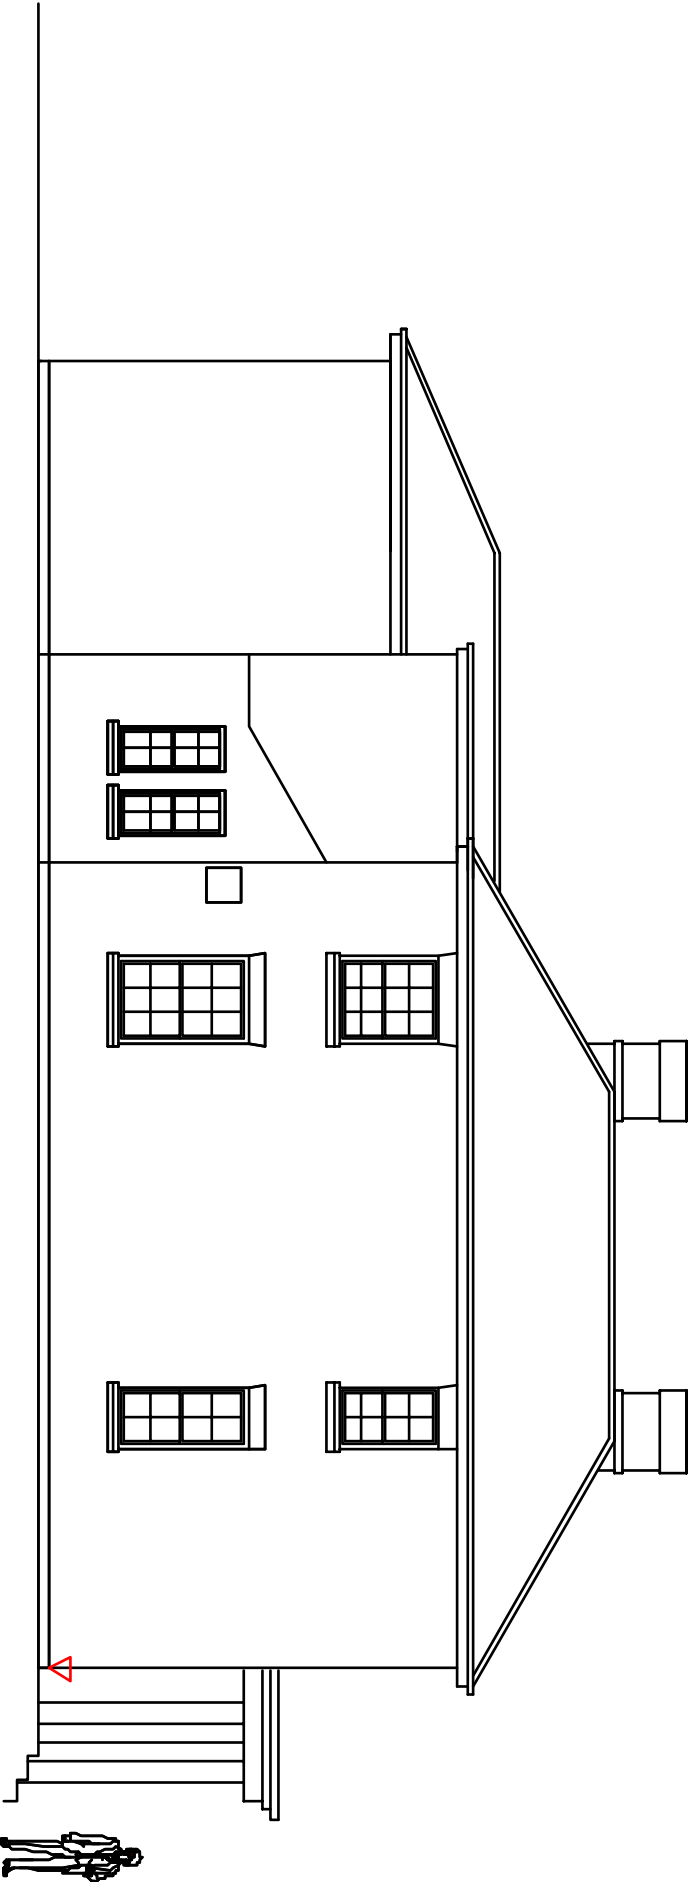

West

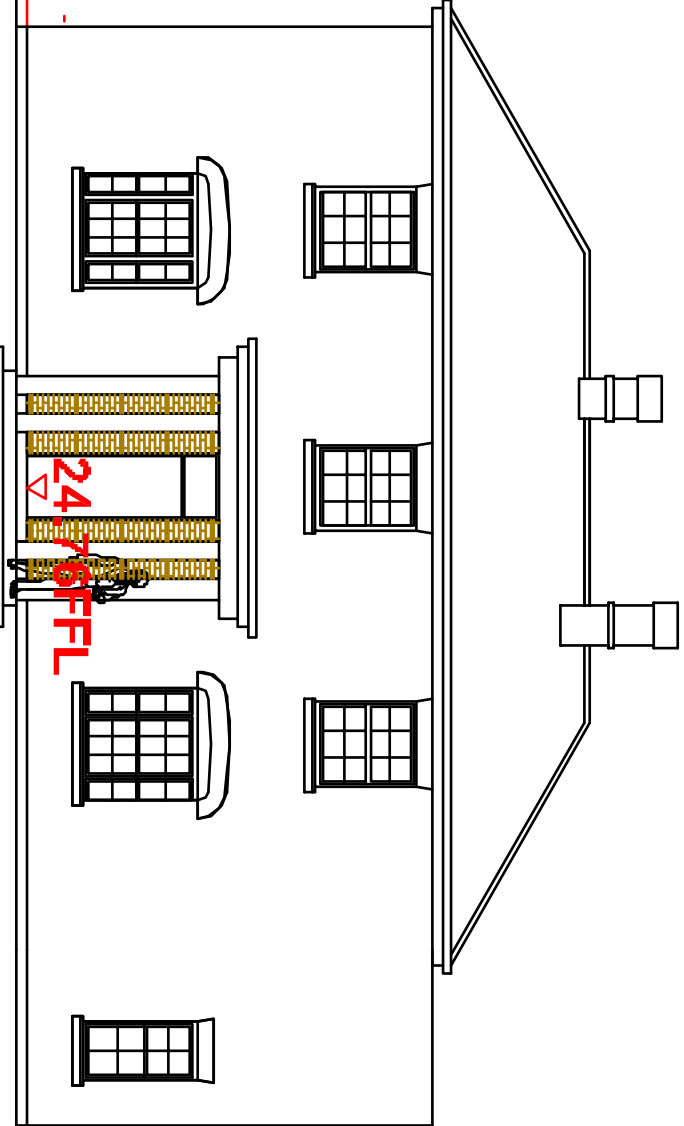

South

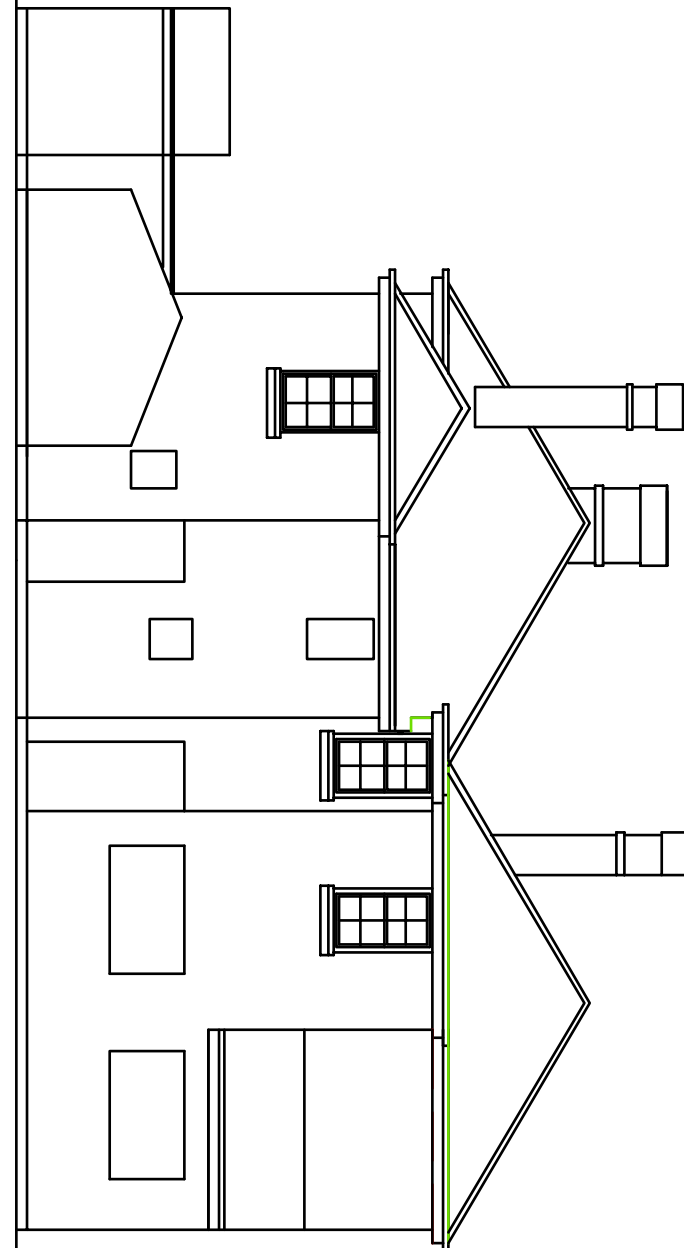

North

