


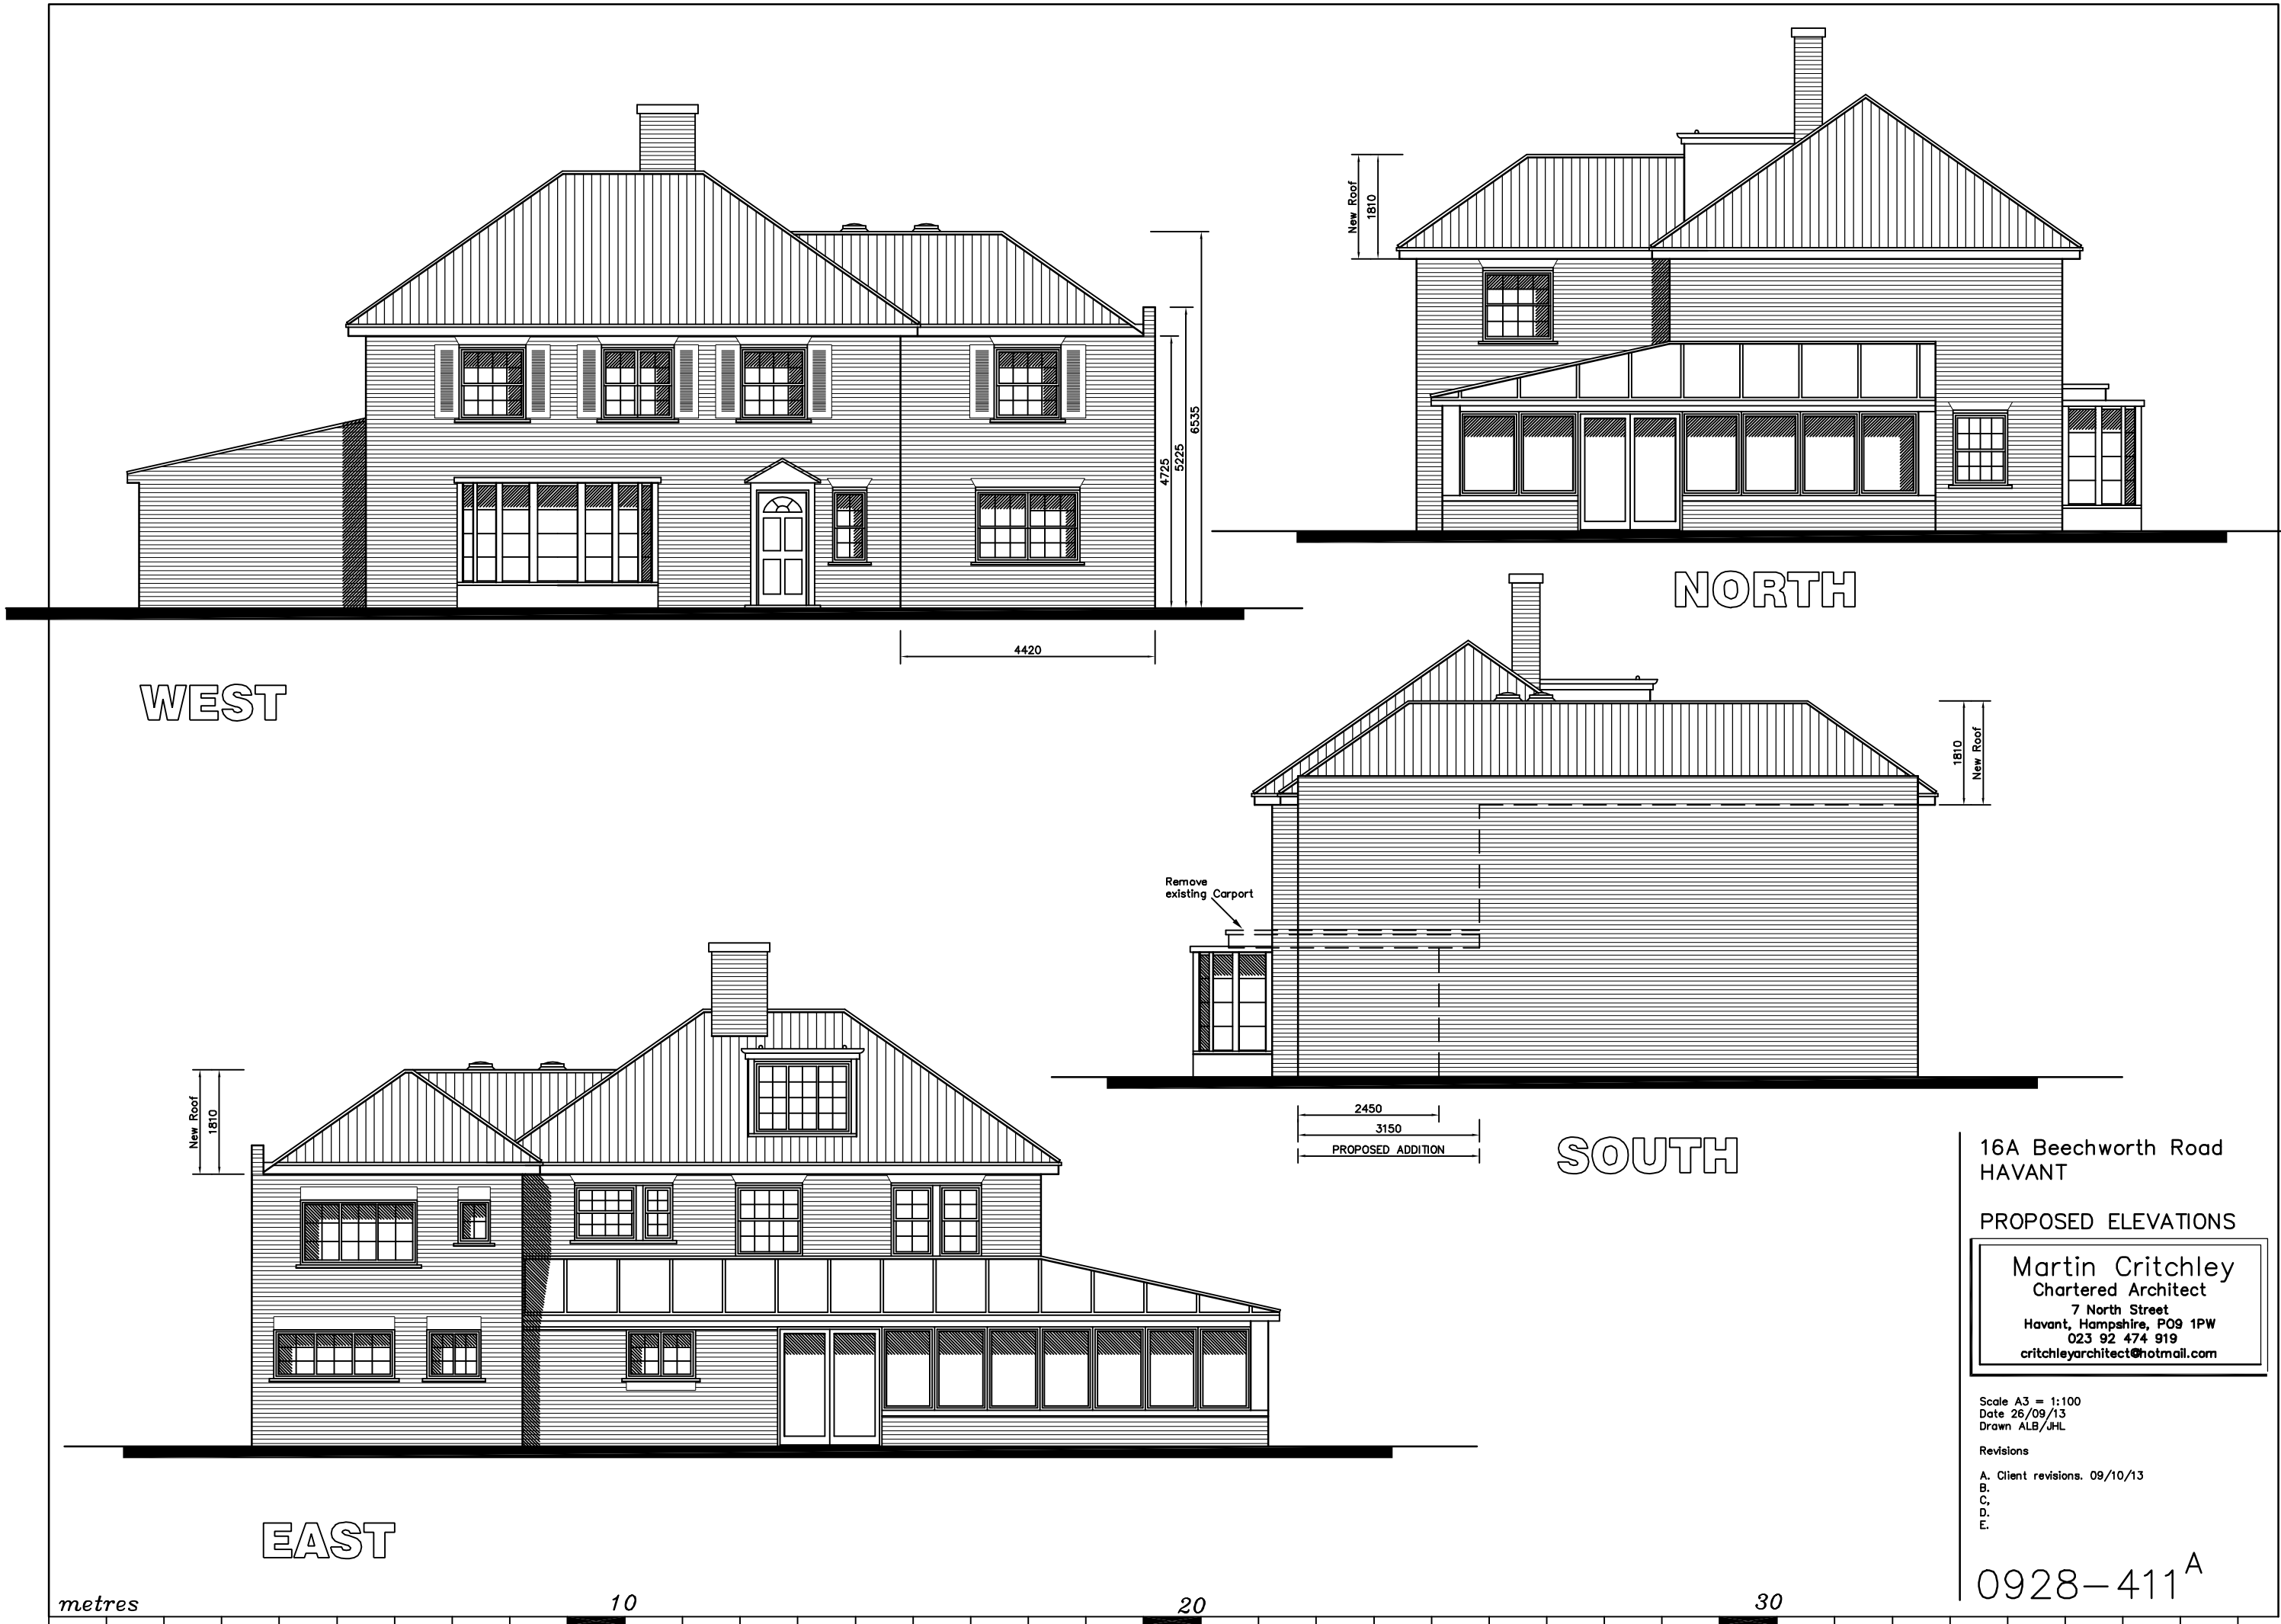

WEST

NORTH

SOUTH

EAST

16A Beechworth Road
HAVANT

PROPOSED ELEVATIONS

Martin Critchley
Chartered Architect
7 North Street
Havant, Hampshire, PO9 1PW
023 92 474 919
critchleyarchitect@hotmail.com

Scale A3 = 1:100
Date 26/09/13
Drawn ALB/JHL

Revisions
A. Client revisions. 09/10/13
B.
C.
D.
E.

0928-411^A