
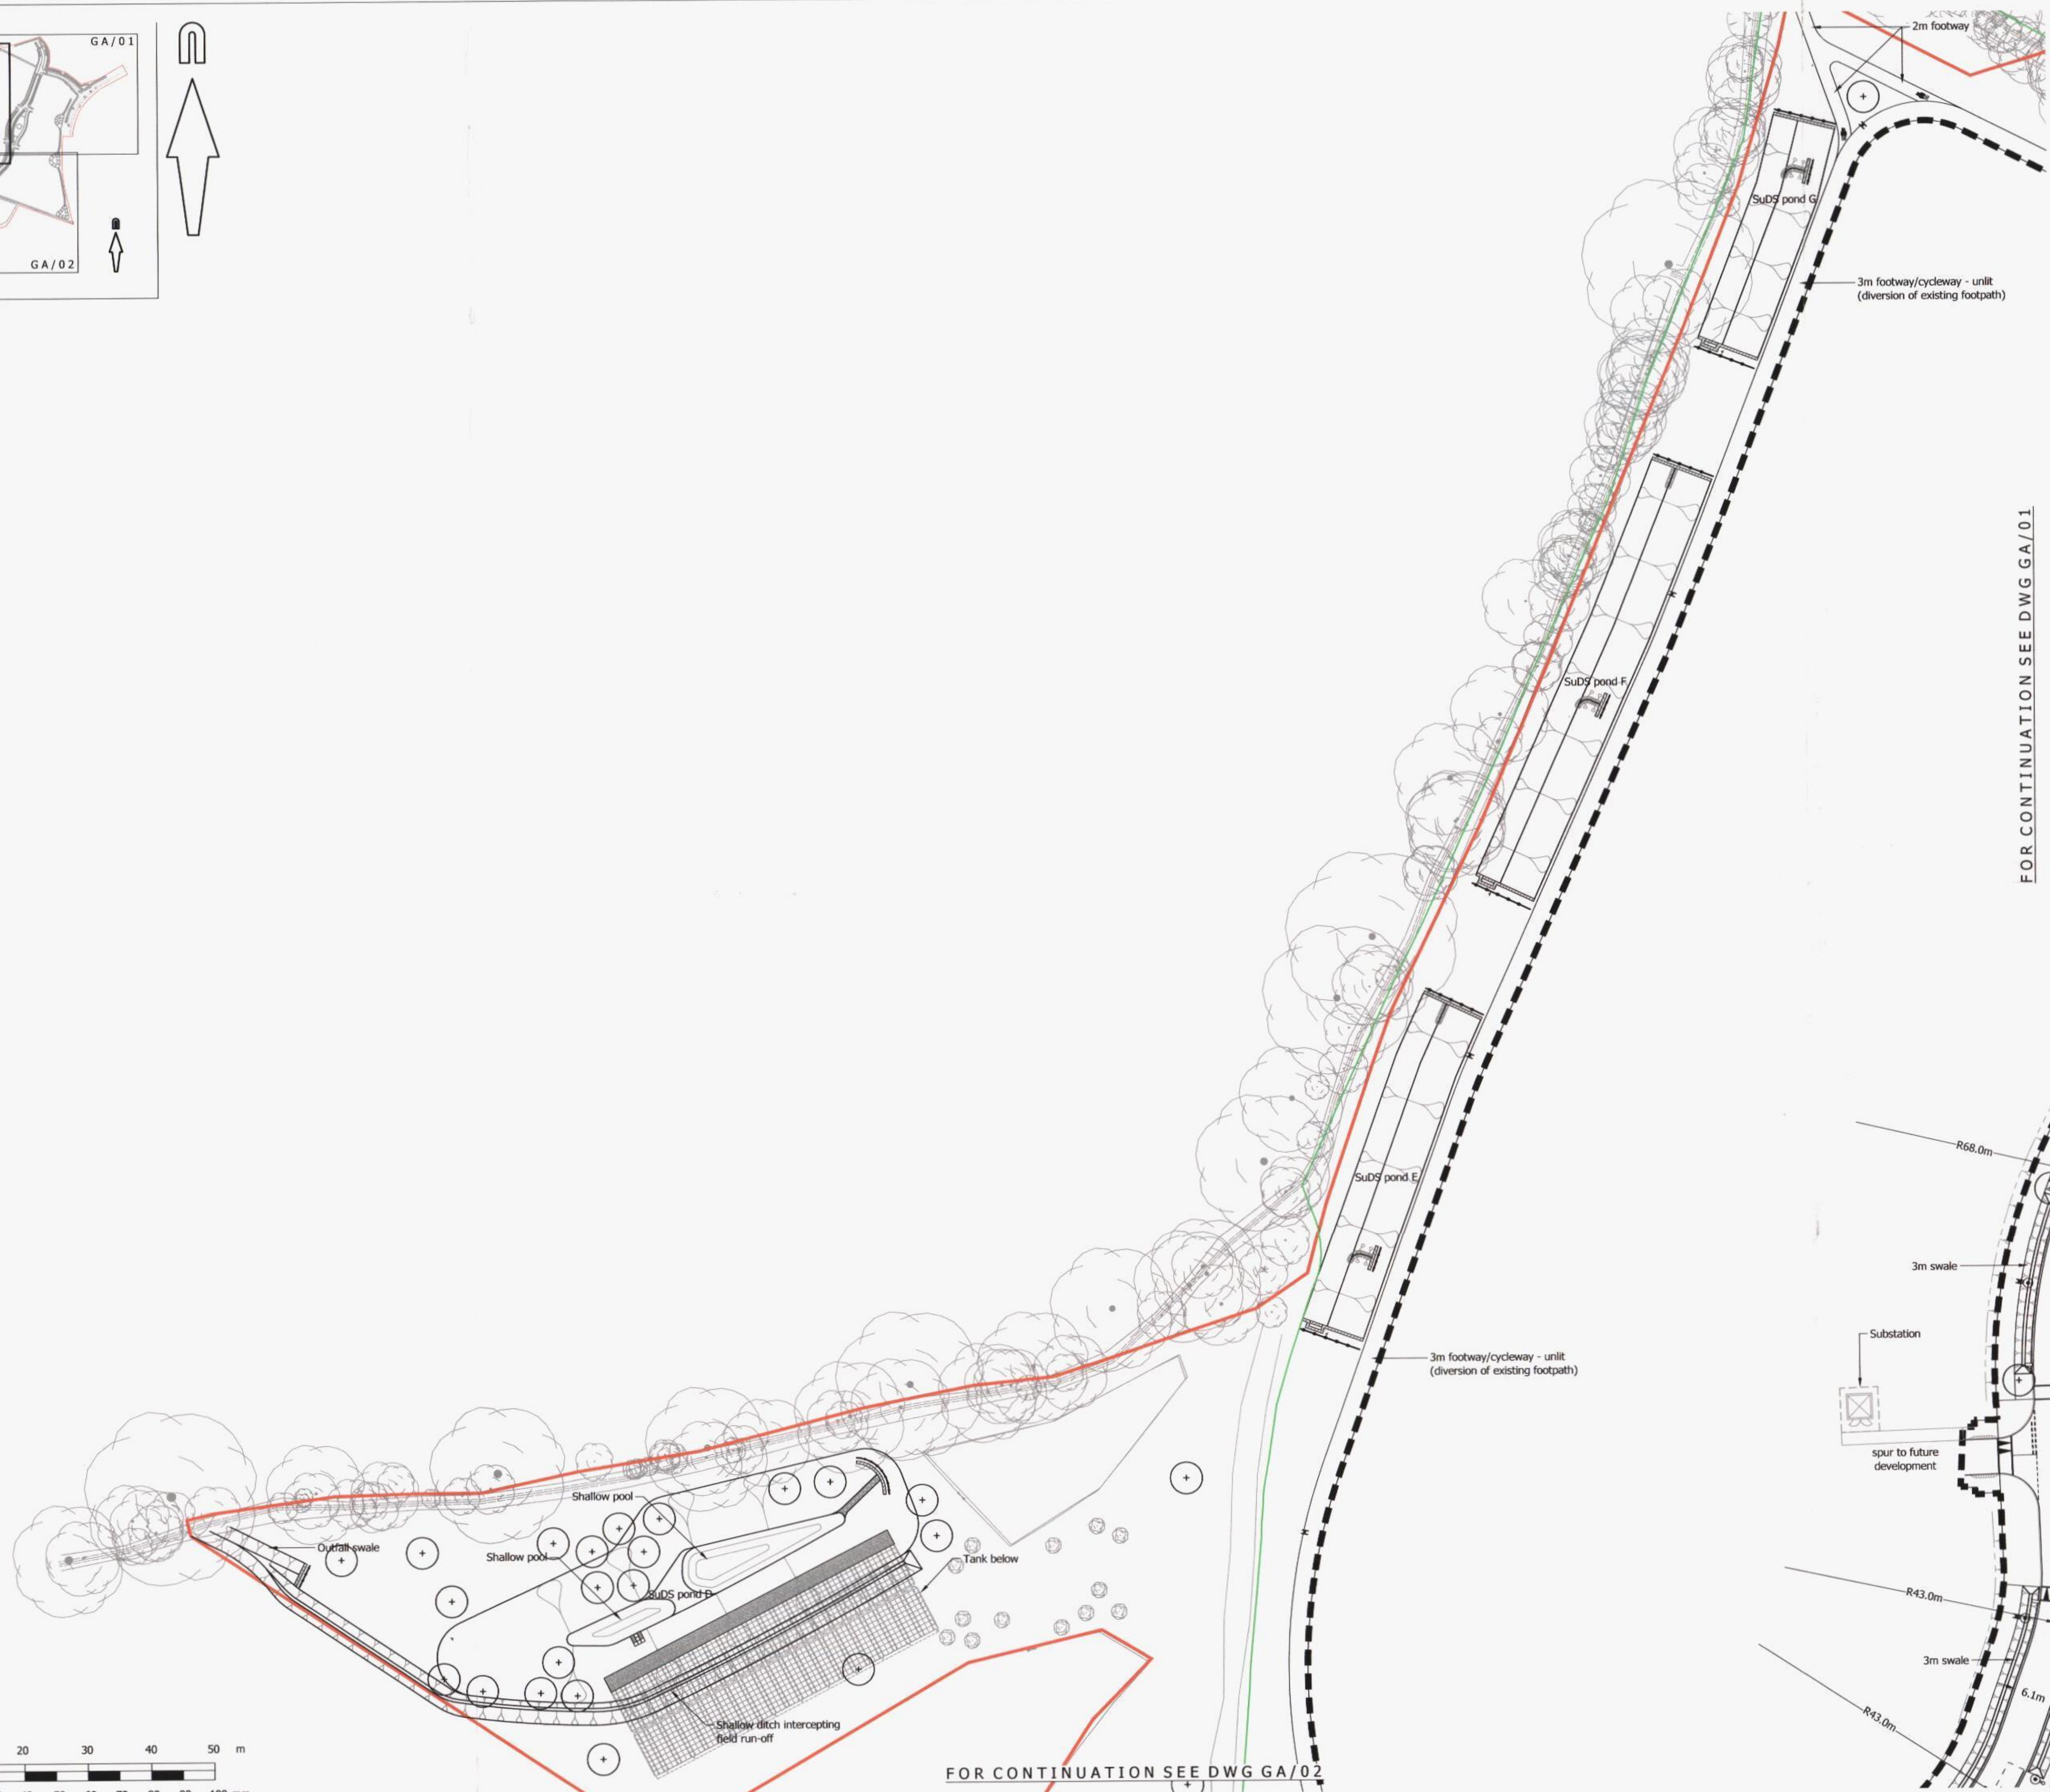
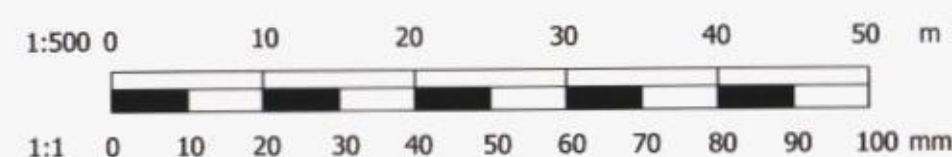


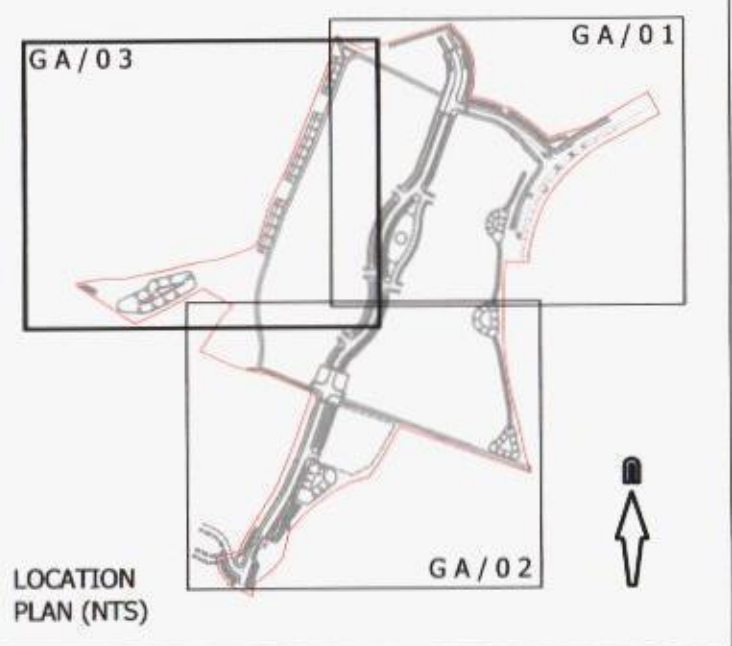

© Mayer Brown Limited Copyright. The drawings, information and data recorded in this document ("the information") is the property of Mayer Brown. This document and the information are solely for the use of the authorised recipient and this document may not be used, copied or reproduced in whole or part for any purposes other than which it was supplied by Mayer Brown. Mayer Brown makes no representation, undertakes no duty and accepts no responsibilities to any third party who may use or rely upon this document or the information.

A1 ORIGINAL

© Crown copyright, all rights reserved. 2011. Licence number 100002189.

KEY:	
—	PHASE 2 INFRASTRUCTURE WORKS BOUNDARY
—	HBC / WCC BOUNDARY
---	PLOT BOUNDARY
---	PROPOSED TEMPORARY SHALLOW DITCH
---	PROPOSED TEMPORARY BUND
	PROPOSED GATE
	PROPOSED STREET LIGHTING:
	SEE DWGS GTWVILLE6/RD/20-21 FOR DETAILS

Notes:

- Refer to FABRIK drawings for proposed landscaping.
- Highways arrangements subject to approval by Hampshire County Council.
- SuDS arrangements subject to approval in accordance with the S.106 Agreement.




Berewood
HAMPSHIRE

PRELIMINARY
NOT FOR CONSTRUCTION

C	Roadside swale profile and tank layouts updated. (H)	PAS	16/05/2013
B	Minor drafting amendments. (H)	PAS	25/04/2013
A	Layout updated. Signs and road marking diagram numbers added. (H)	PAS	25/02/2013

rev.	amendment	checked	date
------	-----------	---------	------

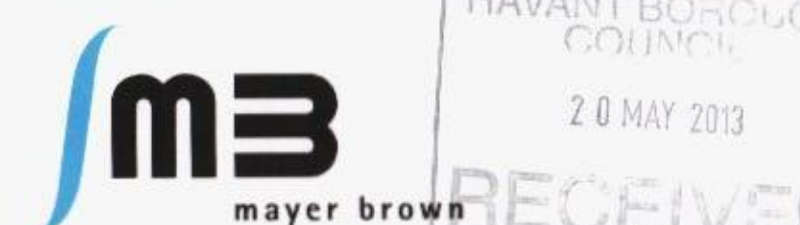

Mayer Brown Limited Lion House
Oriental Road Woking Surrey GU22 8AR
Telephone 01483 750 508 Fax 01483 750 437
wokingoffice@mayerbrown.co.uk www.mayerbrown.co.uk

client **grainger plc**

project **BEREWOOD, WATERLOOVILLE
PHASE 2 INFRASTRUCTURE**

scale 1:500 drawn by HJ checked by PAS

date SEPTEMBER 2012 cad file GA_03_B.dwg

title **PHASE 2 INFRASTRUCTURE
GENERAL ARRANGEMENT
SHEET 3 OF 3**

drawing number **GTWVILLE6/GA/03** rev. **B**