


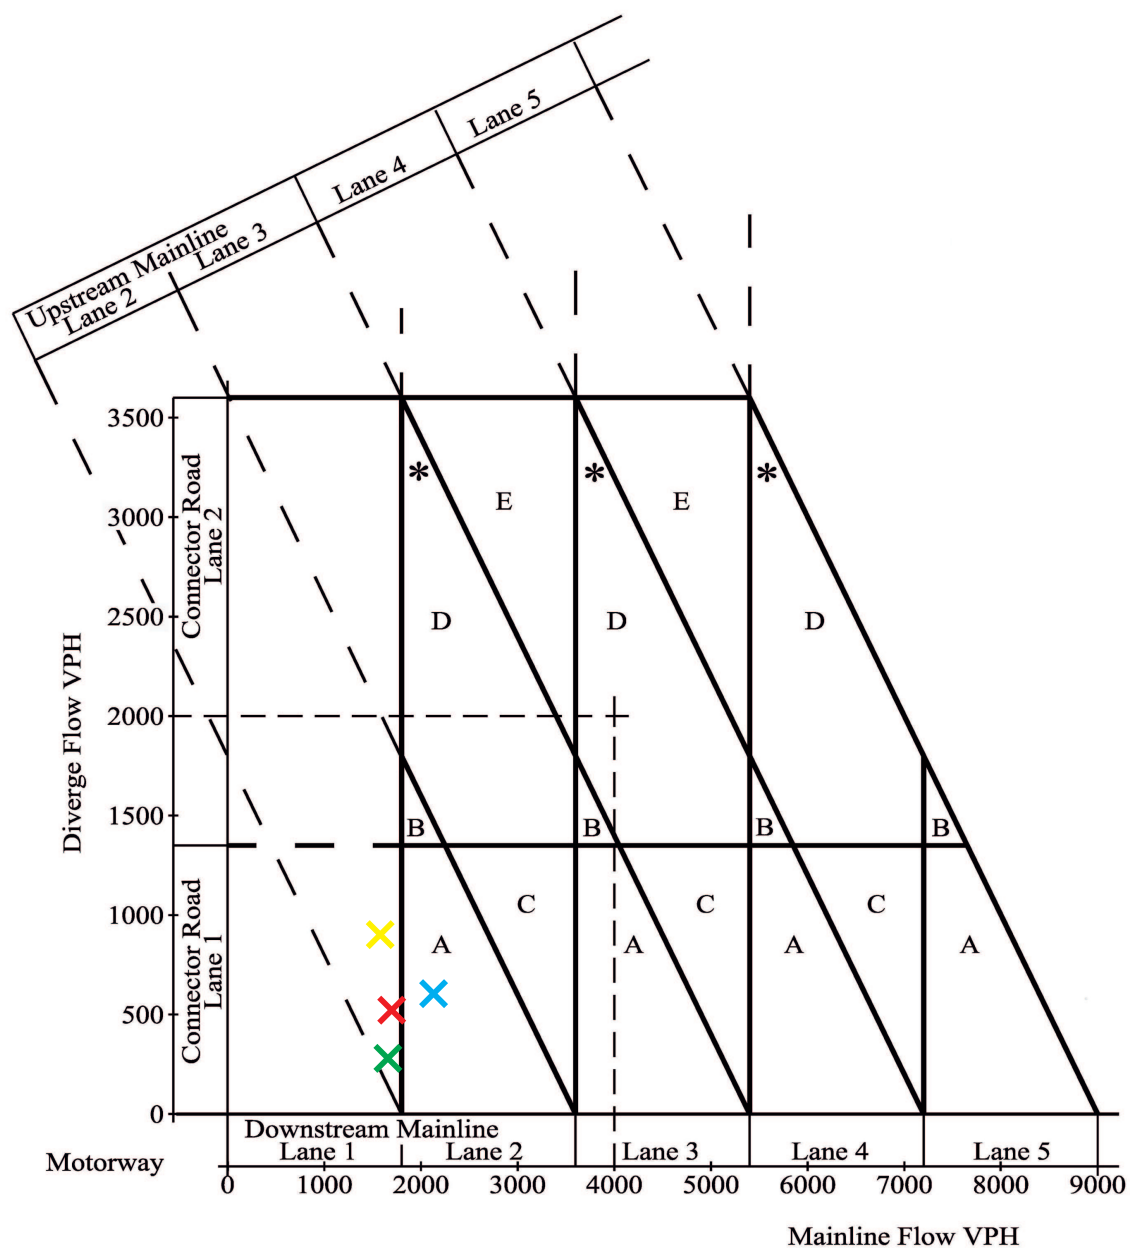

- AM Northbound Diverge
- PM Northbound Diverge
- AM Southbound Diverge
- PM Southbound Diverge



Offices throughout
the UK and Europe
www.peterbrett.com

Client

grainger

WOODCROFT FARM,
WATERLOOVILLE

A3(M) JUNCTION 2
YEAR 2012 DIVERGING DIAGRAM
AM & PM PEAK

Date 25/04/2013

Scale NTS

Drawn by AG

Checked by AC

Revision -

FIGURE 6.12