


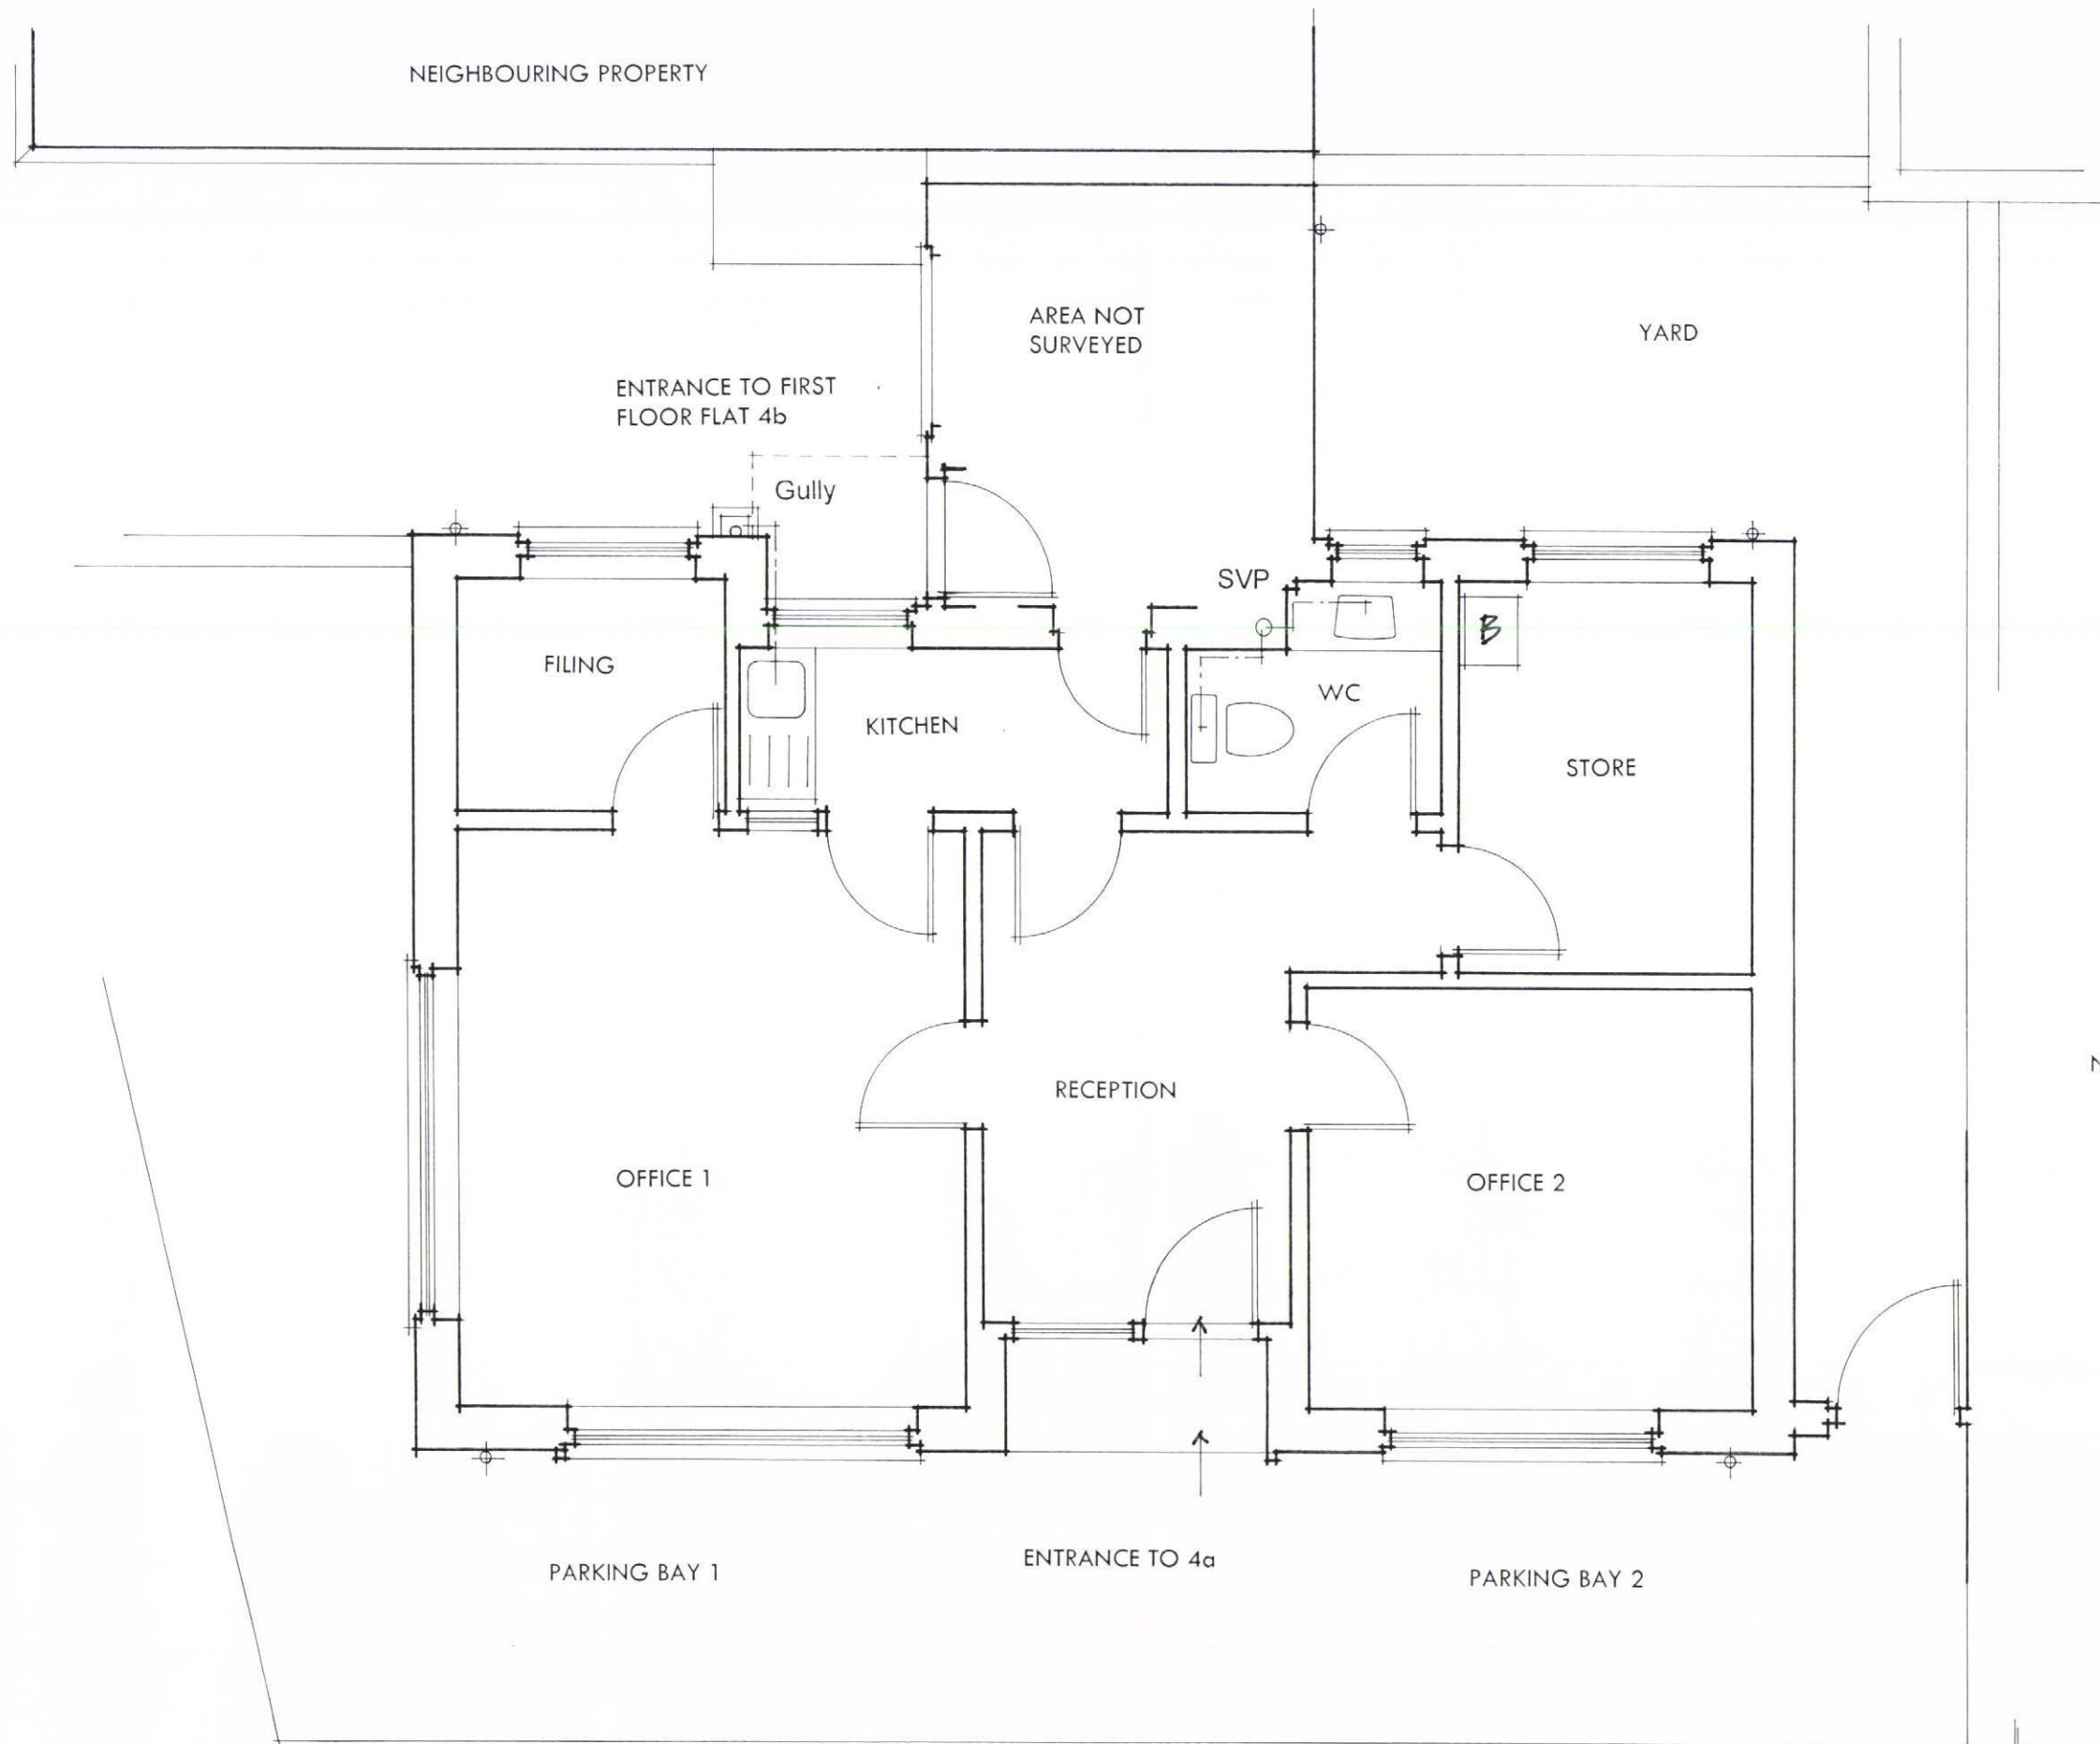

NEIGHBOURING PROPERTY

HAVANT BOROUGH
COUNCIL
5 AUG 2013
RECEIVED



CHANGE OF USE
of
4A TOWN HALL ROAD,
HAVANT, HAMPSHIRE, PO9 1AN.

EXISTING GROUND FLOOR PLAN
Date: April 2013
Scale: 1-50 @ A3
DRG 02