



PERMIT

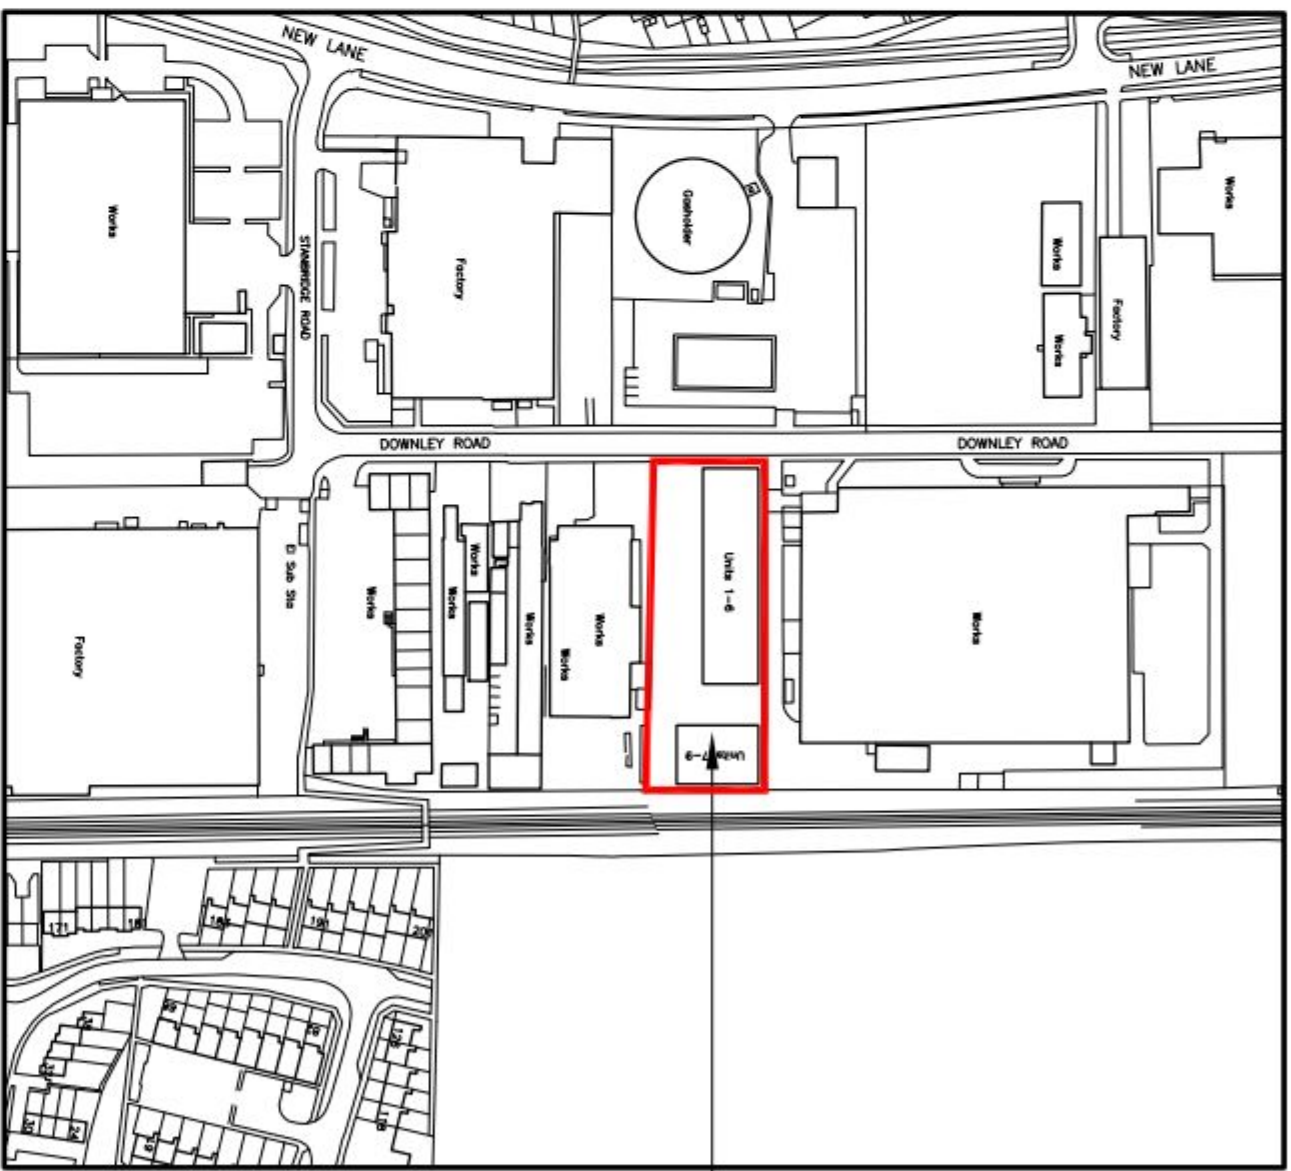

Location Plan 1:2500

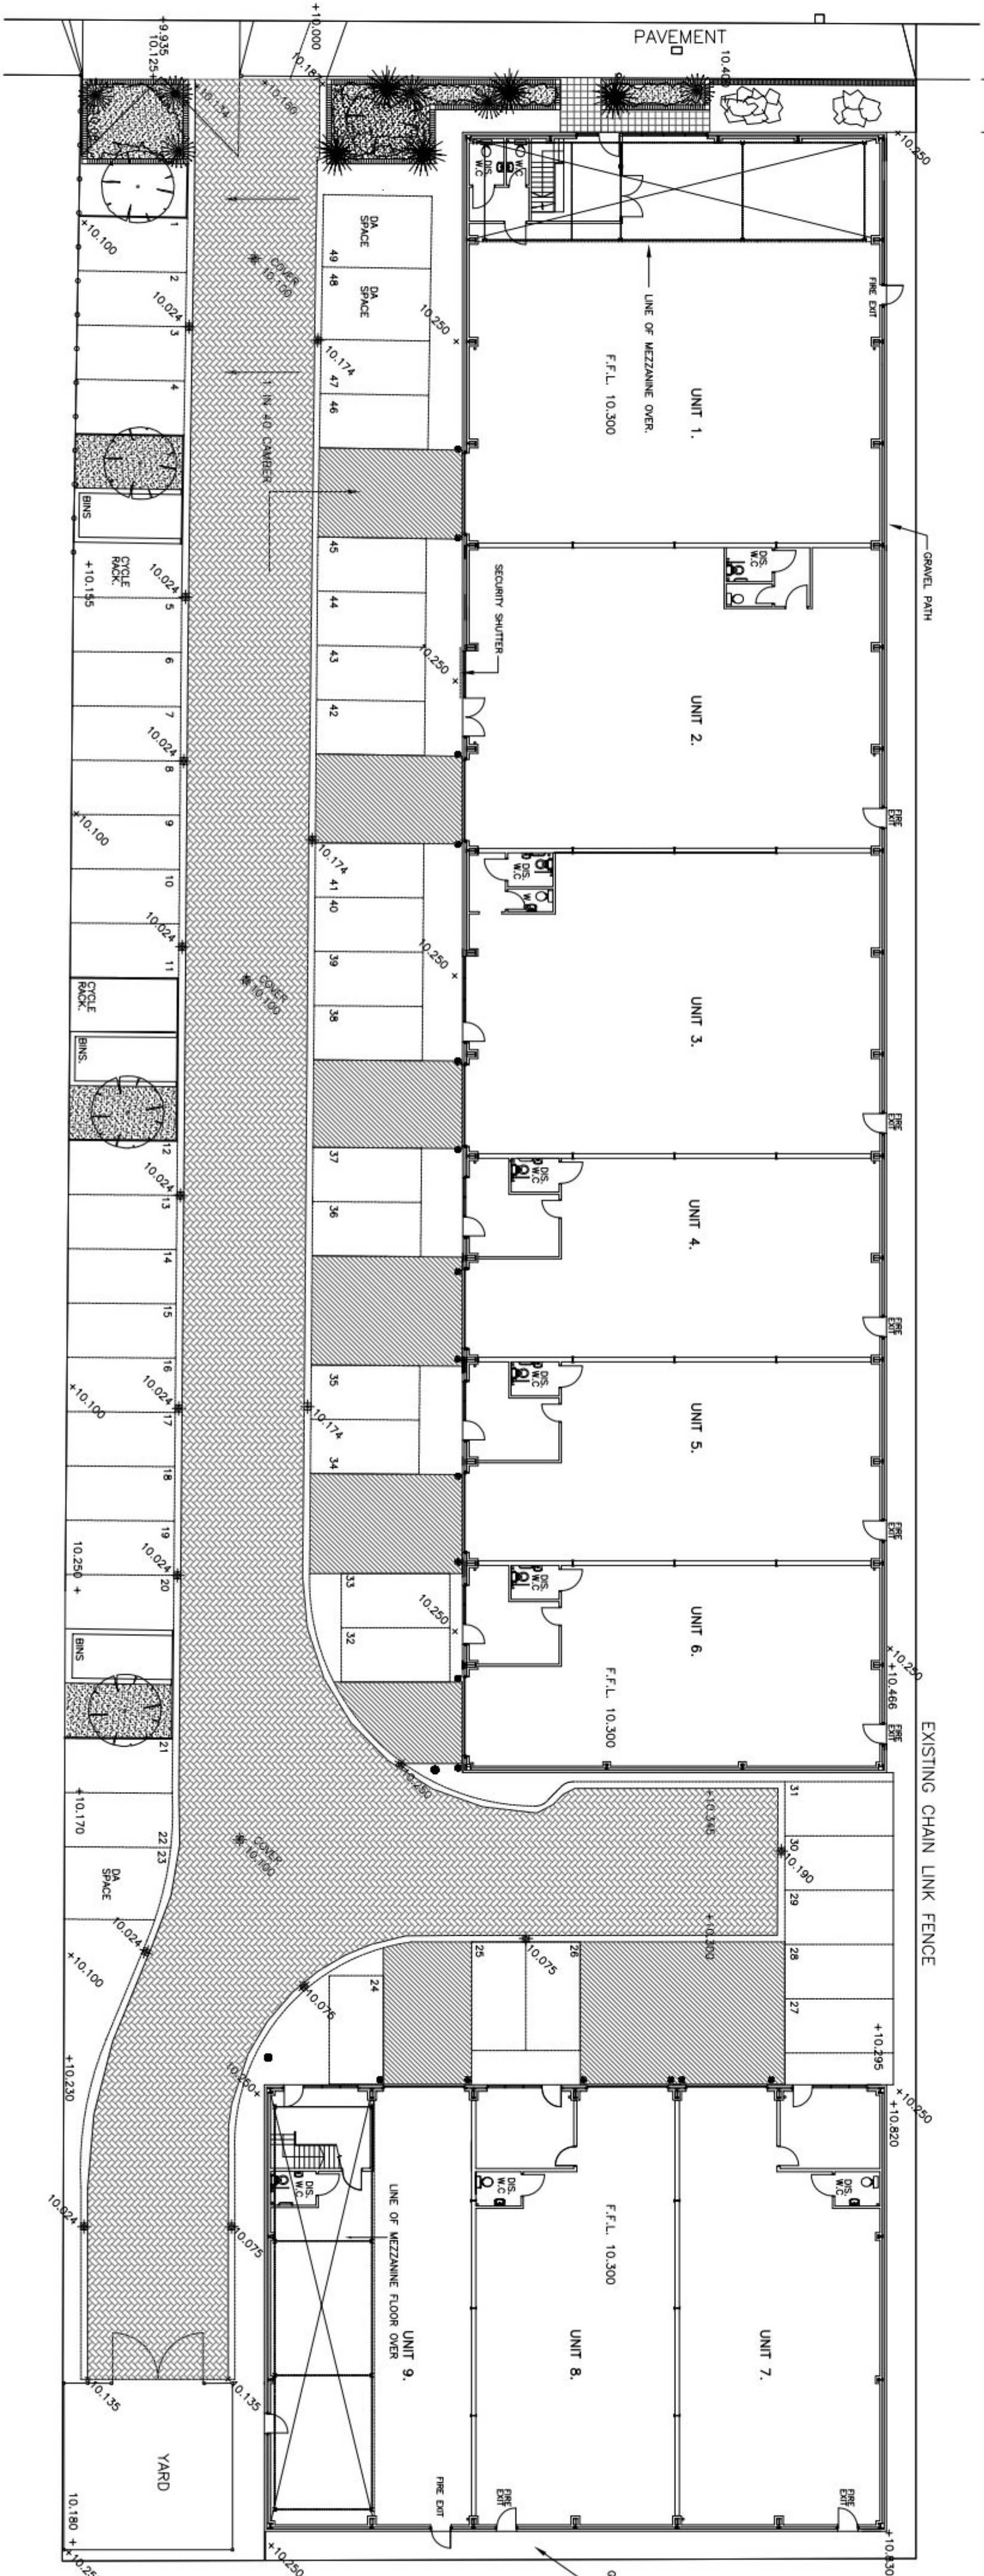

Site Plan 1:200

notes:

revisions:

revisions:

Downley Developments
Alterations
Downley Road, Havant
drawing information title: Site & Location Plans

pwp architects

NOTE: The contractor is responsible for checking all site dimensions and levels. These should be checked prior to the ordering of any components and before the commencement of the works. All discrepancies should be brought to the attention of the Contract Administrator.

5044 1100