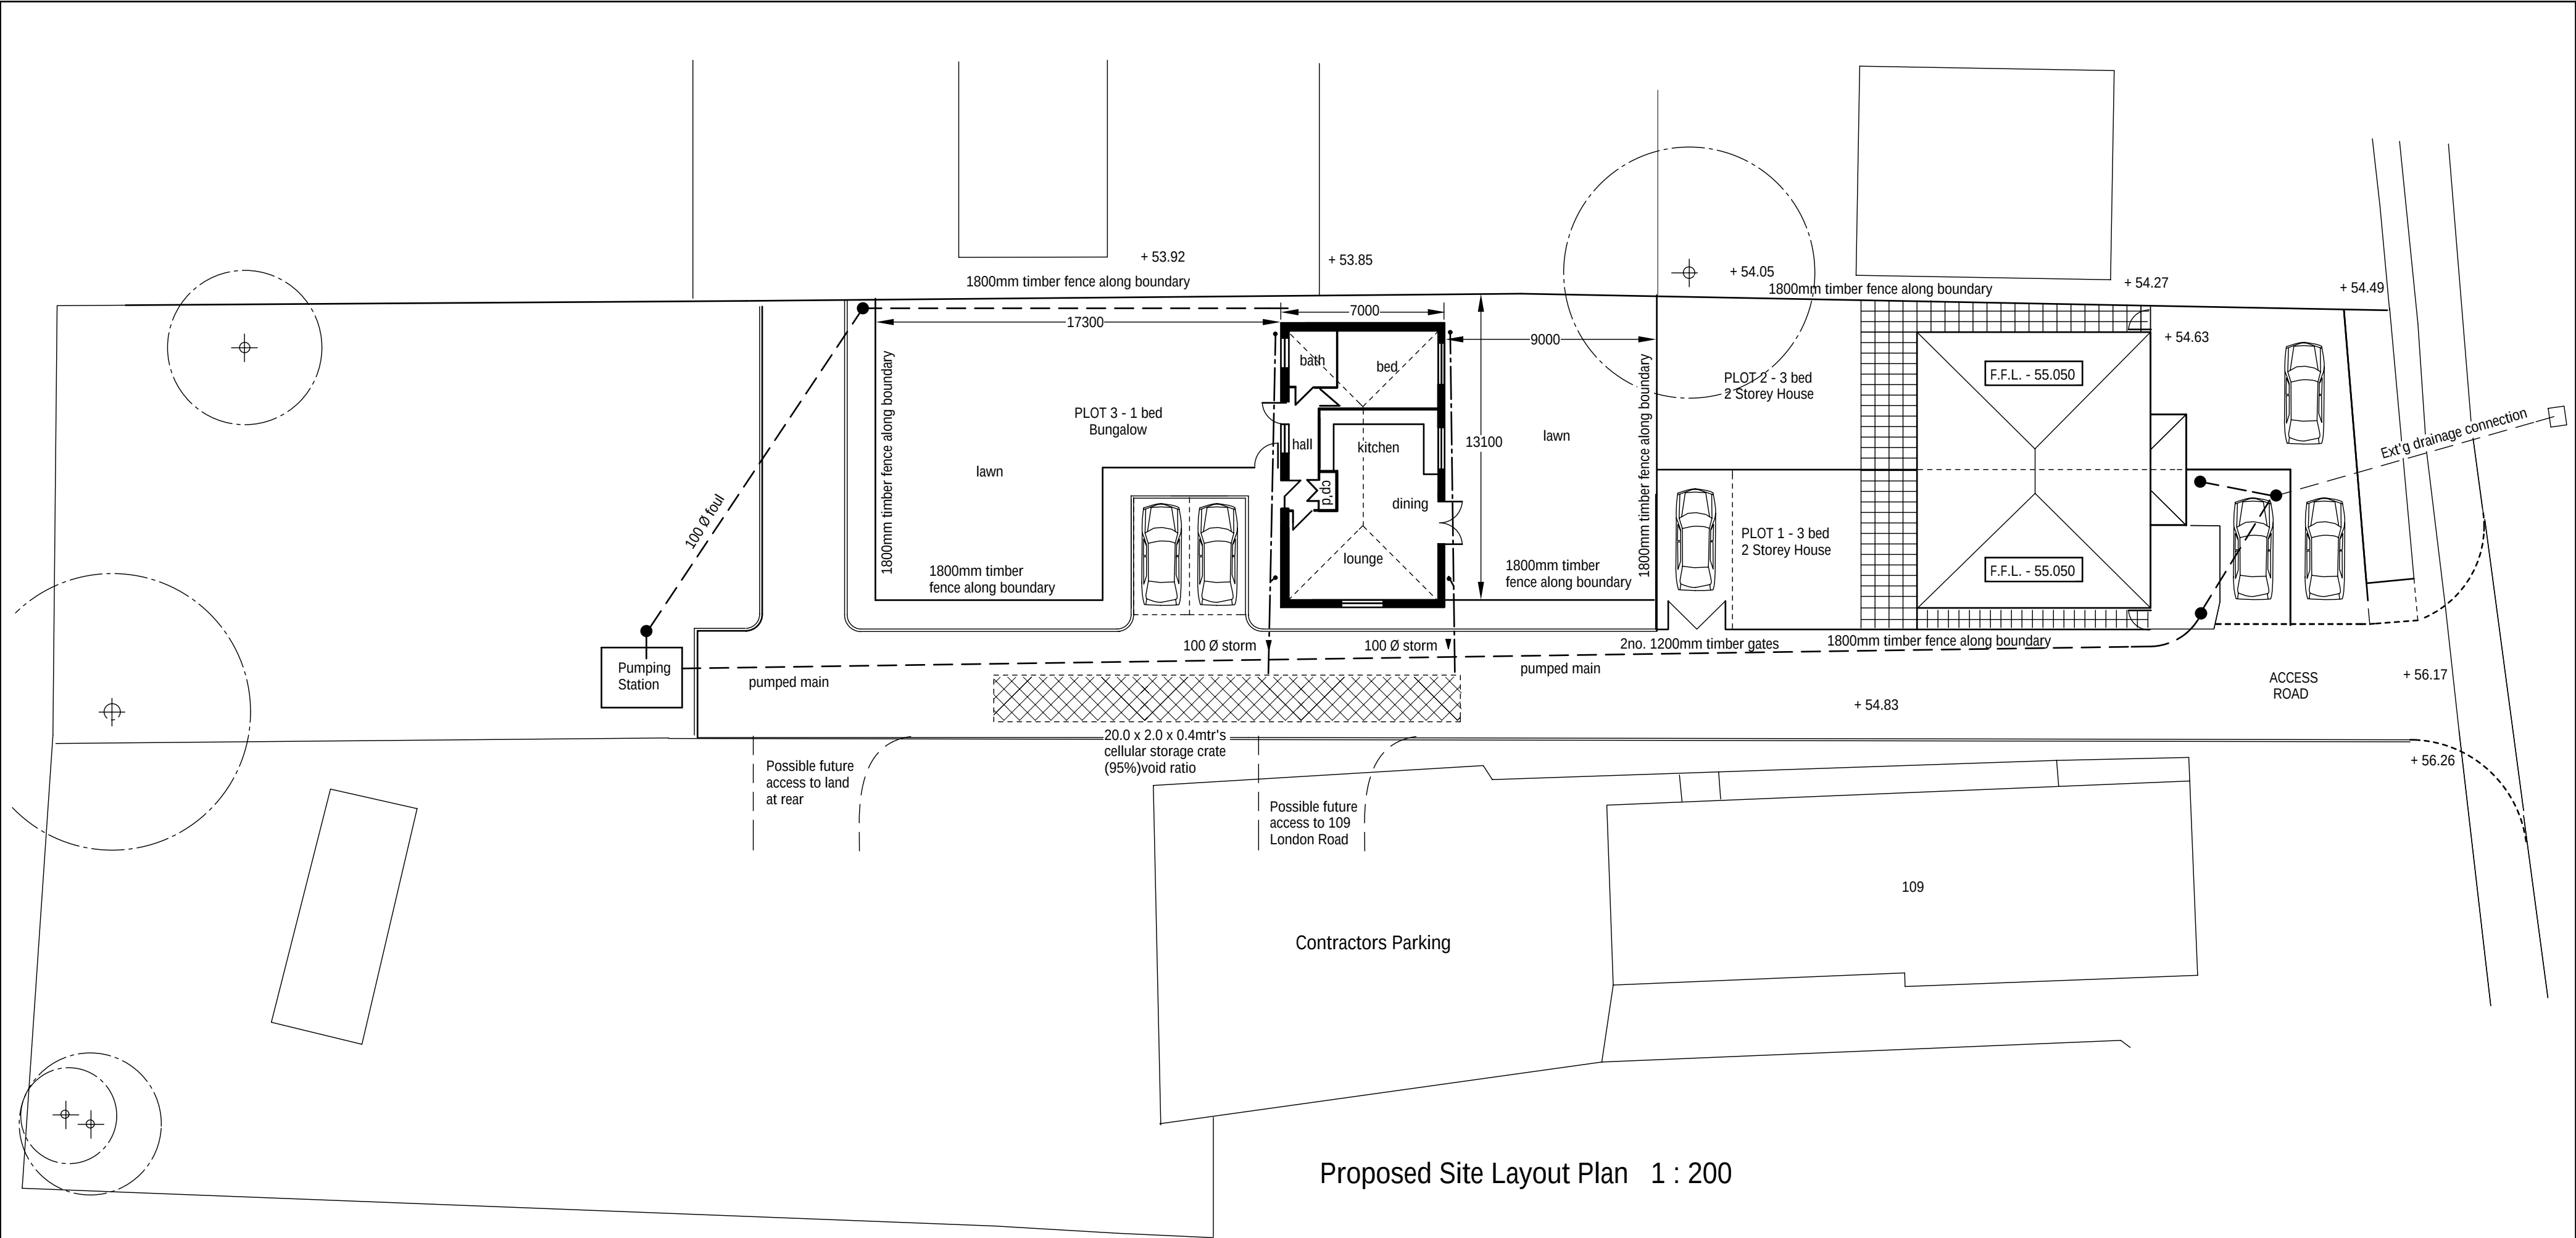


Proposed Longitudinal Site Section 1 : 200

Proposed Site Layout and Longitudinal Site Section
For:- Sovereign Developments
111 London Rd, Cowplain, Waterlooville, Hants.

Scale : 1 : 200

Drawing No 160413 - A2