




Legend:


Existing ground DTM shown: —

Proposed ground DTM shown: —

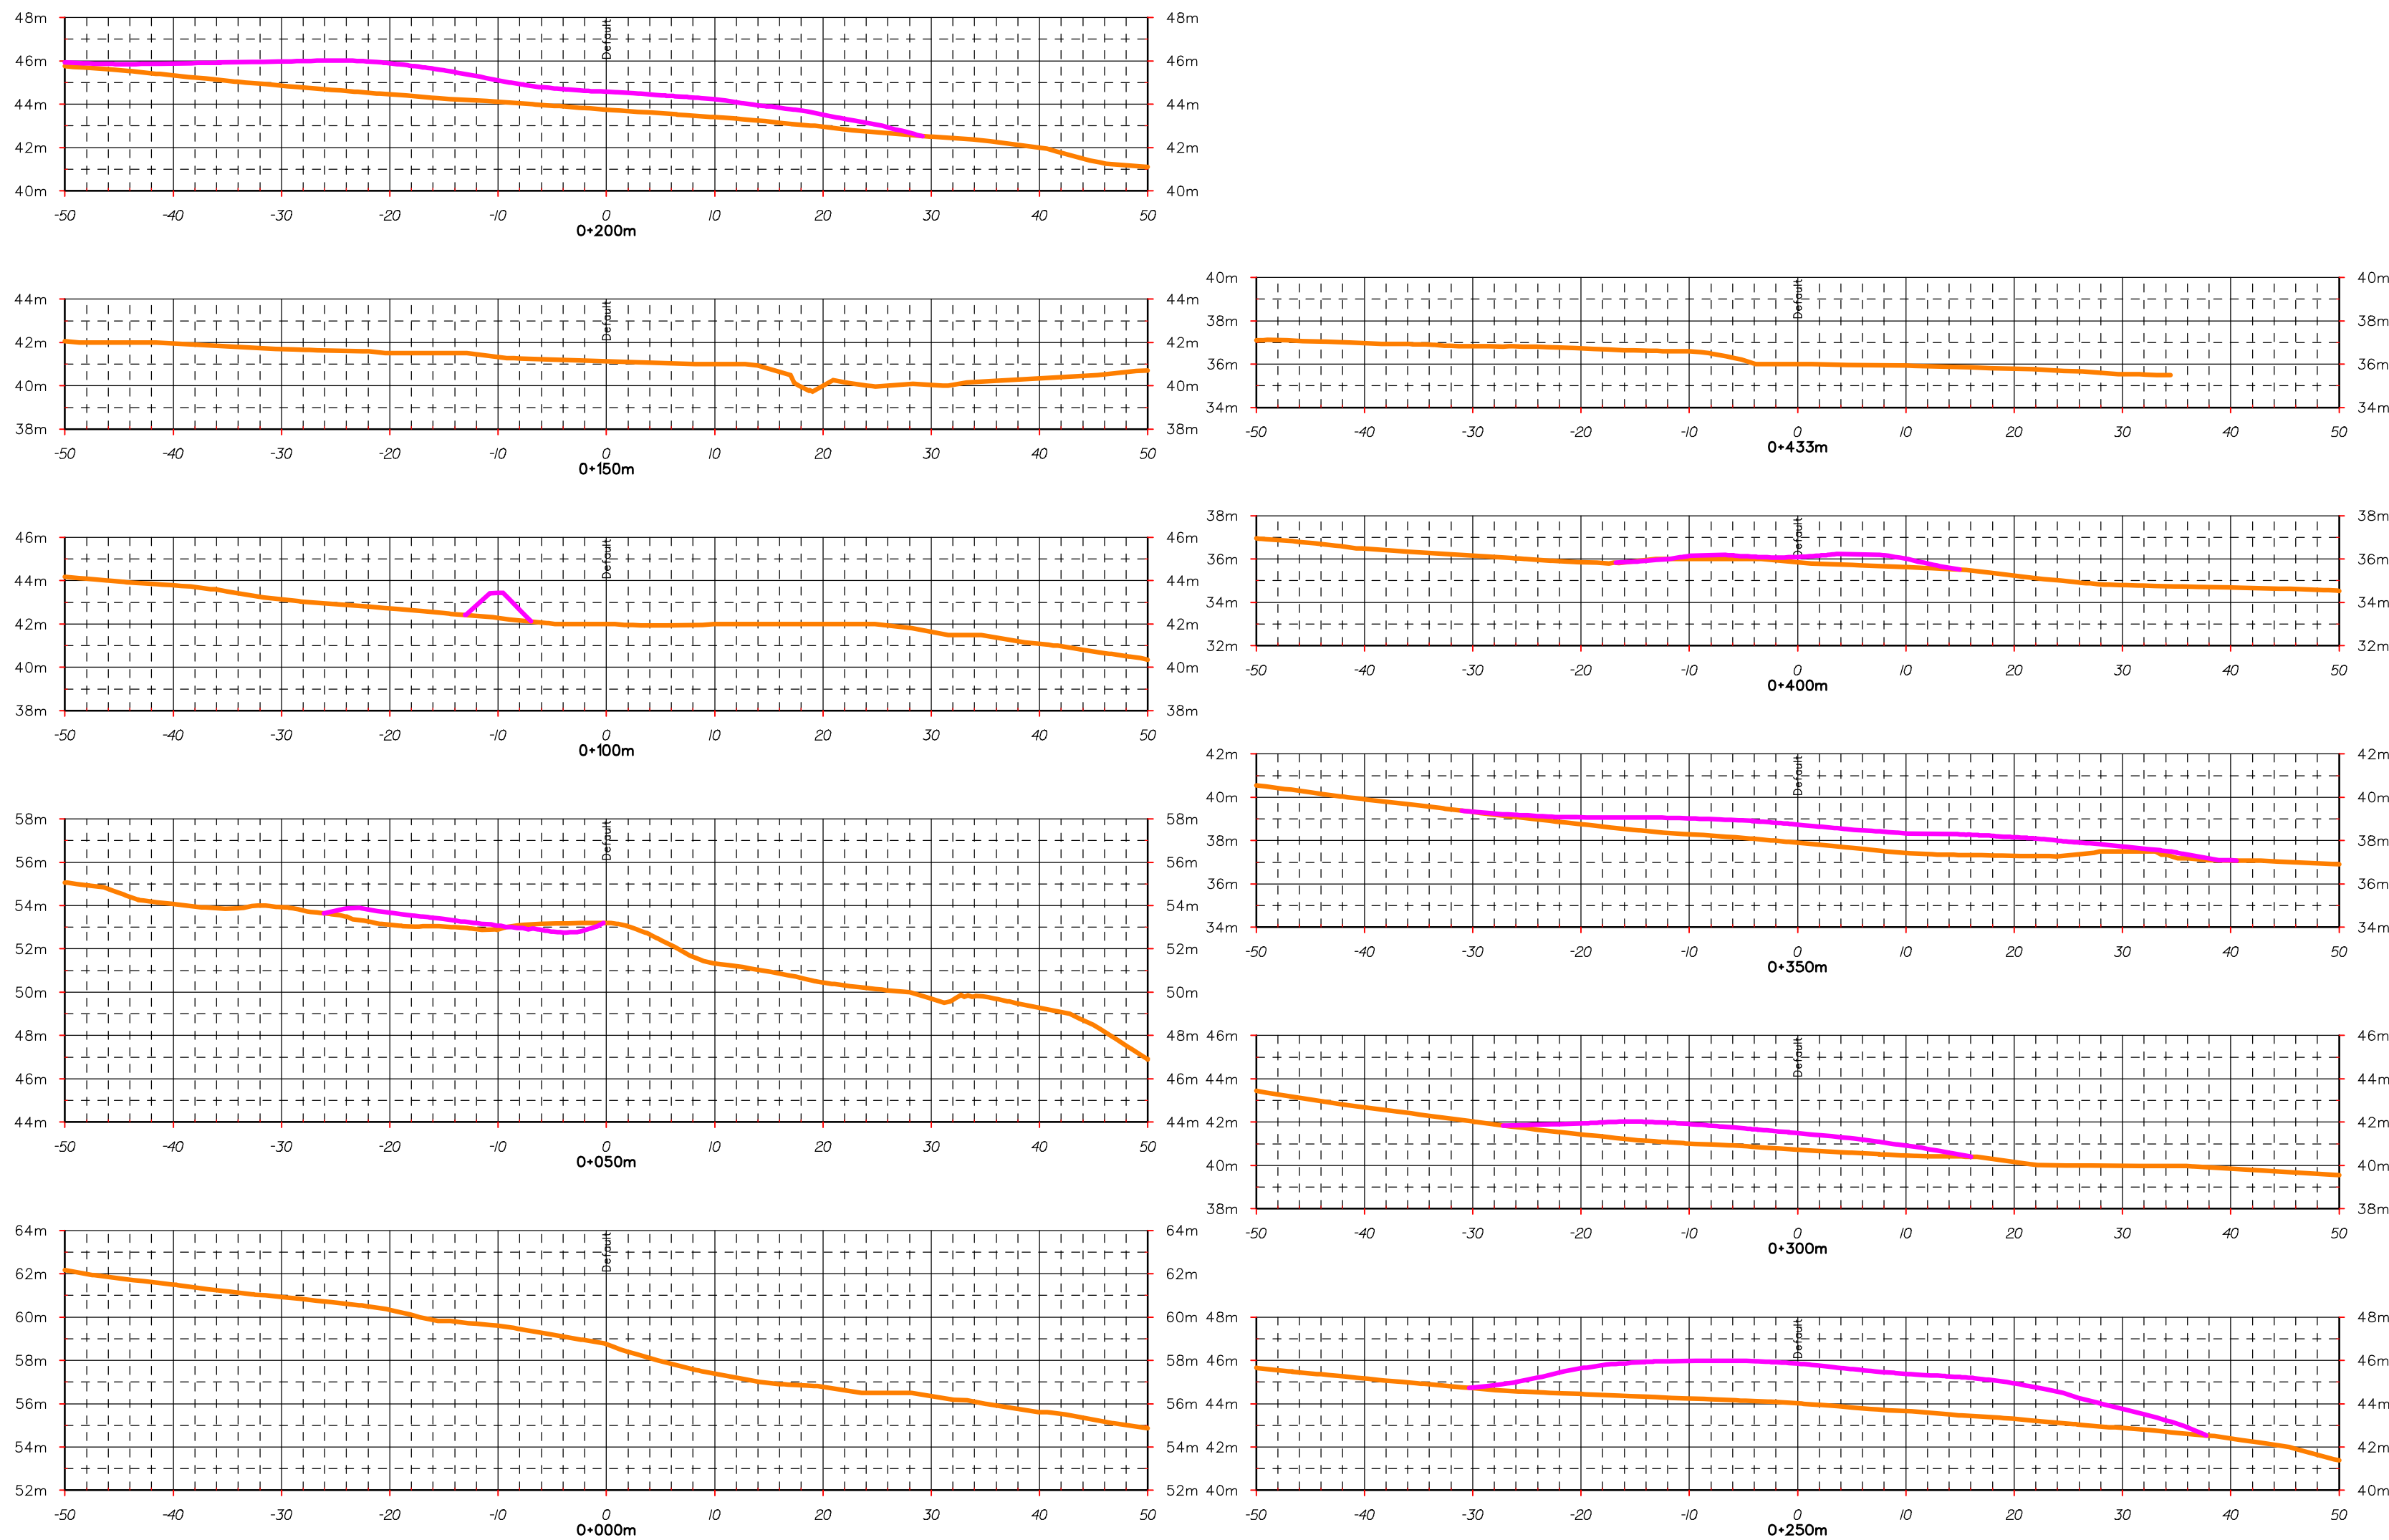

Cross Sections Through Area 3

Profile Though Areas 1 and 2

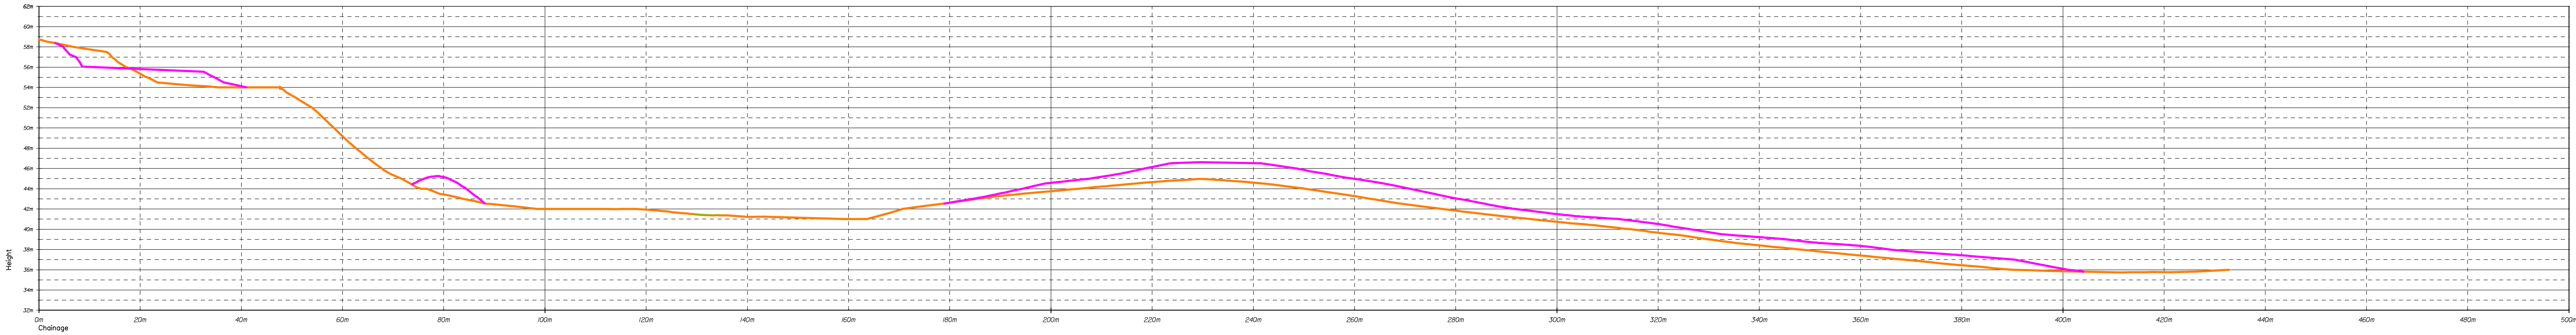

Revision History



International golf course architects

Jonathan Gaunt
Director - Golf Course Architects

The Workshop, Mowbray Road, Bideford, Devon PL6 5LE, UK
Mob: +44 (0) 7700 595441 Tel: +44 (0) 1297 815423 Fax: +44 (0) 1297 814986
email: jonathan@gaunt-golf-design.com web: www.gaunt-golf-design.com



Client : Portsmouth Golf Club

Project : Course Improvements

Drawing : Profiles & X-Sections
See Plan GGD-206-2243 for Location of Profiles & X-Sections

Drawn By:	GP	Drawn Date:	24th May 2012
Scale:	1/500 H & 1/250 V	Revised:	
Drawing No.:	GGD-206-2242/3	Revision:	1 of 3

© This drawing and the design depicted are produced by copyright and may not be reproduced, copied or otherwise for any purpose without prior written consent of Gaunt Golf Design Ltd. No liability will be accepted for any errors or omissions made by the author.