




Front view (North-East)




Long side view (North-West)





Rear View (South-West)

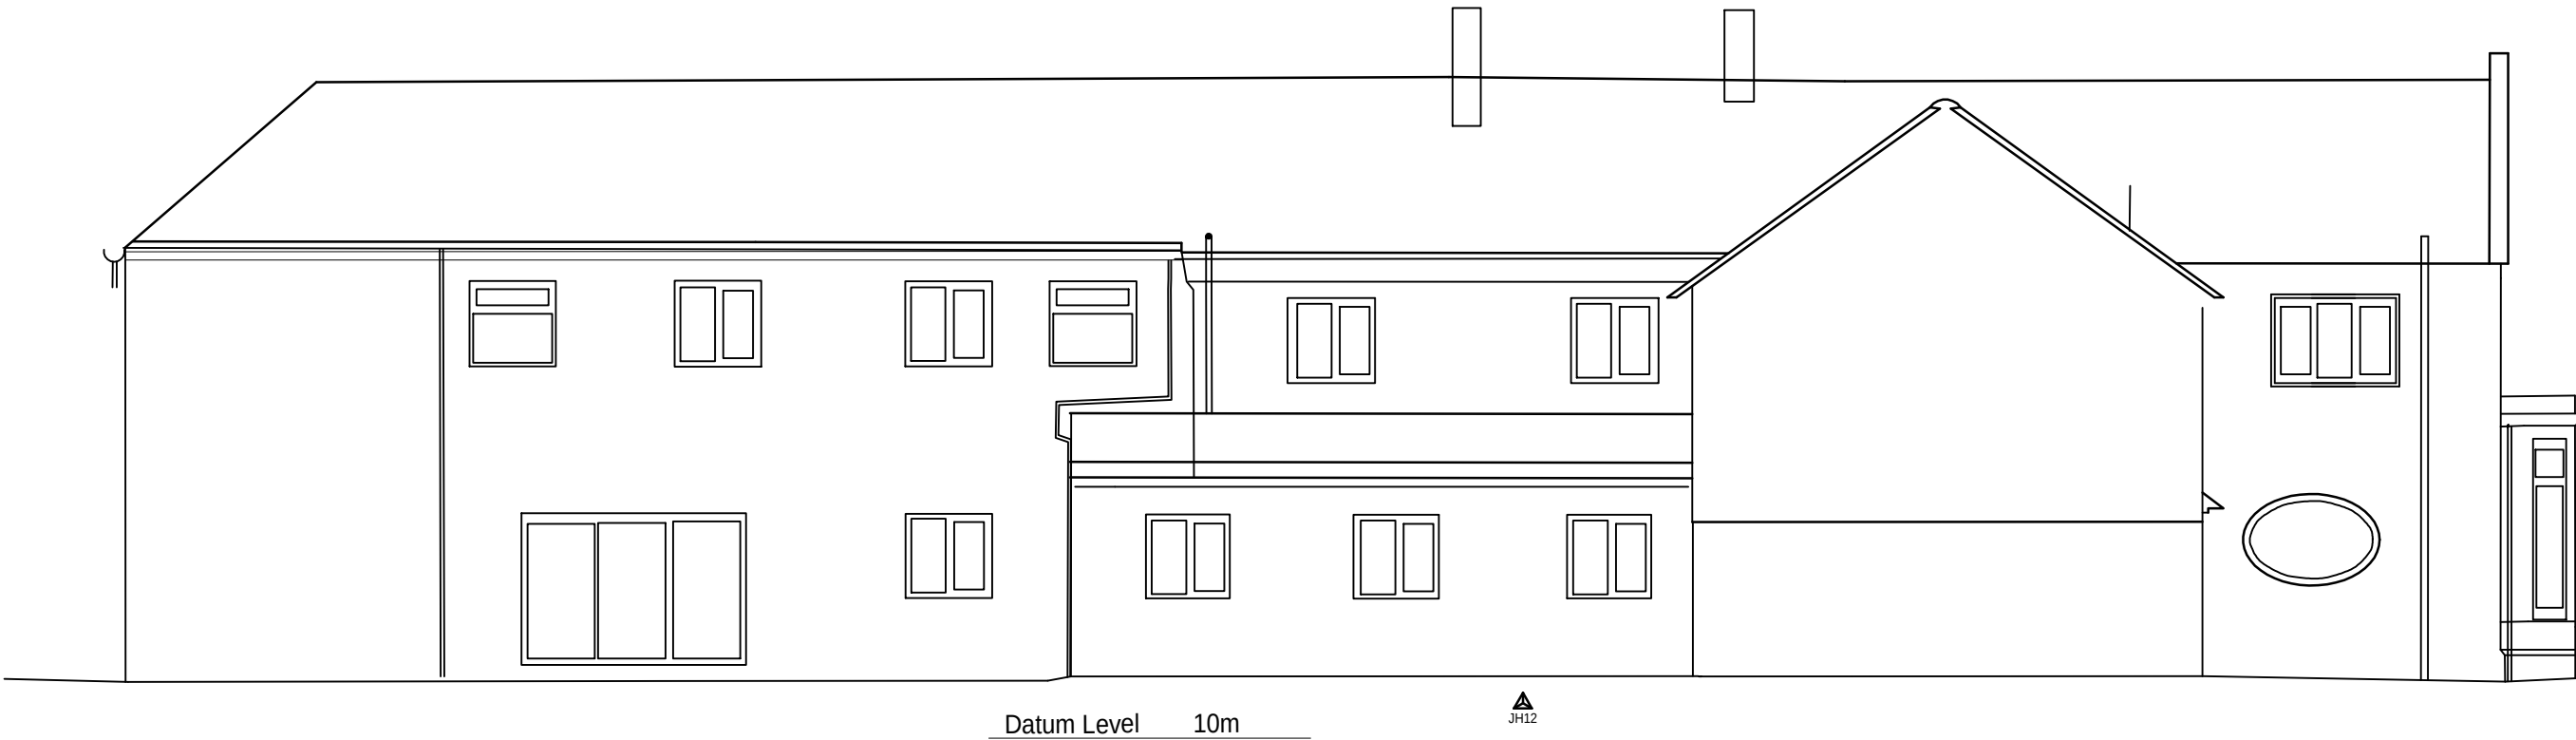

Rear Side View (South-East)

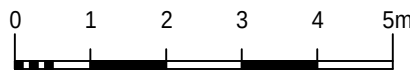

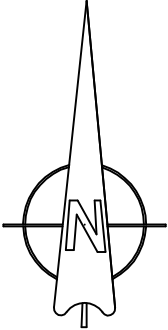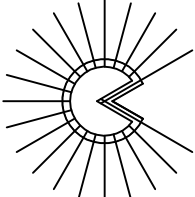 Grid North Indicative		 MEMBERS OF THE SURVEY ASSOCIATION		J BROTHERTON & PARTNERS LAND & BUILDING SURVEYING 'FIRDOWN' 113 FROGMORE LANE WATERLOOVILLE, HANTS P08 9RD Combined TEL. & FAX (02392) 591979		Jingles Hotel, Emsworth PO10 7PU CLIENT	
						Elevations	
						TITLE	
						JOB NO.	1321-elevations
						DATE	8th Feb 2013
						CHECKED BY	MD
						SCALE	1:100
						LEVEL DATUM	On site stations