


Click & Collect

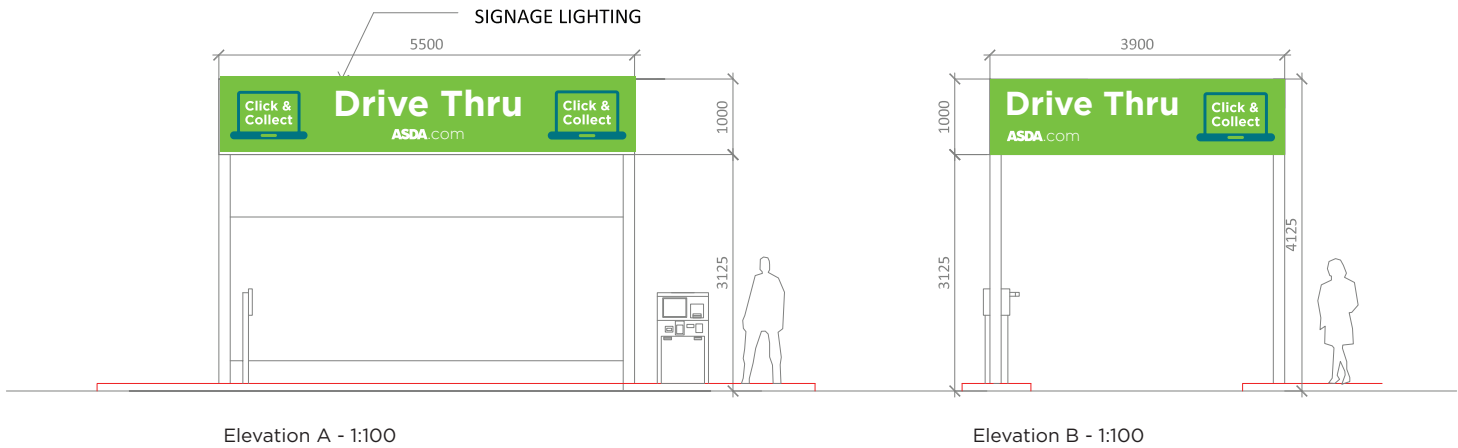

SIGN TYPE	DESCRIPTION
DT CAN2 (0)	1000mm aluminium tray with 75mm returns and externally illuminated.
LOCATION	01
QUANTITY	A&C1: 5500mm x 1000mm x2 B&D: 3900mm x 1000mm x2
REF CODE	EXT-0000

A&C1




B&D



SIGN TYPE	DESCRIPTION
DT SP1 (0)	Flat aluminium panels with aluminium angle to outer edges.
LOCATION	02
QUANTITY	C2: 5500mm x 1800mm
REF CODE	EXT-0000

C2

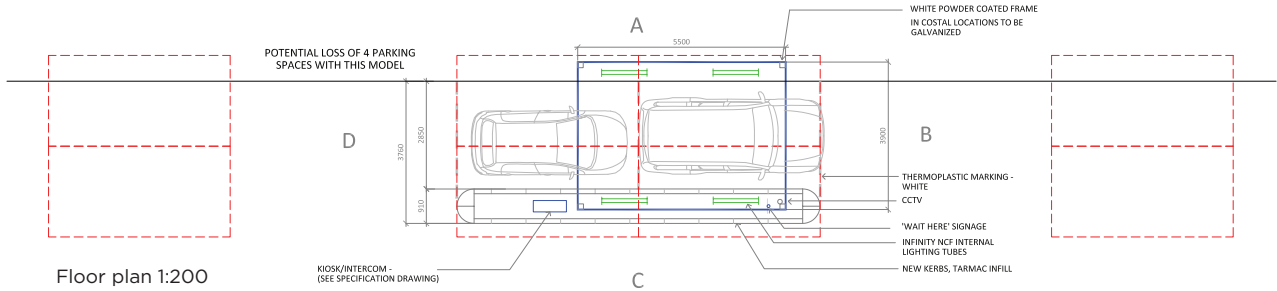

Issue No.	Date	Brief Description	Raised	Amended

AMENDMENTS
(Latest issue number applies)

ASDA

SCALE	CREATED	JOB NUMBER
1:100	19-04-13	98344v01
MANAGER	DESIGNER	ISSUE
S Ford	G Hughes	1

00 Double sided 00 Single sided R Removal

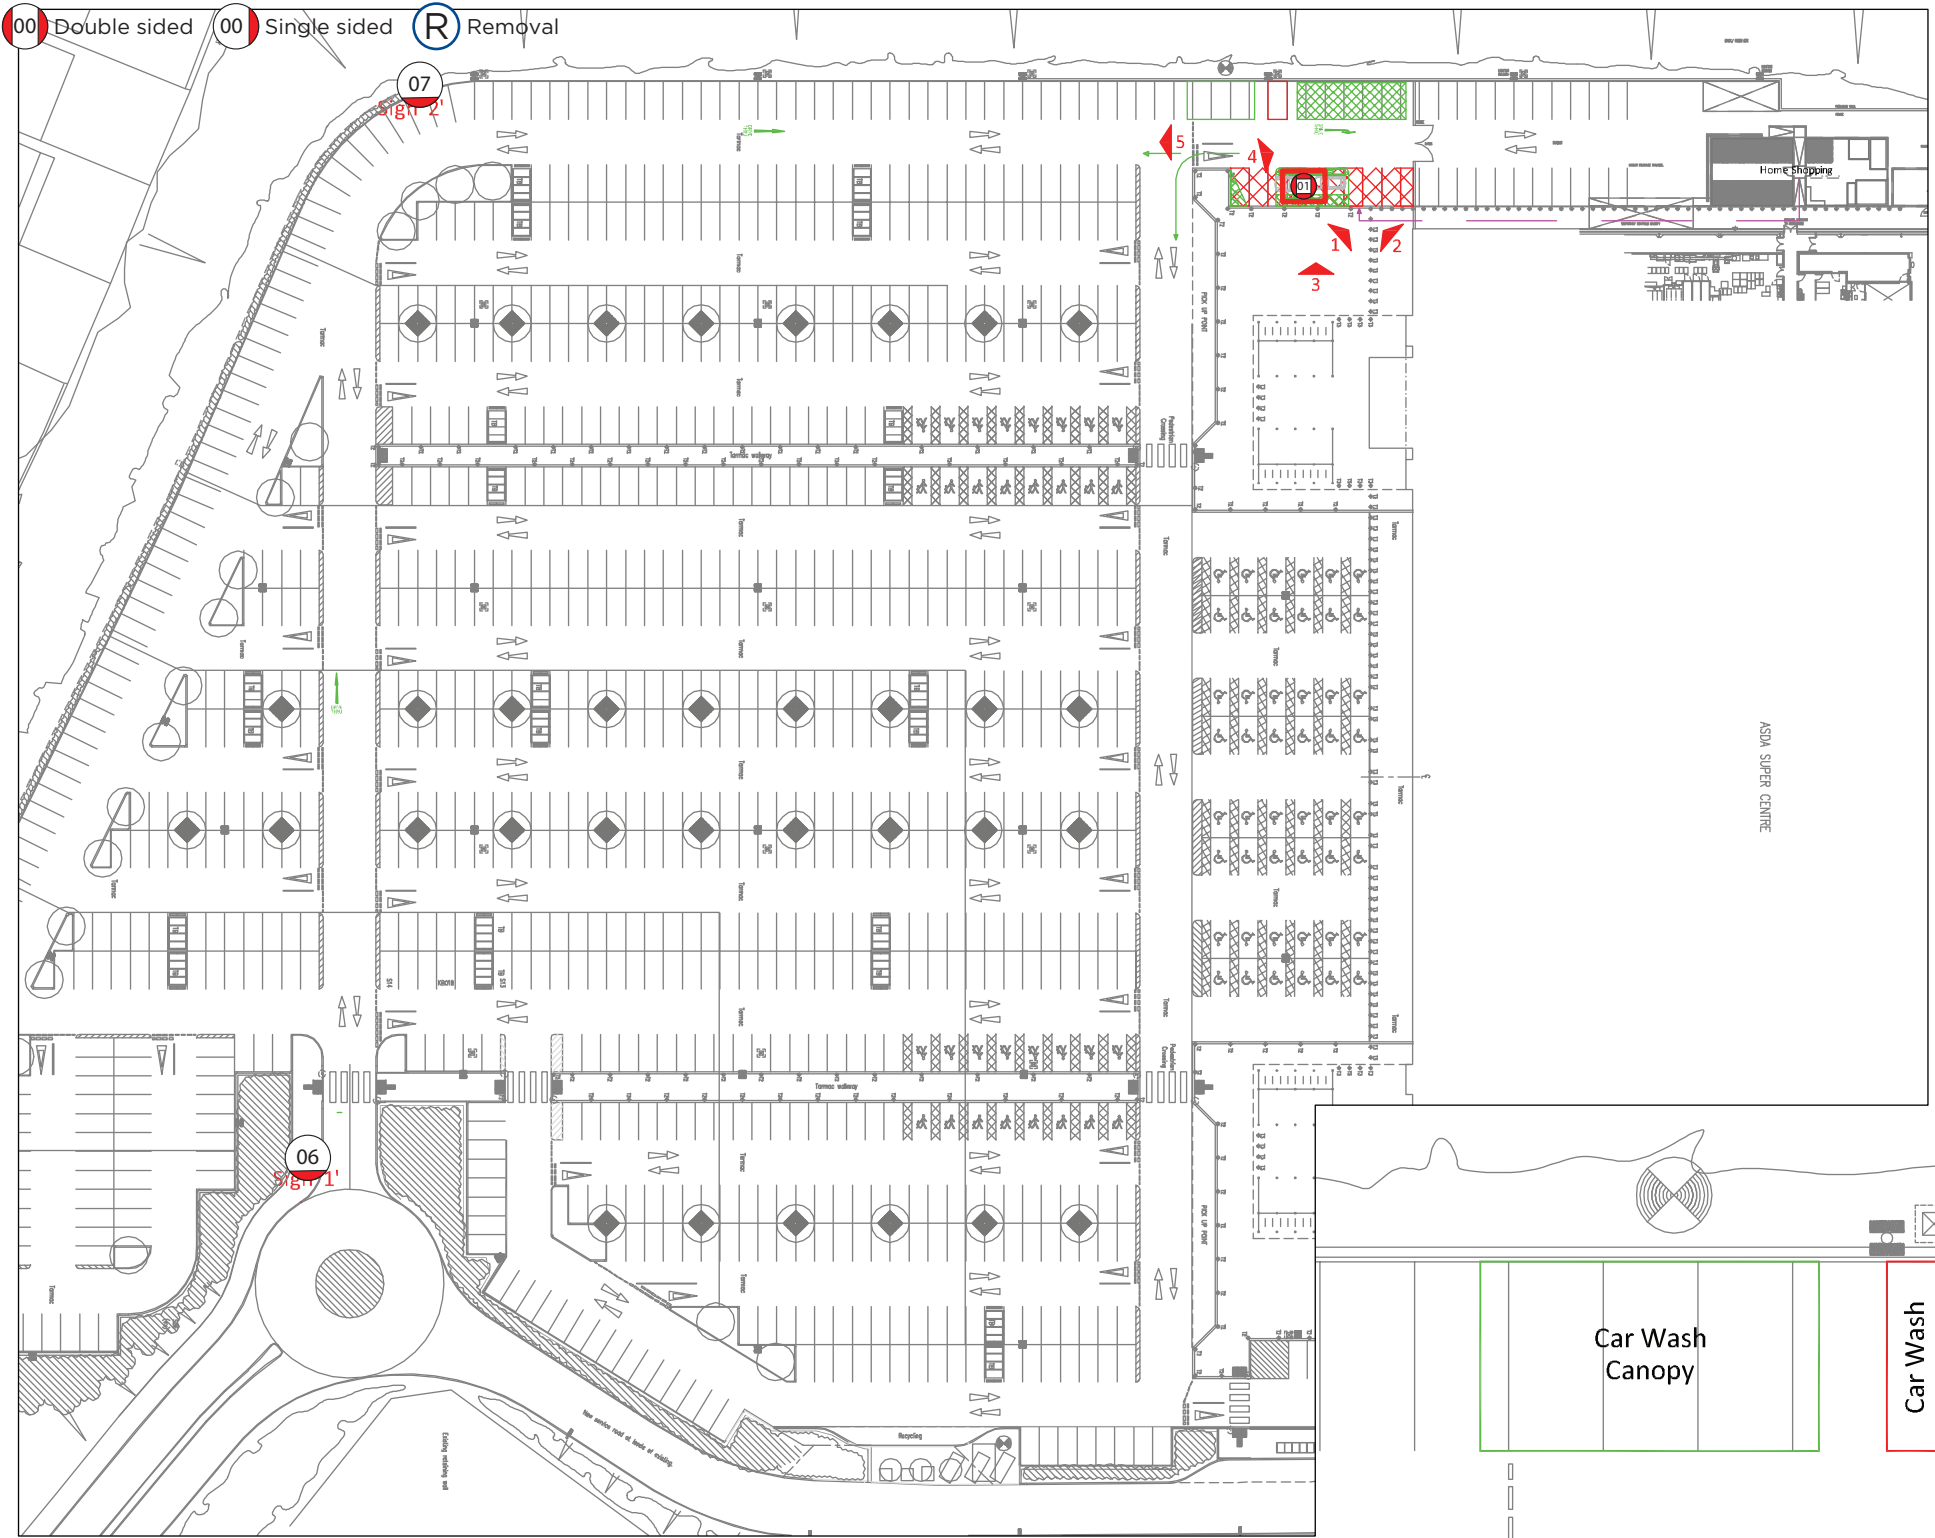


PHOTO 1



PHOTO 2



PHOTO 3






PHOTO 4



PHOTO 5

ALL SCALES @ A3. FOR GUIDANCE ONLY. DO NOT SCALE FOR THIS DRAWING.
EXACT SIGNAGE POSITIONS TO BE DETERMINED ON SITE BY ARCHITECT.
This scheme is a visual representation of our signage proposal. Sizes, colours and physical attributes of the actual signage may vary due to the limitations of the manufacturing process. This document is the property of Omega Signs Ltd. and must not be passed on to third parties without consent. Any unauthorised use of this document will result in a design fee being charged. Copyright © Omega Signs 2013.
Omega Signs Ltd, Newmarket Approach, Leeds, LS9 0RJ
T: 0113 240 3000 F: 0113 249 2228
E: info@omega-signs.co.uk W: www.omega-signs.co.uk


Click & Collect

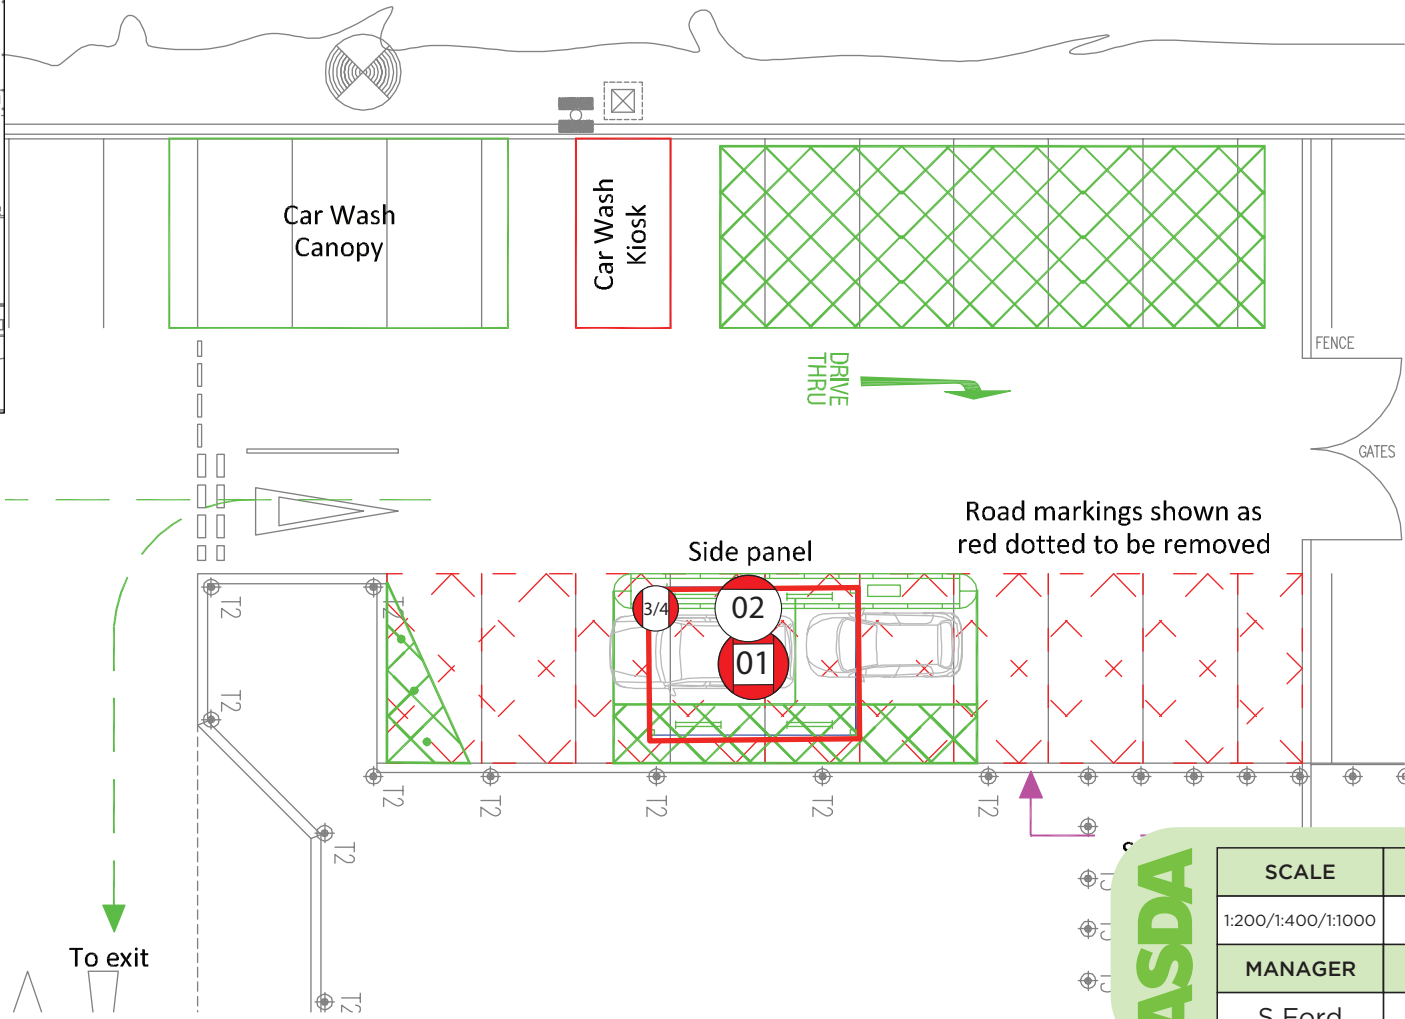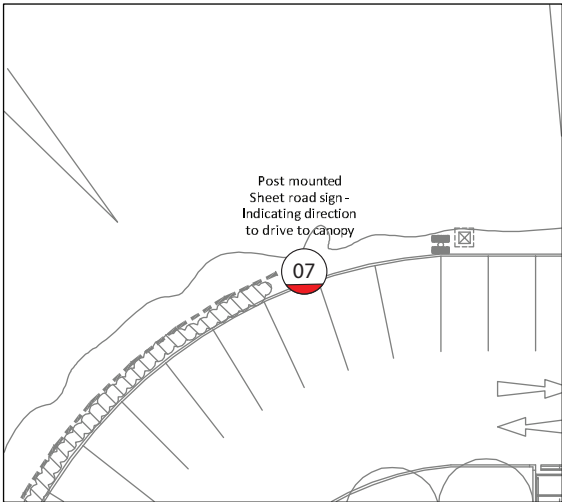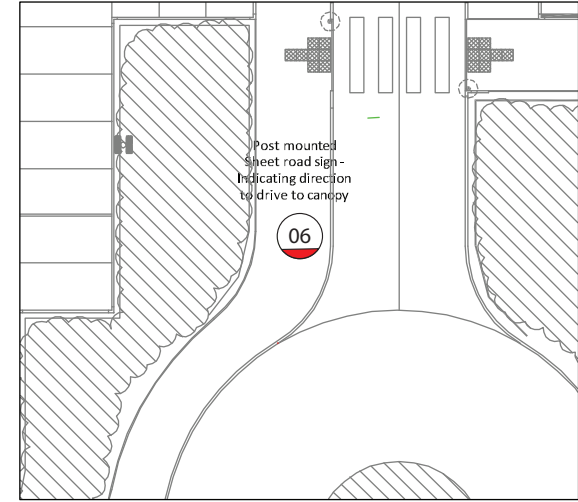

ASDA


SCALE	CREATED	JOB NUMBER
1:200/1:400/1:1000	19-04-13	98344v01
MANAGER	DESIGNER	ISSUE
S Ford	G Hughes	1

SIGN TYPE	DESCRIPTION
DT D2/D4	2No. Flat ali panels with signfix channel to rear to either side of post.
LOCATION	
3/4	SPECIFICATION
QUANTITY	350mm x 350mm (1200mm to underside)
01	
REF CODE	EXT-0000


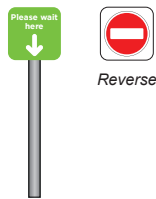


DESCRIPTION		SPECIFICATION
Dibond panel with vinyl display		400mm x 600mm (120mm x 230mm buzzer)
LOCATION	QUANTITY	SIGN TYPE
05	01	DT D3 (00)
REF CODE	EXT-	

SIGN TYPE	DESCRIPTION
DT D1 N	Flat ali panel with vinyl display & 2 rows of signfix channel fixed to post.
LOCATION	
06	SPECIFICATION
QUANTITY	600mm x 800mm
01	
REF CODE	EXT-0000

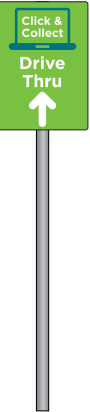



SIGN TYPE	DESCRIPTION
DT D1 E	Flat ali panel with vinyl display & 2 rows of signfix channel fixed to post.
LOCATION	
07	SPECIFICATION
QUANTITY	600mm x 800mm
01	
REF CODE	EXT-0000

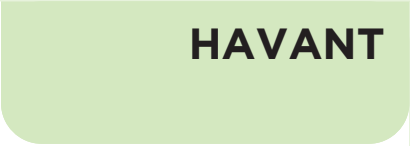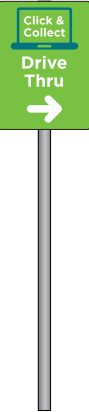

ALL SCALES @ A3. FOR GUIDANCE ONLY. DO NOT SCALE FOR THIS DRAWING.
EXACT SIGNAGE POSITIONS TO BE DETERMINED ON SITE BY ARCHITECT.

This scheme is a visual representation of our signage proposal. Sizes, colours and physical attributes of the actual signage may vary due to the limitations of the manufacturing process. This document is the property of Omega Signs Ltd. and must not be passed on to third parties without consent. Any unauthorised use of this document will result in a design fee being charge. Copyright © Omega Signs 2013.

Omega Signs Ltd, Newmarket Approach, Leeds, LS9 0RJ
T: 0113 240 3000 F: 0113 249 2228
E: info@omega-signs.co.uk W: www.omega-signs.co.uk

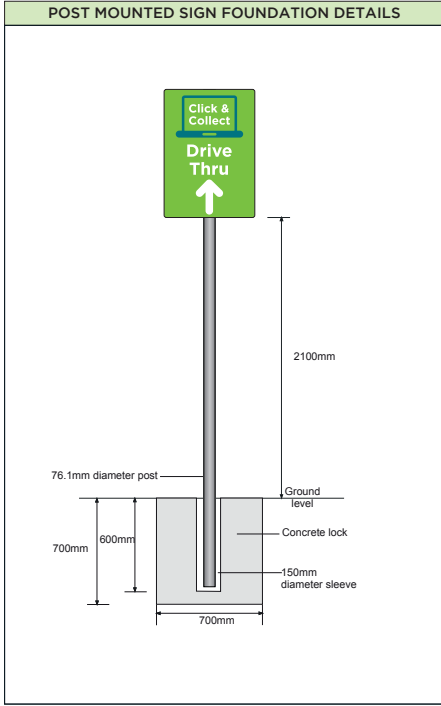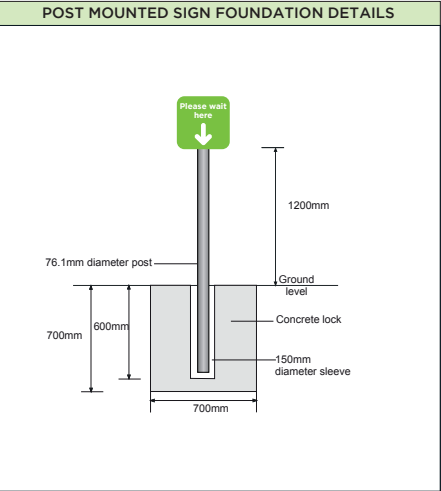

ASDA

SCALE	CREATED	JOB NUMBER
1:50	19-04-13	98344v01
MANAGER	DESIGNER	ISSUE
S Ford	D Signer	1