


**PROPOSED SINGLE STOREY REAR ADDITION.
14, SANDY POINT ROAD, HAYLING ISLAND, HANTS.**

FOR MR & MRS A. TRAVERS-AYRE.

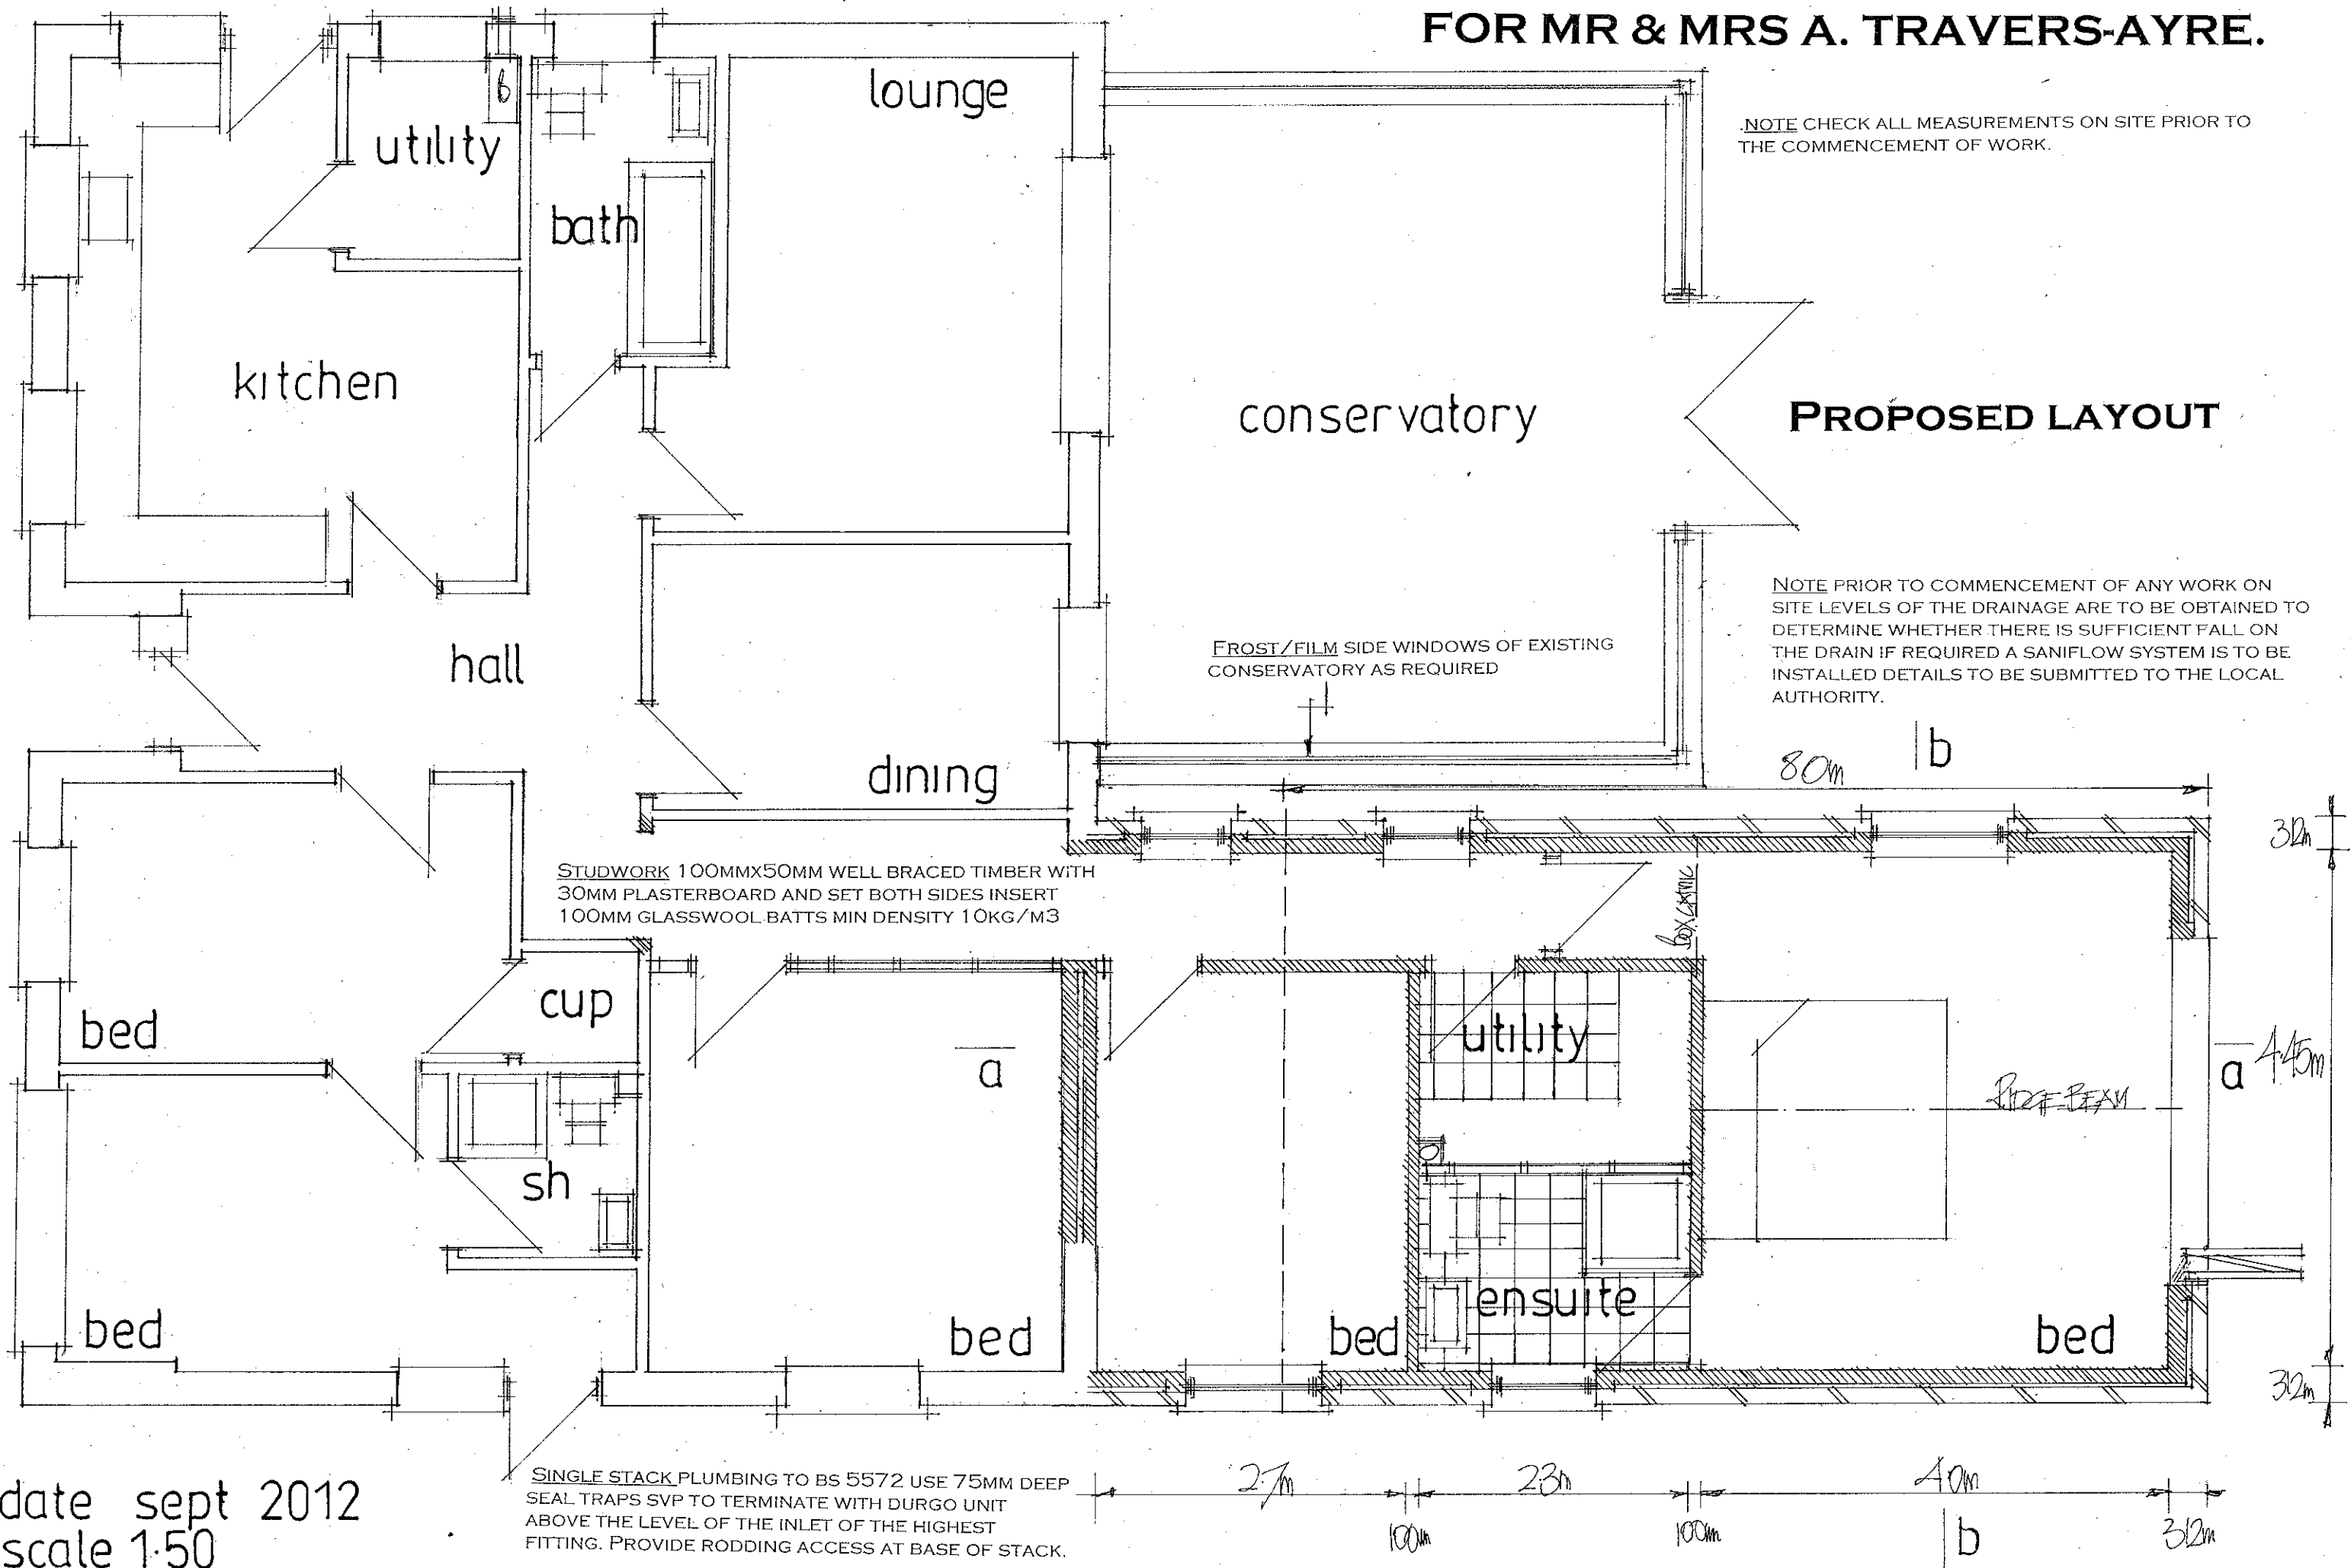

date sept 2012
scale 1:50