


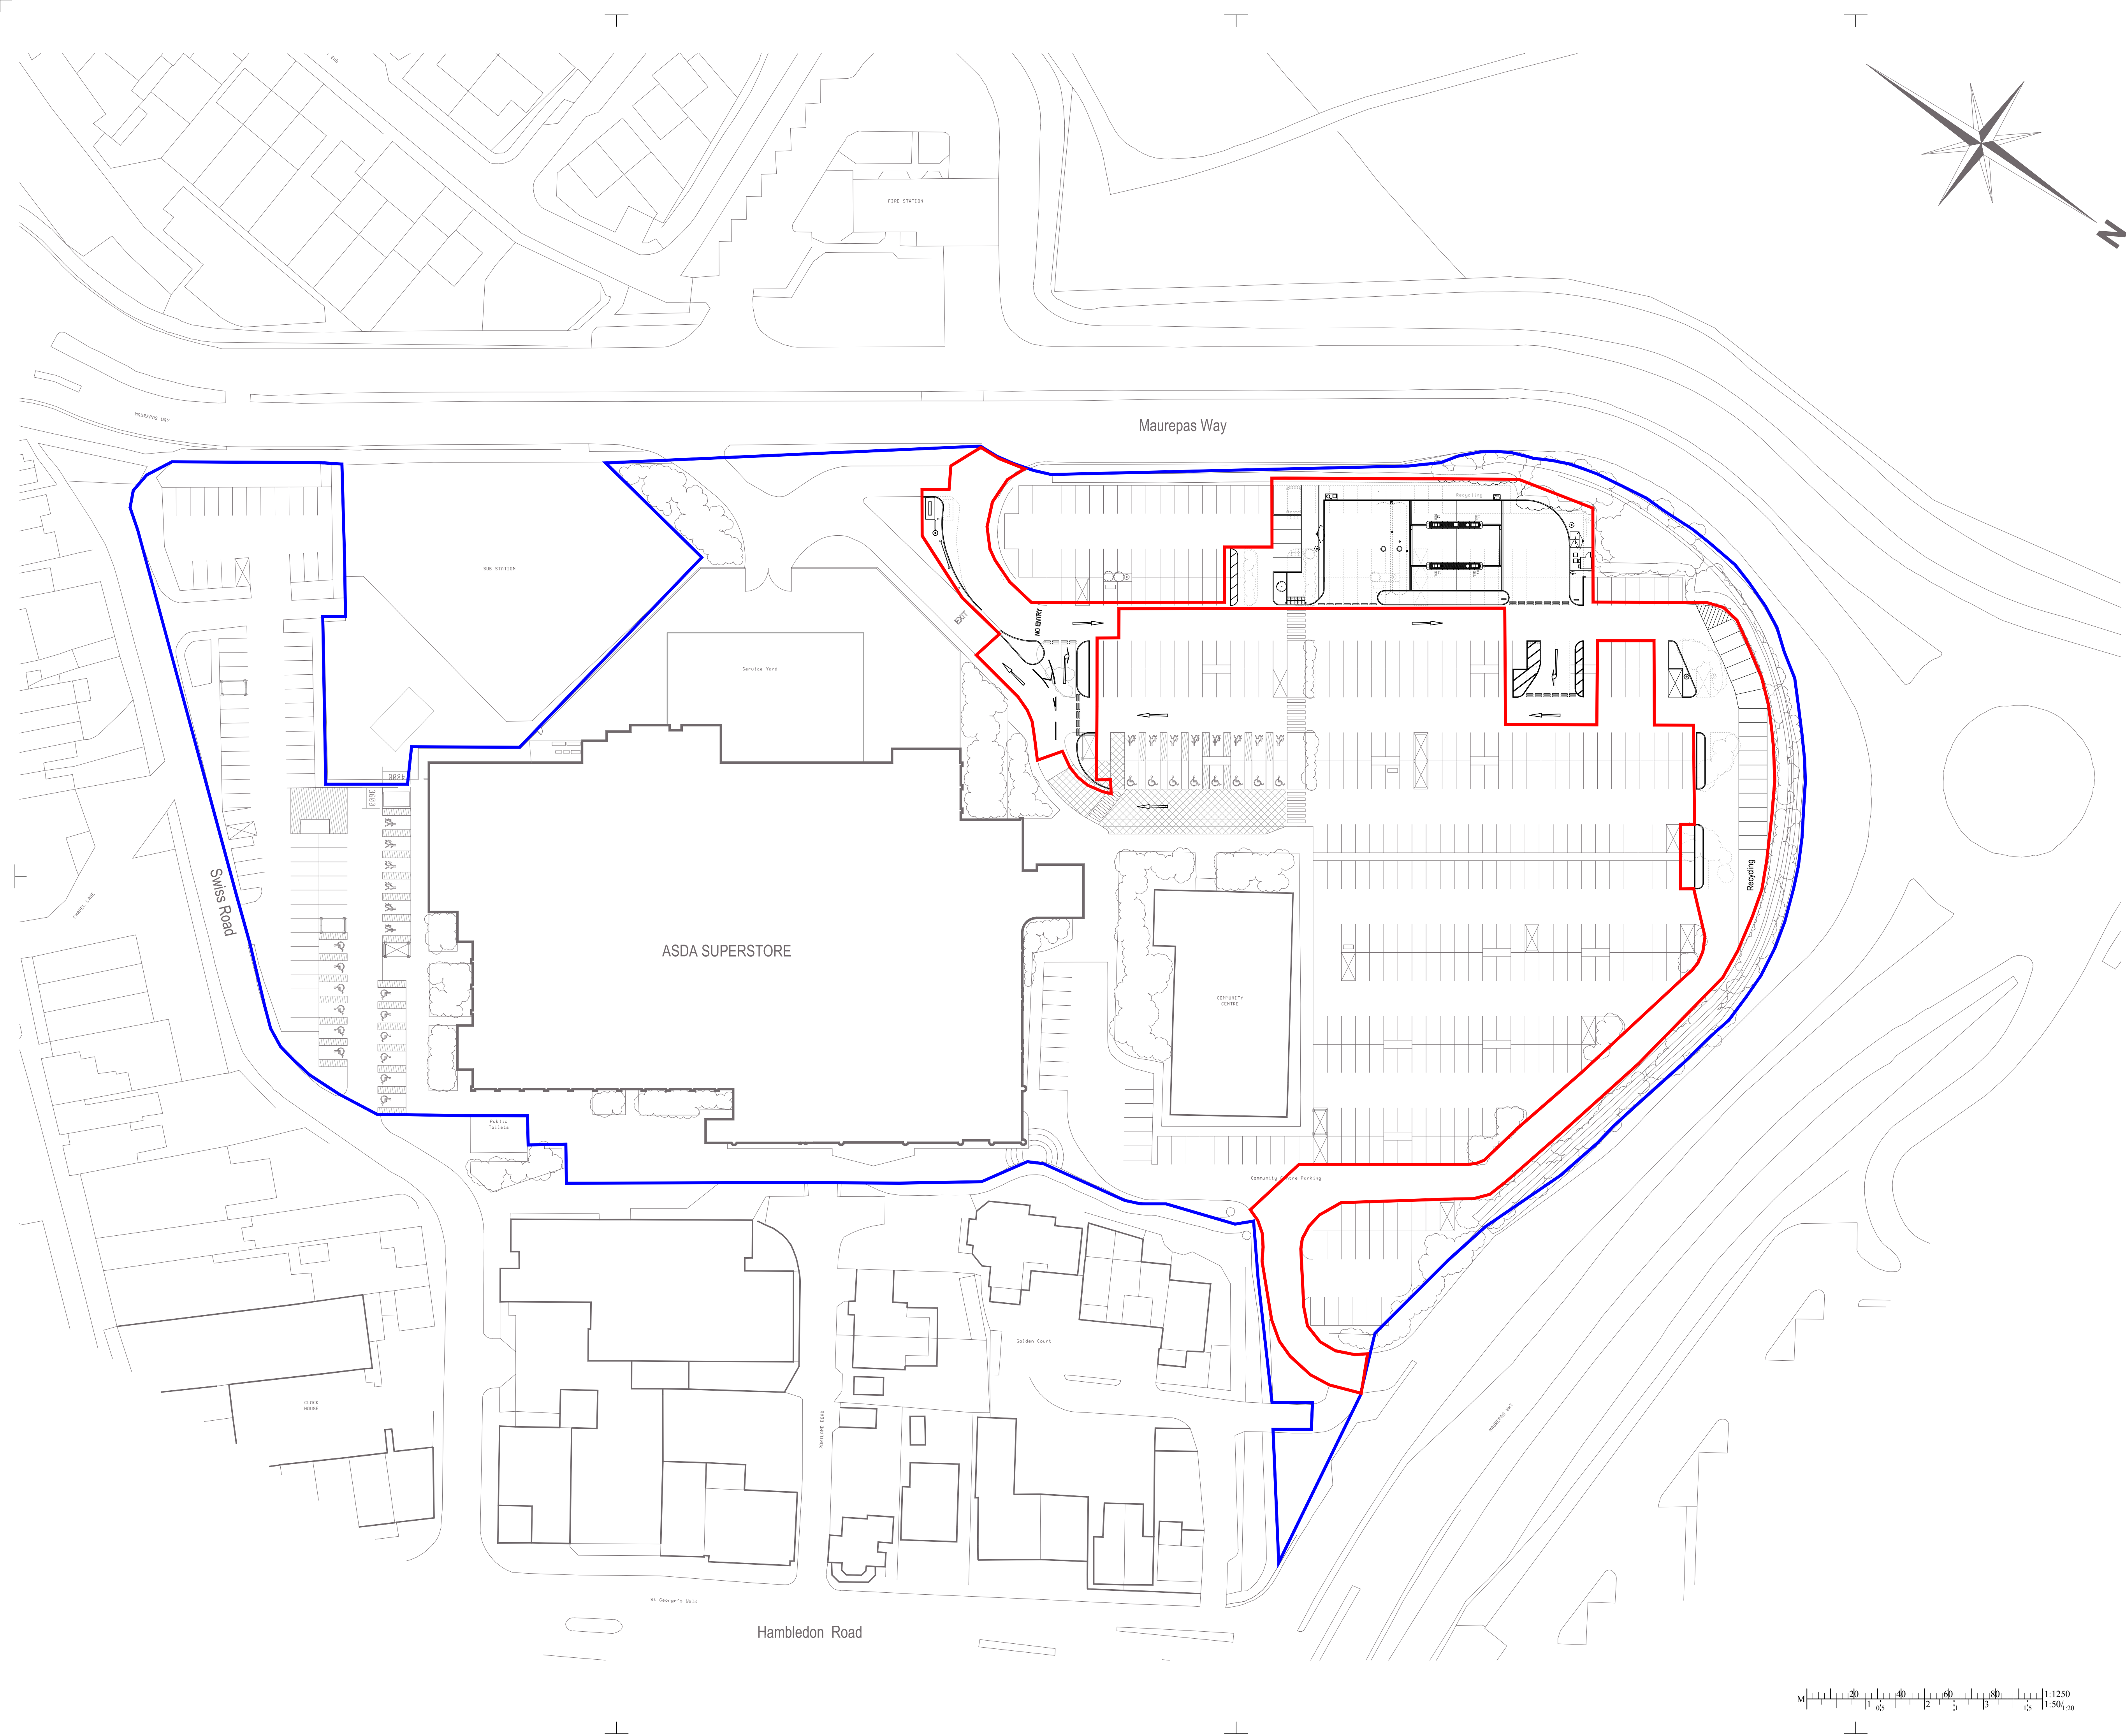

NOTES
Check all dimensions on site
Do not scale from this drawing
Report any discrepancies and omissions to HLM Architects
This Drawing is Copyright ©

REVISIONS

Proposed Block Plan

scale @ A1	1:500	drawn	ADS	A
date	08/04/2013	checked	*	
		date plotted		

Proposed Four Pump Fully Automated Petrol Filling Station

client
ASDA Waterlooville
Portland Road
Waterlooville
PO7 7XR

client
ASDA

HLM
t: +44 (0)114 263 9600
f: +44 (0)114 263 9650
e: sheffield@hlmarchitects.com
w: www.hlmarchitects.com

architecture landscape & urban design interiors environment
regional office : 2nd Floor, The Ruskin Building, Tudor Square, Sheffield, S1 2LA
London Sheffield Glasgow Belfast Cardiff Plymouth Johannesburg Pretoria Abu Dhabi