


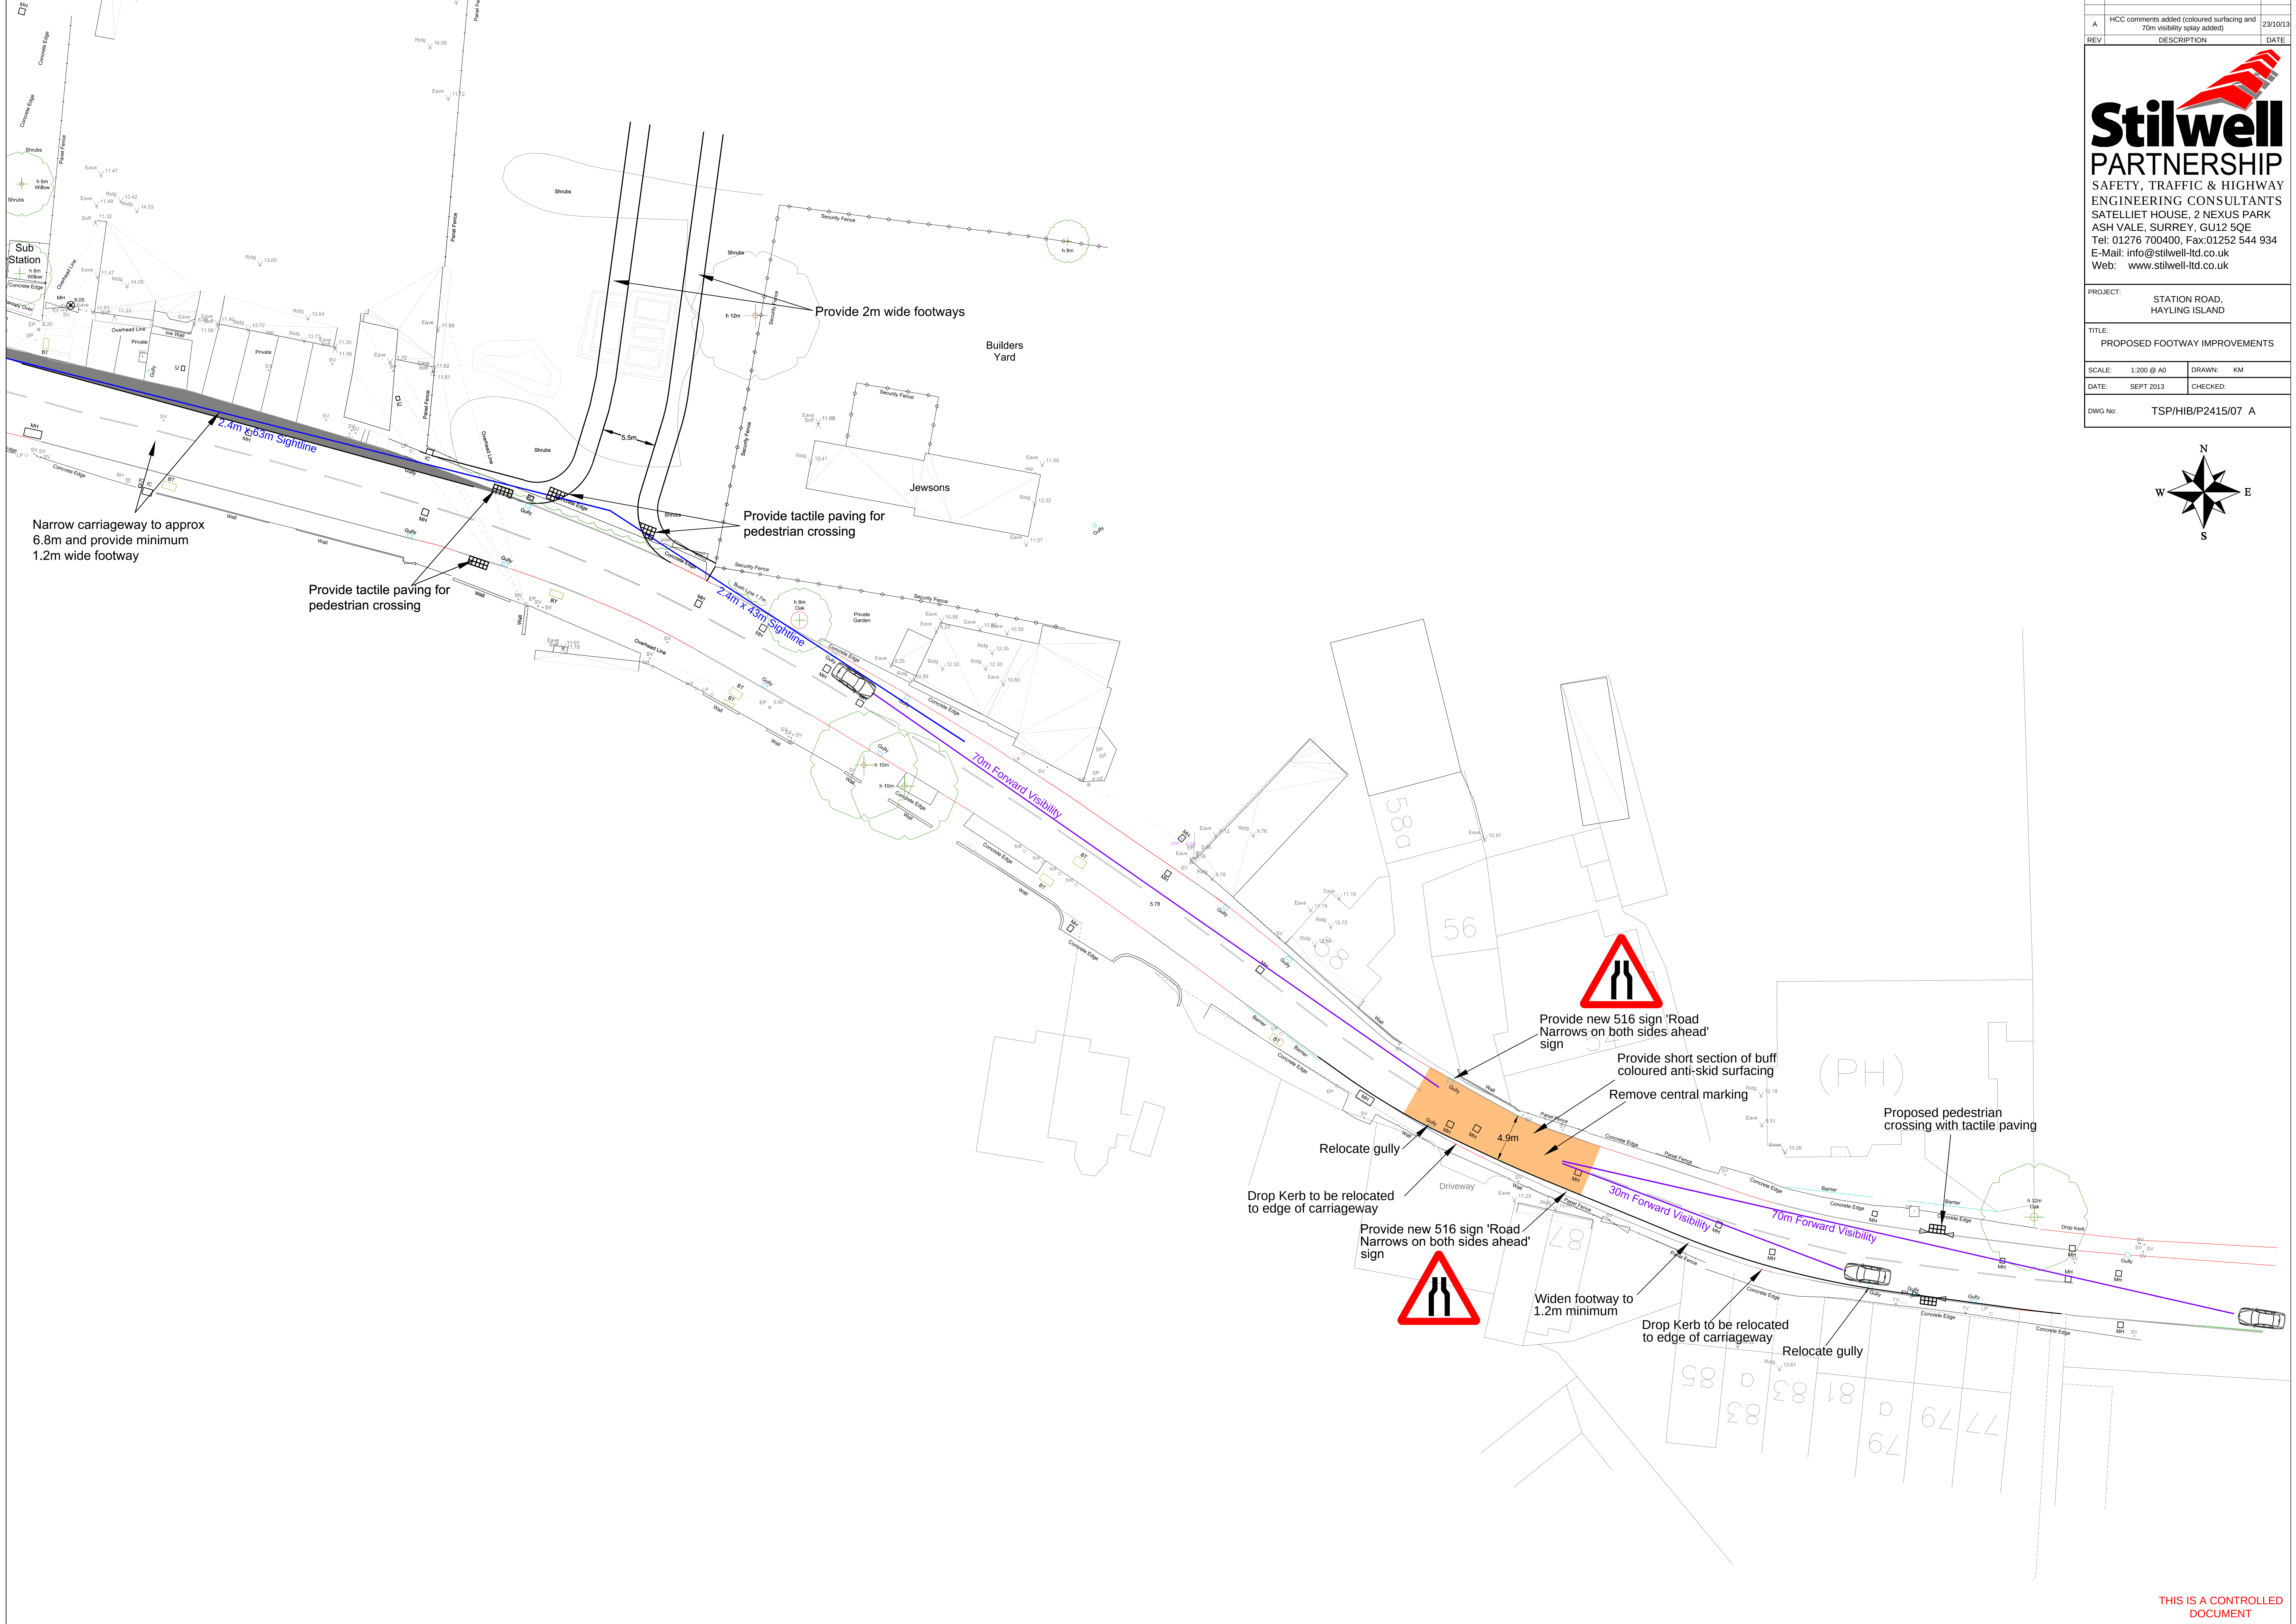

A

HCC comments added (coloured surfacing and 70m visibility splay added)

23/10/13

REV

DESCRIPTION

DATE

Stilwell

PARTNERSHIP

SAFETY, TRAFFIC & HIGHWAY  
ENGINEERING CONSULTANTS  
SATELLIET HOUSE, 2 NEXUS PARK  
ASH VALE, SURREY, GU12 5QE  
Tel: 01276 700400, Fax:01252 544 934  
E-Mail: info@stilwell-ltd.co.uk  
Web: www.stilwell-ltd.co.uk

PROJECT:

STATION ROAD,  
HAYLING ISLAND

TITLE:

PROPOSED FOOTWAY IMPROVEMENTS

SCALE:

1:200 @ A0

DRAWN:

KM

DATE:

SEPT 2013

CHECKED:

DWG No:

TSP/HIB/P2415/07 A

THIS IS A CONTROLLED DOCUMENT