


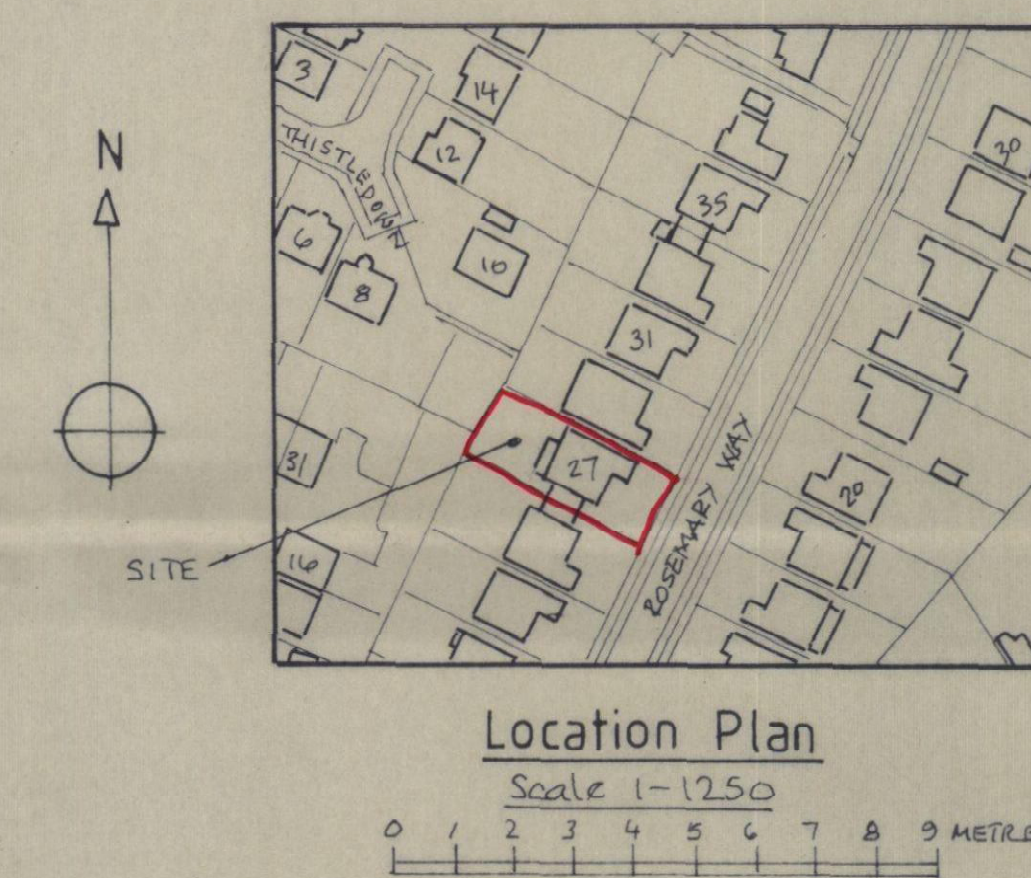
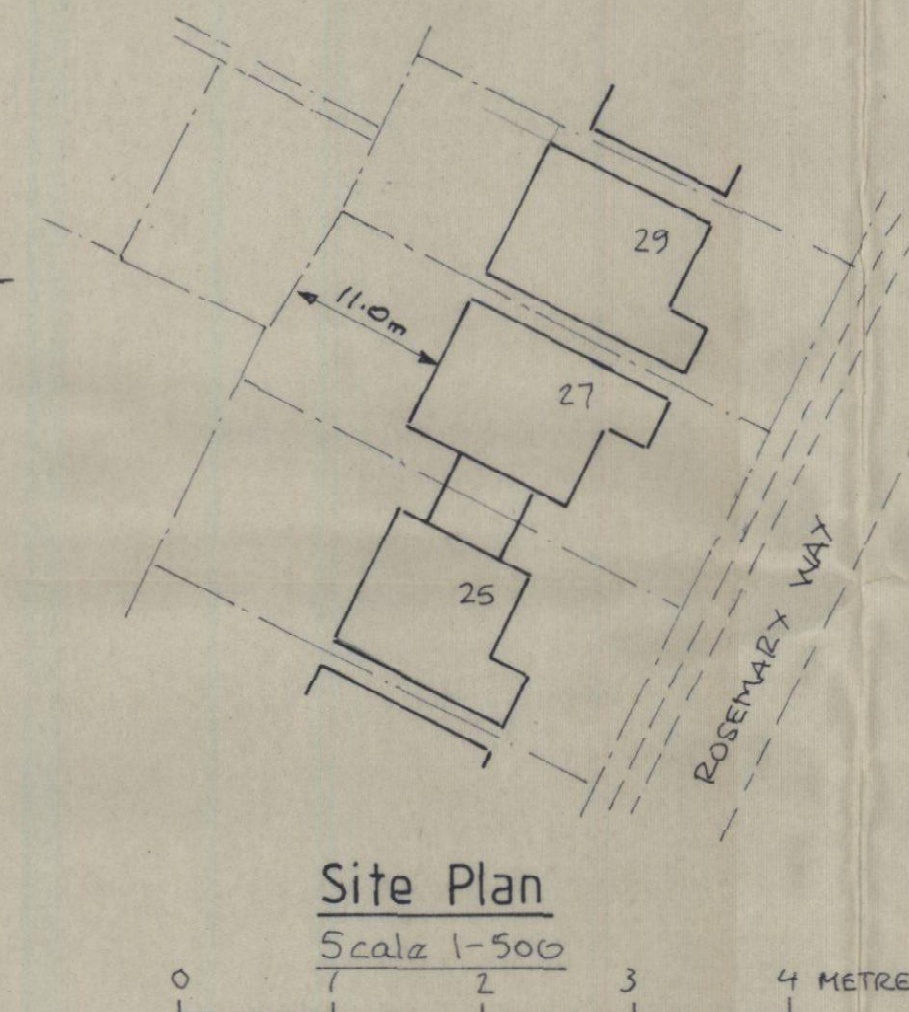
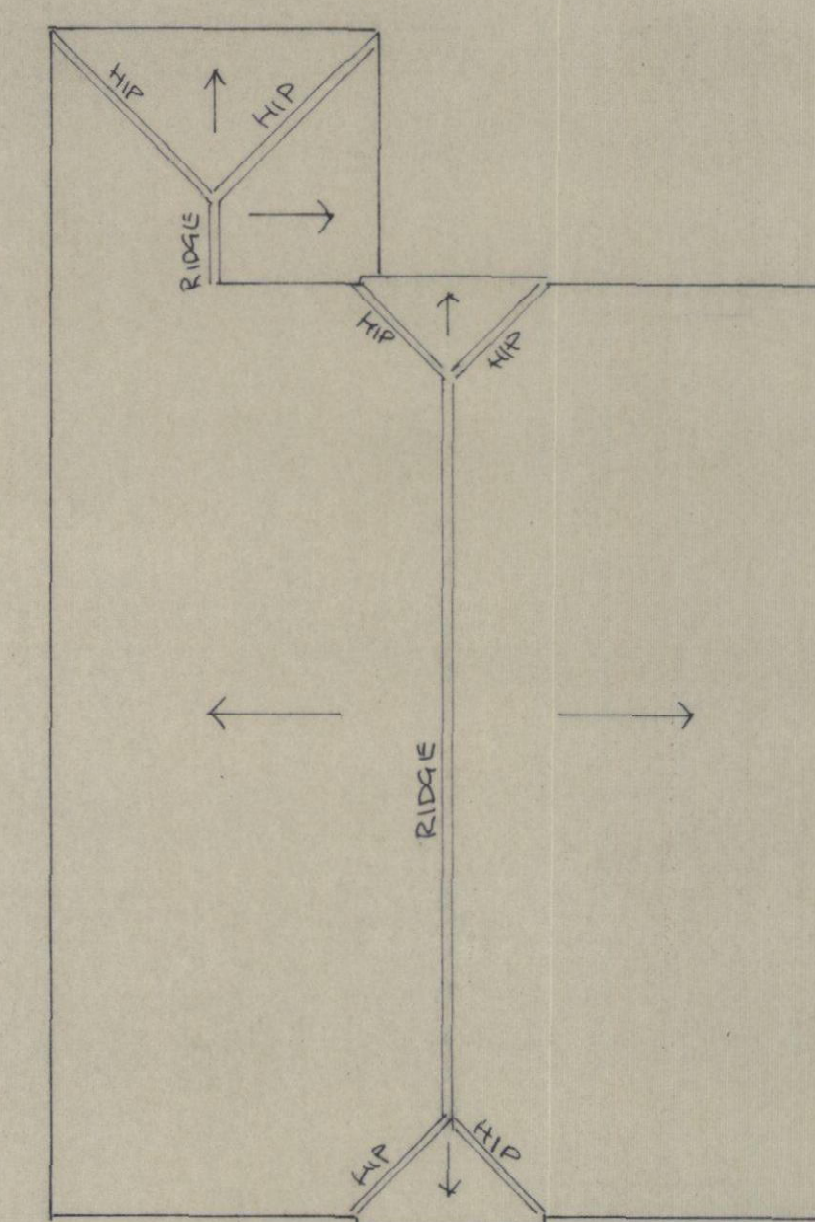
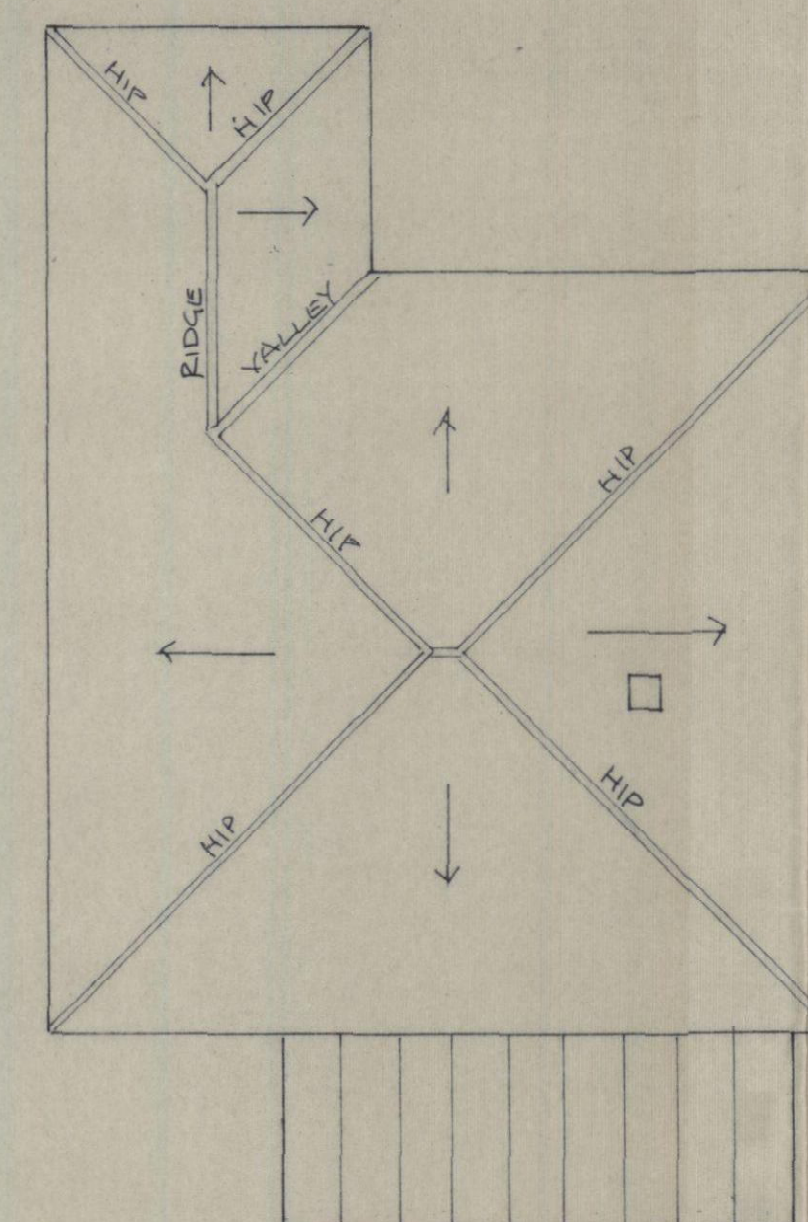
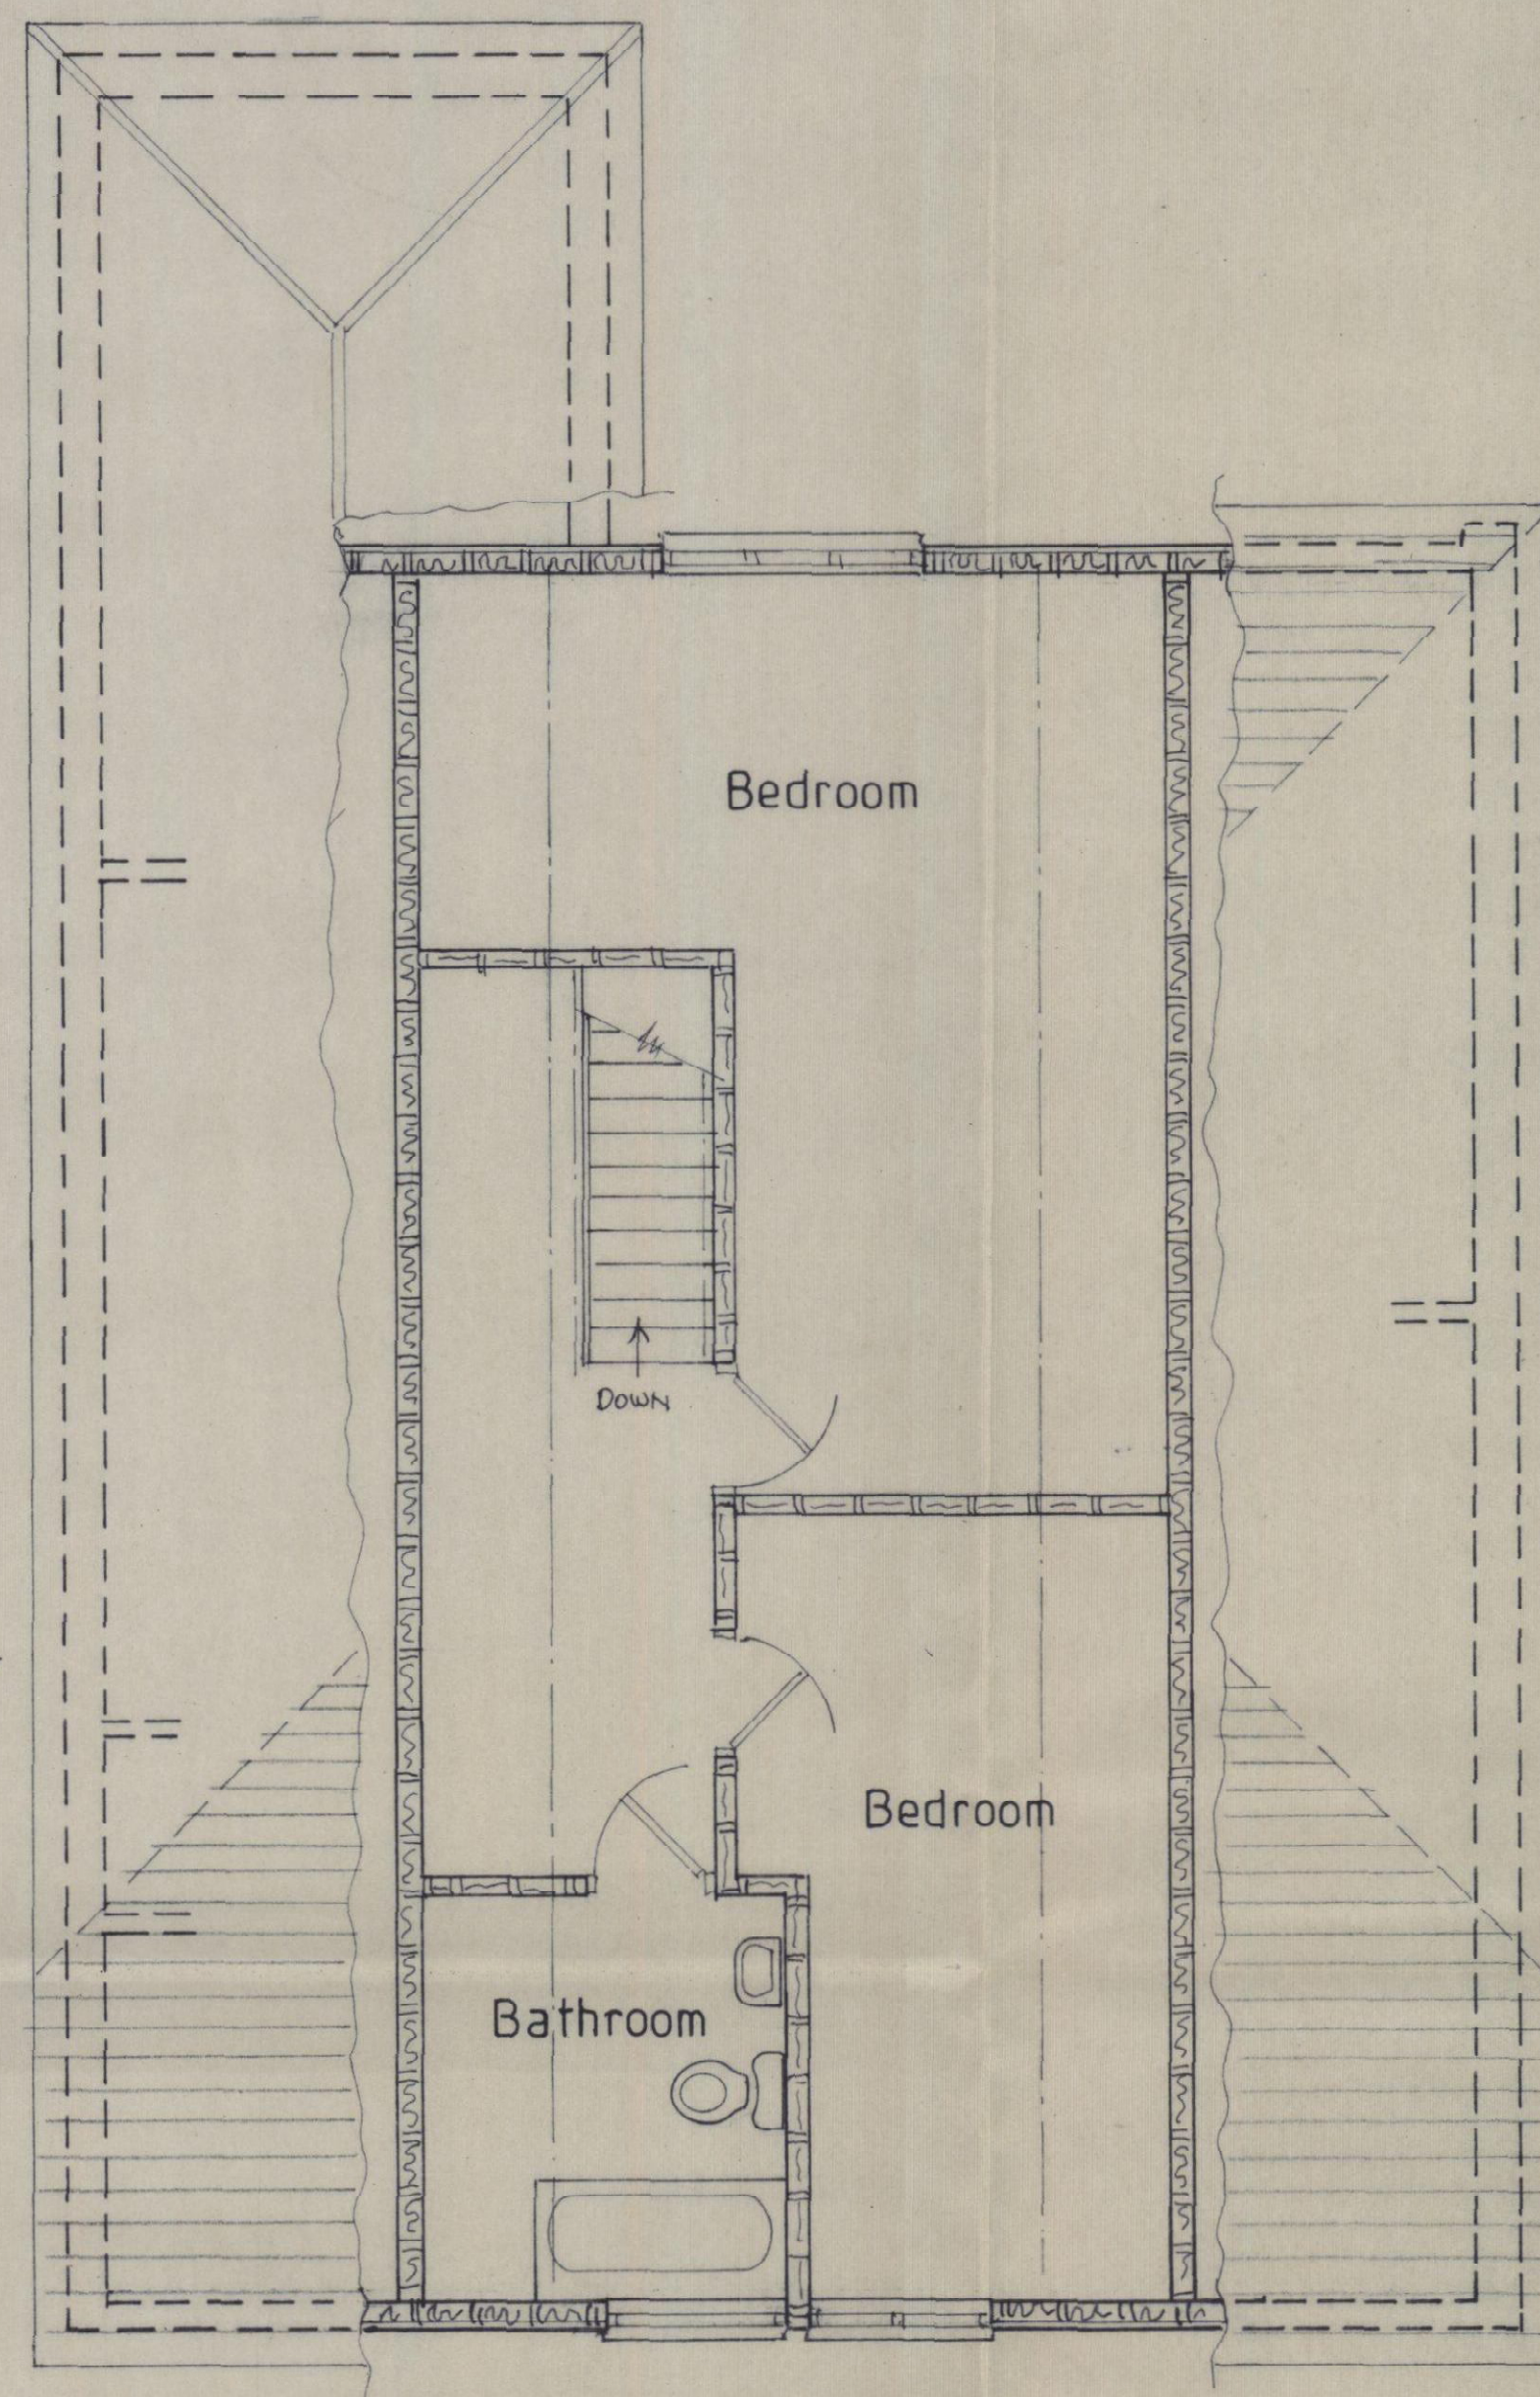
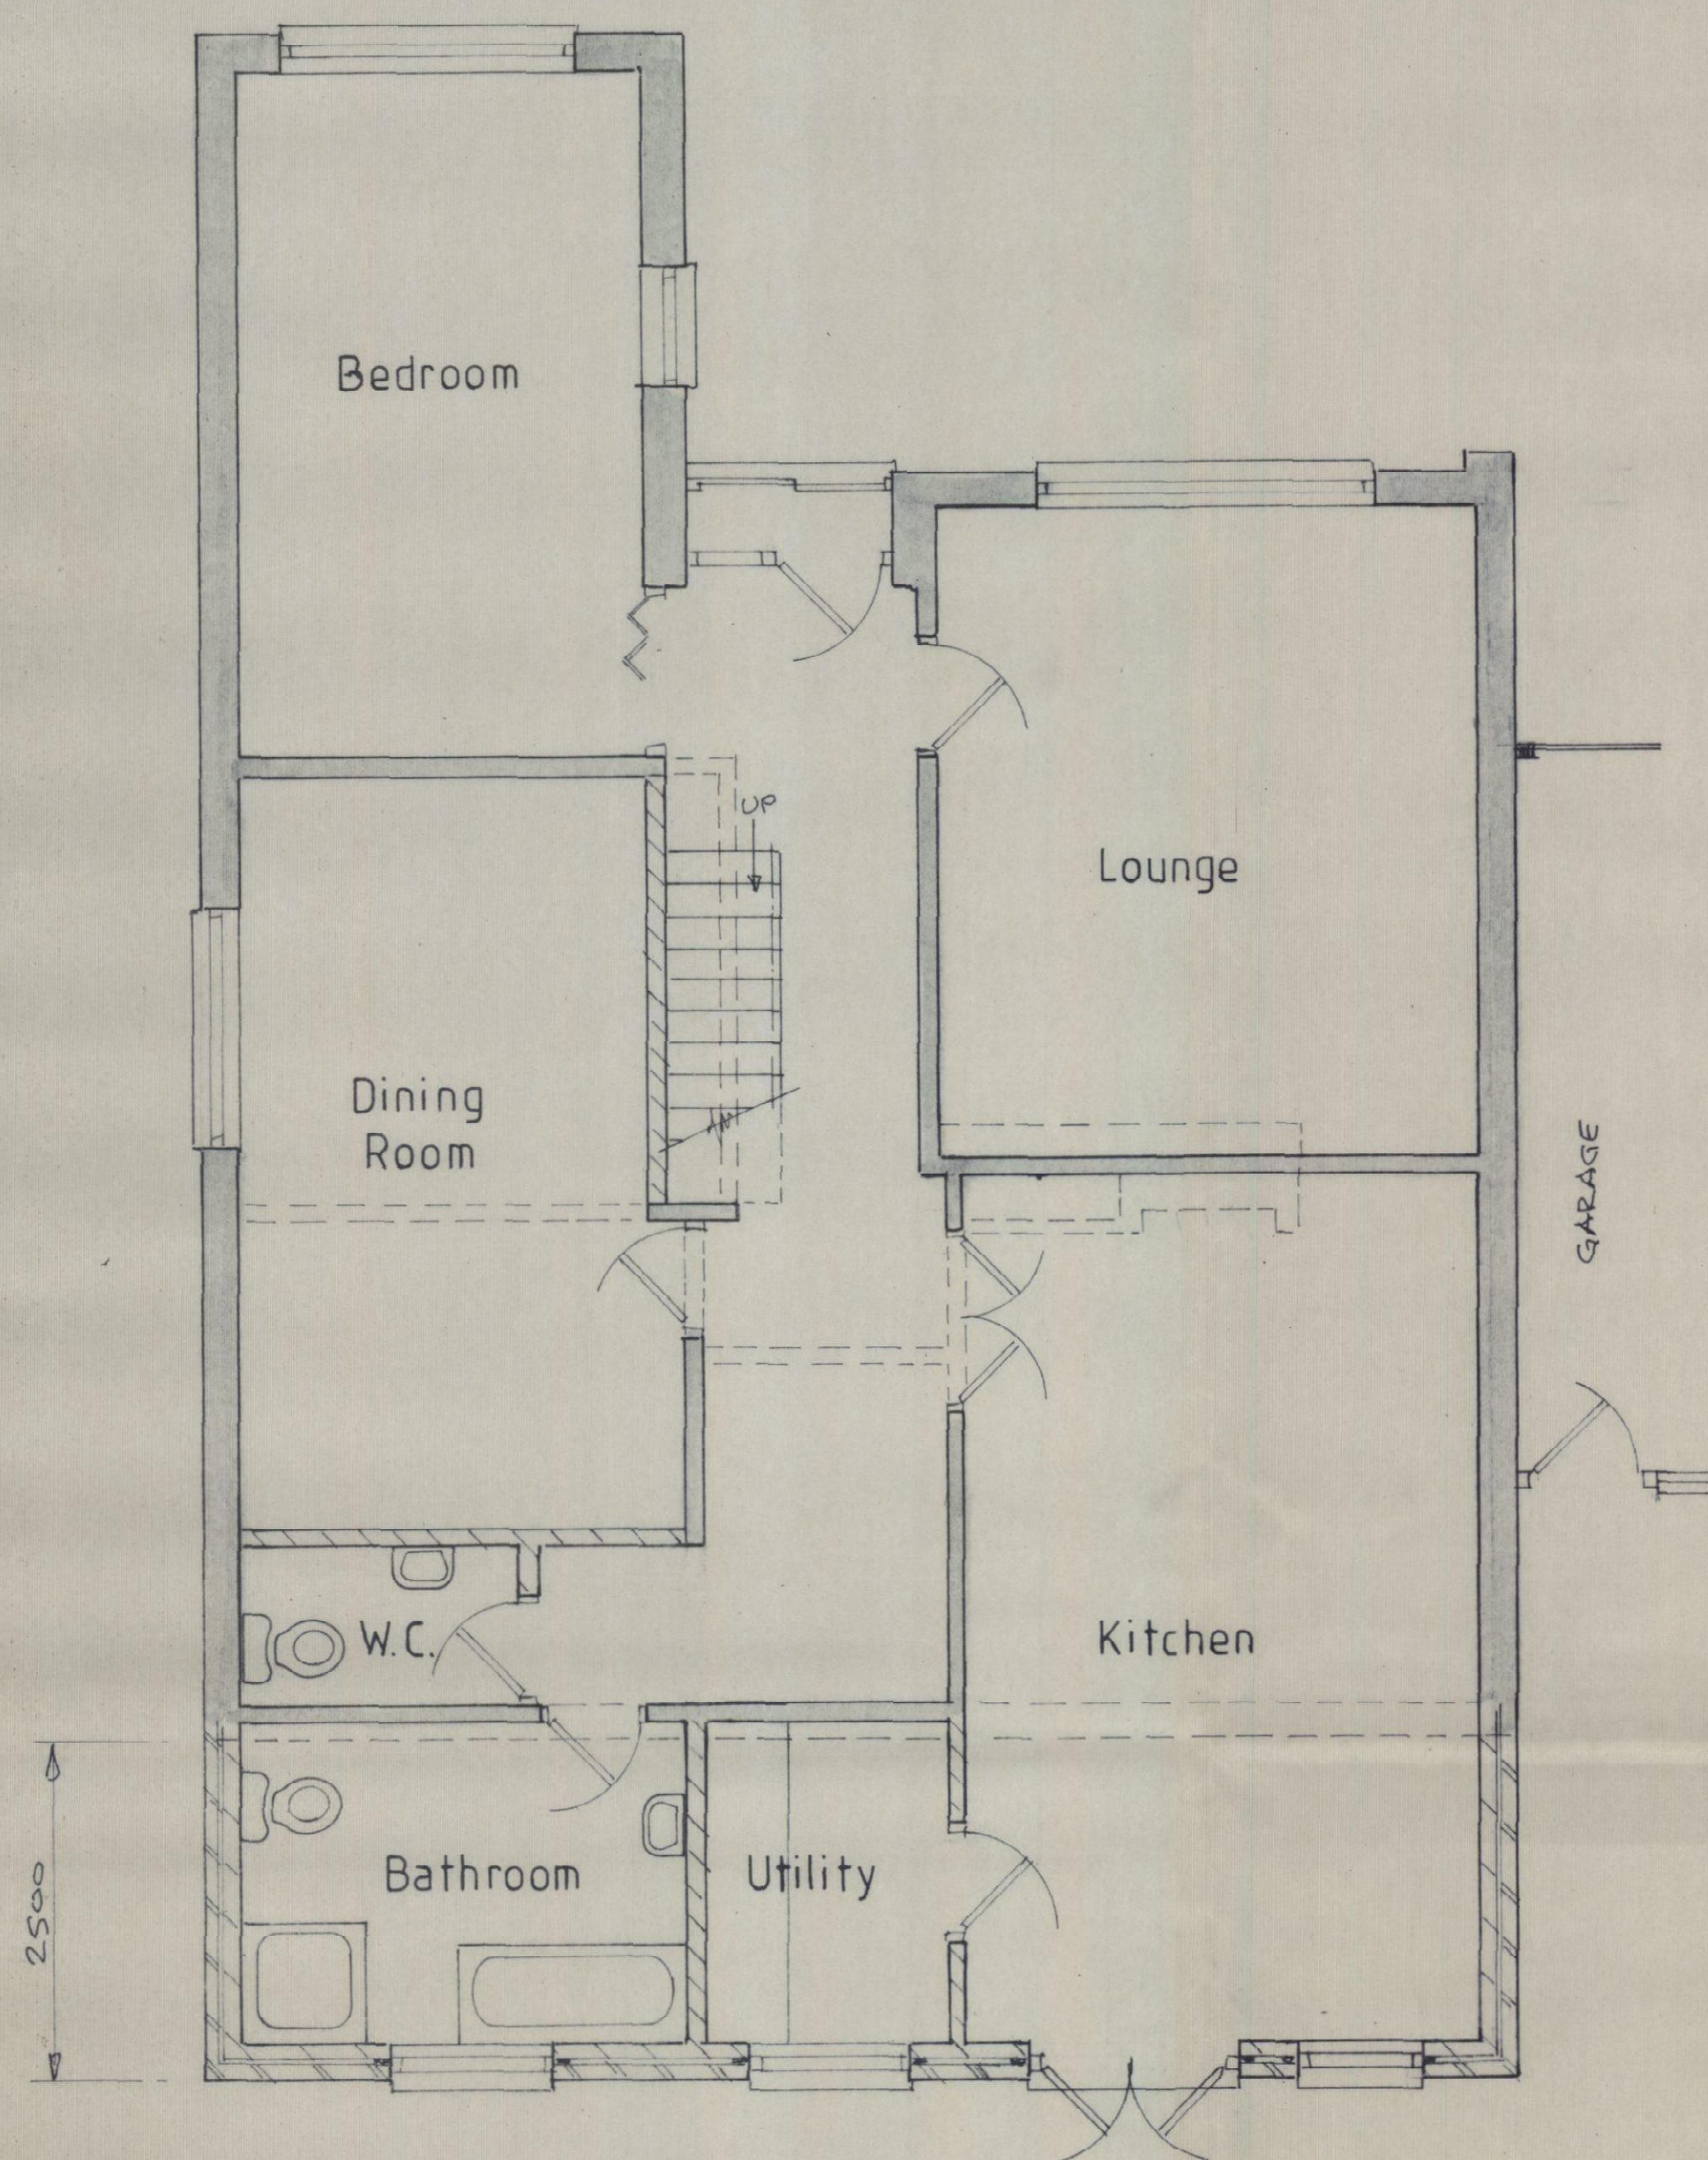
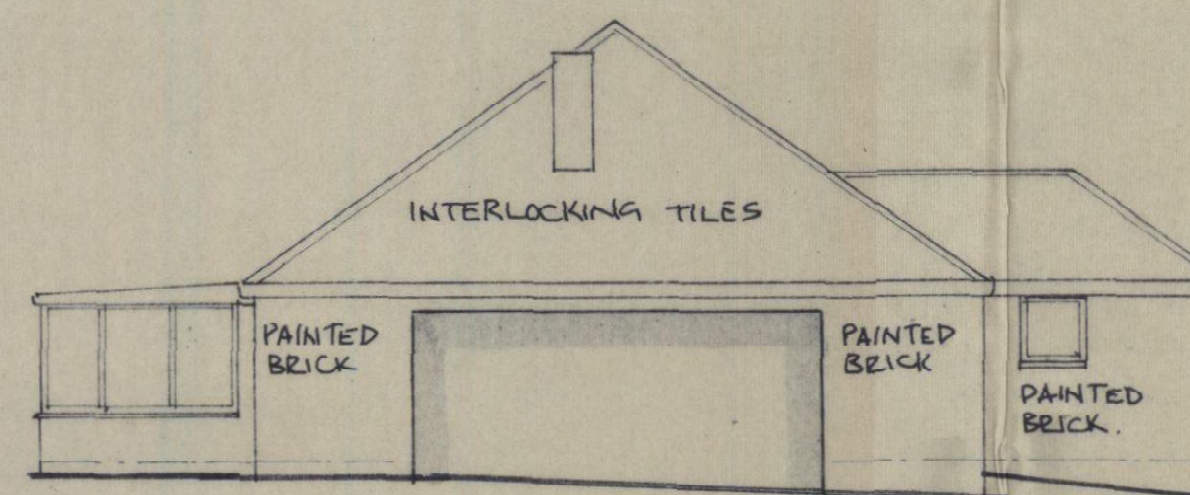
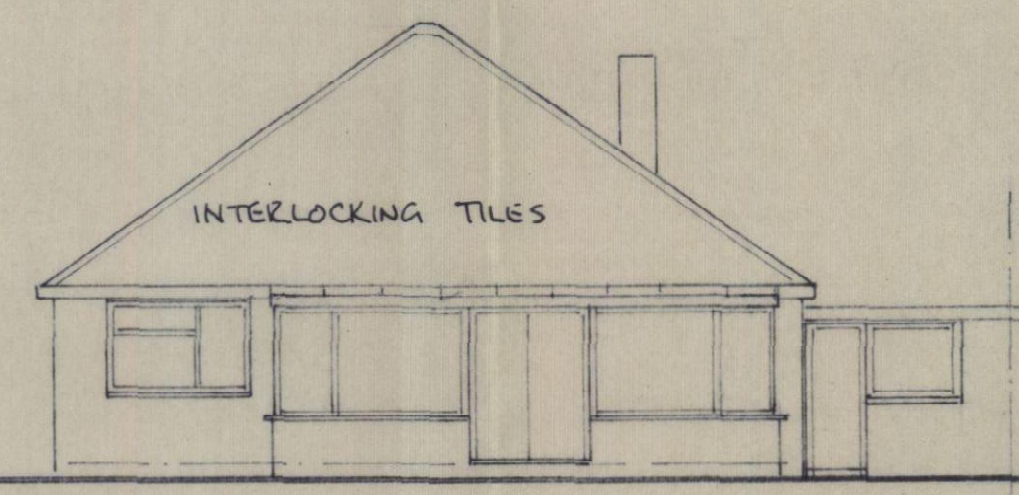
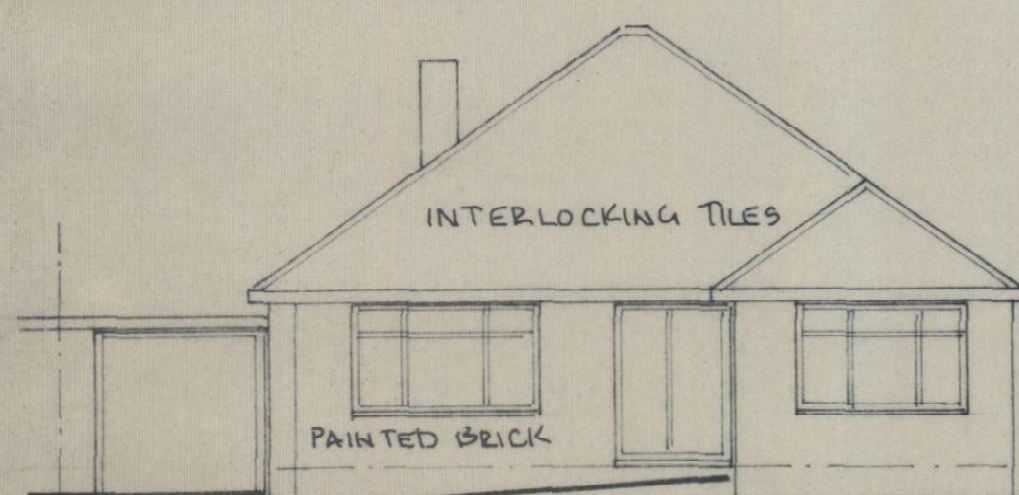
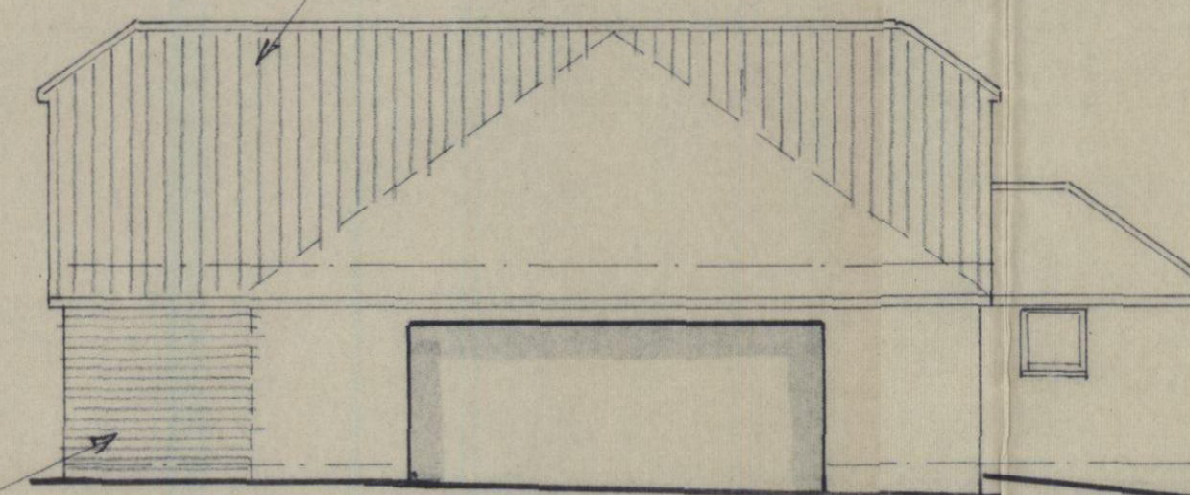
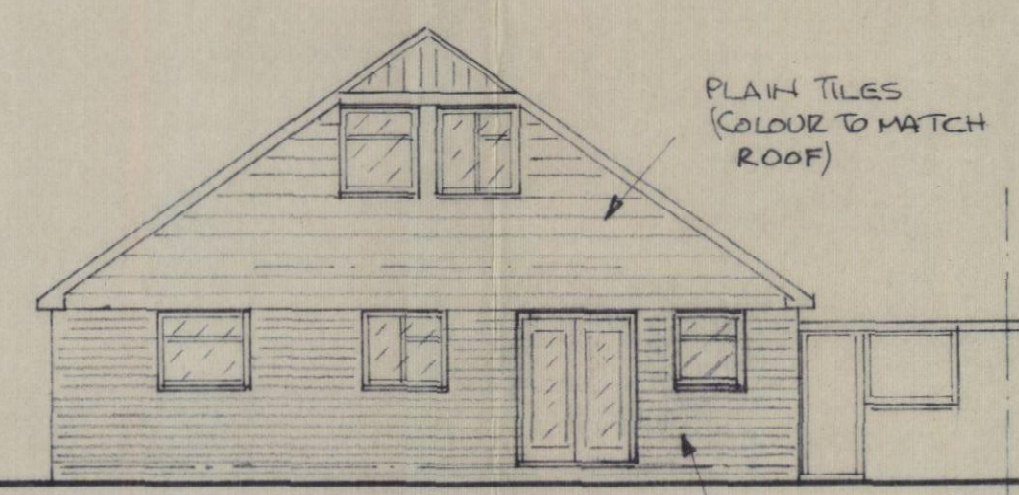


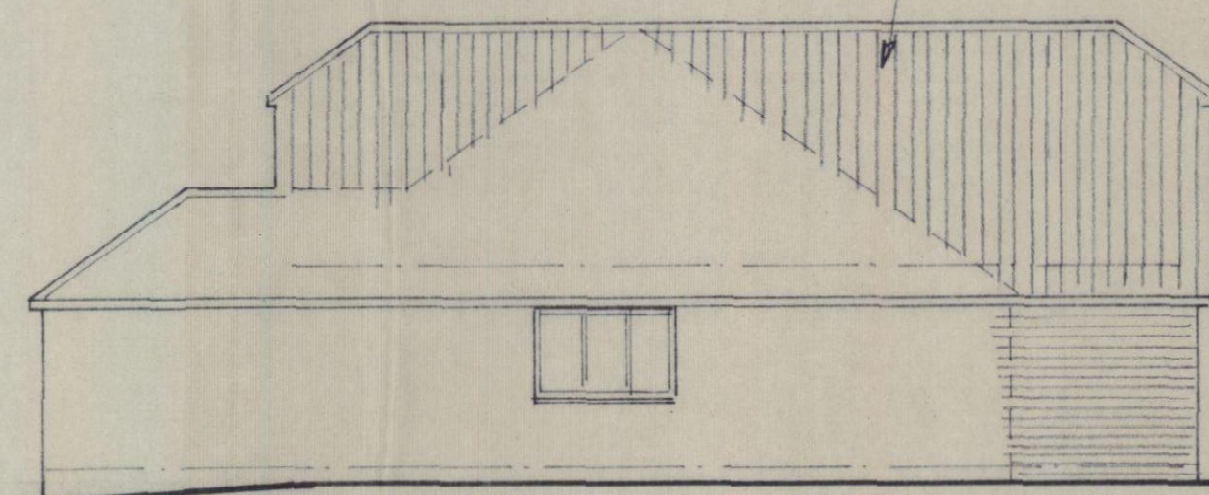

HAVANT BOROUGH COUNCIL
11 MAR 2013
RECEIVED

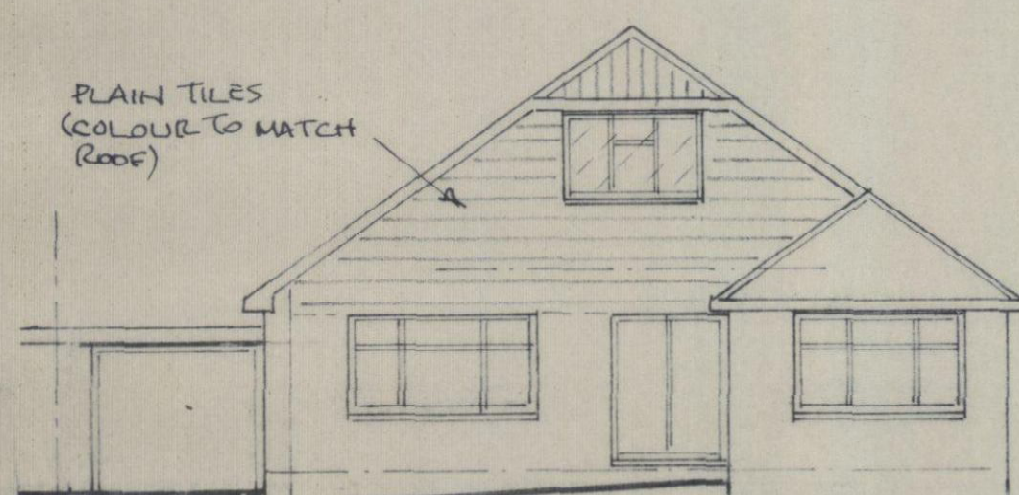

Rear Extension plus Loft Conversion.

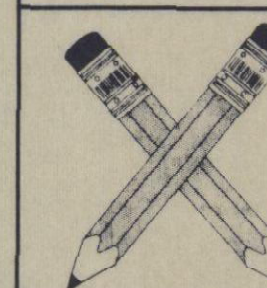

Mike Gillings - Building Plans
'Oakdene', 248 Milton Road, Cowplain,
Waterlooville, Hampshire. PO8 8TX
Tel: 023-9264 8053 Fax: 023-9278 2670

**27 ROSEMARY WAY,
COWPLAIN, WATERLOOVILLE,
HAMPSHIRE. PO8 9DG.**

Scales 1-50, 1-100

Date March 2013

Project No 13 / 2116 D

Drawing No

2116.01

No Amendment