


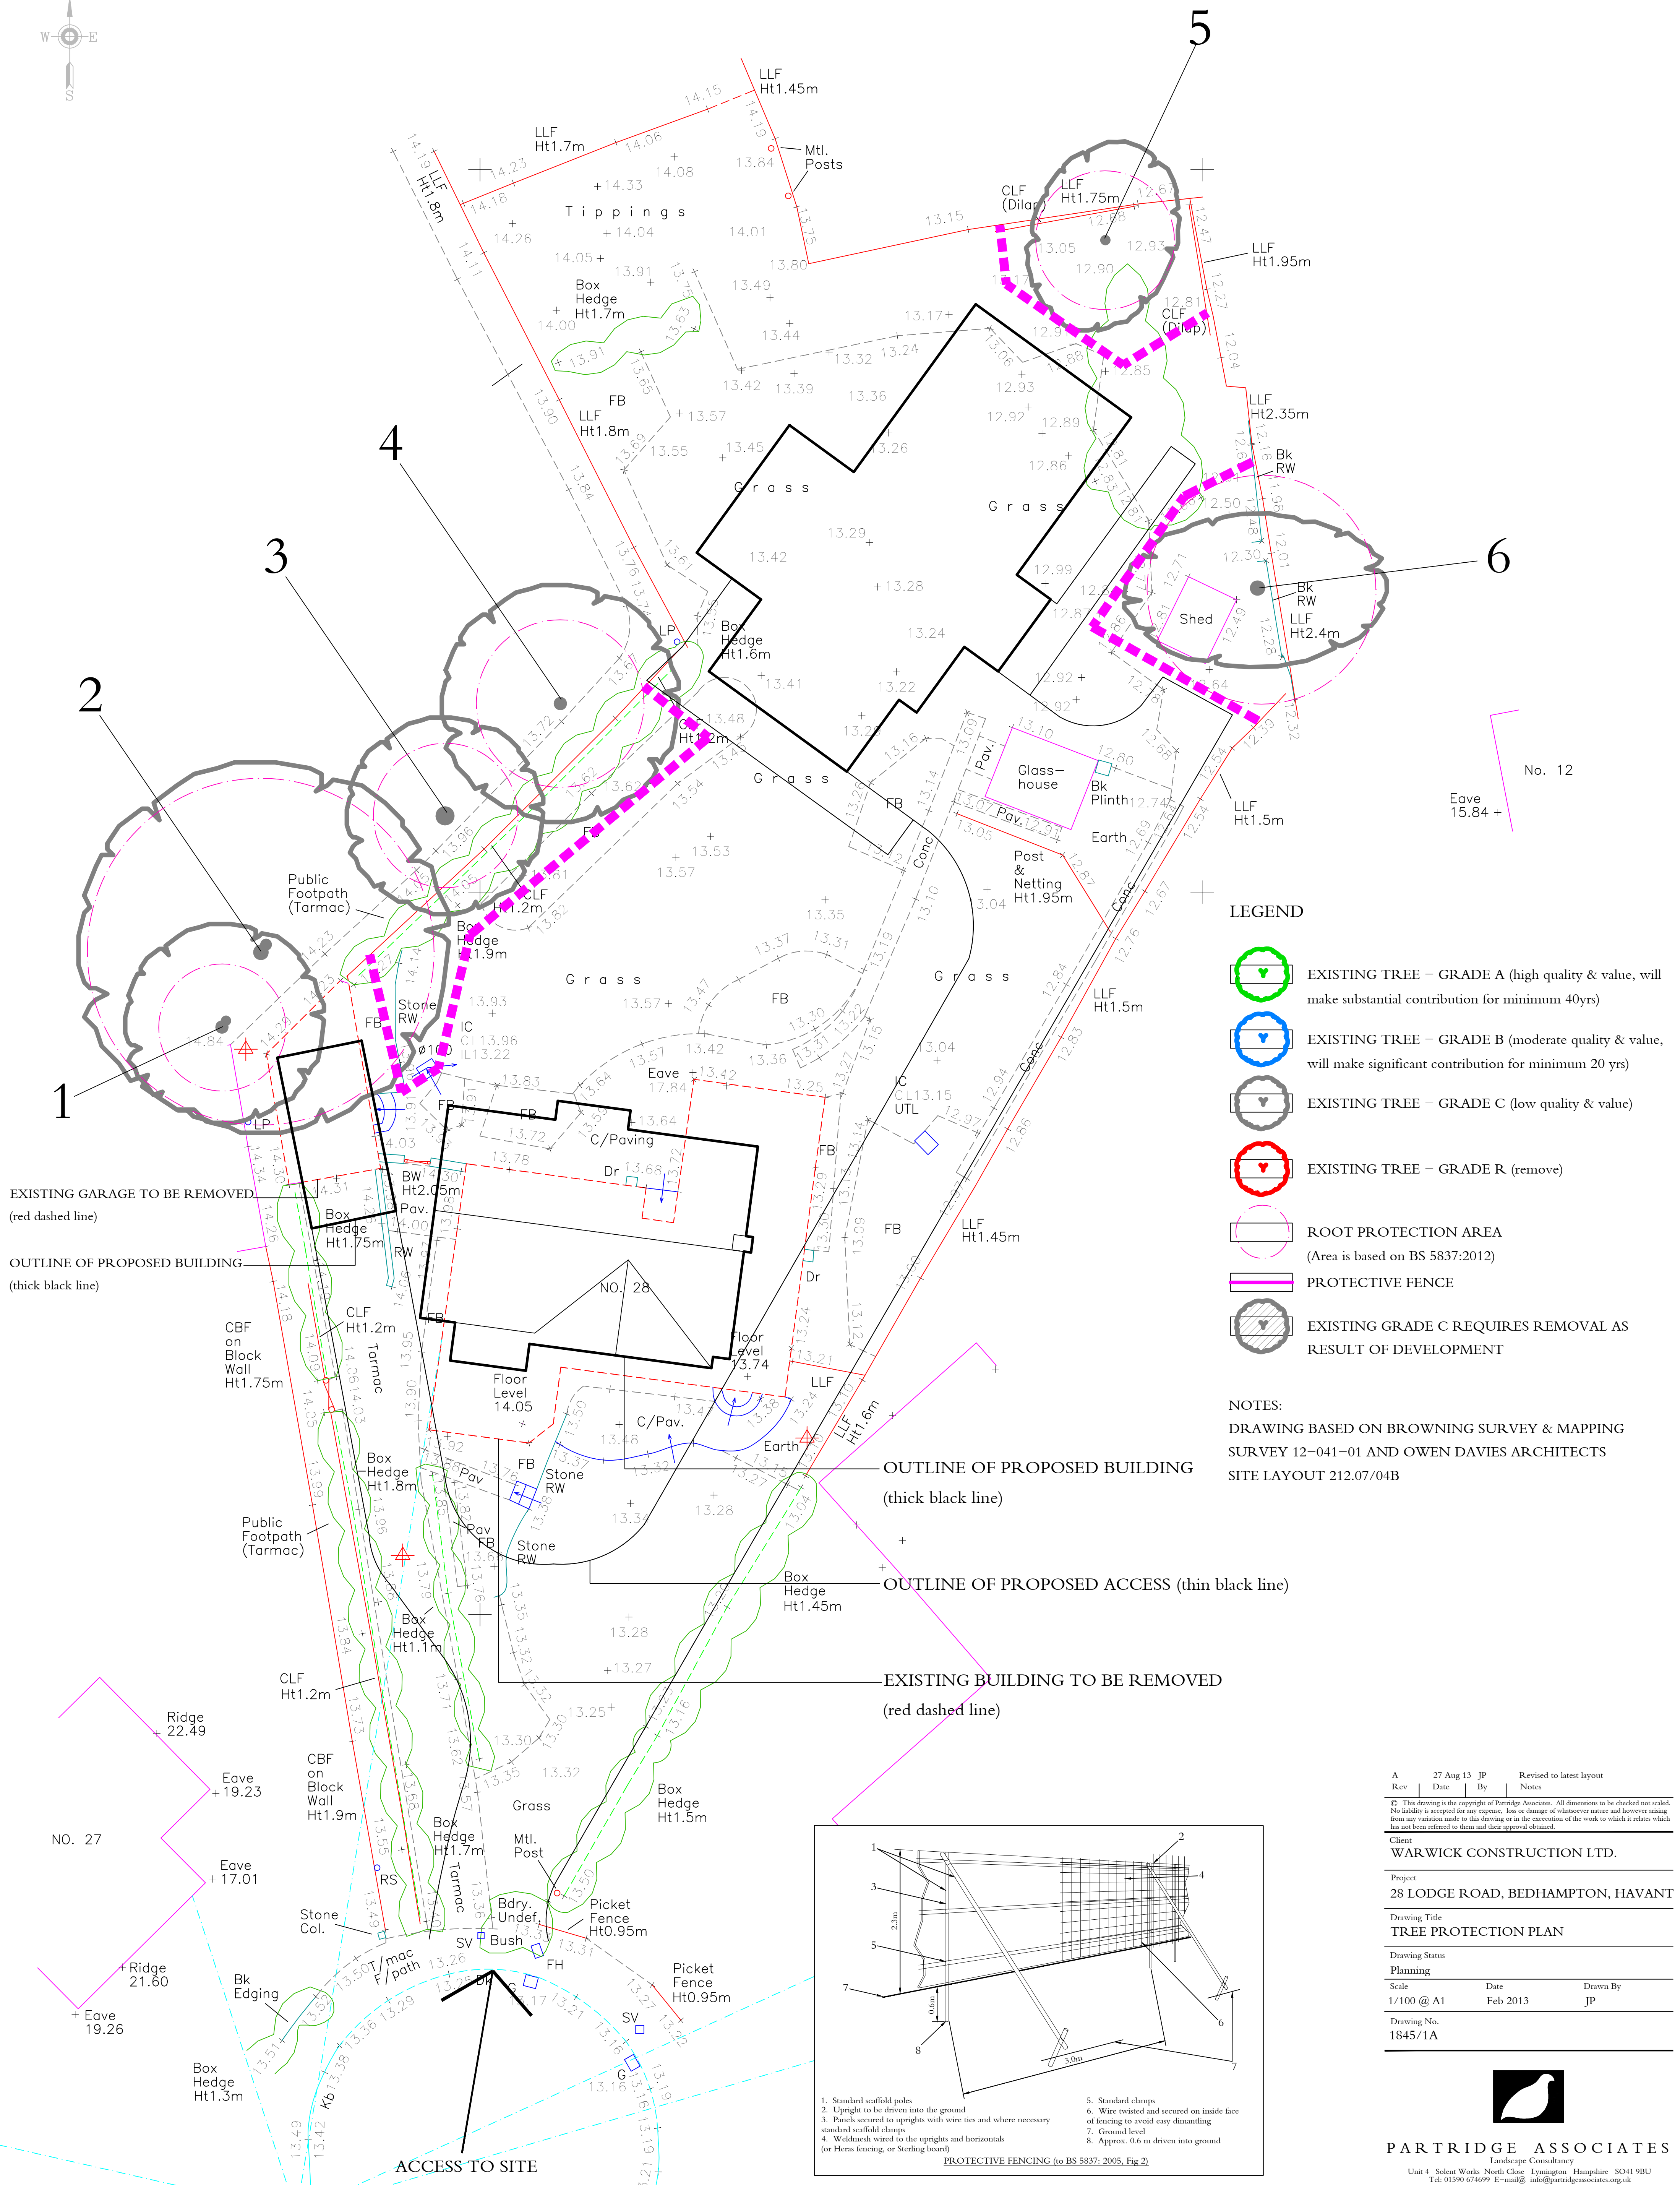

A Rev	27 Aug 13	JP	Revised to latest layout
Date	By	Notes	
© This drawing is the copyright of Partridge Associates. All dimensions to be checked not scaled. No liability is accepted for any expense, loss or damage of whatsoever nature and however not caused, has been or variation made to this drawing or in the execution of the work to which it relates which has not been verified to them and their approval obtained.			
Client			
WARWICK CONSTRUCTION LTD.			
Project			
28 LODGE ROAD, BEDHAMPTON, HAVANT			
Drawing Title			
TREE PROTECTION PLAN			
Drawing Status			
Planning			
Scale	Date	Drawn By	
1/100 @ A1	Feb 2013	JP	
Drawing No.			
1845/1A			



PARTRIDGE ASSOCIATES
Landscape Consultancy
Unit 4 Solent Works North Close Lymington Hampshire SO41 9BU
Tel: 01590 674699 E-mail@ info@partridgeassociates.org.uk