

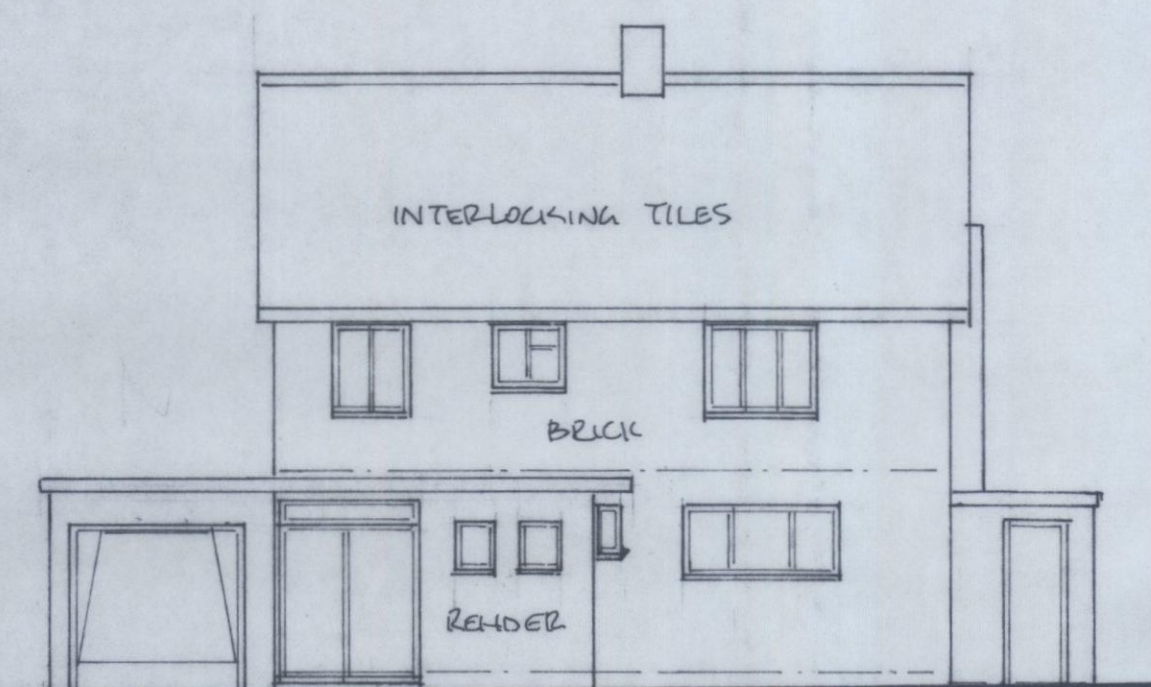
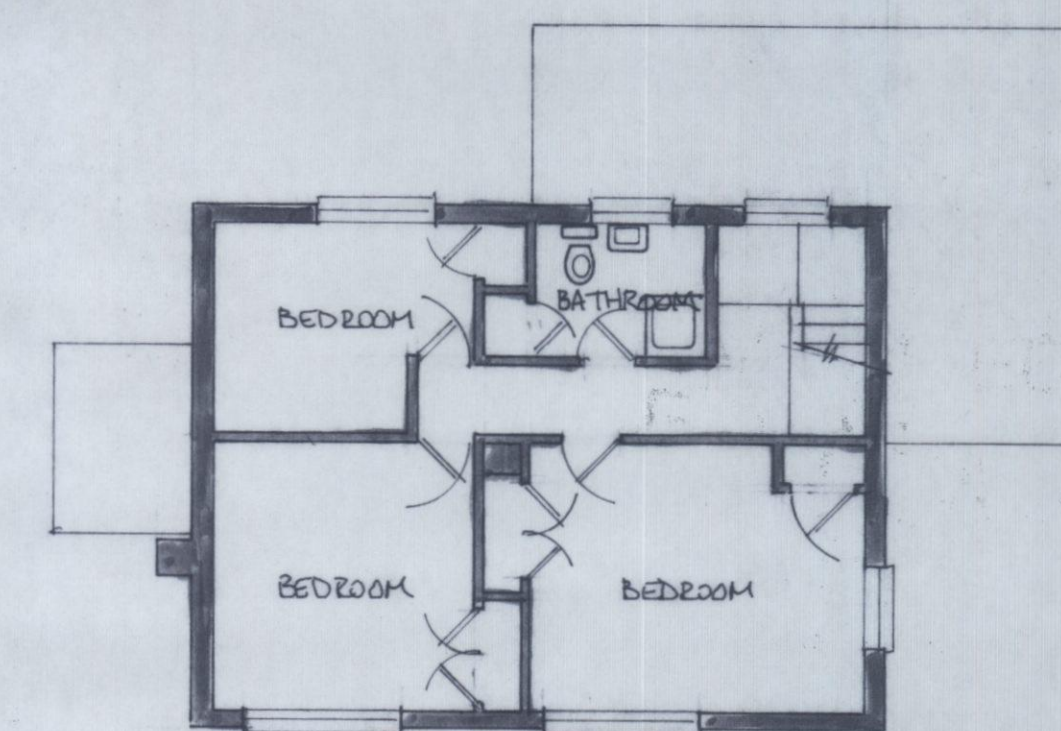
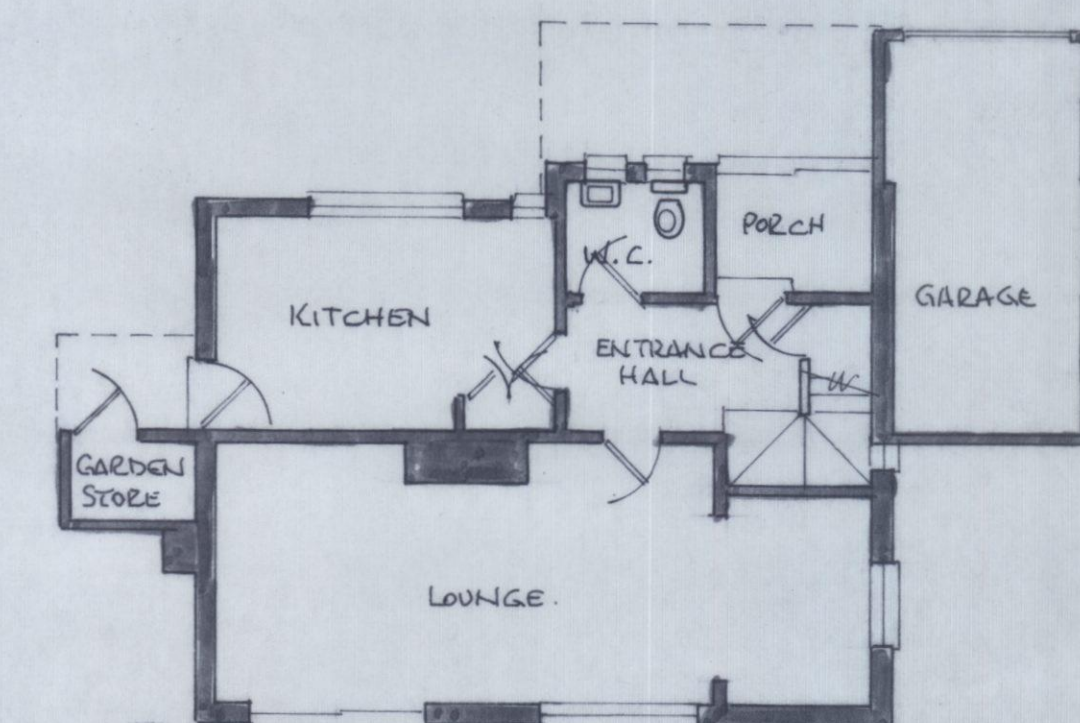
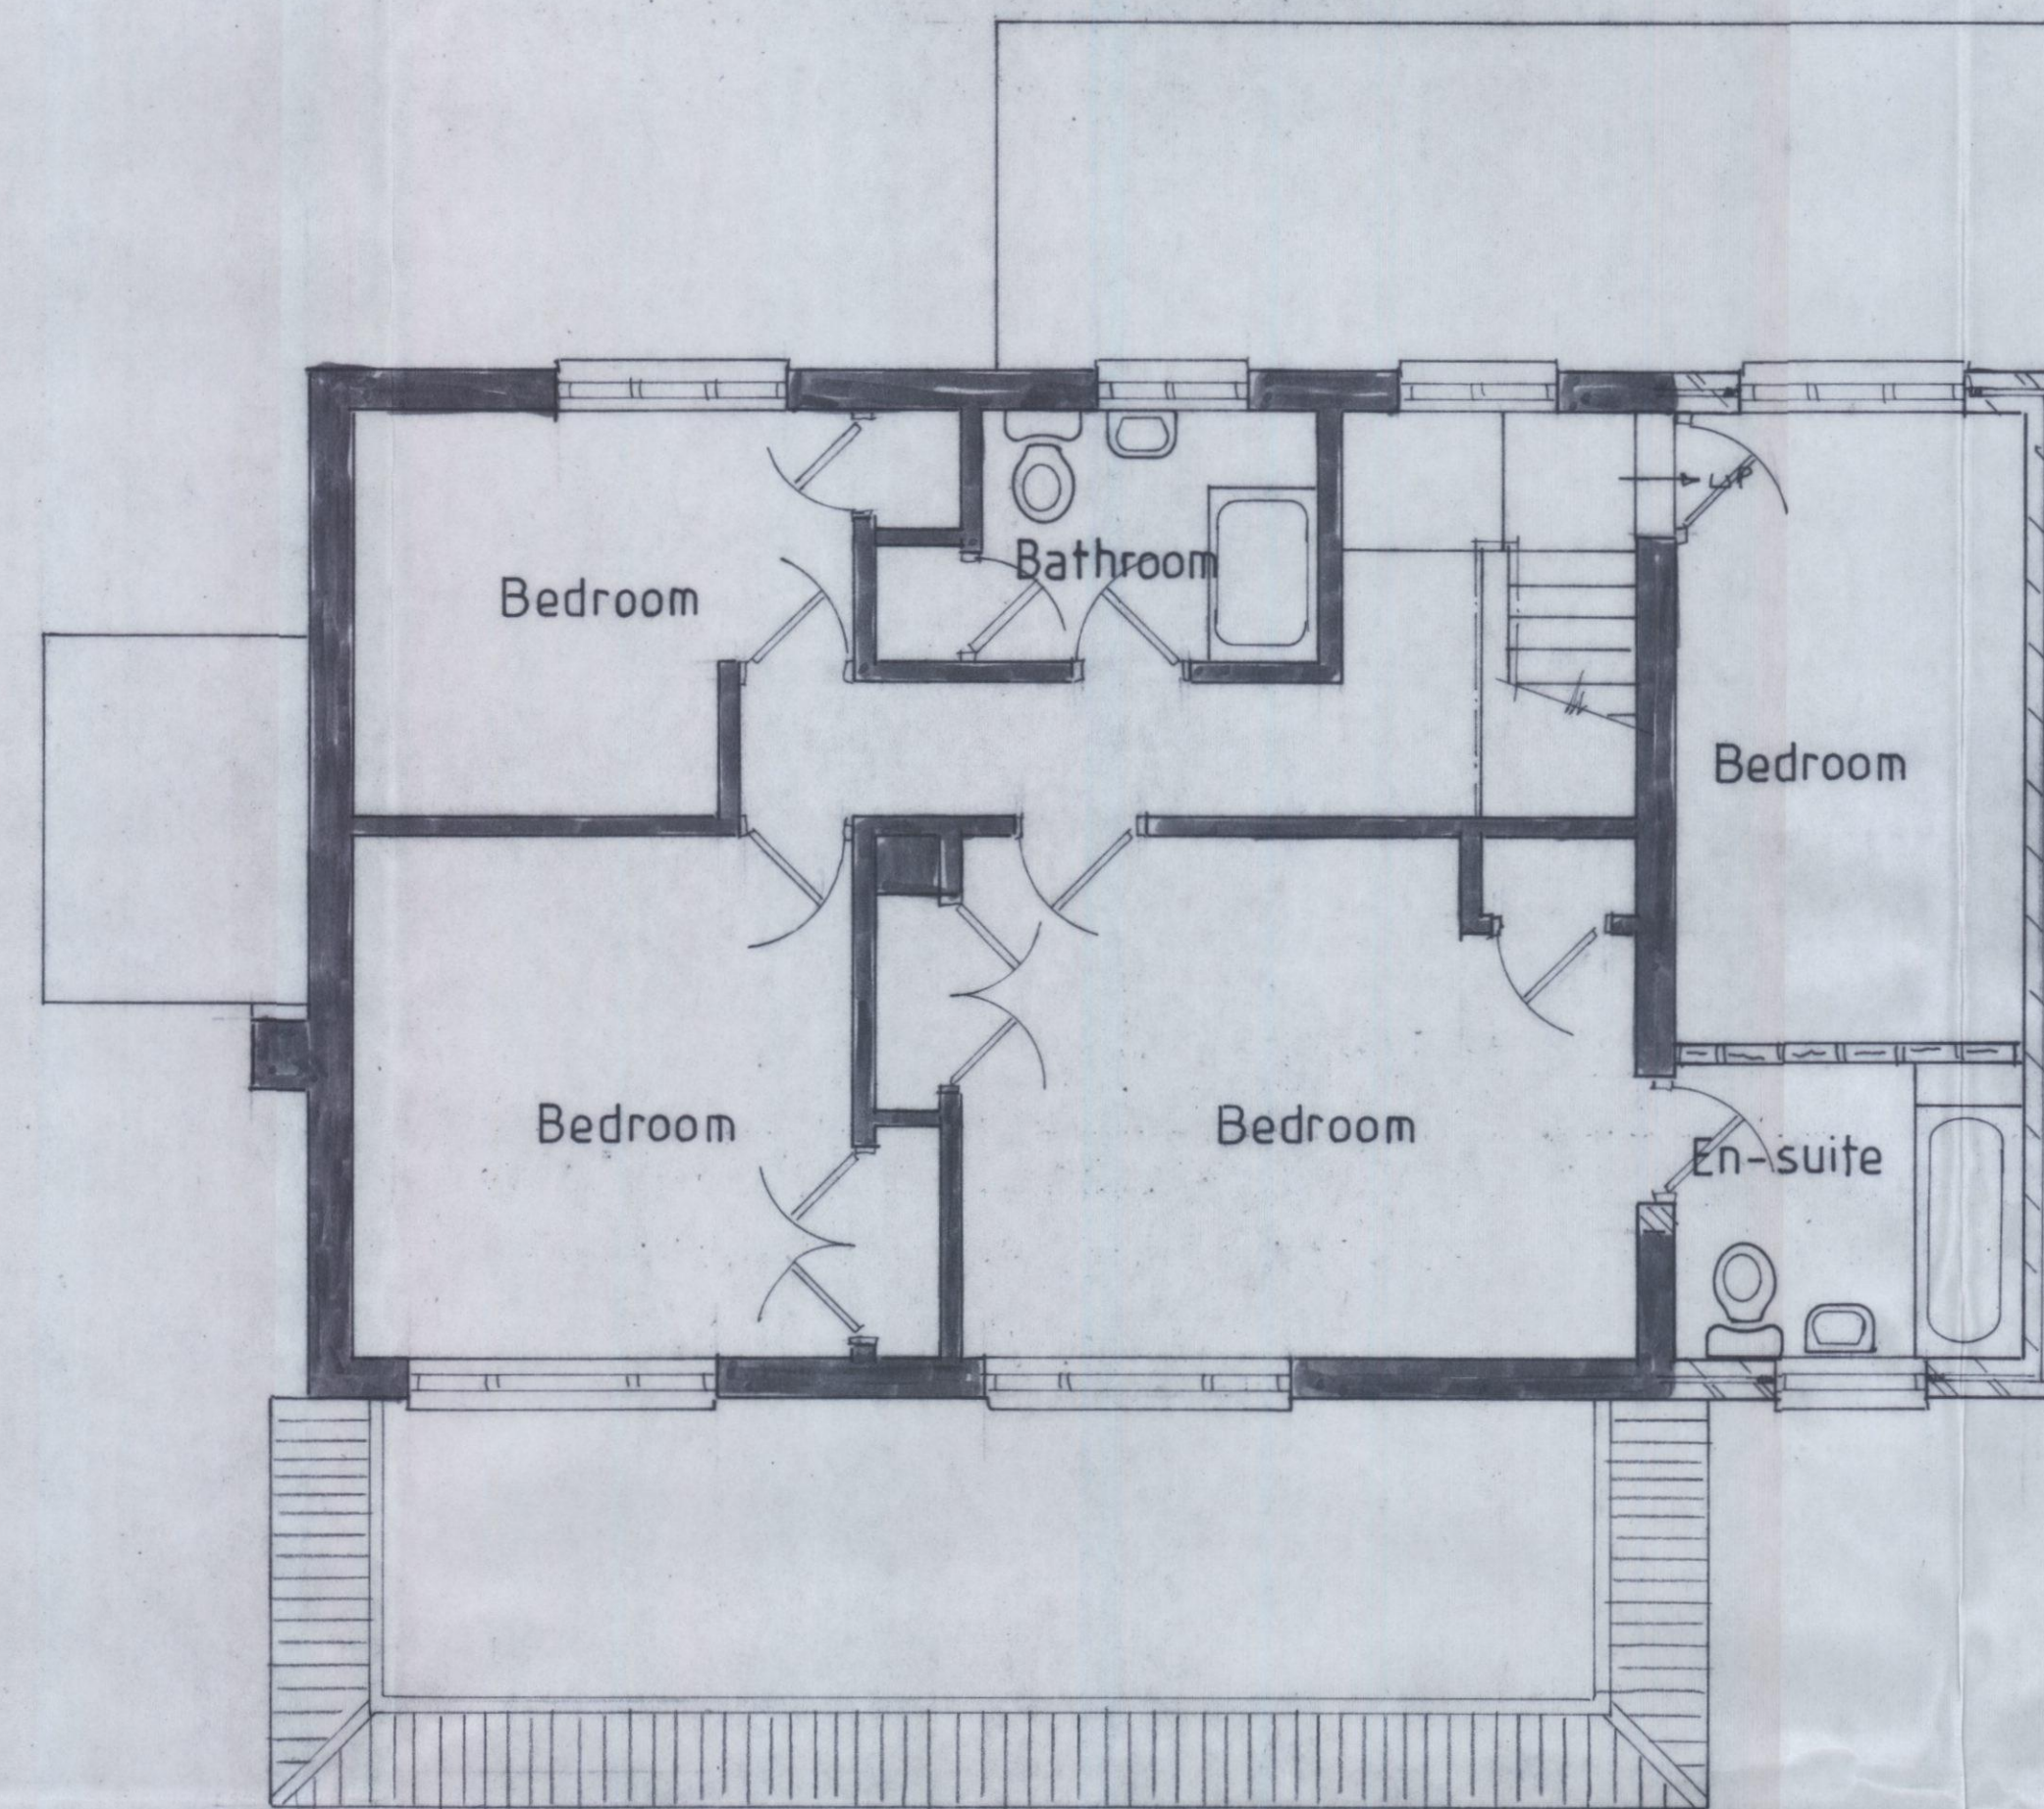


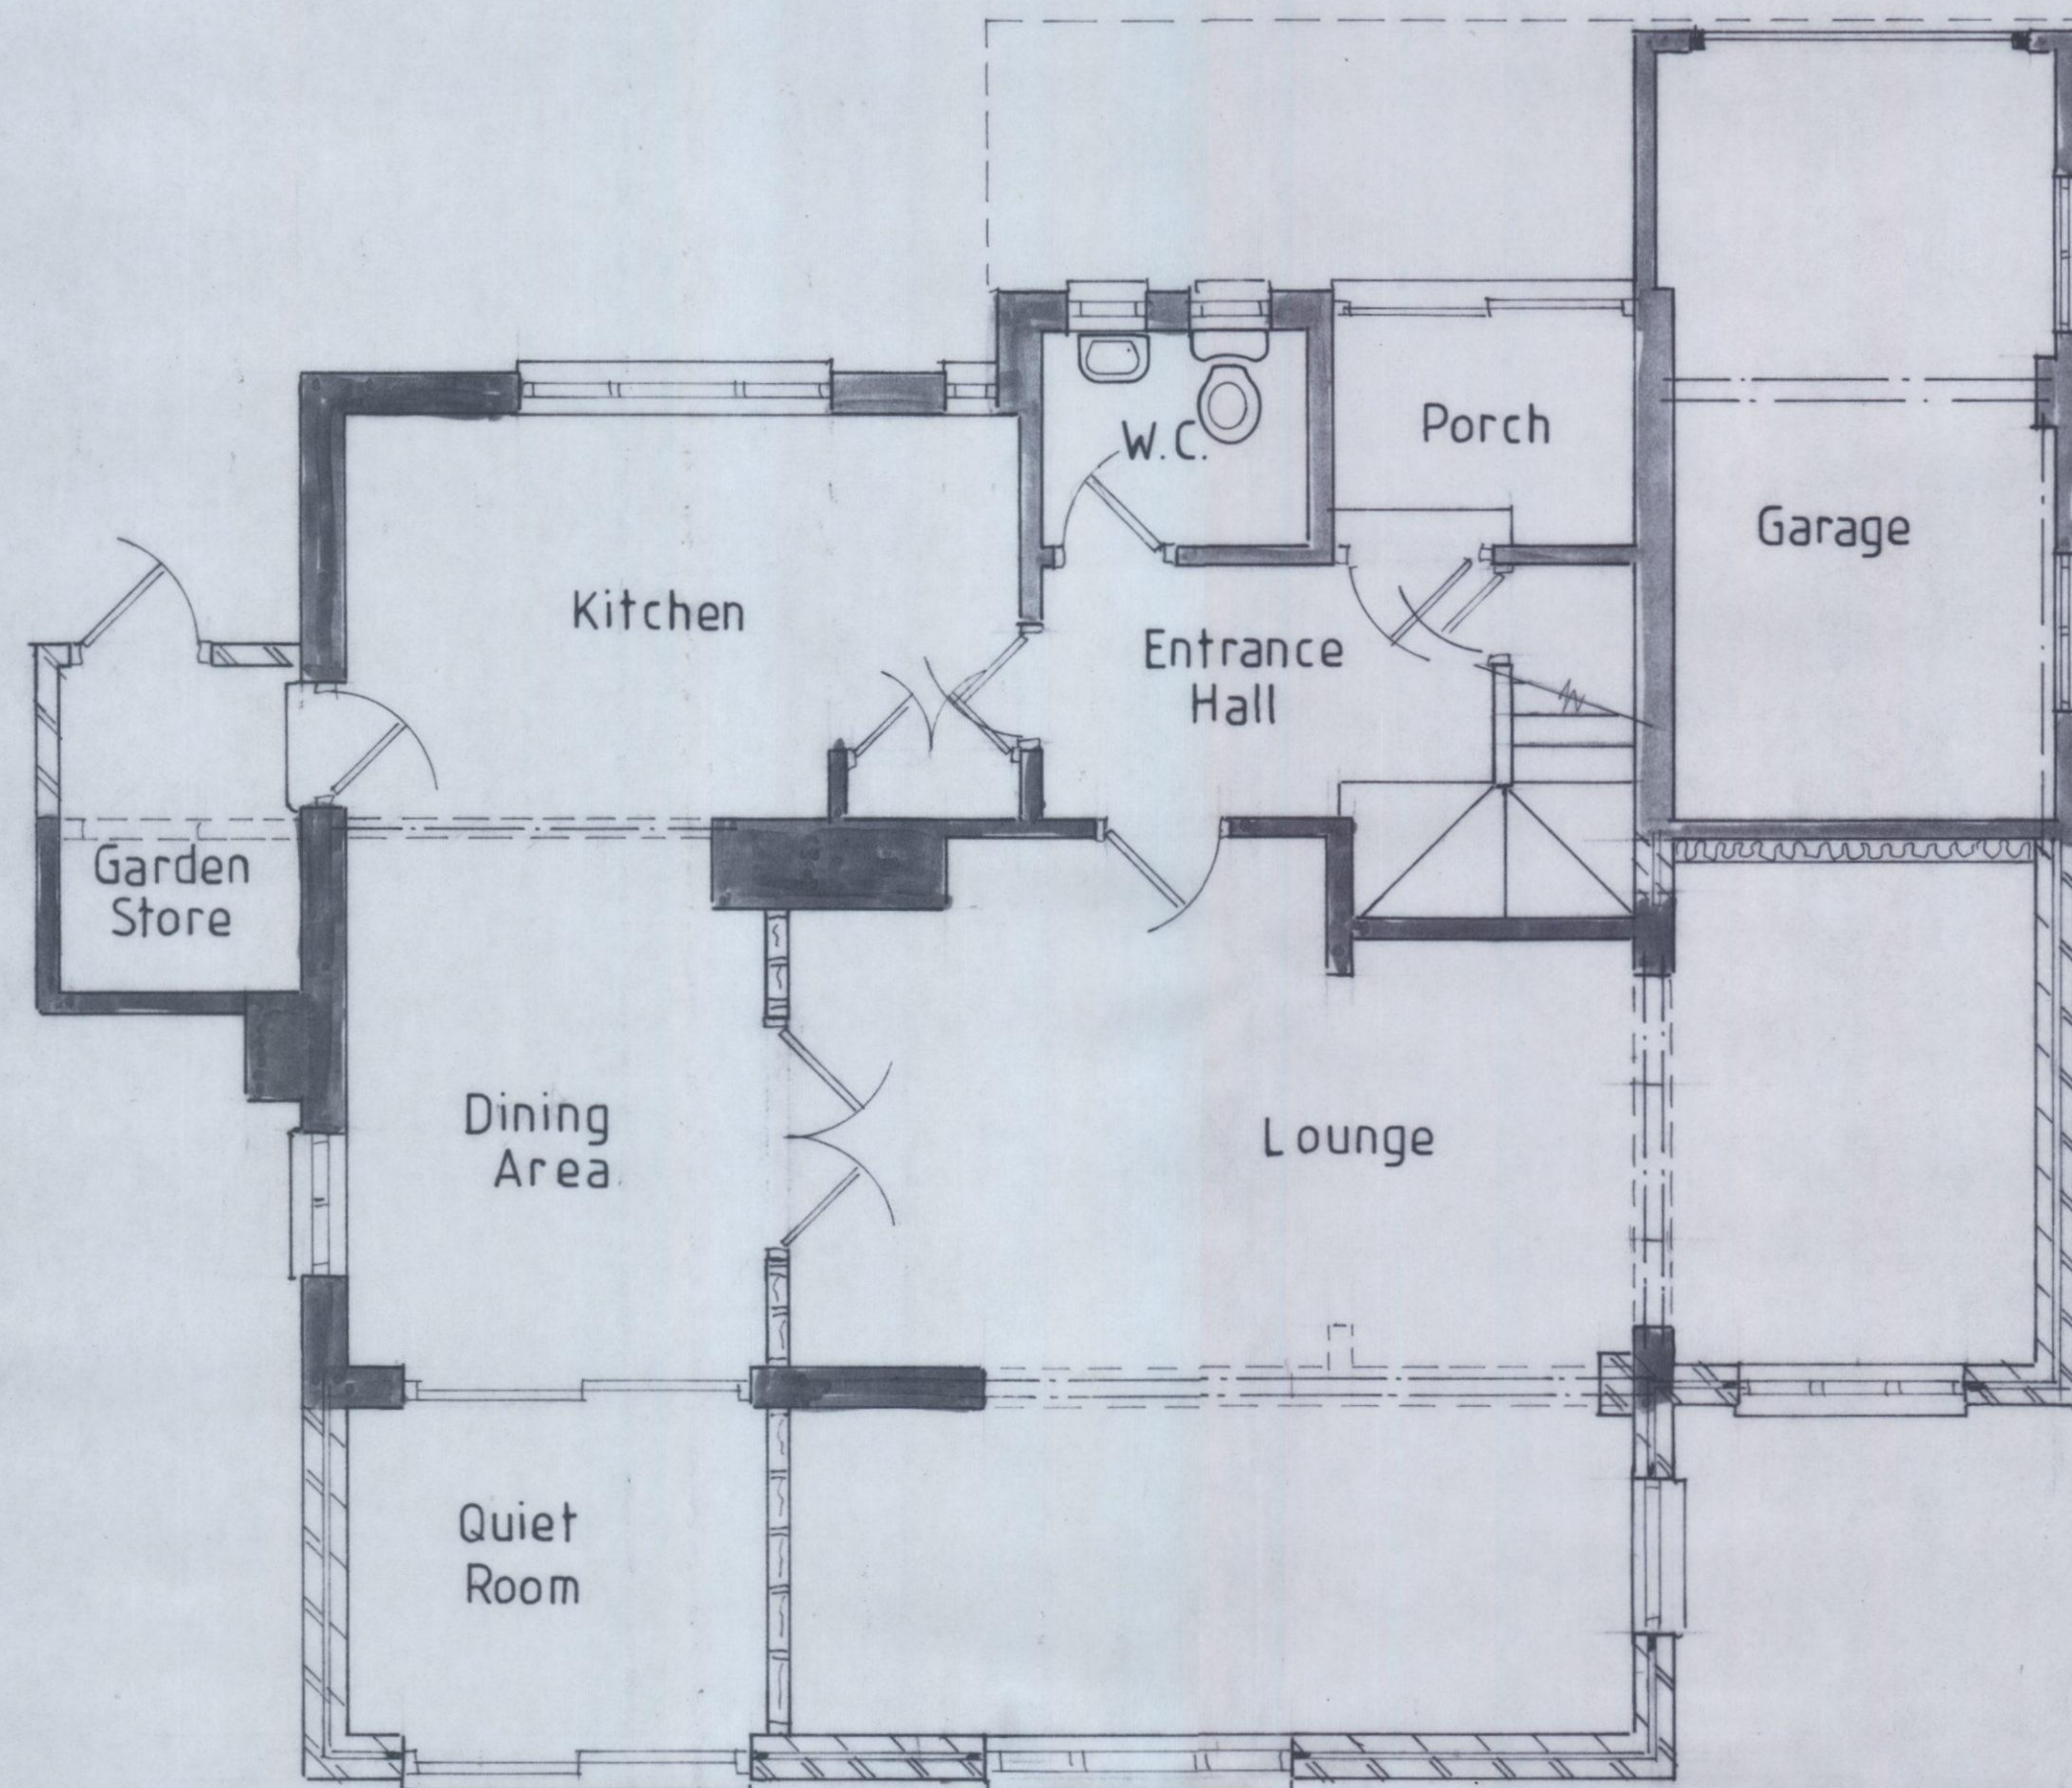


Front - North

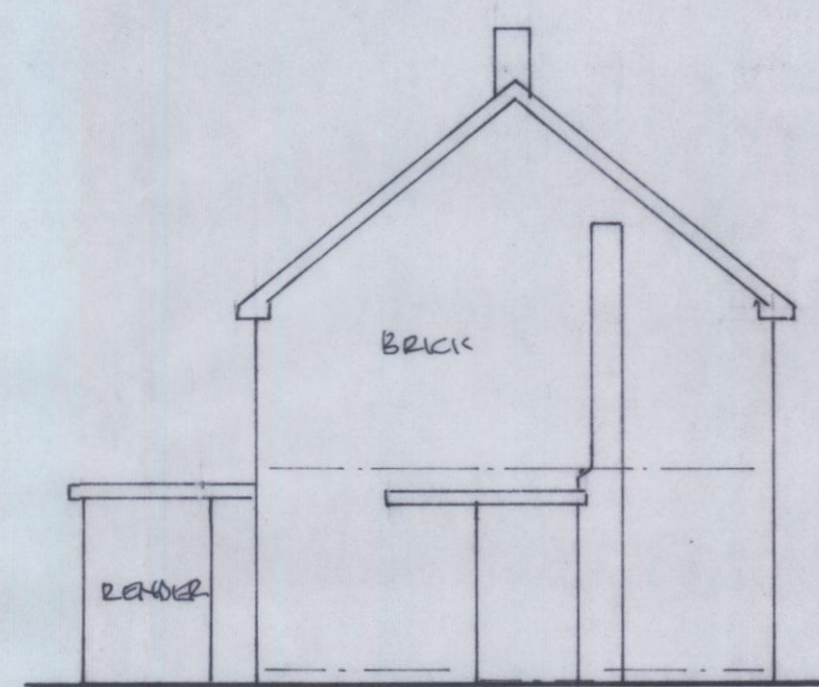


Side - West

Scale 1-100




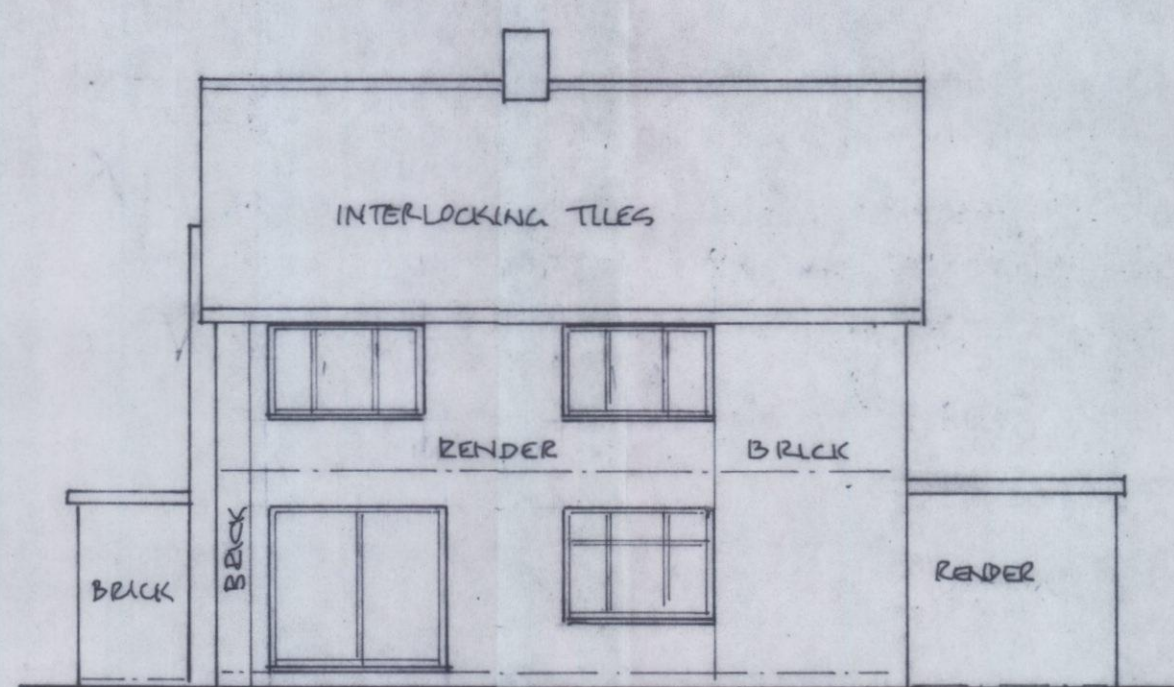


Rear - South

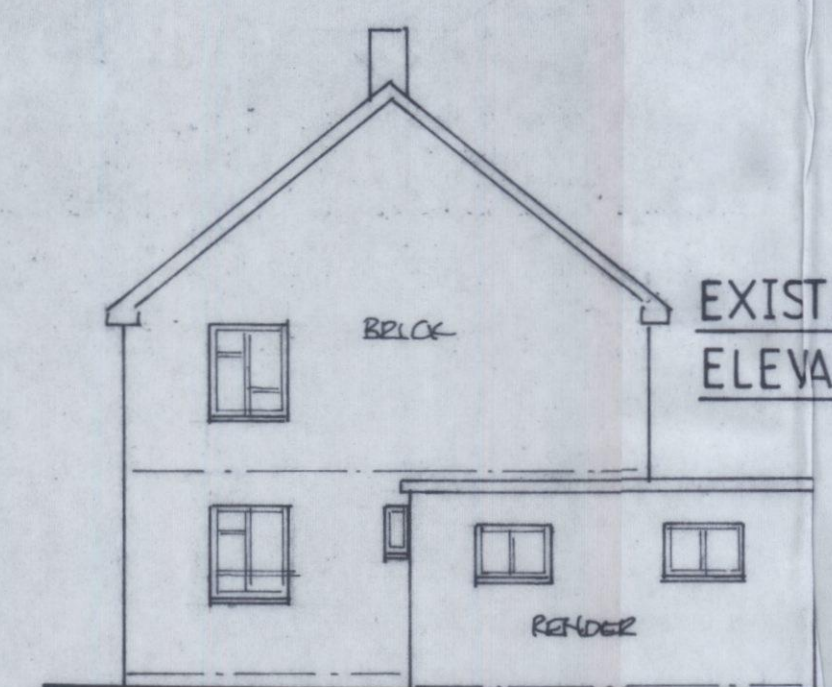

Side - East


EXISTING ELEVATIONS

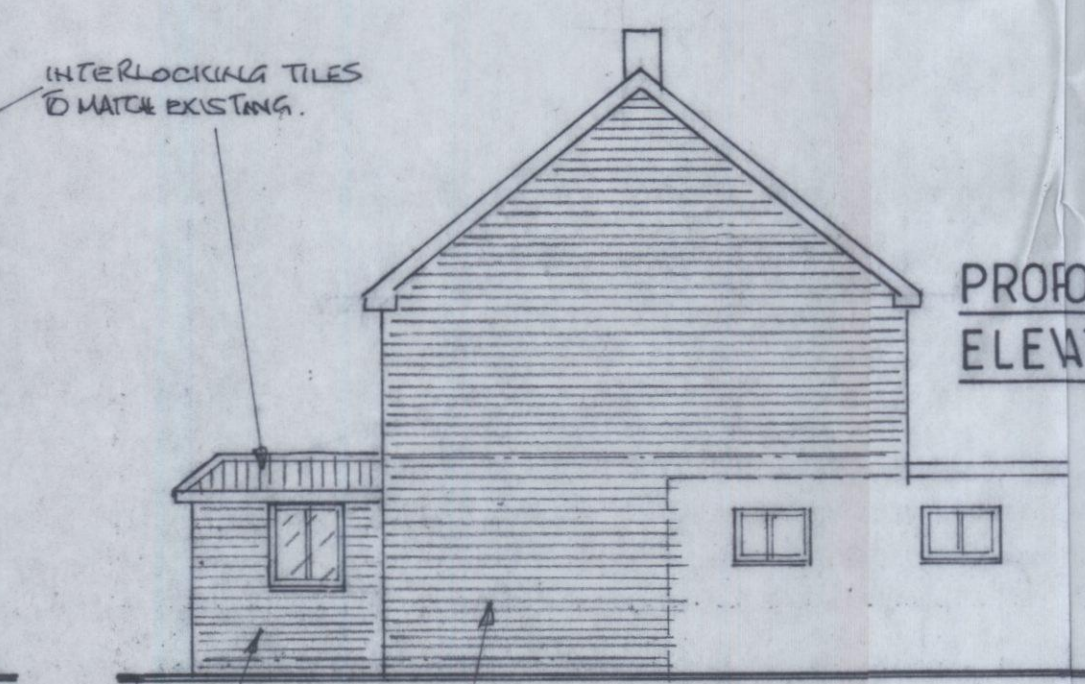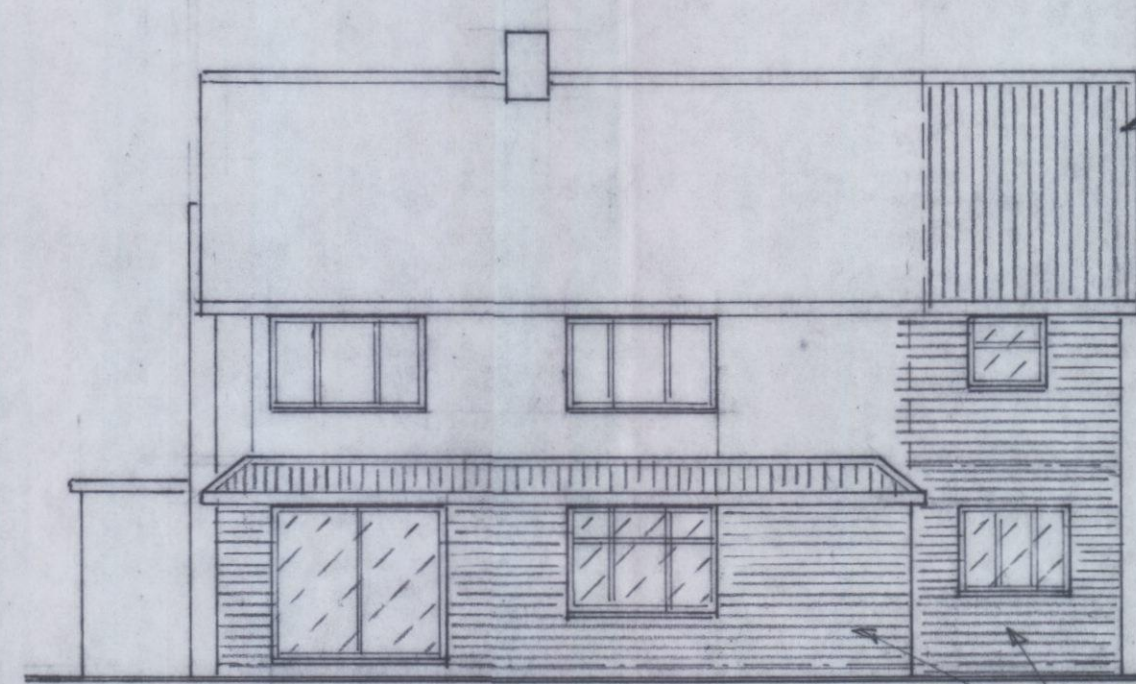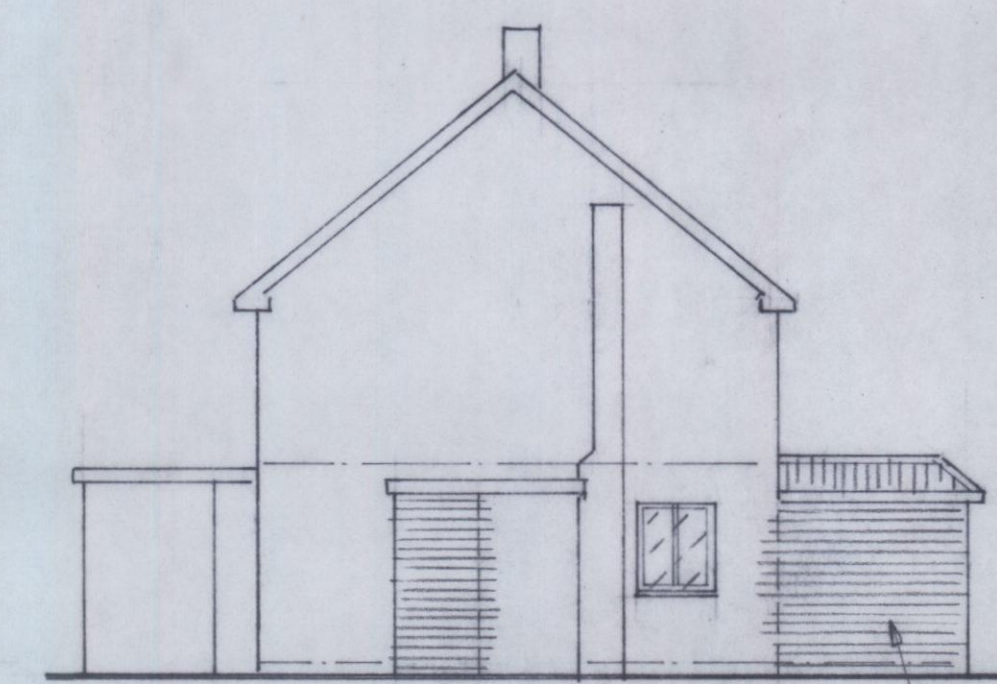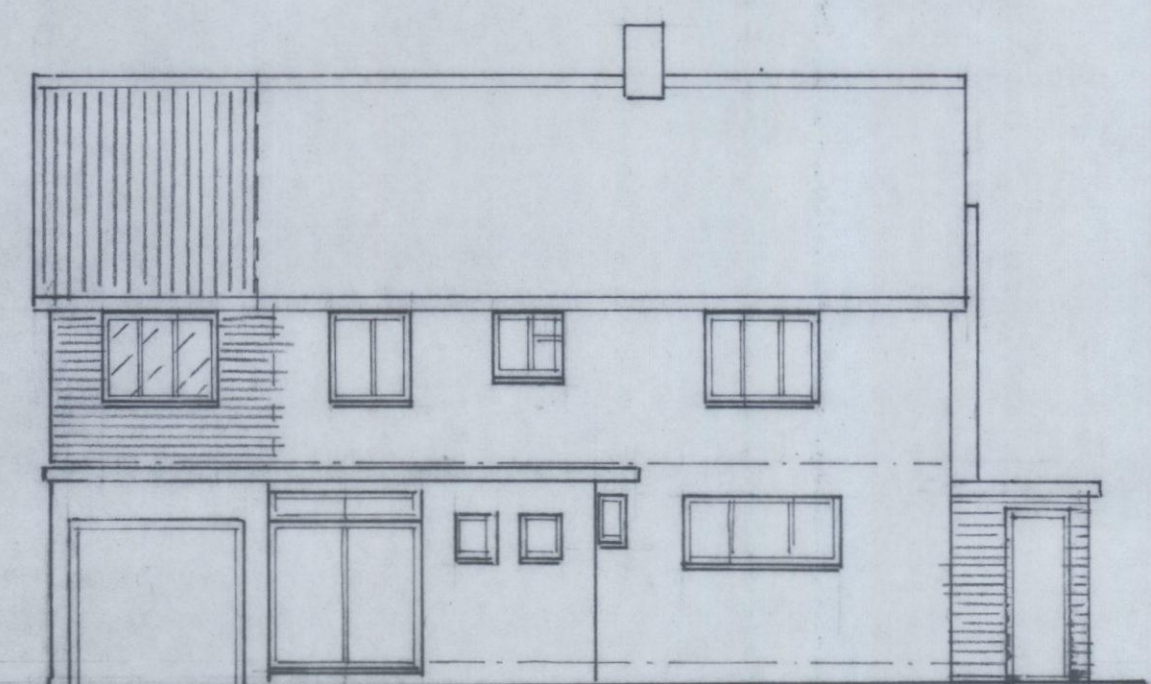

PROPOSED ELEVATIONS

HAVANT BOROUGH COUNCIL
23 SEP 2013
RECEIVED

Two Storey and Single Storey Extensions.

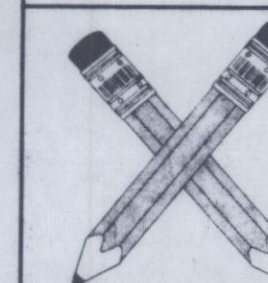

Mike Gillings - Building Plans
'Oakdene', 248 Milton Road, Cowplain,
Waterlooville, Hampshire. PO8 8TX
Tel: 023-9264 8053 Fax: 023-9278 2670

2 CASTLE WAY,
WARBLINGTON, HAVANT,
HAMPSHIRE. PO9 2RZ.

Scales 1-50, 1-100

Date August 2013

Project No 13/2135 D

Drawing No

2135.01

No Amendment