



NOTE
Drawings based on the Map and the survey information.



REVISIONS	DATE
A	15.06.13
B	06.06.13
C	
D	
E	



SUPERSEDED

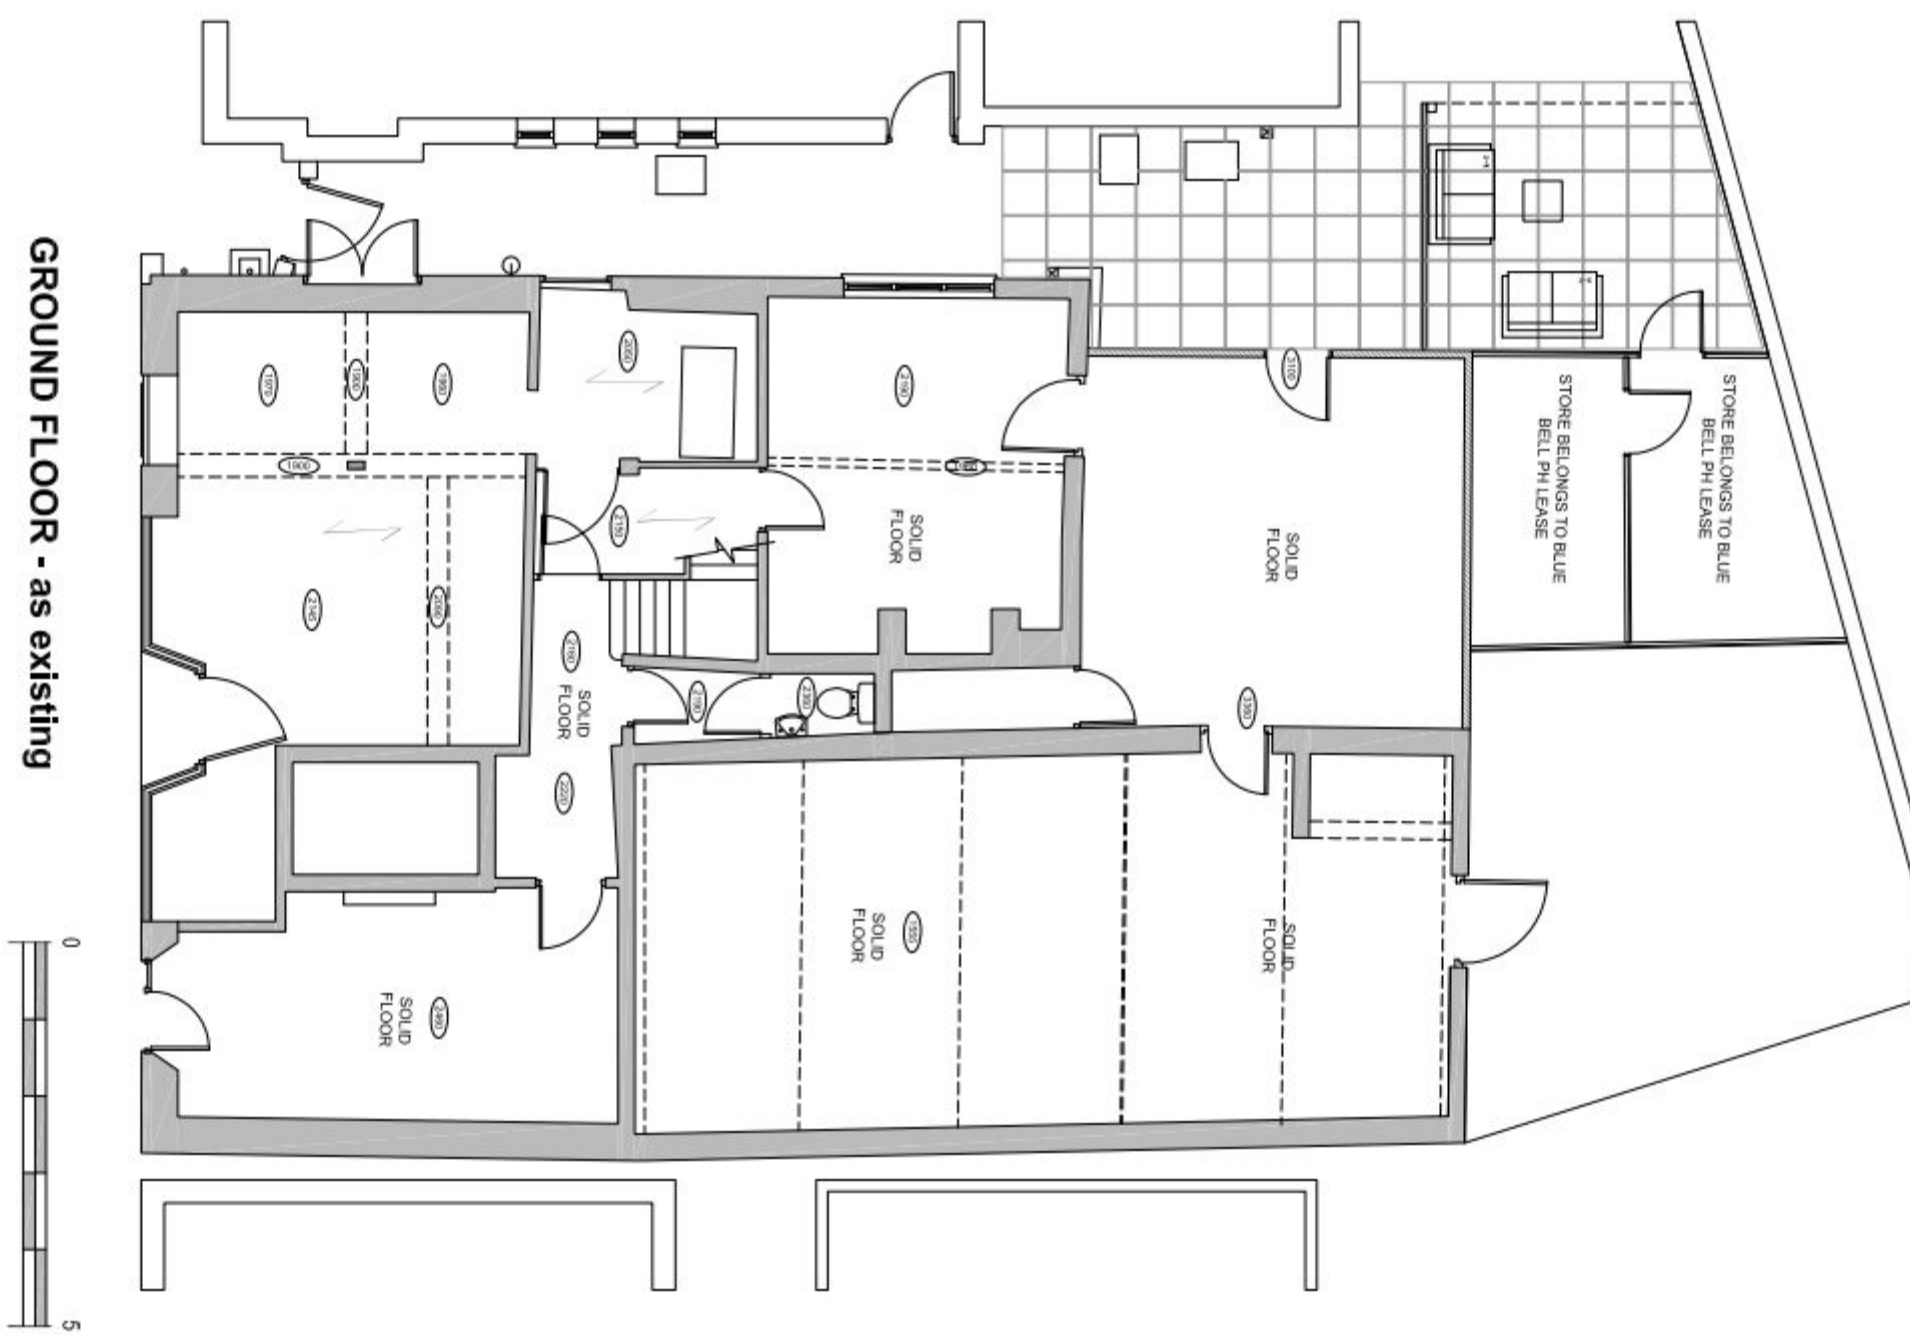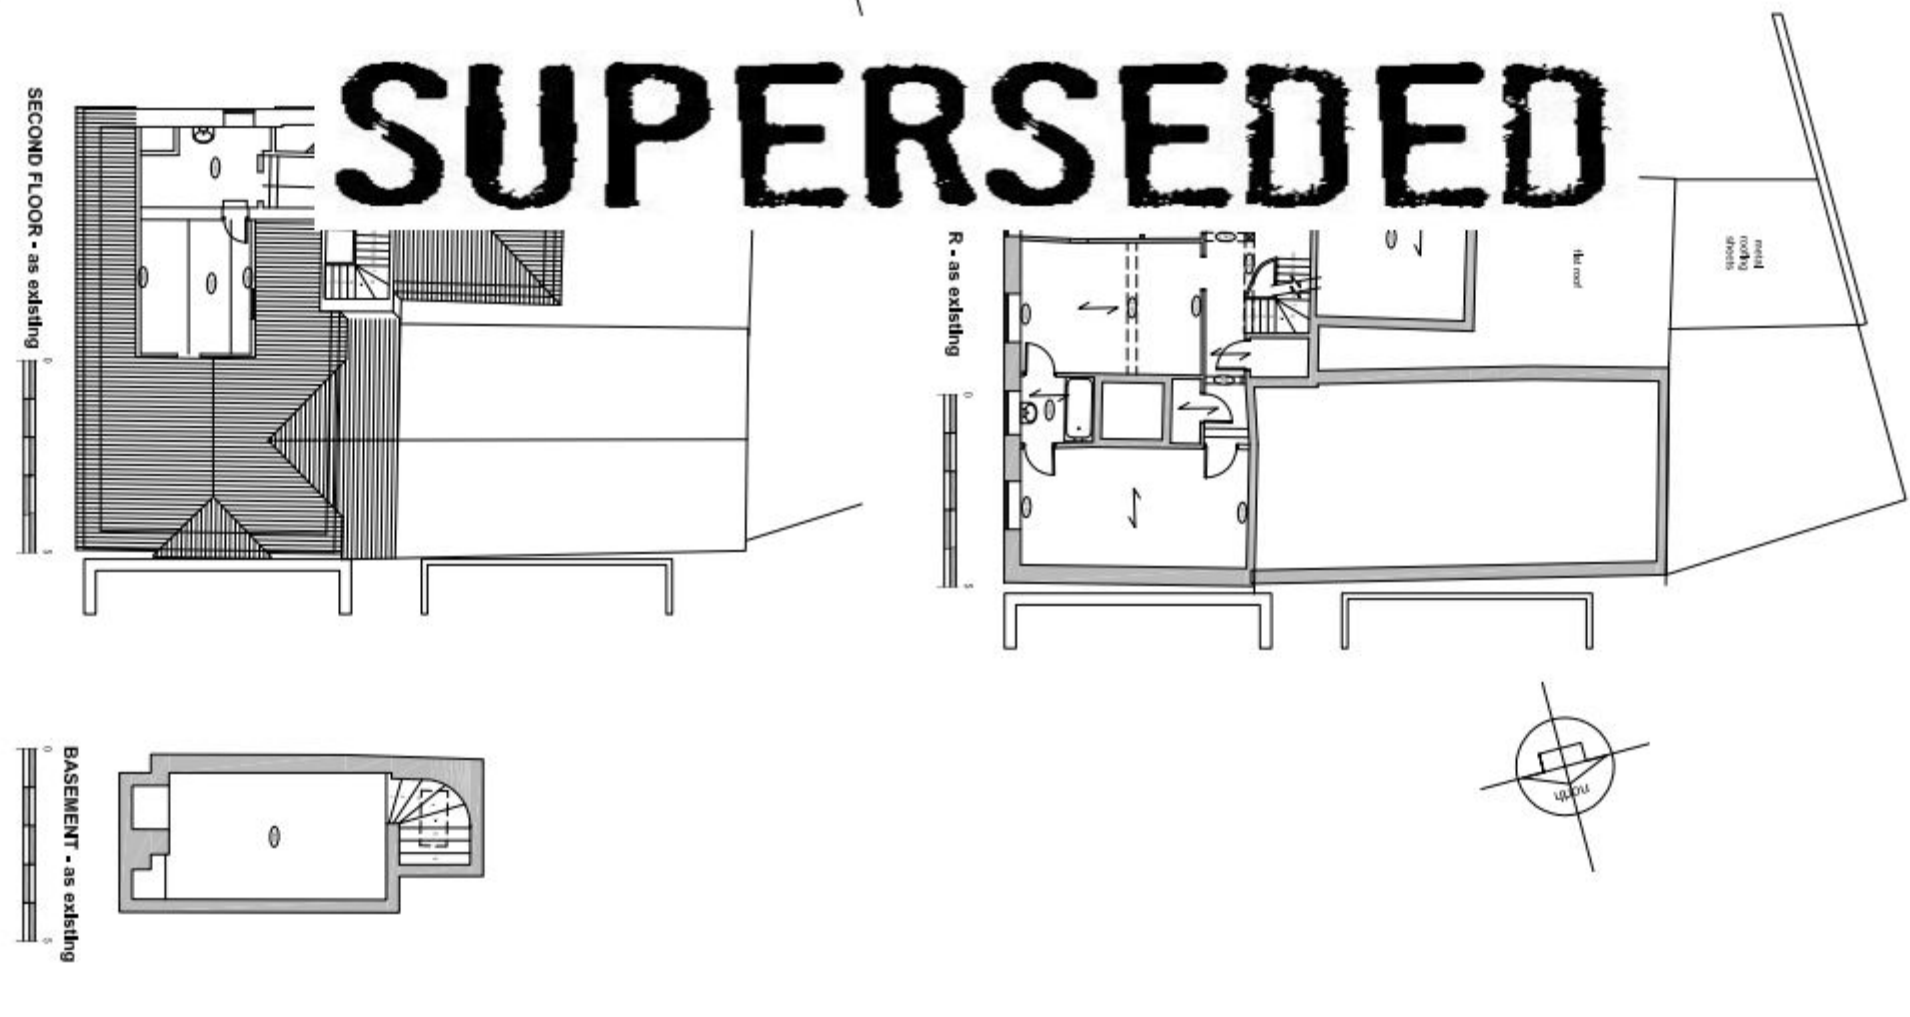

EXISTING PLANS

25 South Street, EMSWORTH