



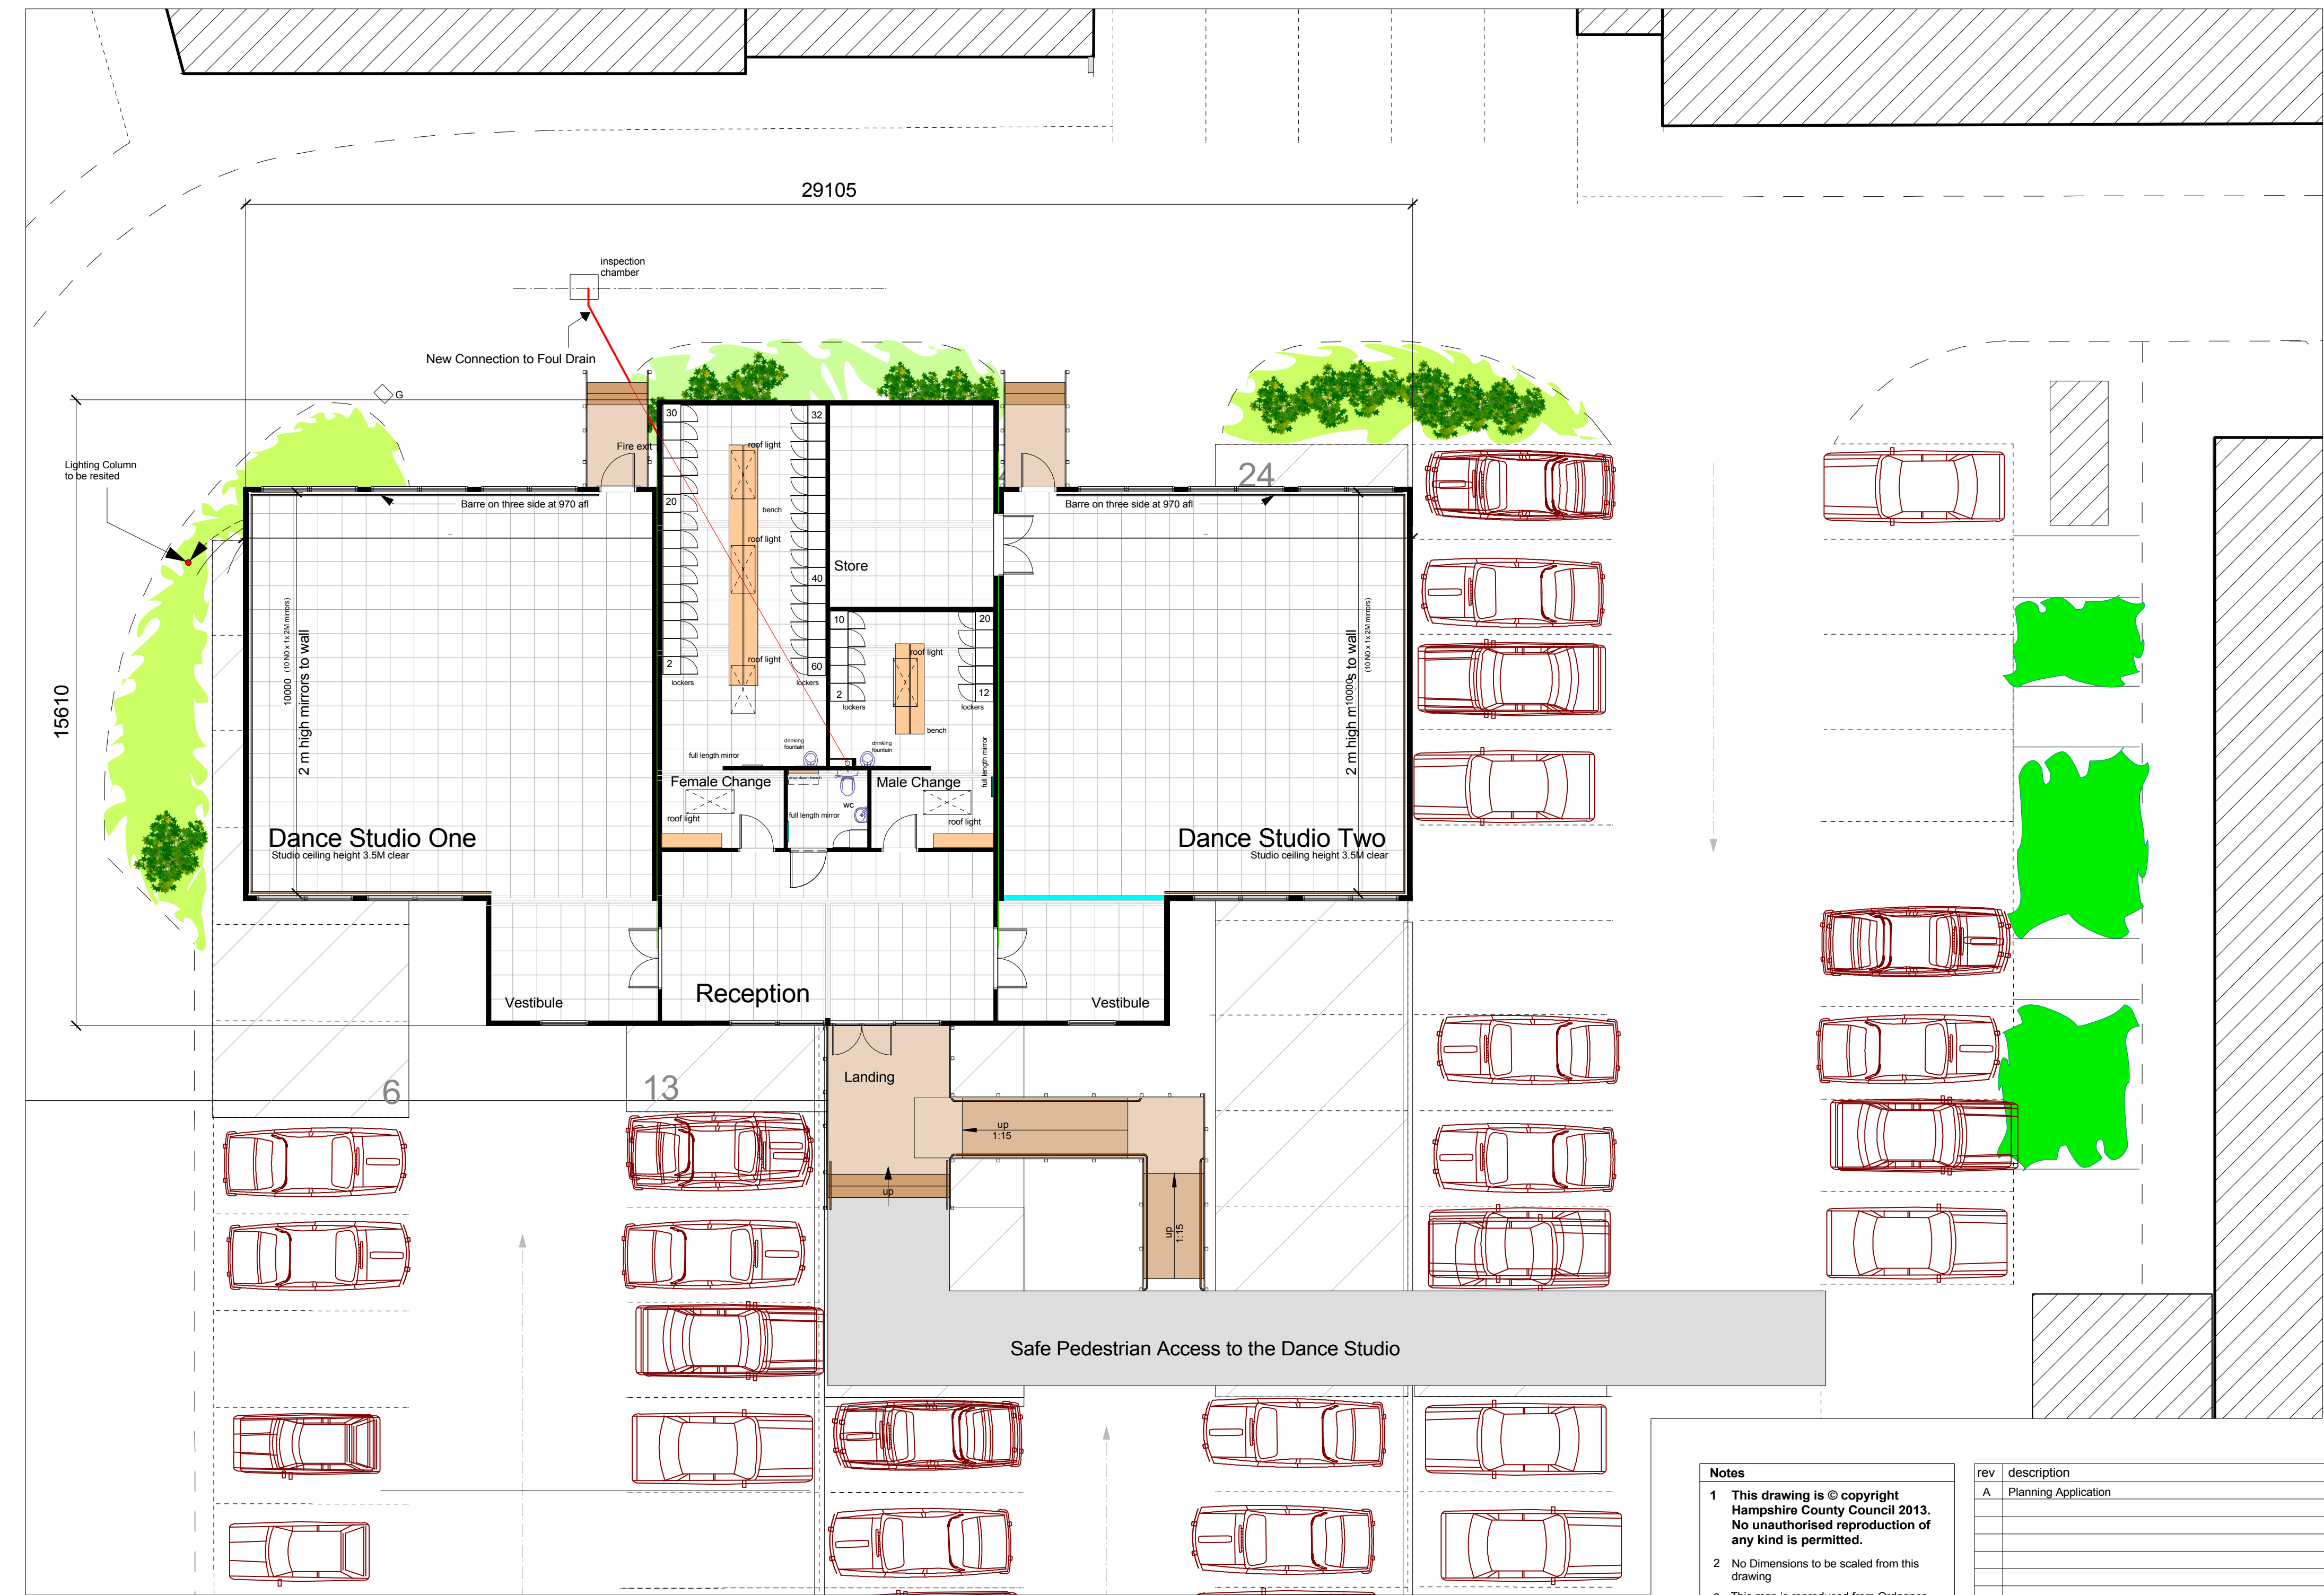


Plan



0 5 M

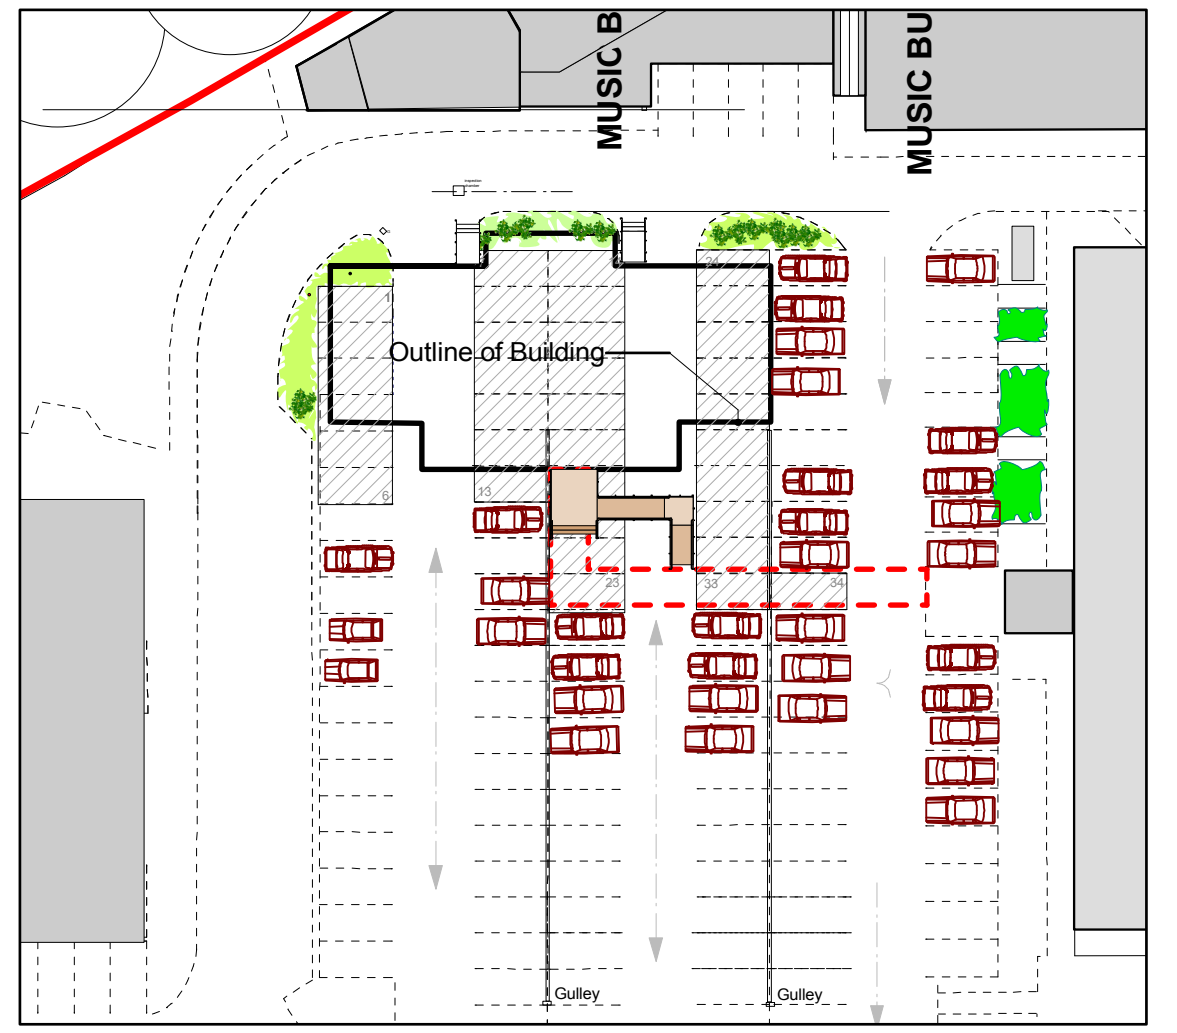

Parking Plan

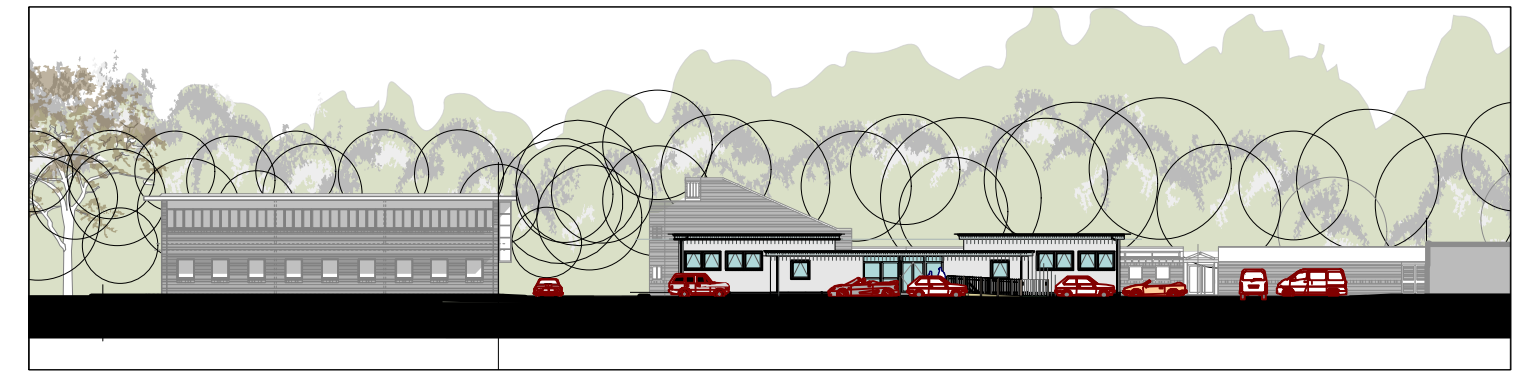

Cross Section of the site

scale 1:500

Planning Application

 Hampshire County Council				HCC Property Services, Three Ministers House, 76 High Street, Winchester SO23 8UL. tel: (01962) 847801		 Property Services	
PROJECT South Downs College College Road, Waterlooville PO7 8AA				SHEET CONTENTS General Arrangements Plans and Elevations			
SCALE @A1 1:50 & 1: 100		DATE 06/08/13	DRAWN: AcD	CHKD.	DRAWING No. E 02574 / 100		REVISION
				FILE REF. <i>File name</i>		A	