
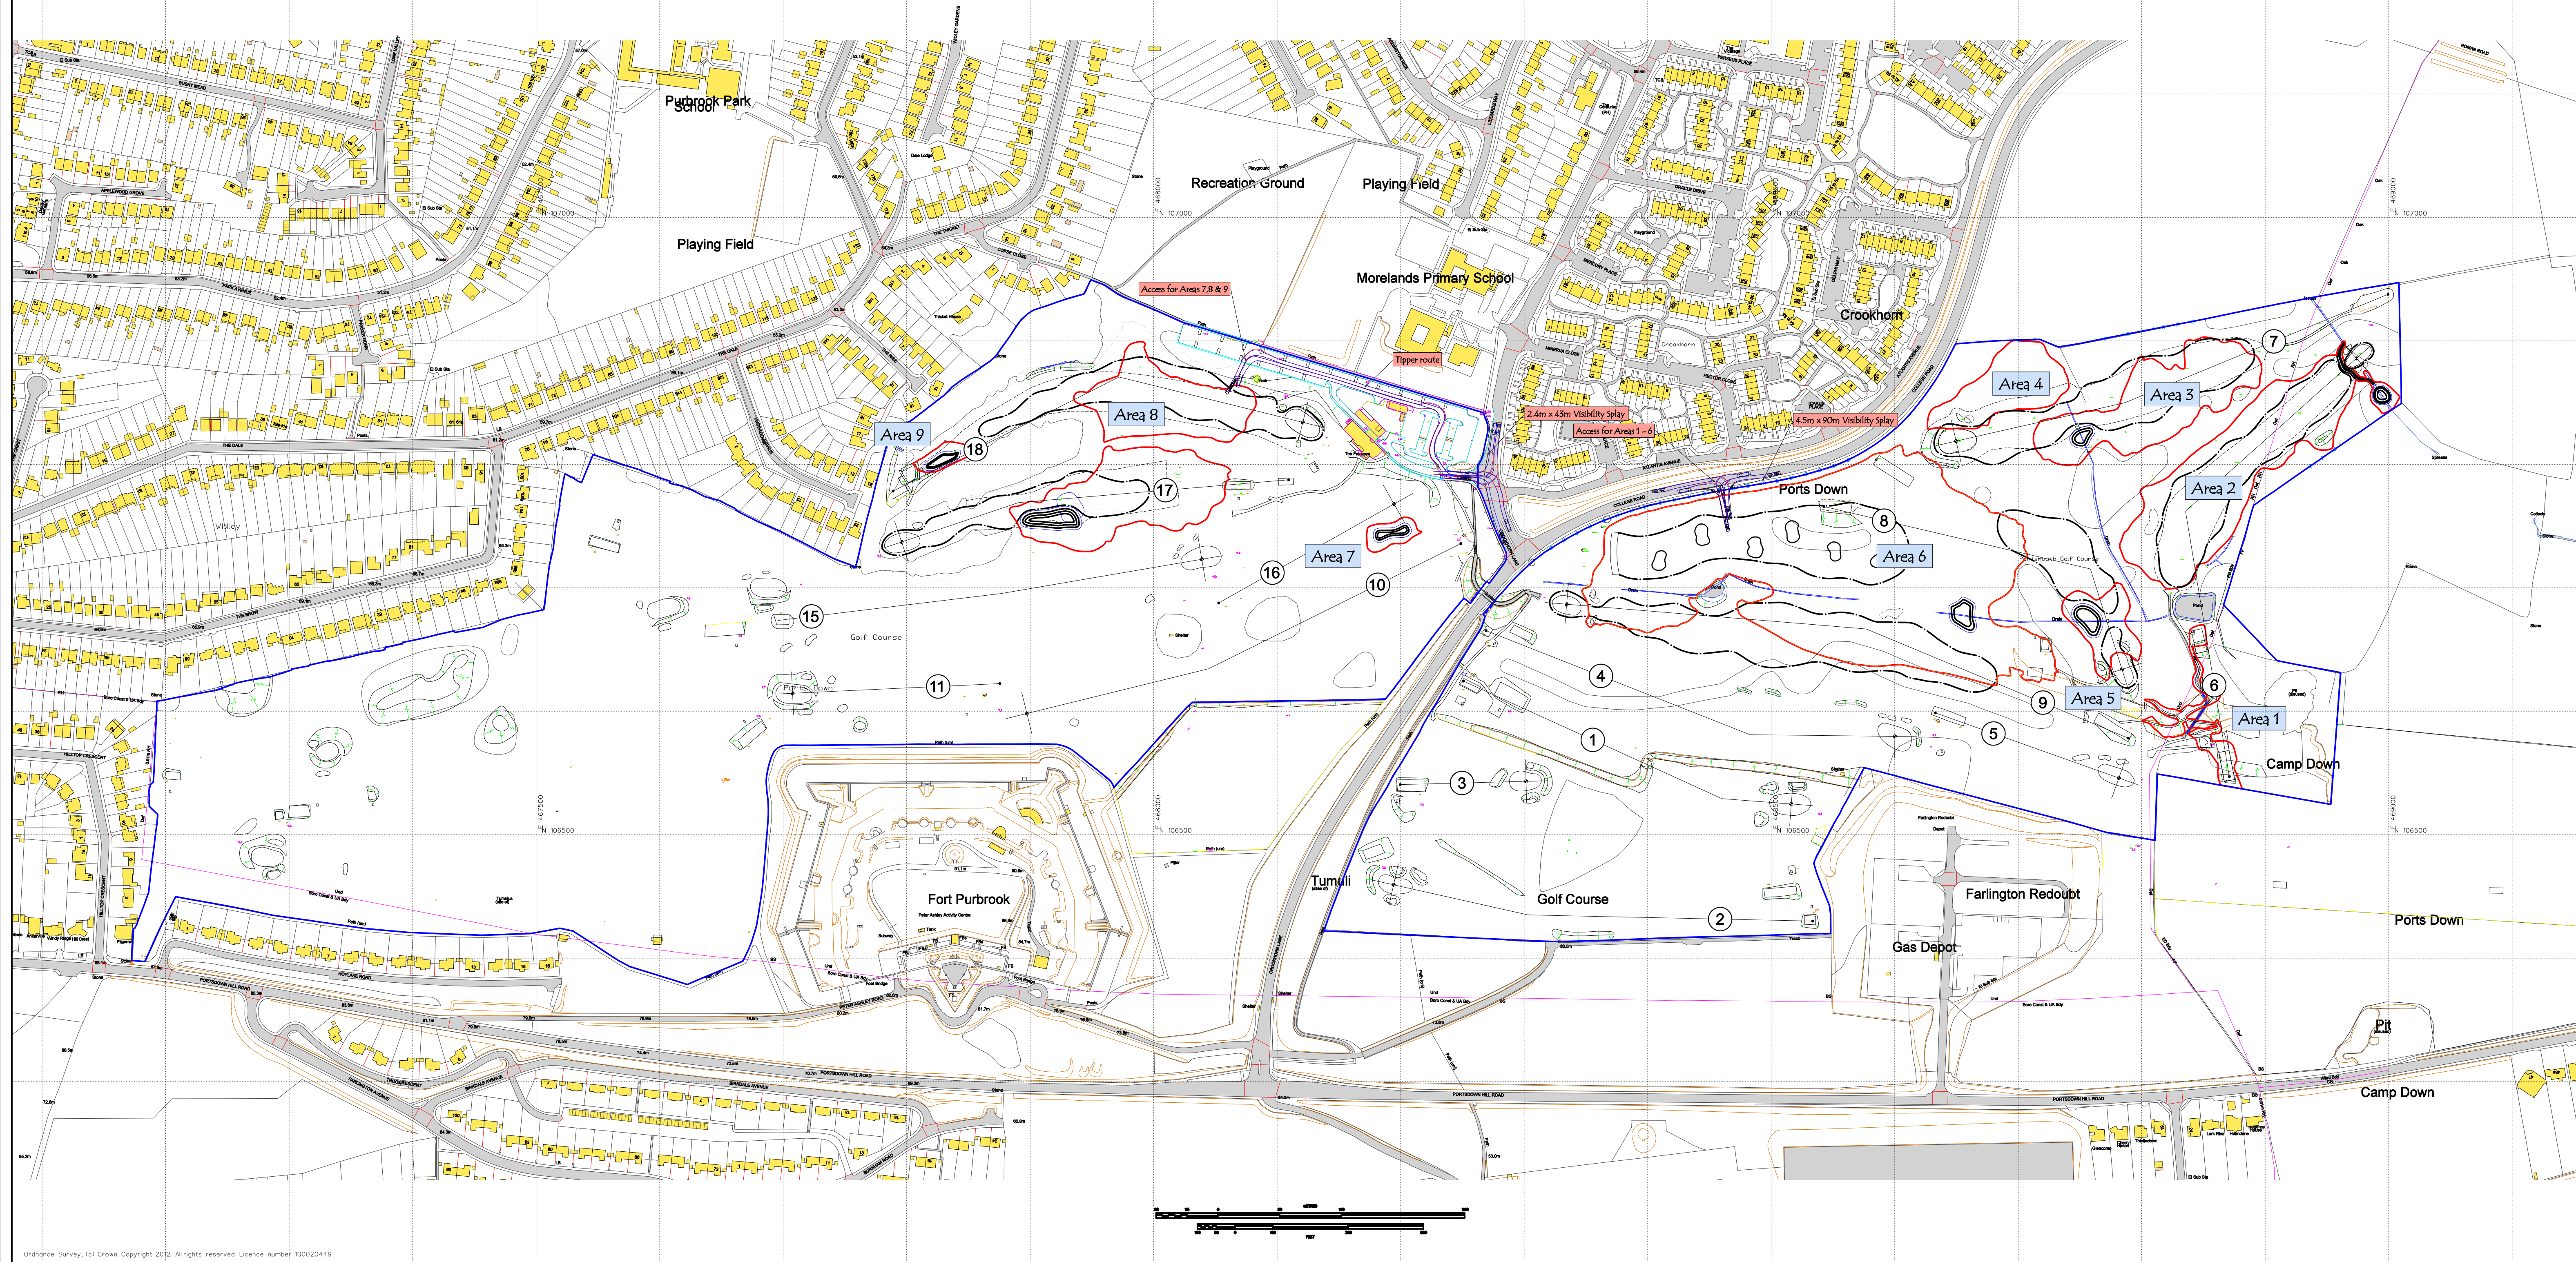


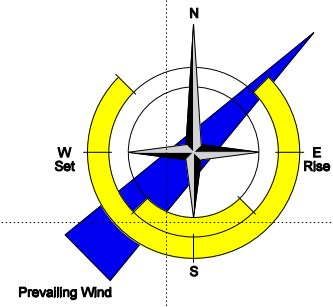

Portsmouth Golf Club Course Improvements

Scale: 1/2500 @ A1


Plan Ref: GGD-206-2255A

Date: 21st May 2013

Site Plan

Legend:

Extent of ownership shown:

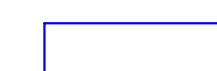

Proposed working areas shown:



Jonathan Gaunt
Director - Golf Course Architect

The Workshop, Marsh Road, Bournemouth, Dorset, BH4 1JF, UK.
Mob: +44 (0) 7789 395441 Tel: +44 (0) 1202 815423 Fax: +44 (0) 1202 814966
email: jonathan@gaunt-golf-design.com web: www.gaunt-golf-design.com

