




FIRST FLOOR PLAN

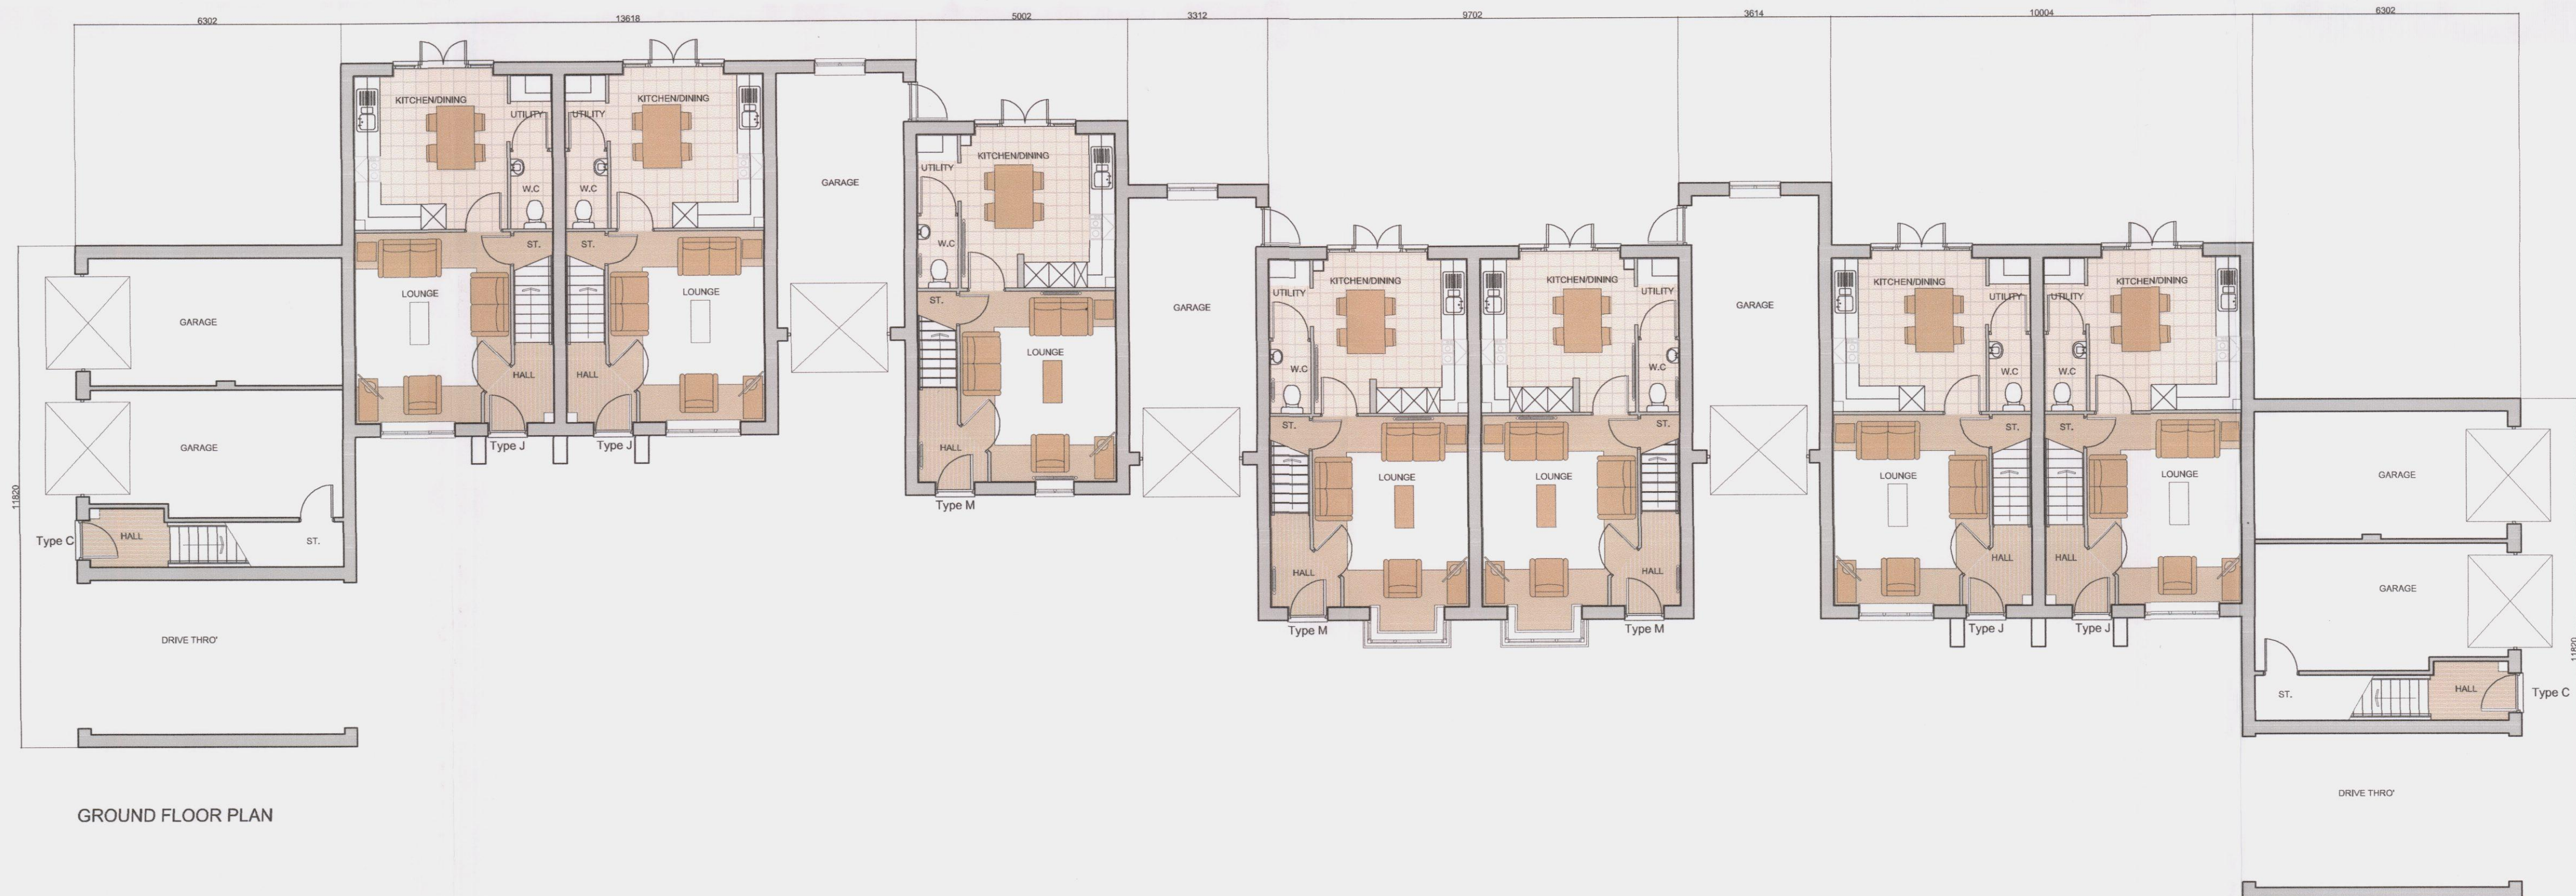

GROUND FLOOR PLAN

HAVANT BOROUGH COUNCIL
02 NOV 2012
RECEIVED