
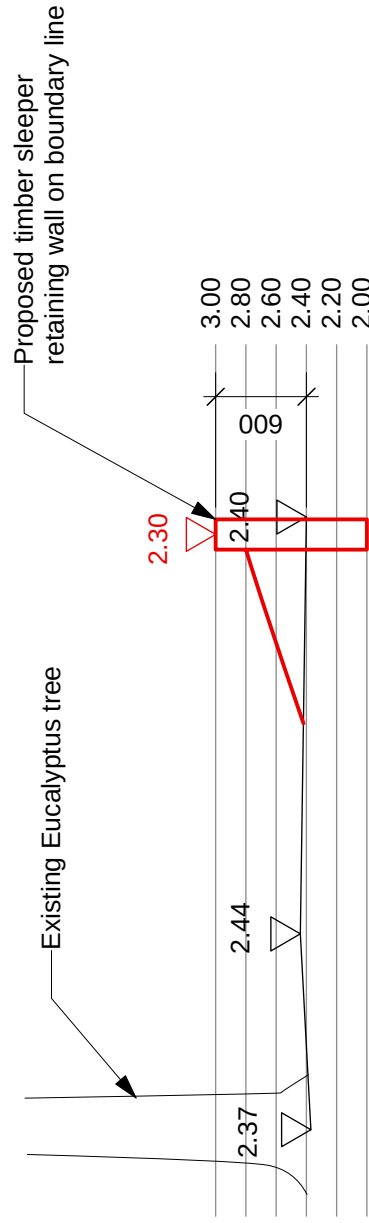
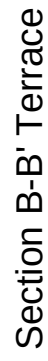
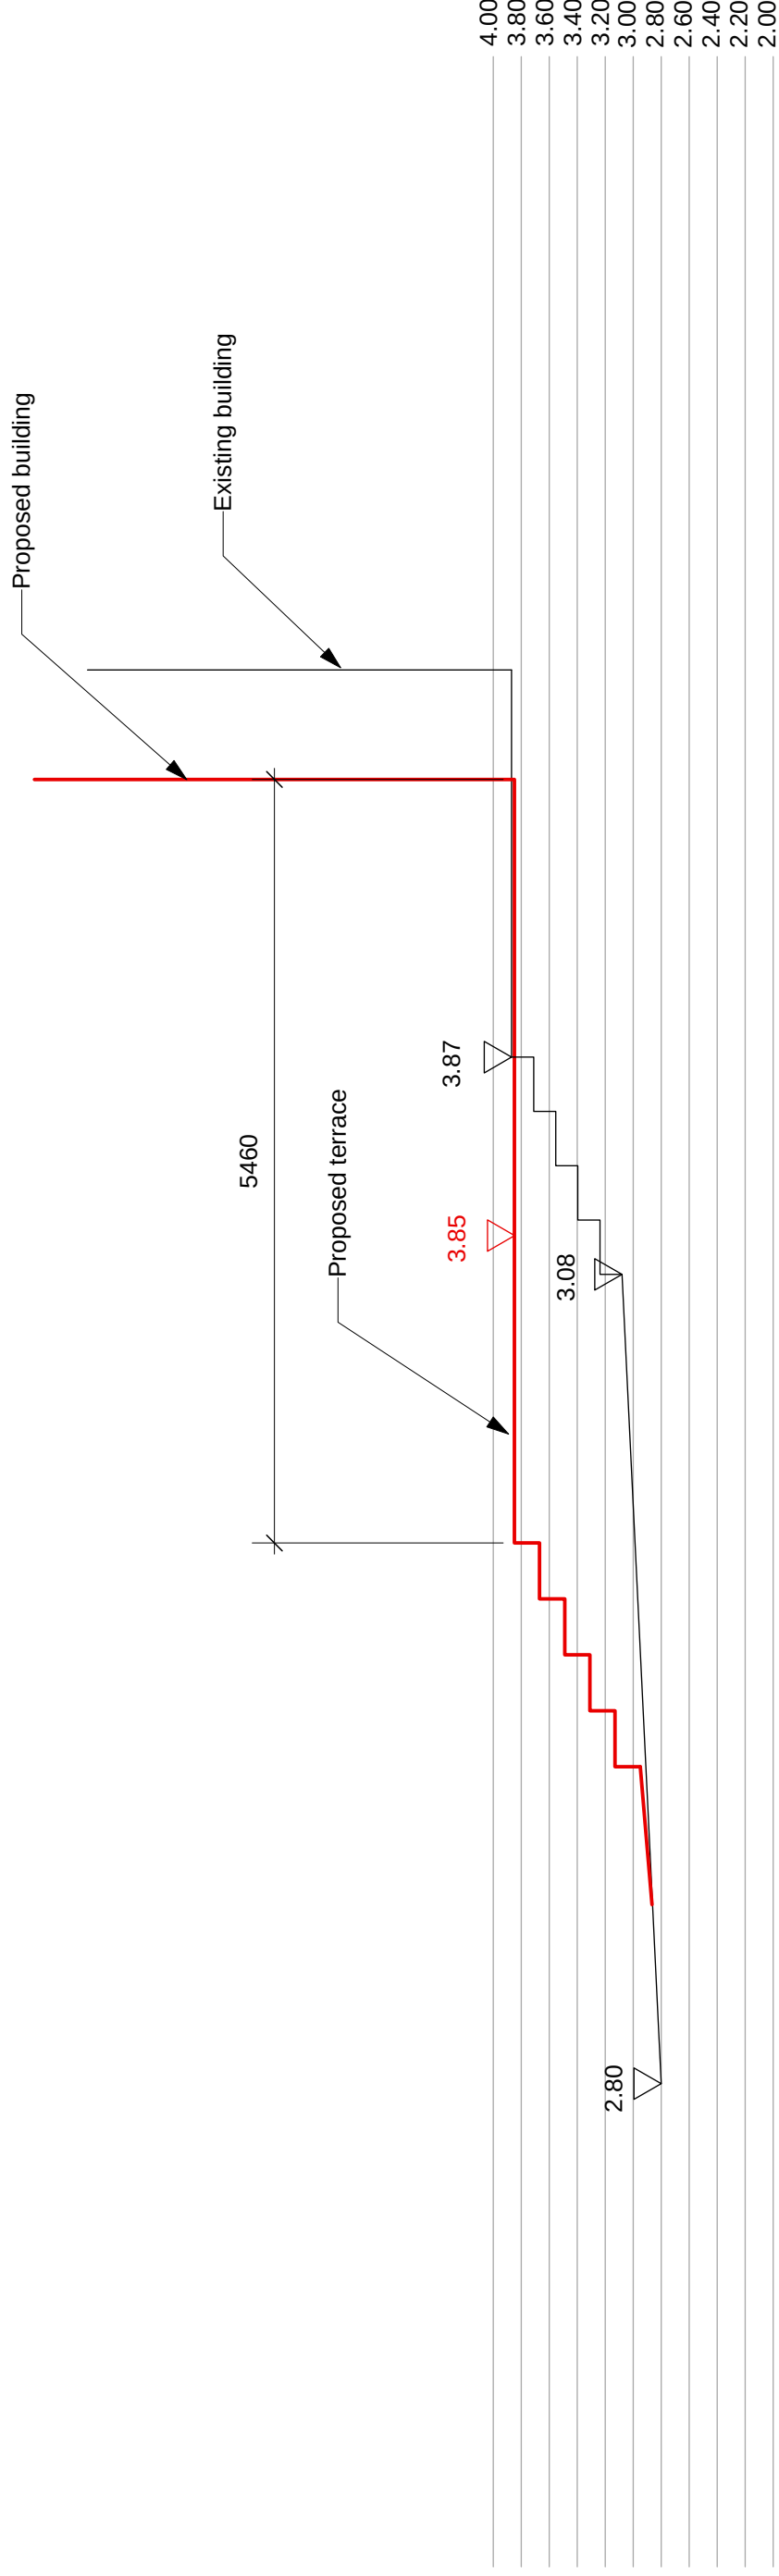


Project	Warren Close		
Title	Sections		
Drawing no.	002		
Notes	-		
Scale	1:50@A3	Date	03.07.12
DO NOT SCALE FROM THIS DRAWING			

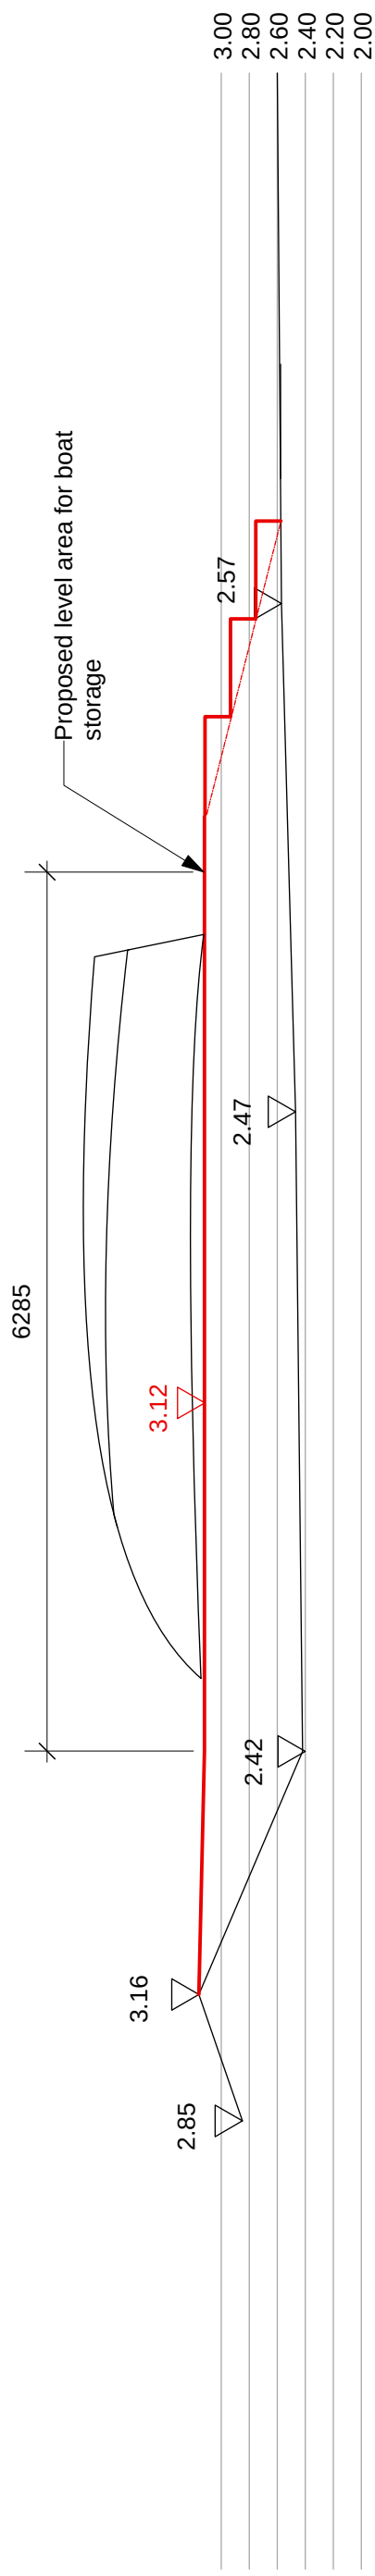



Title	Sections
-------	----------

Drawing no.	
-------------	--

Notes

Scale	1:50@A3	Date	03.07.12
-------	---------	------	----------

Jennie Brown Associates Ltd.
Jenny Lake Cottage, The Street,
South Marling, Petersfield,
West Sussex GU31 5DQ
Email: jennie@jenniebrown.co.uk

Mobile: 07894 497114
