


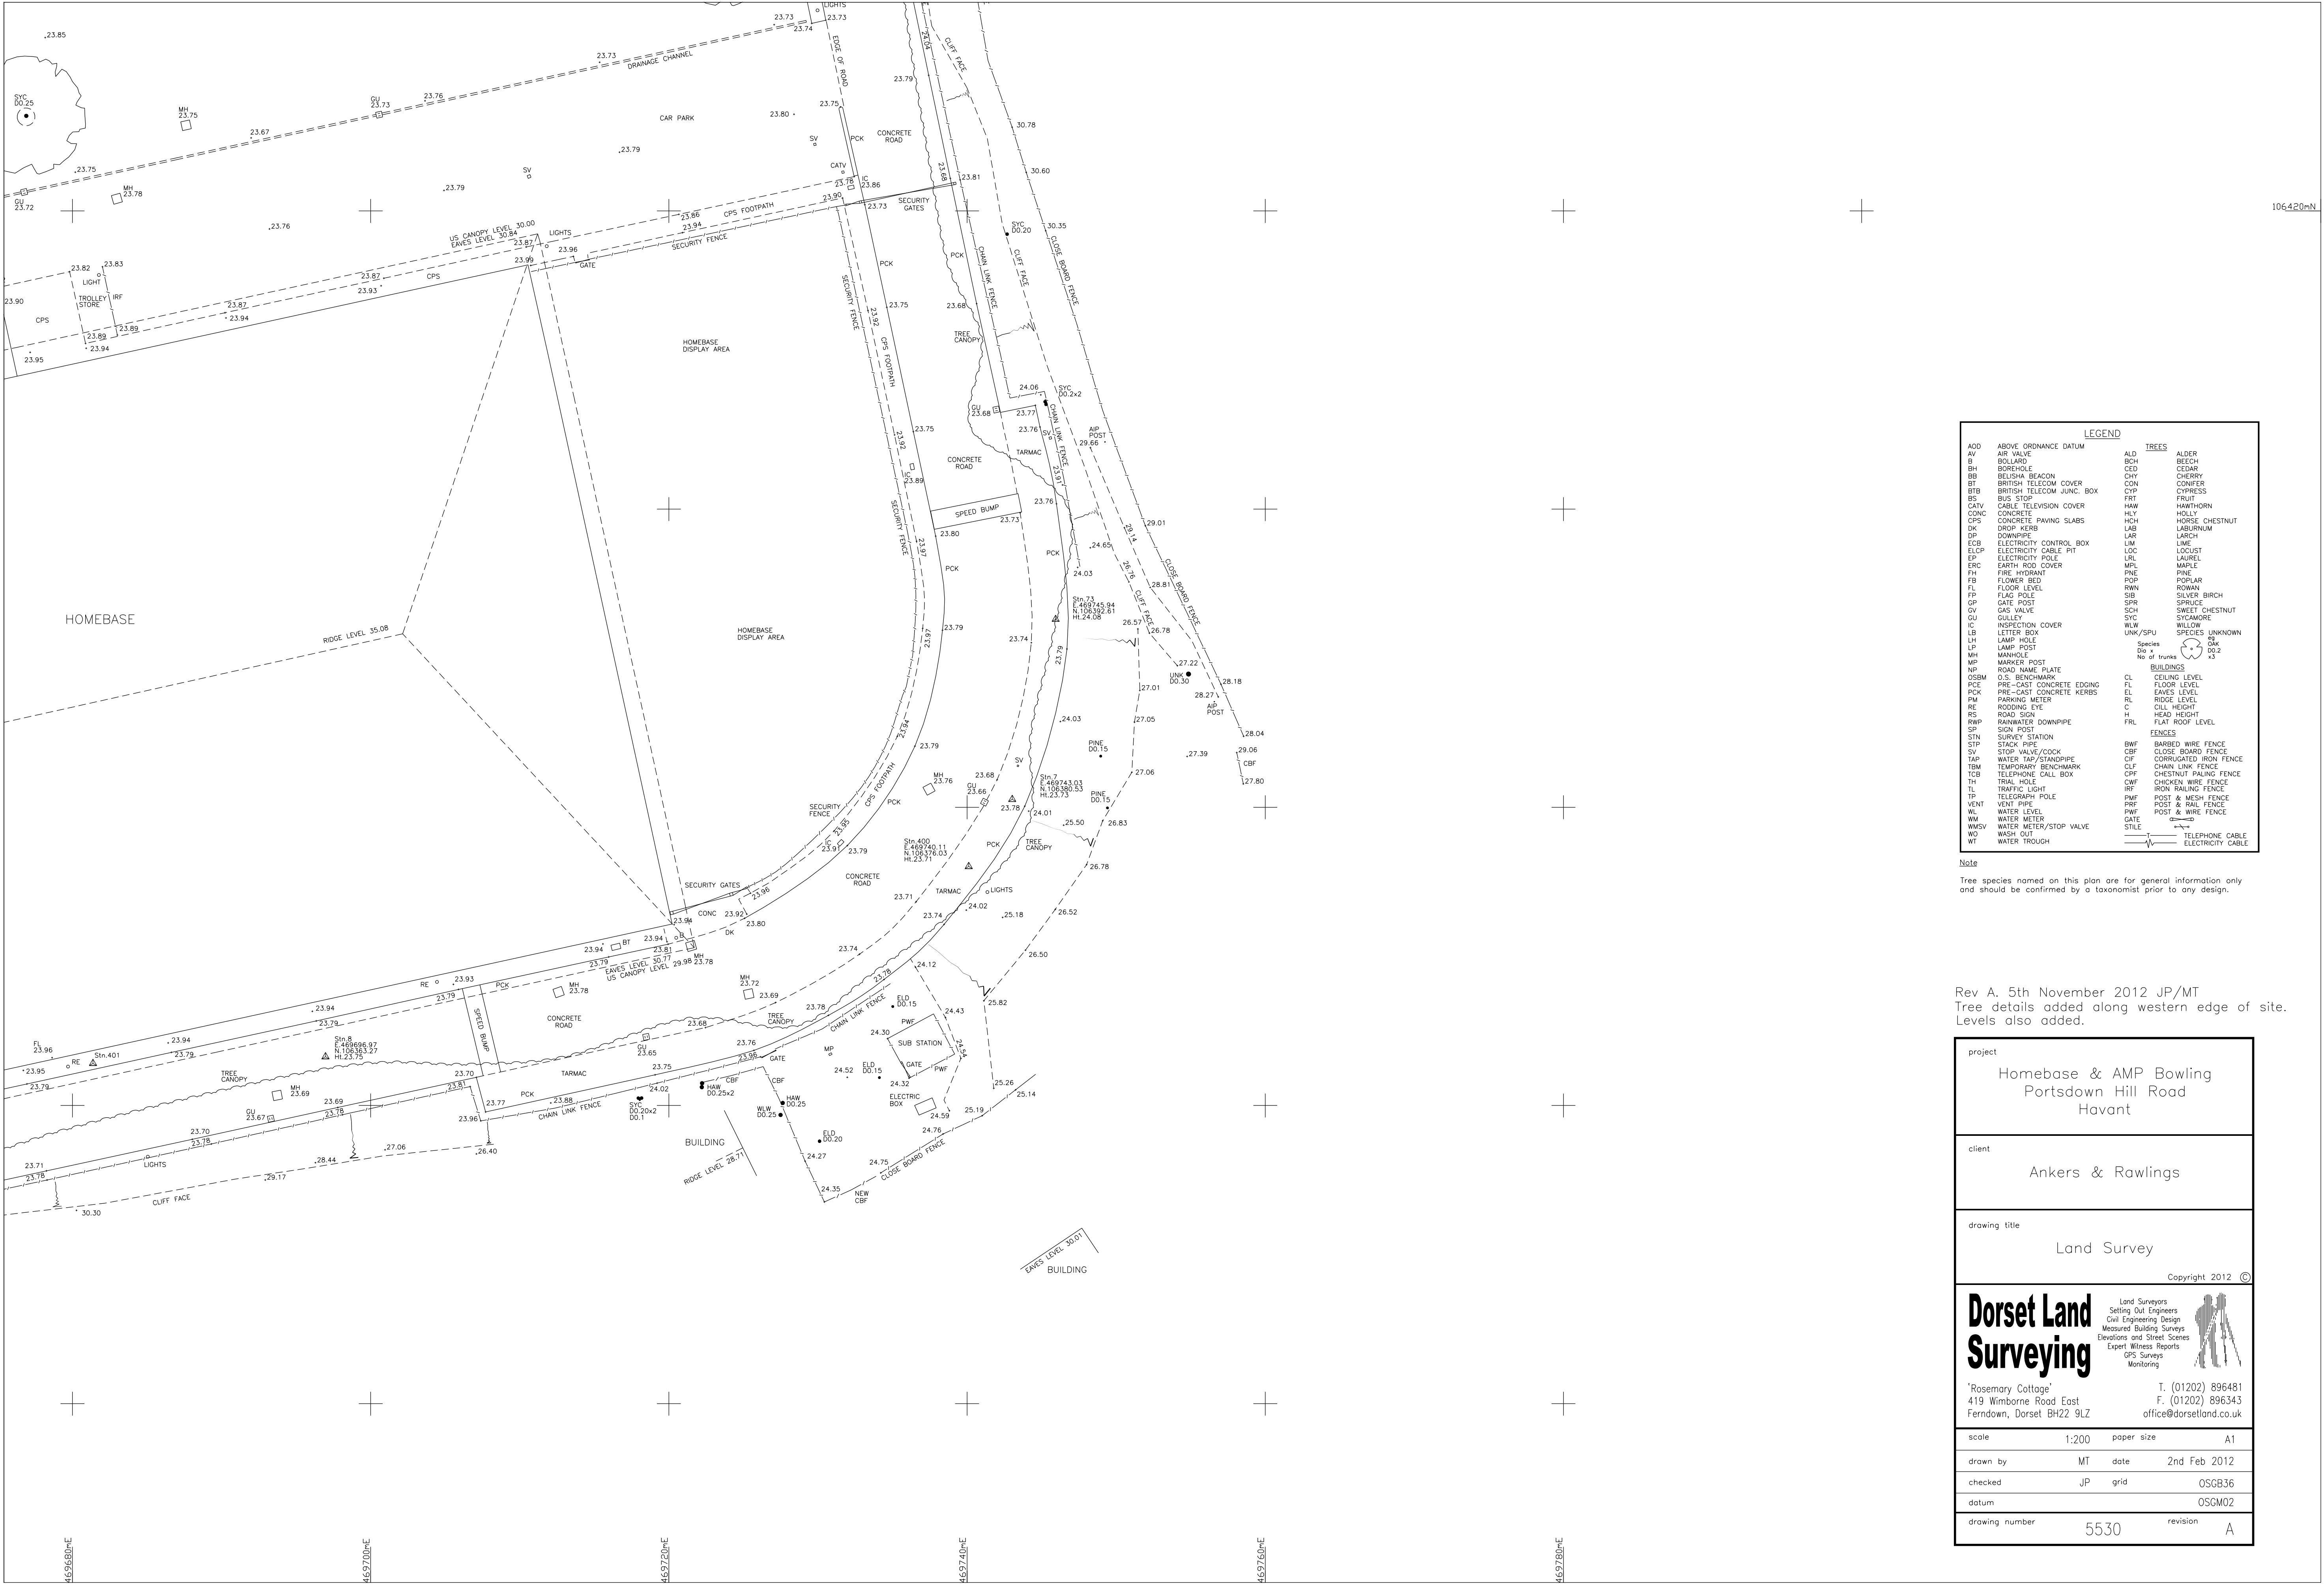

LEGEND		TREES	
ADD	ABOVE ORDNANCE DATUM	ALD	ALDER
AV	AIR VALVE	BCH	BEECH
B	BOLLARD	CD	CEDR
BB	BELISHA BEACON	CHY	CHERRY
BT	BRITISH TELECOM COVER	CON	CONIFER
BTB	BRITISH TELECOM JUNC. BOX	CYP	CYPRESS
BS	BUS STOP	FRY	FRUIT
CATV	CABLE TELEVISION COVER	HAW	HAWTHORN
CONC	CONCRETE	HLV	HOLLY
CPS	CONCRETE PAVING SLABS	HCH	HORSE CHESTNUT
DK	DROP KERB	LAR	LABURNUM
DP	DOWNSPIRE	LAR	LARCH
ECB	ELECTRICITY CONTROL BOX	LIM	LIME
ELCP	ELECTRICITY CABLE PIT	LOC	LOCUST
EP	ELECTRICITY POLE	LRL	LAUREL
ERC	EARTH ROD COVER	MAR	MARLE
FH	FIRE HYDRANT	PNE	PINE
FB	FLOWER BED	POP	POPLAR
FL	FLOOR LEVEL	RWN	ROWAN
FP	FLAG POLE	SIB	SILVER BIRCH
GP	GATE POST	SPR	SPRUCE
GV	GAS VALVE	SOH	SWEET CHESTNUT
GU	GULLY	SYC	SYCAMORE
IC	INSPECTION COVER	WLV	WILLOW
LB	LETTER BOX	UNK/SPU	SPECIES UNKNOWN
LH	LAMP HOLE		
LP	LAMP POST		
MH	MANHOLE		
MP	MARKER POST		
NP	ROAD NAME PLATE		
OSBM	O.S. BENCHMARK		
PCE	PRE-CAST CONCRETE EDDING		
PCK	PRE-CAST CONCRETE KERBS		
PM	PARKING METER		
RE	RODDING EYE		
RS	ROAD SIGN		
RWP	RAINWATER DOWNSPIRE		
SP	SIGN POST		
STN	SURVEY STATION		
STP	STACK PIPE		
SV	STOP VALVE/COCK		
TAP	WATER TAP/STANDPIPE		
TBM	TEMPORARY BENCHMARK		
TGB	TELEPHONE CALL BOX		
TH	TRIAL HOLE		
TL	TRAFFIC LIGHT		
TP	TELEGRAPH POLE		
VP	VENT PIPE		
WL	WATER LEVEL		
WM	WATER METER		
WMSV	WATER METER/STOP VALVE		
WO	WASH OUT		
WT	WATER TROUGH		

Species	OK
No. of trunks	0 1 2 3 4 5 6 7 8 9

BUILDINGS	
CL	CEILING LEVEL
FL	FLOOR LEVEL
EL	EARTH LEVEL
RL	RAISED LEVEL
CH	CHIMNEY
CL	CLOCK HEIGHT
HD	HEAD HEIGHT
FL	FLAT ROOF LEVEL
FL	FENCES
BWF	BANDED WIRE FENCE
CBF	CBOARD FENCE
CCF	CORRUGATED FENCE
CLF	CHAIN LINK FENCE
CHF	CHESTNUT PAULING FENCE
CHV	CHICKEN WIRE FENCE
IRF	IRON PAULING FENCE
MSF	POST & MESH FENCE
GRF	POST & RAIL FENCE
WIF	WIRE FENCE
STL	STYLE

TELEPHONE CABLE
ELECTRICITY CABLE

Note
Tree species named on this plan are for general information only and should be confirmed by a taxonomist prior to any design.

Rev A. 5th November 2012 JP/MT
Tree details added along western edge of site.
Levels also added.

project

Homebase & AMP Bowling
Portsdown Hill Road
Havant

client

Ankers & Rawlings

drawing title

Land Survey

Copyright 2012 ©

Dorset Land
Surveying

Land Surveyors
Setting Out Engineers
Civil Engineering Design
Measured Building Surveys
Elevations and Street Scenes
Expert Witness Reports
GPS Surveys
Monitoring

'Rosemary Cottage'
419 Wimborne Road East
Ferndown, Dorset BH22 9LZ

T. (01202) 896481
F. (01202) 896343
office@dorsetland.co.uk

scale

1:200

paper size

A1

drawn by

MT

date

2nd Feb 2012

checked

JP

grid

OSGB36

datum

OSGM02

drawing number

5530

revision

A