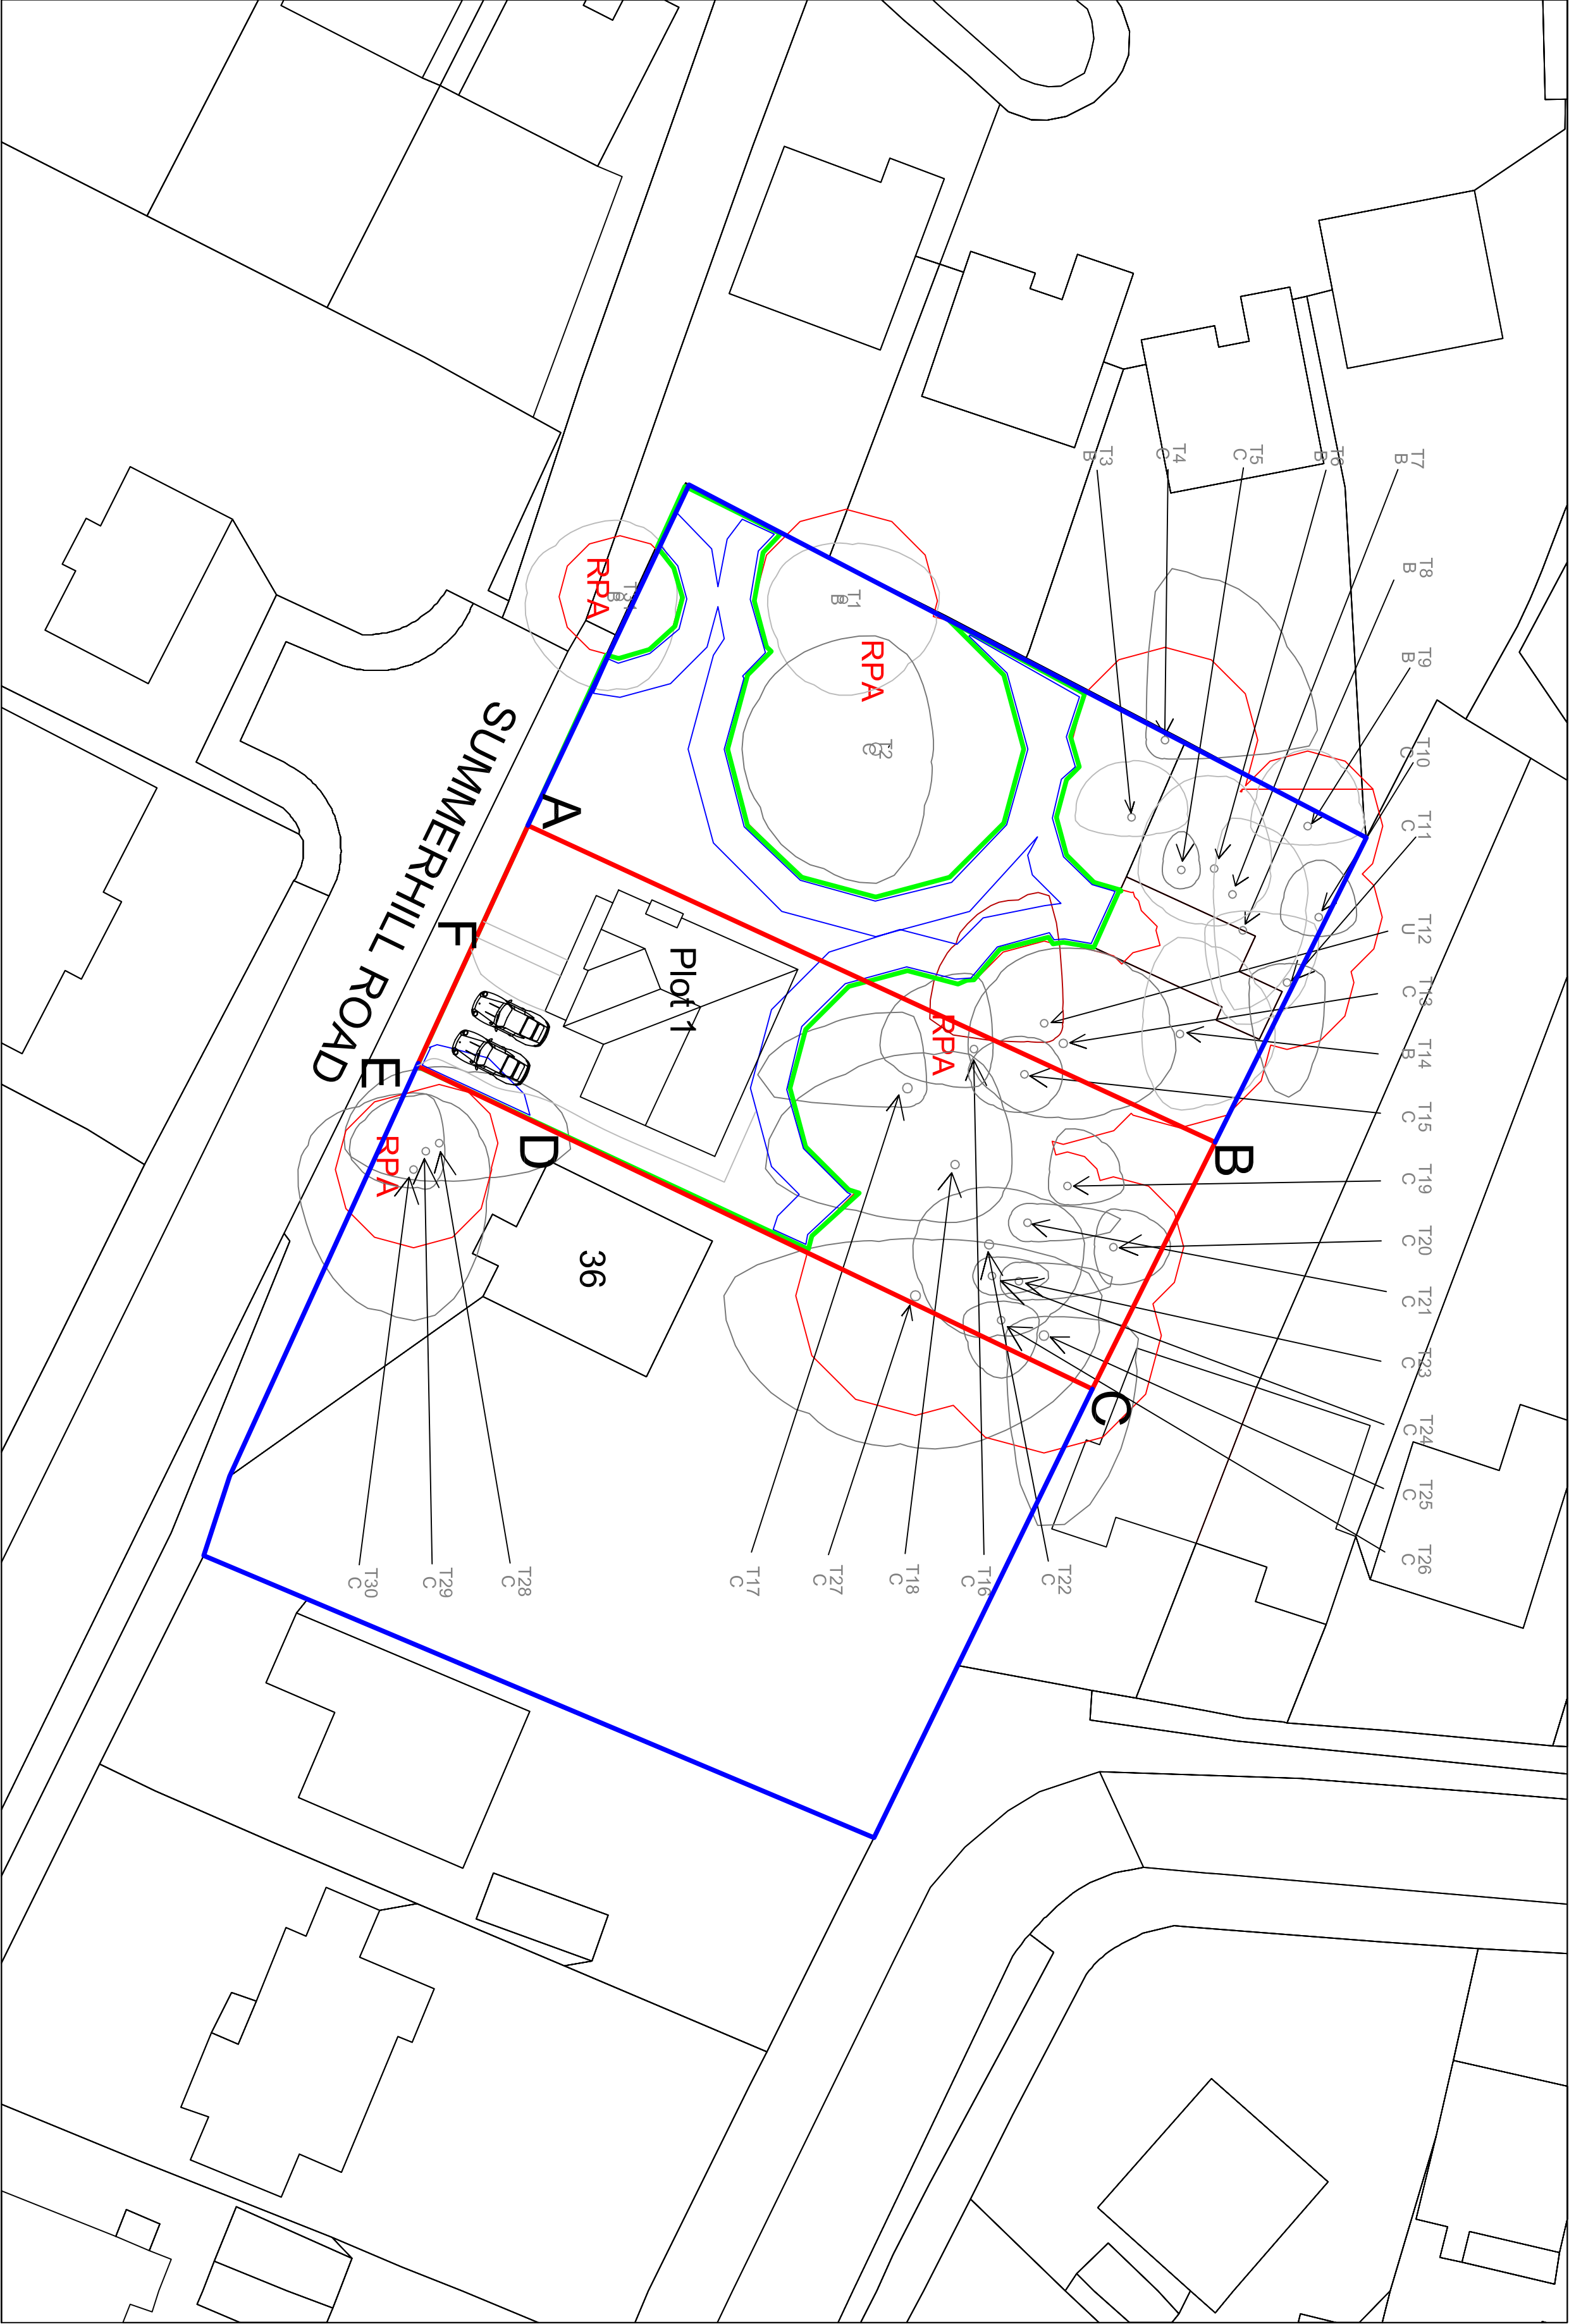


Crown spread

Proposed Boundary Treatment:  
A-B = new 2m panel fencing  
B-C = existing 1.8m panel fencing  
C-D = ex 2m panel fencing  
D-E = new 1.2m picket fencing  
F-A = new 1.2m picket fencing

Proposed Hardsurfacing:  
Driveway = Compacted, crushed Limestone to aid permeability  
Pathways = Indian Sandstone