


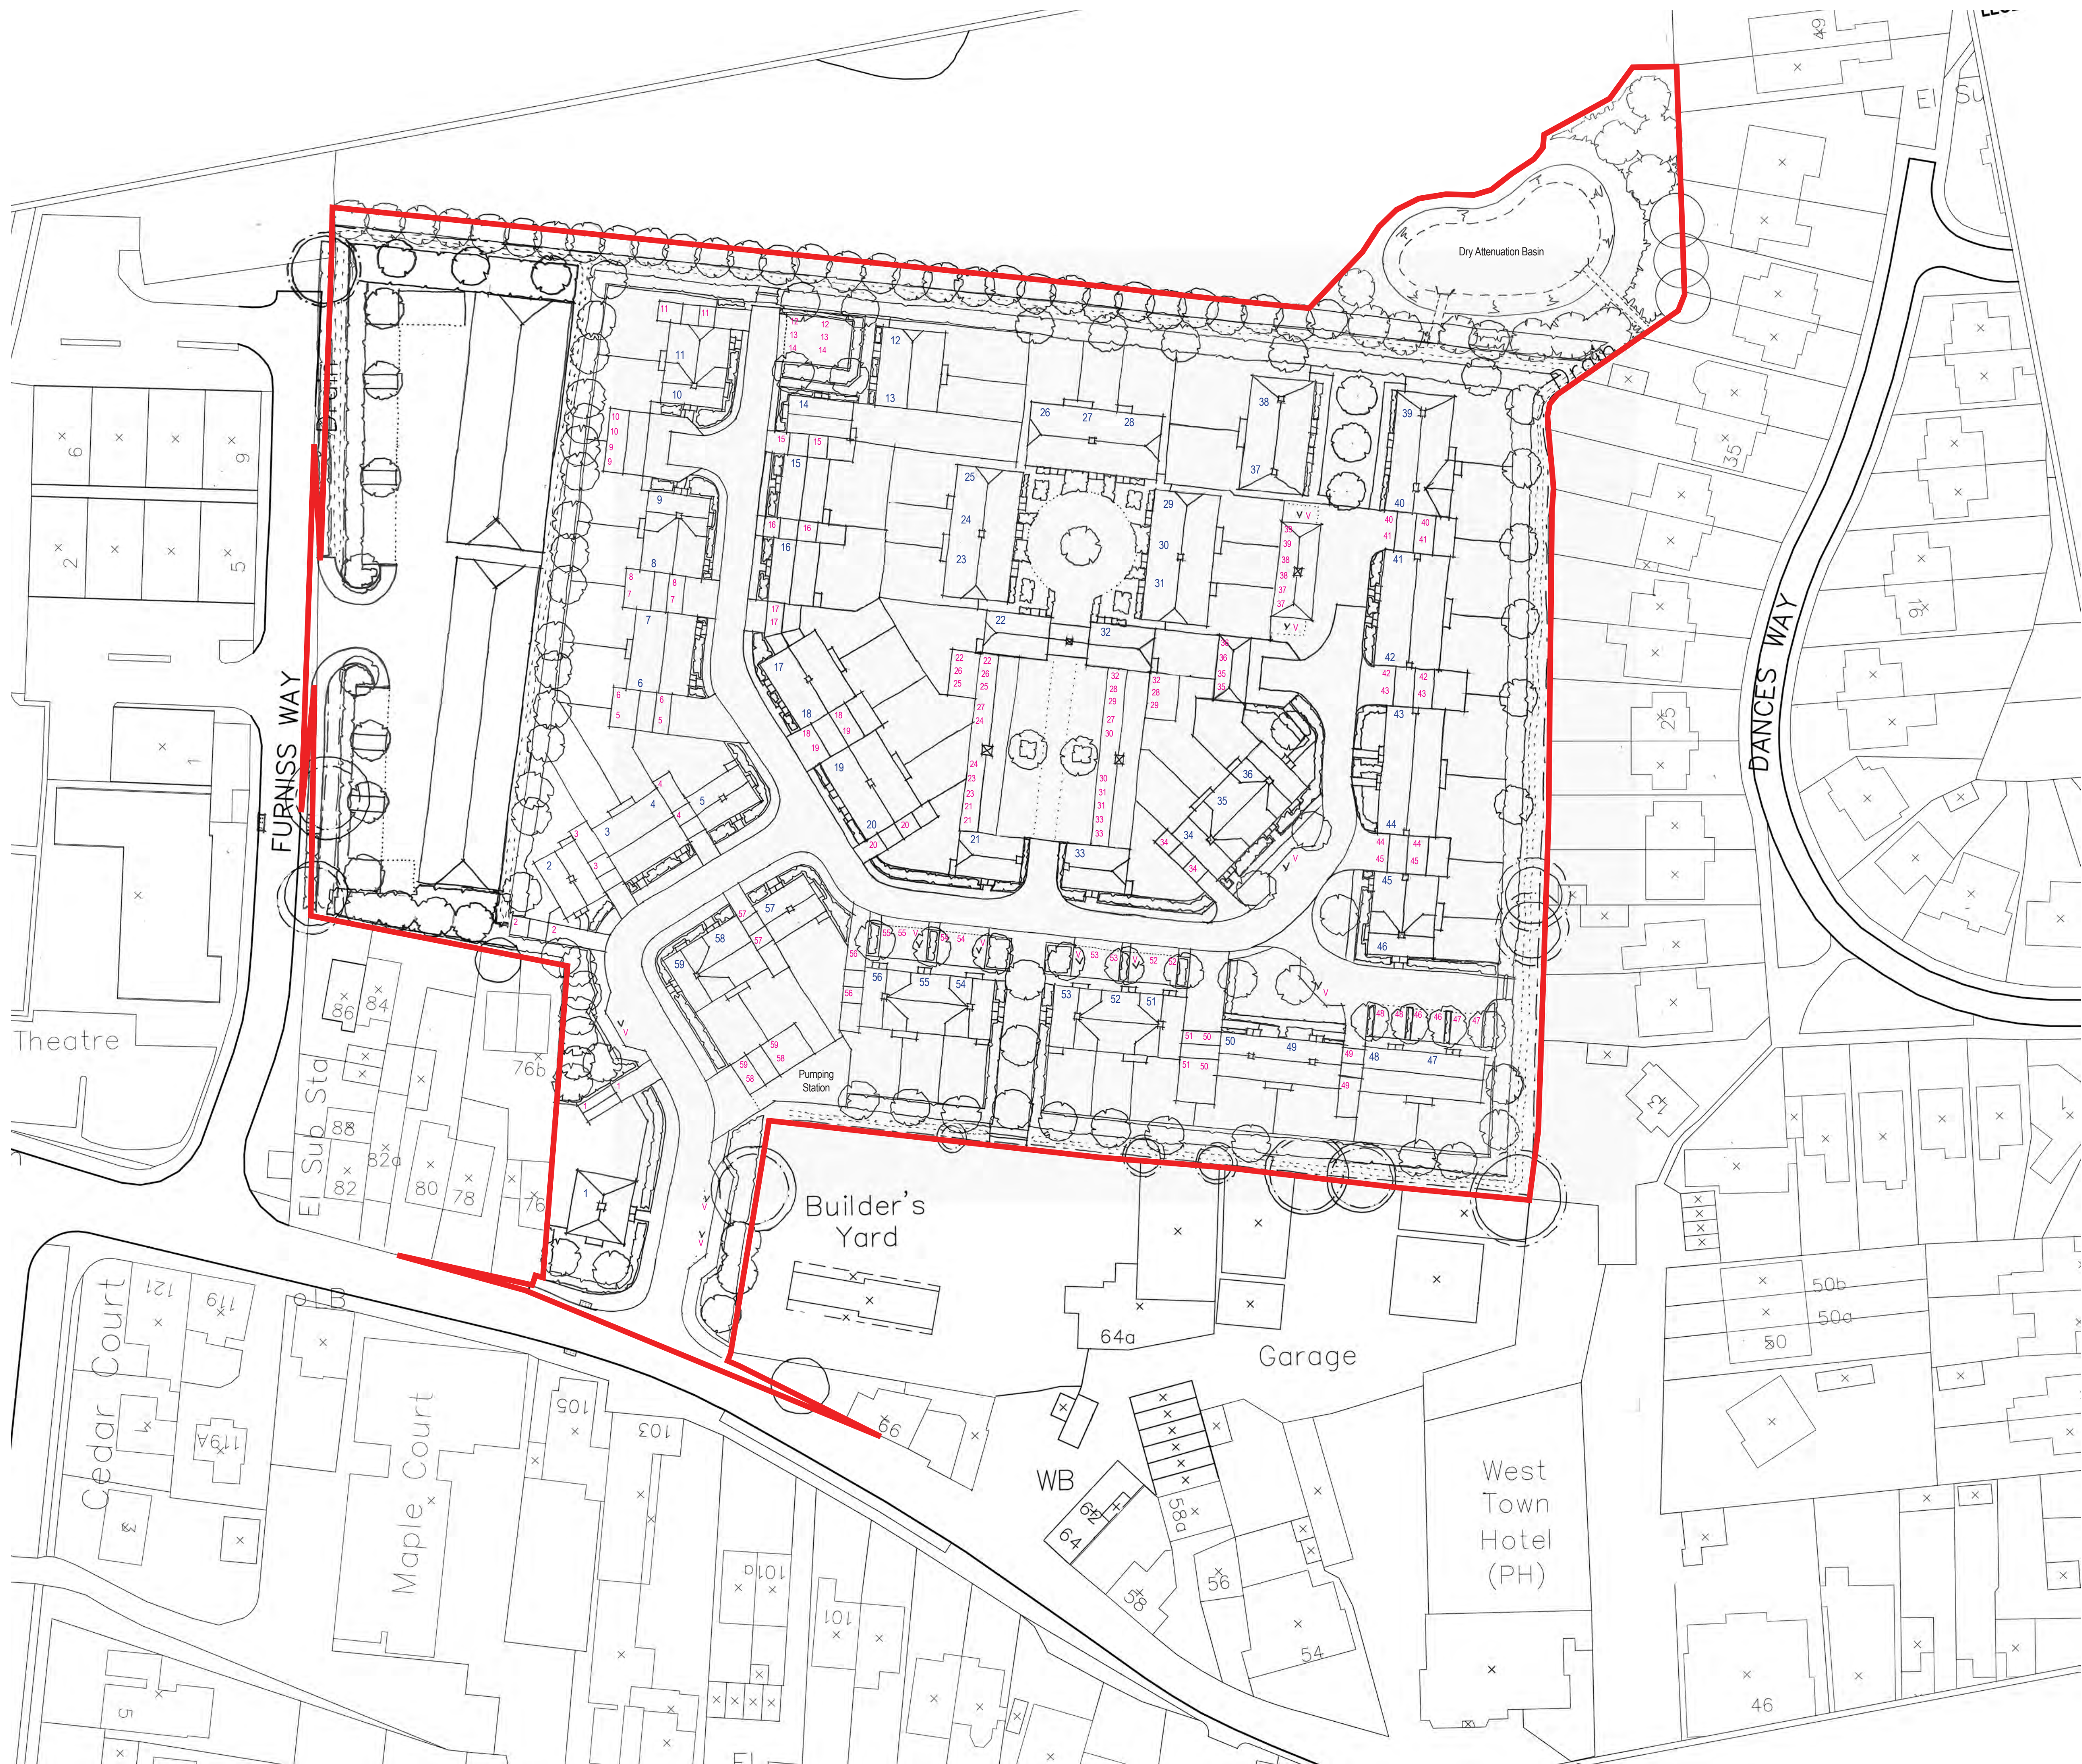

The copyright of this drawing and designs remains with CSa Environmental Planning.
Do not scale from this drawing. Refer to figured dimensions only.



KEY



Site Boundary

Revision	Date	By	Description

CSa
environmental planning

Dixies Barns,
High Street, Ashwell,
Hertfordshire, SG7 5NT
t 01462 743647
f 01462 743648
e ashwell@csaenvironmental.co.uk

Project
Station Road
Hayling Island

Title
Illustrative Masterplan - Parking Plan

Client
Hayling Island Builders Limited

Scale @ Size	1:500@ A1	Drawn	DP
Date	September 2013	Checked	CS
Drawing Number	CSa/2128/113	Revision	-