


SUPERSEDED

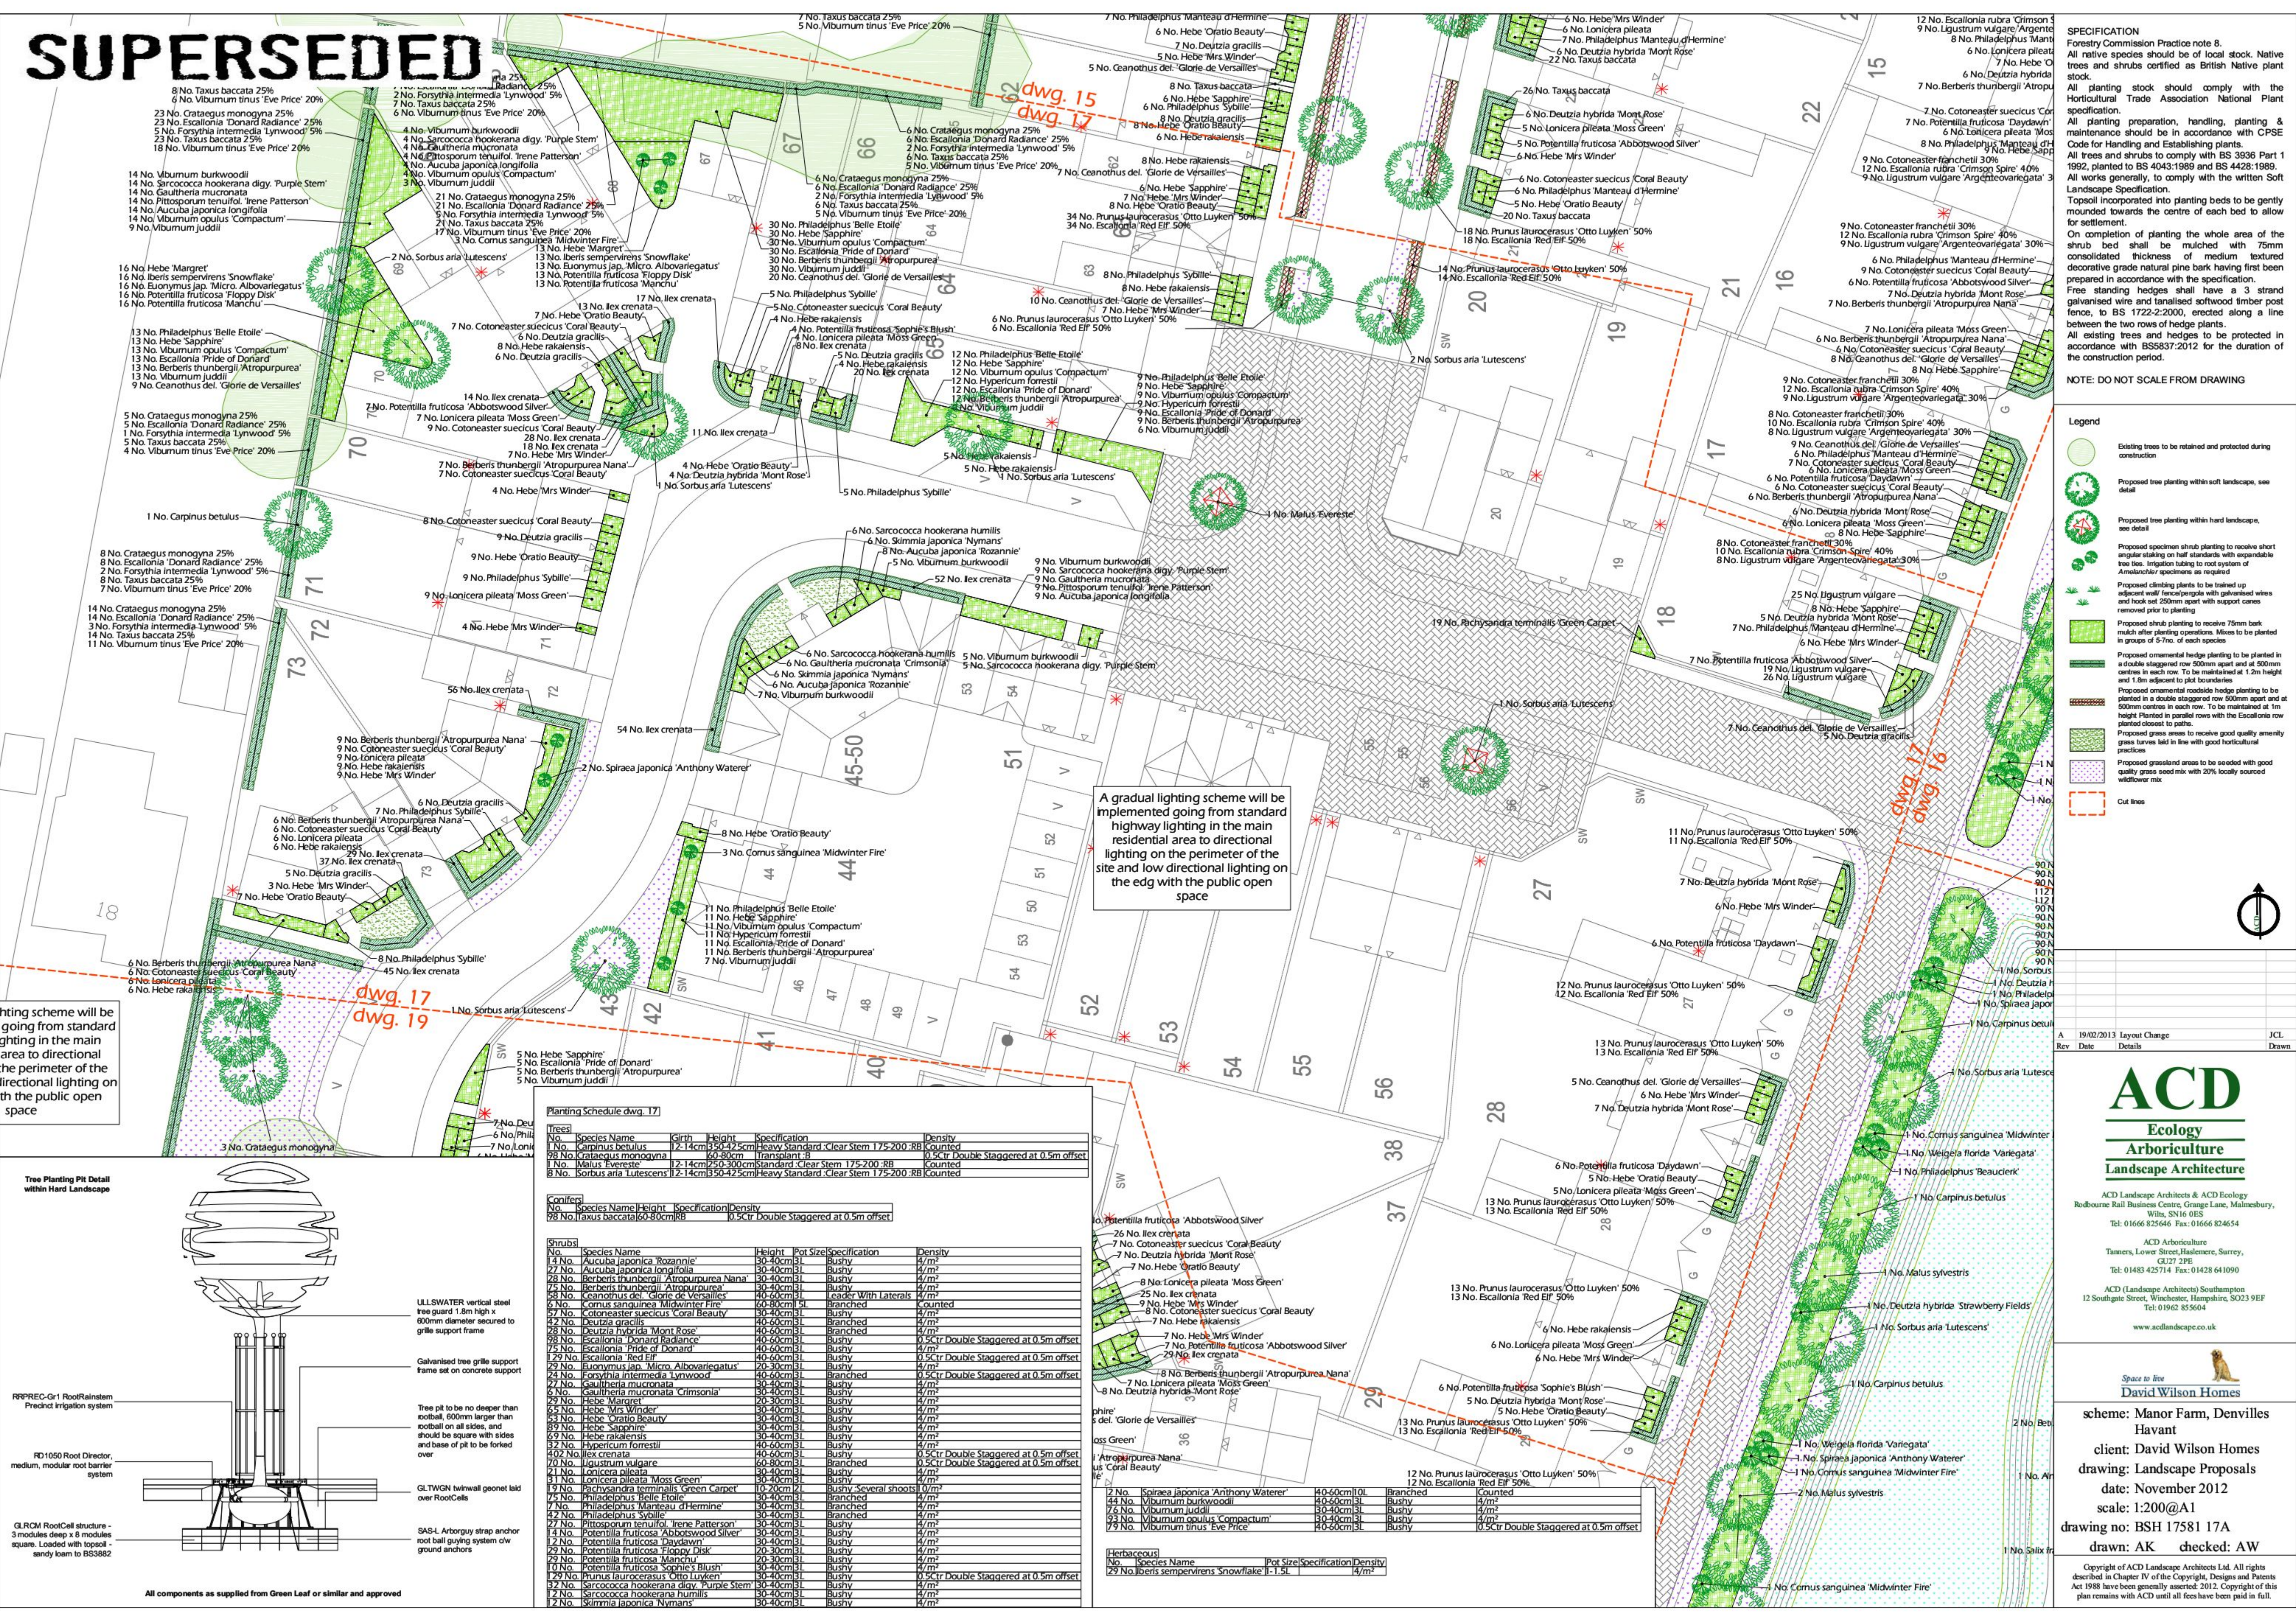

SPECIFICATION
Forestry Commission Practice note 8.
All native species should be of local stock. Native trees and shrubs certified as British Native plant stock.
All planting stock should comply with the Horticultural Trade Association National Plant specification.
All planting, preparation, handling, planting & maintenance should be in accordance with CPSE Code for Handling and Establishing plants.
All trees and shrubs to comply with BS 3936 Part 1 1992, planted to BS 4043:1989 and BS 4428:1989. All works generally, to comply with the written Soft Landscape Specification.
Topsoil incorporated into planting beds to be gently mounded towards the centre of each bed to allow for settlement.
On completion of planting the whole area of the shrub bed shall be mulched with 75mm consolidated thickness of medium textured decorative grade natural pine bark having first been prepared in accordance with the specification. Free standing hedges shall have a 3 strand galvanised wire and tanalised softwood timber post fence, to BS 1722-2:2000, erected along a line between the two rows of hedge plants.
All existing trees and hedges to be protected in accordance with BS5837:2012 for the duration of the construction period.

NOTE: DO NOT SCALE FROM DRAWING

- Legend**
- Existing trees to be retained and protected during construction
 - Proposed tree planting within soft landscape, see detail
 - Proposed tree planting within hard landscape, see detail
 - Proposed specimen shrub planting to receive short angular staking on half standards with expandable tree ties. Irrigation tubing to root system of Amelanchier specimens as required
 - Proposed climbing plants to be trained up adjacent wall/fence/pergola with galvanised wires and hook set 250mm apart with support canes removed prior to planting
 - Proposed shrub planting to receive 75mm bark mulch after planting. Mixes to be planted in groups of 5-7m, of each species
 - Proposed ornamental hedge planting to be planted in a double staggered row 500mm apart and at 500mm centres in each row. To be maintained at 1.2m height and 1.8m adjacent to plot boundaries
 - Proposed ornamental roadside hedge planting to be planted in a double staggered row 500mm apart and at 500mm centres in each row. To be maintained at 1m height. Planted in parallel rows with the Escallonia row planted closest to path.
 - Proposed grass areas to receive good quality amenity grass turves laid in line with good horticultural practices
 - Proposed grassland areas to be seeded with good quality grass seed mix with 20% locally sourced wildflower mix
 - Cut lines
- A 19/02/2013 Layout Change JCL
Rev Date Details Drawn

ACD Ecology Arbiculture Landscape Architecture

ACD Landscape Architects & ACD Ecology
Rodbourn Road Business Centre, Grange Lane, Malmesbury,
Wiltshire, SN16 6ES
Tel: 01666 825646 Fax: 01666 824654
ACD Arbiculture
Tanners, Lower Street, Haslemere, Surrey,
GU27 3PB
Tel: 01483 425714 Fax: 01428 641090
ACD (Landscape Architects) Southampton
12 Southgate Street, Winchester, Hampshire, SO23 9EF
Tel: 01962 855604
www.acdlandscape.co.uk

Space to live
David Wilson Homes

scheme: Manor Farm, Denvilles
Havant
client: David Wilson Homes
drawing: Landscape Proposals
date: November 2012
scale: 1:200@A1
drawing no: BSH 17581 17A
drawn: AK checked: AW

Copyright of ACD Landscape Architects Ltd. All rights reserved in Chapter IV of the Copyright, Designs and Patents Act 1988 have been generally asserted. 2012. Copyright of this plan remains with ACD until all fees have been paid in full.