
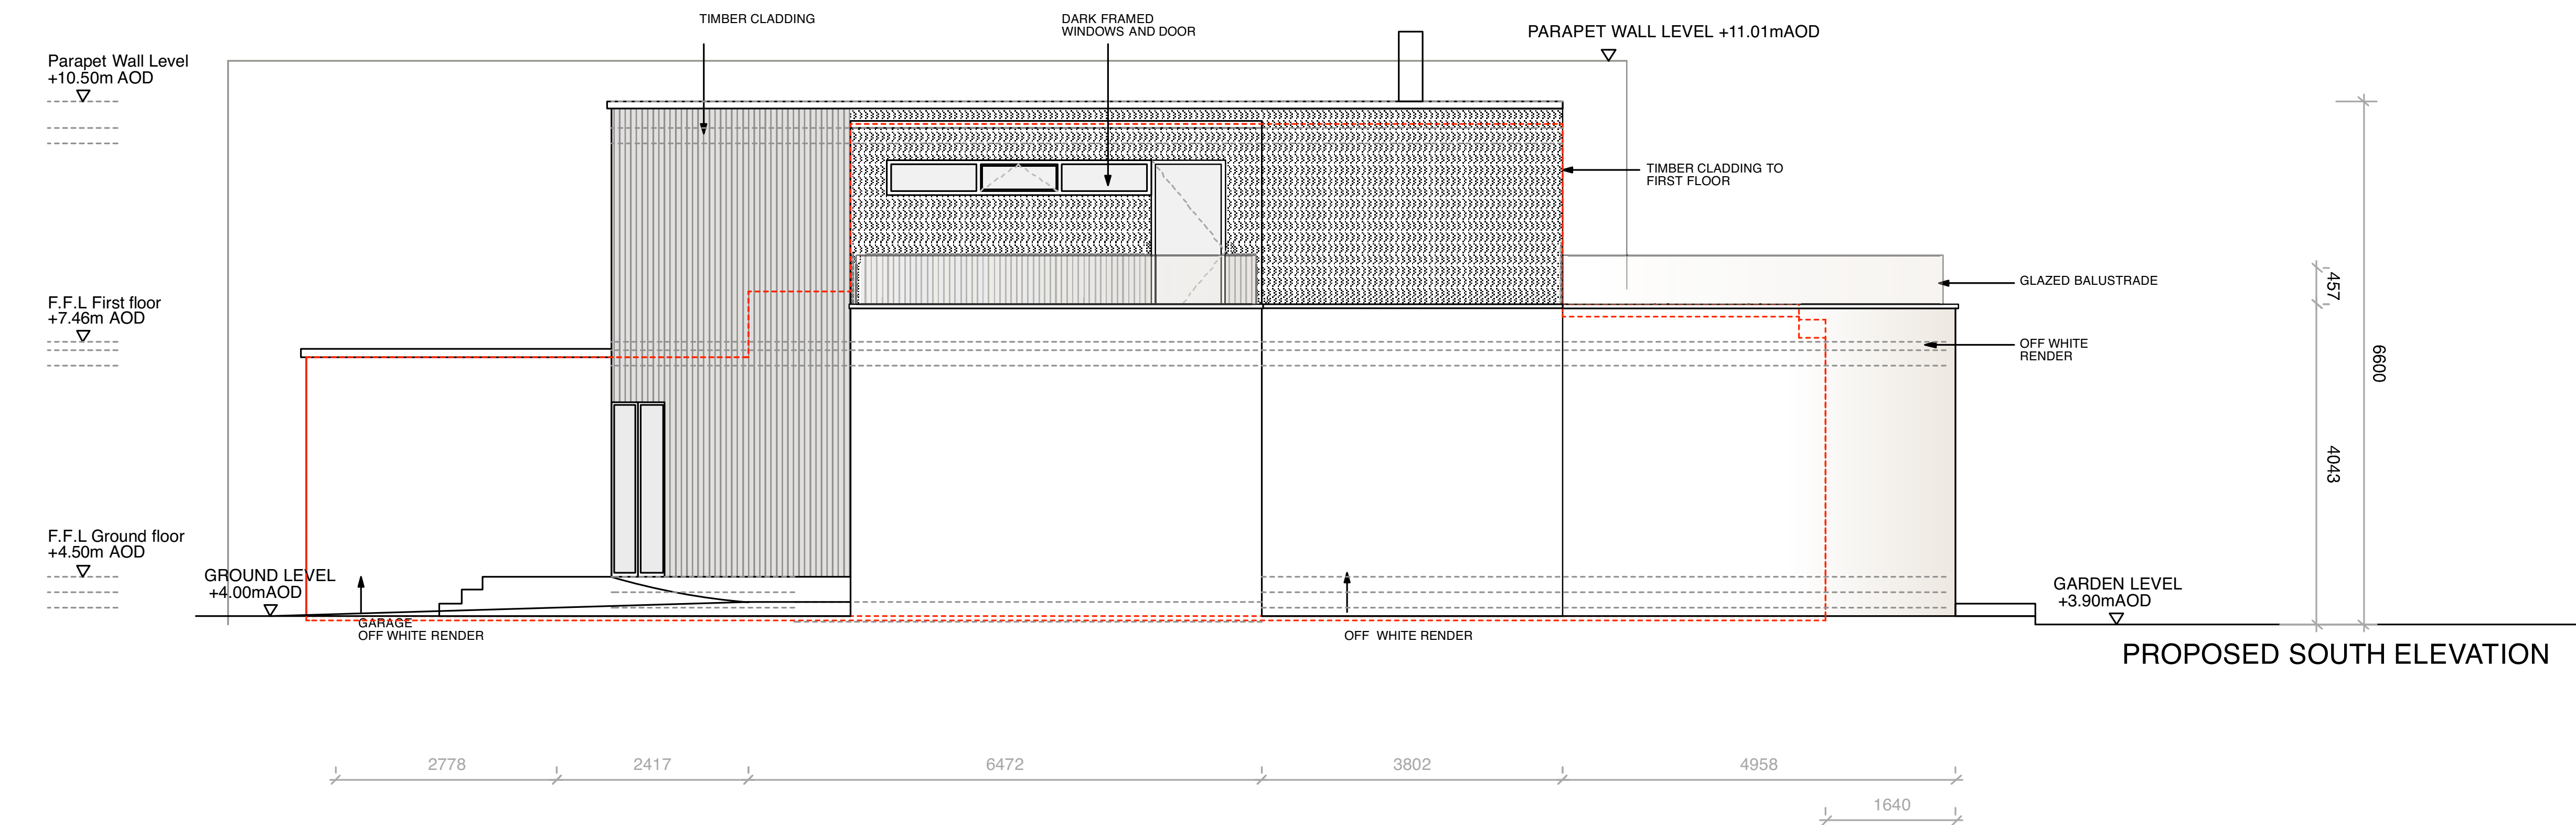
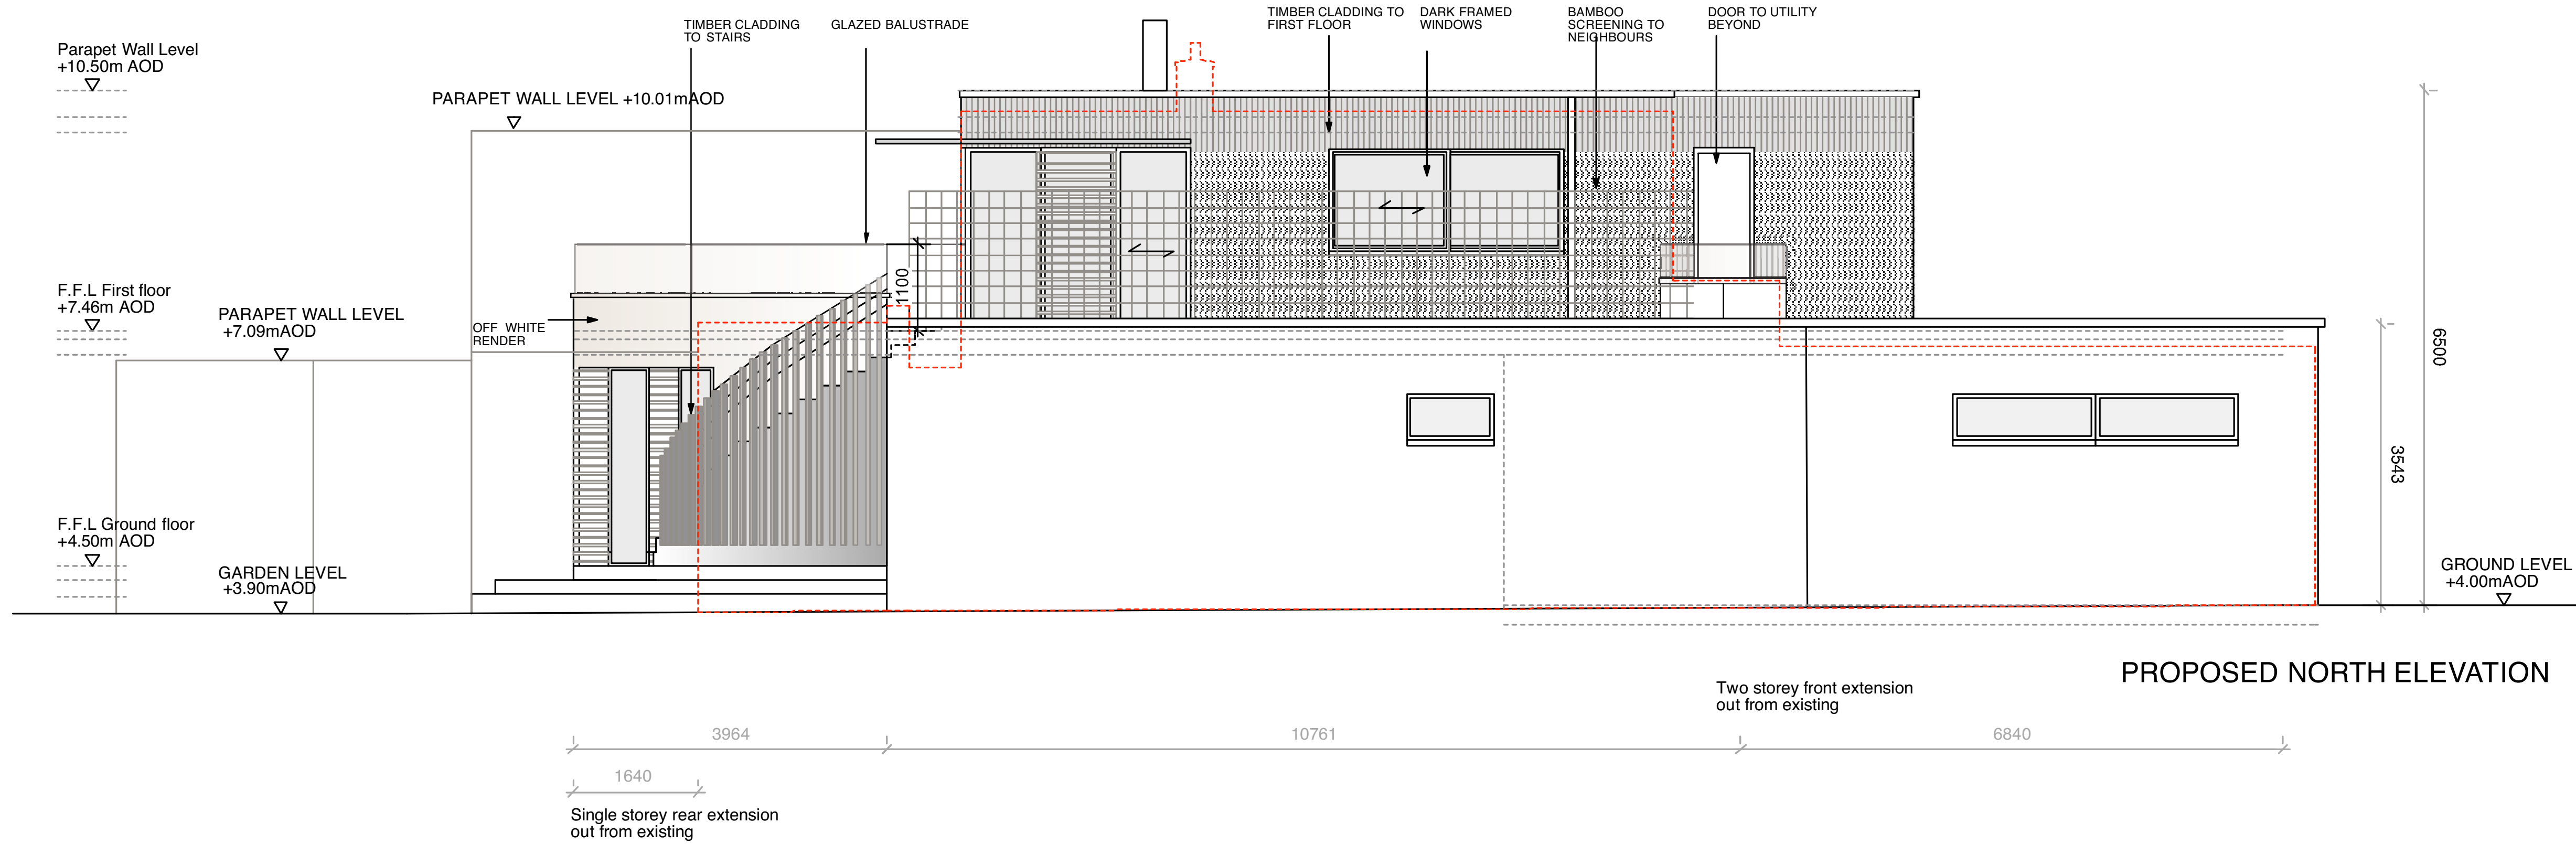


TO BE READ IN CONJUNCTION WITH STRUCTURAL
ENGINEER'S DRAWINGS.
REPORT ALL DISCREPANCIES PRIOR TO PROCEEDING.

----- TO BE DEMOLISHED
----- PLANNING APPLICATION
APP/12/00782 from
26/07/2012

REVISION DATE

Yeates
Design+Architecture
74 Clerkenwell Road
London EC1M 5NL
tel: 020 7251 6667
www.yeatesdesign.co.uk

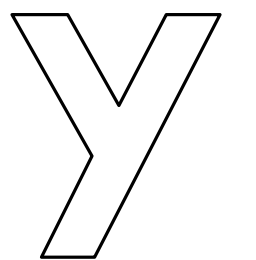

PROJECT :
12 WITTERING ROAD
HAYLING ISLAND PO11 9SP

DRAWING : Proposed North and South
Elevations

SCALE : 1:100@A3, 1:50@A1

DATE : AUGUST 2013

DWG NO. 528/P/115 DWN BY :

DRAWING STATUS : FOR TENDER ☐
FOR PLANNING ☒ FOR CONSTRUCTION ☐

INFORMATION CONTAINED IN THIS DRAWING IS THE SOLE COPYRIGHT
OF YEATES DESIGN + ARCHITECTURE AND SHOULD NOT BE
REPRODUCED WITHOUT THEIR PERMISSION