


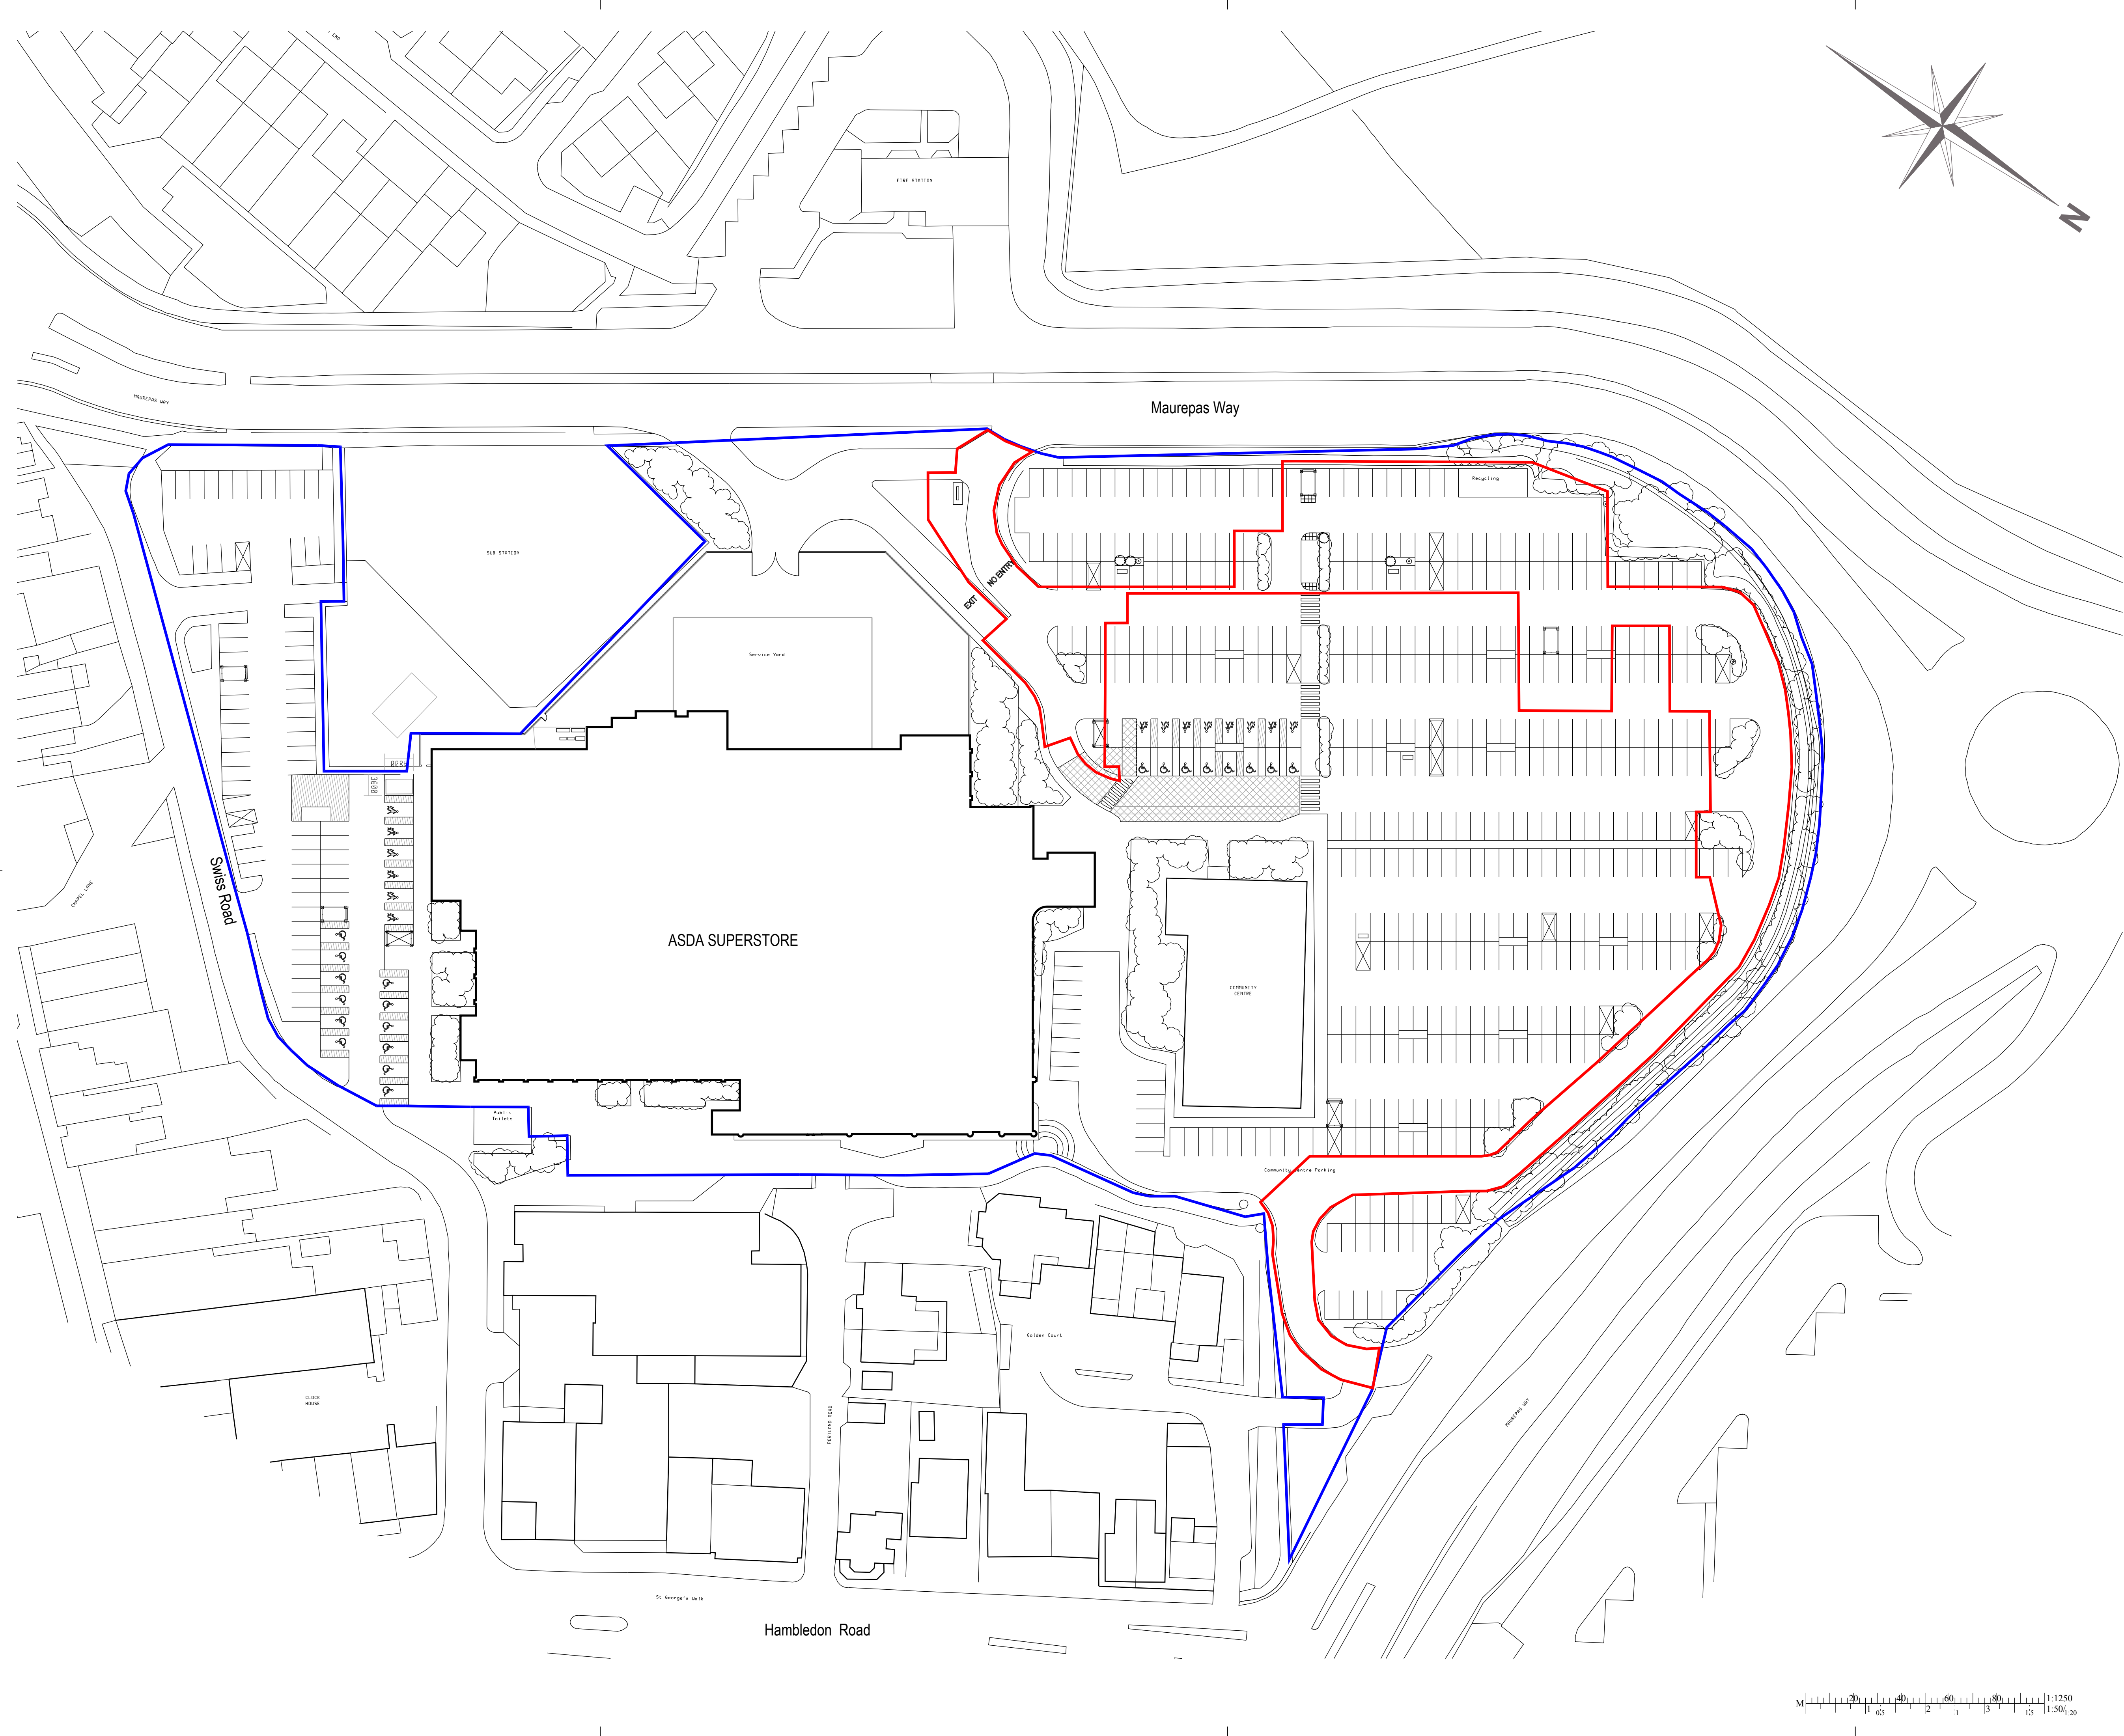

NOTES
Check all dimensions on site
Do not scale from this drawing
Report any discrepancies and omissions to HLM Architects
This Drawing is Copyright ©

REVISIONS

drawing no		A	
A1313 M/L(PA)02		A	
F:\ASDA\001 - ASDA 2013\Waterlooville\ASDA Waterlooville PA02 - Existing Block Plan.dwg		A	
scale @ A1	drawn	checked	ADS
date	08/04/2013	checked	*
date plotted			
Mon Sep 02 10:10:19 2013			

Proposed Four Pump Fully Automated Petrol Filling Station

client
ASDA Waterlooville
Portland Road
Waterlooville
PO7 7XR

client
ASDA

HLM
t: +44 (0)114 263 9600
f: +44 (0)114 263 9650
e: sheffield@hlmarchitects.com
w: www.hlmarchitects.com

architecture landscape & urban design interiors environment
regional office : 2nd Floor, The Ruskin Building, Tudor Square, Sheffield, S1 2LA
London Sheffield Glasgow Belfast Cardiff Plymouth Johannesburg Pretoria Abu Dhabi