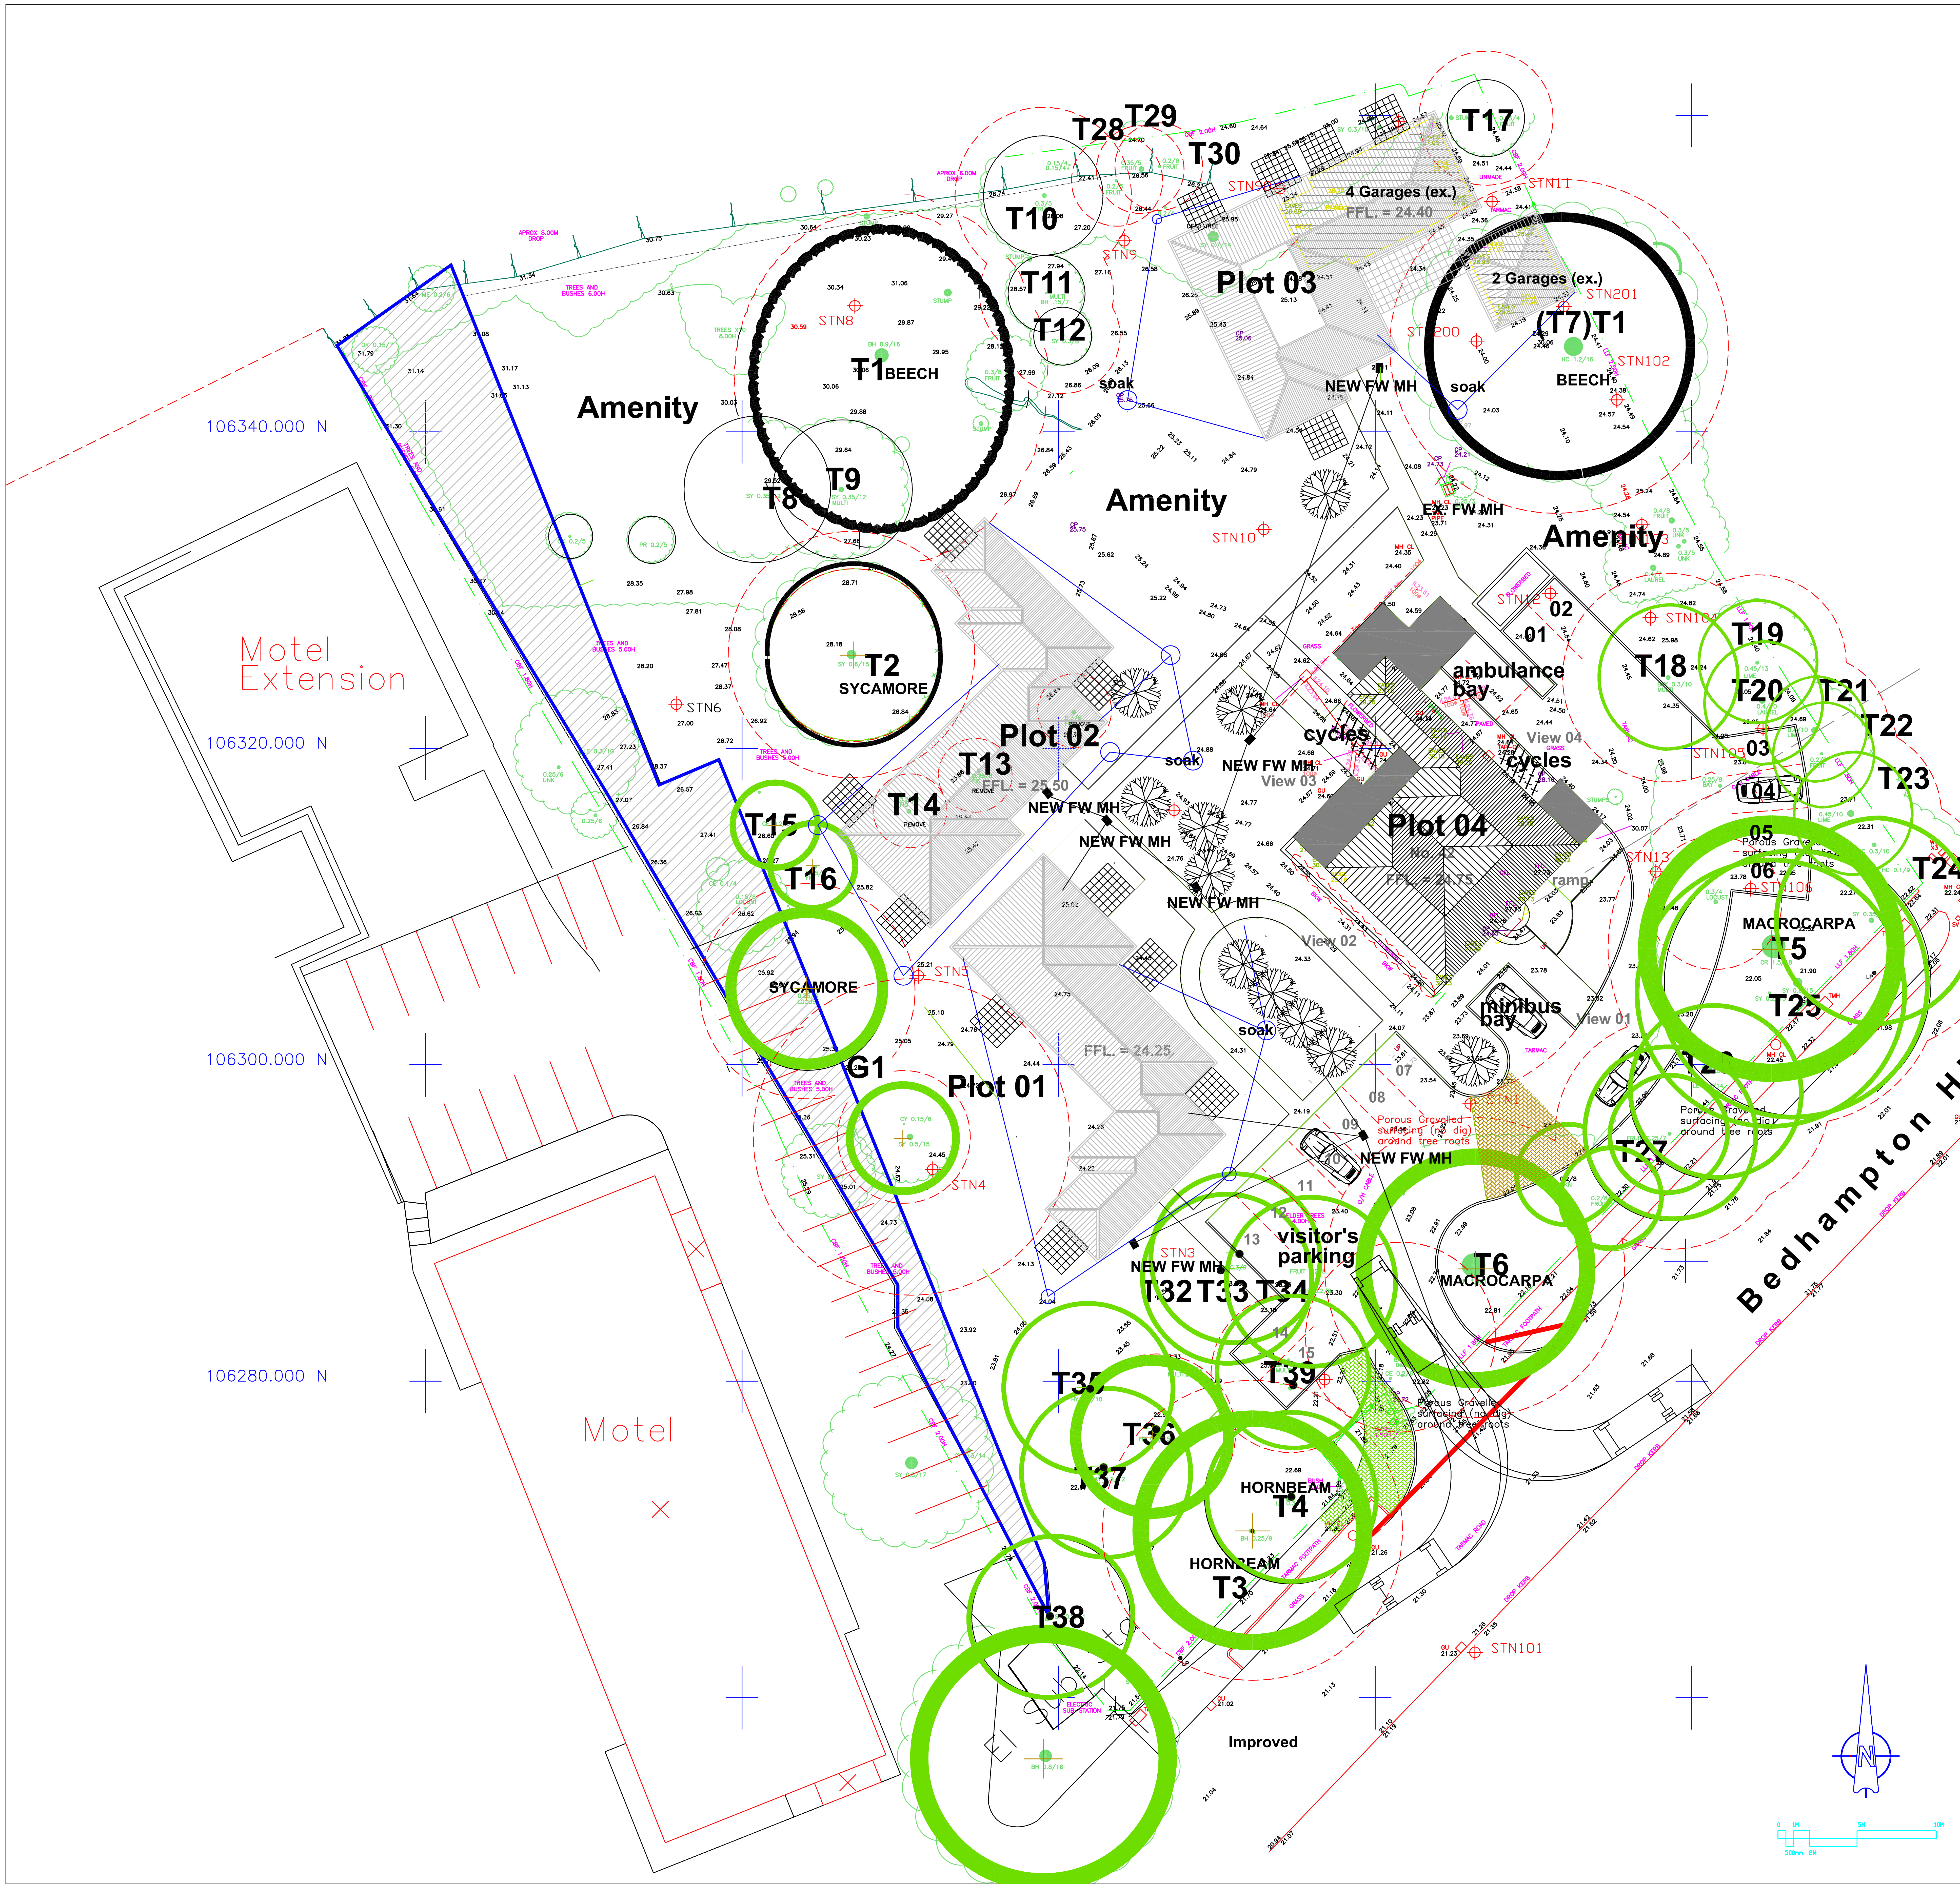

Revision C: SITE LAYOUT AMENDED - 05/08/13 - PG
Revision B: PLOT 3 MODIFIED - 24/06/13 - PG
Revision A: SURFACE WATER AND CAR PARKING AMENDED - 31/05/13 - PG

SCALE 1/200	TITLE Residential Care Proposals
DATE May 2013	42, Bedhampton Hill Havant
CONTRACTOR MUST CHECK ALL DIMENSIONS ON SITE ONLY FIGURED DIMENSIONS ARE TO BE WORKED FROM DISCREPANCIES MUST BE REPORTED TO THE ARCHITECT BEFORE PROCEEDING © COPYRIGHT	DETAIL Foul Drainage Principles
AUTHOR PG	DRAWING No 12/100/P05

PETER GALLOWAY PARTNERSHIP

pgp

ARCHITECTS

BURGAN HOUSE, 8/10 EAST STREET,
HAVANT, HAMPSHIRE PO9 1AQ
TEL 02392 472650 FAX 02392 472702