






GROUND FLOOR

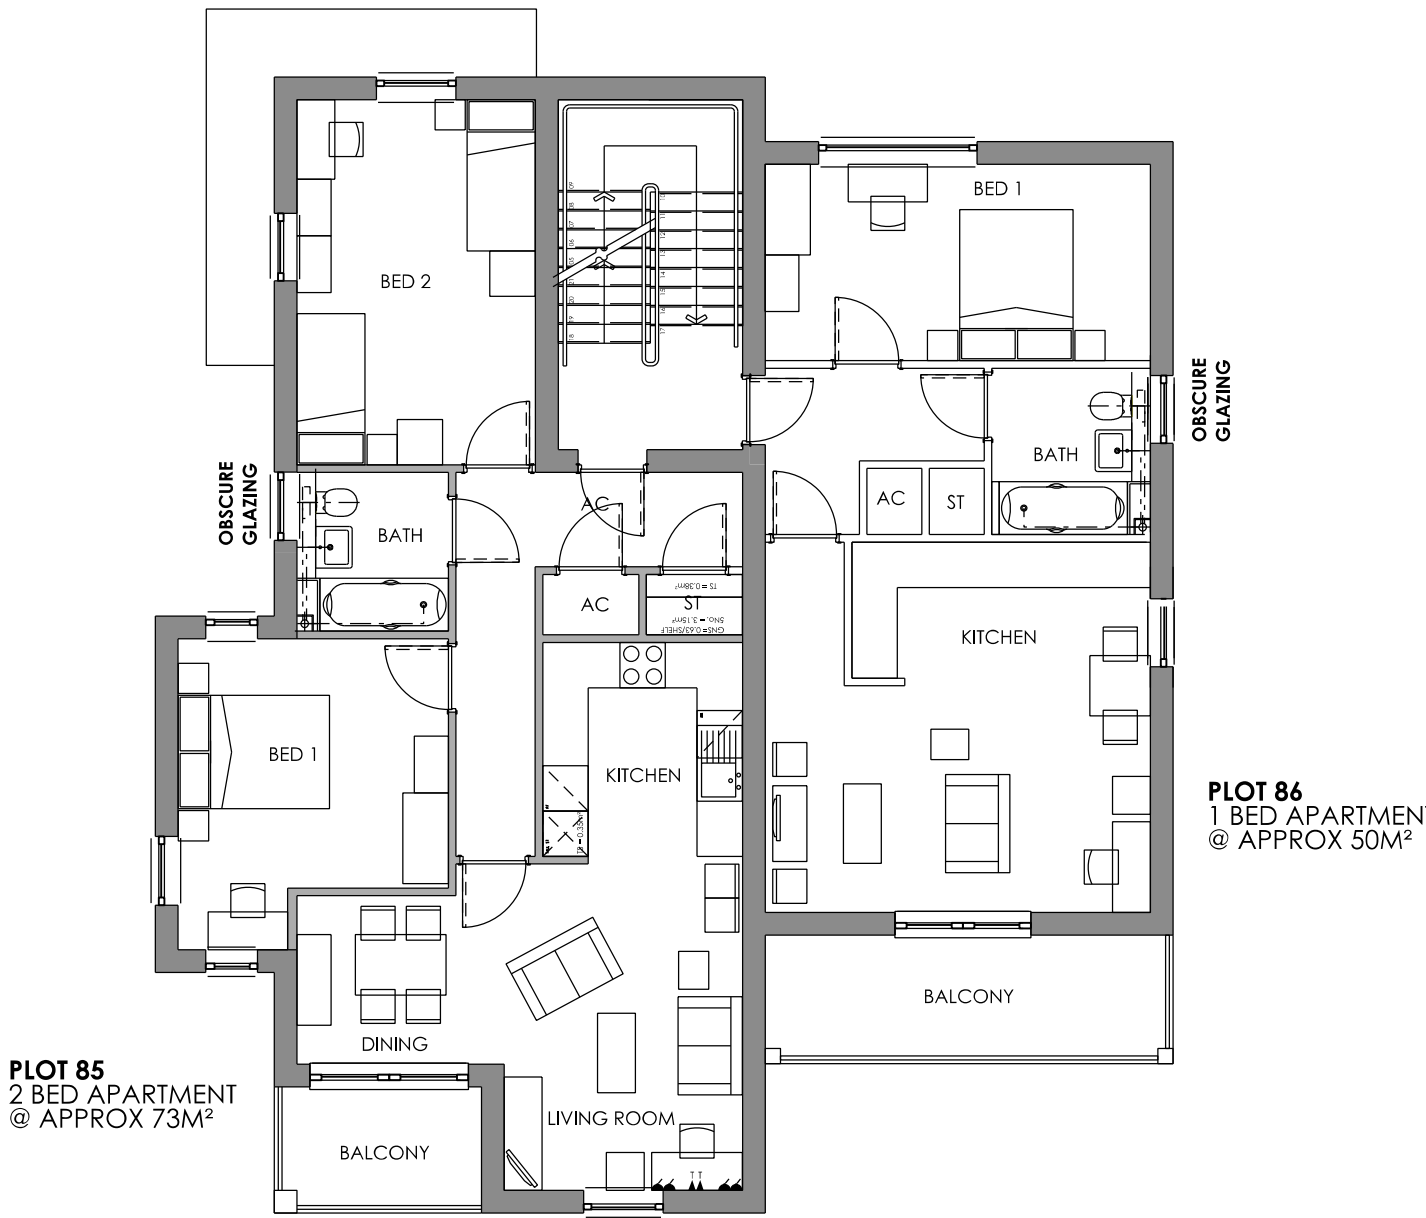


FIRST FLOOR PLAN

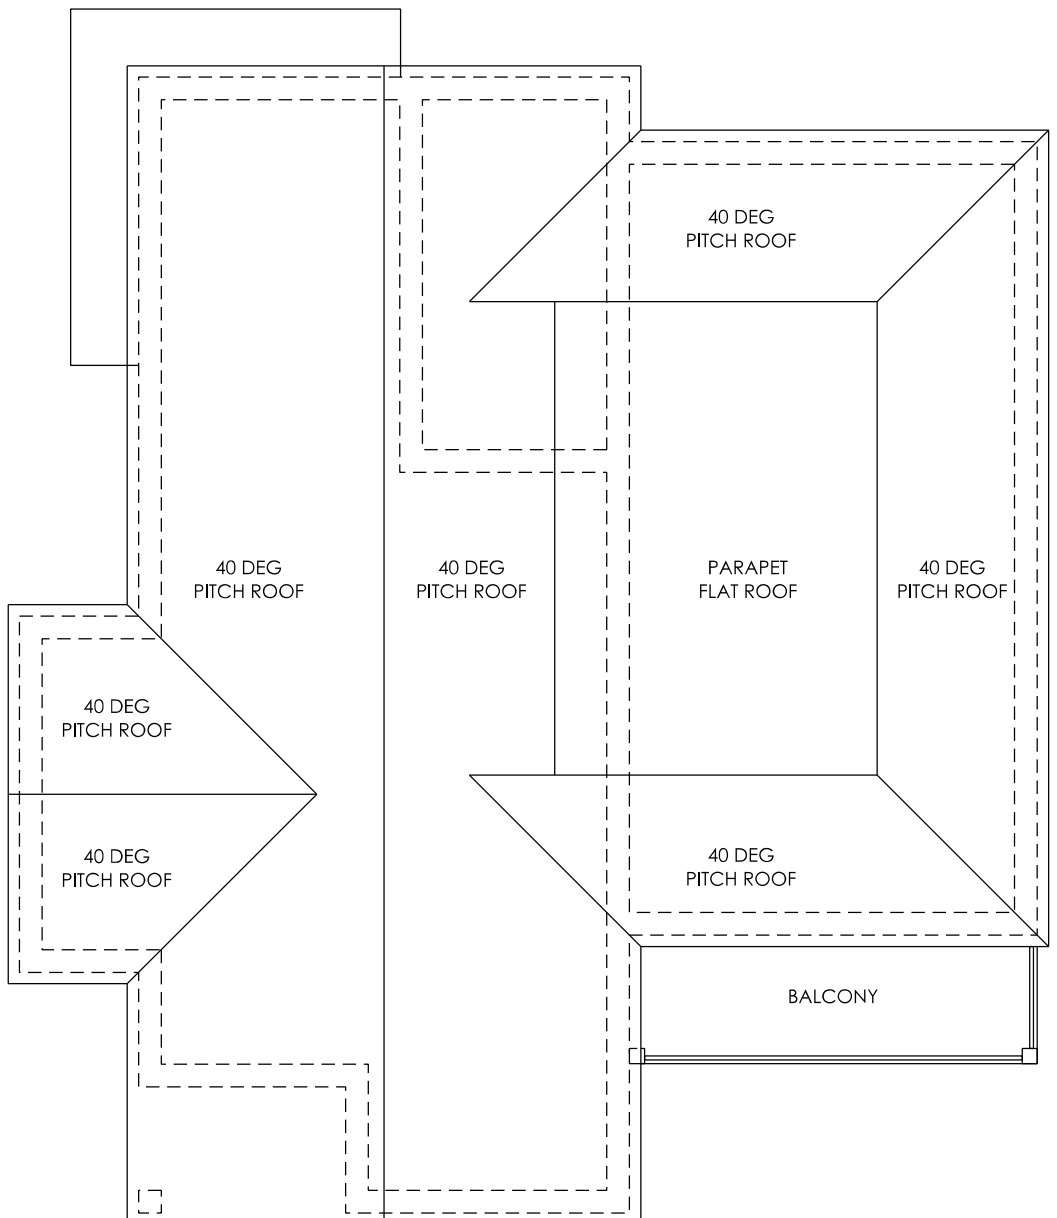

ROOF PLAN

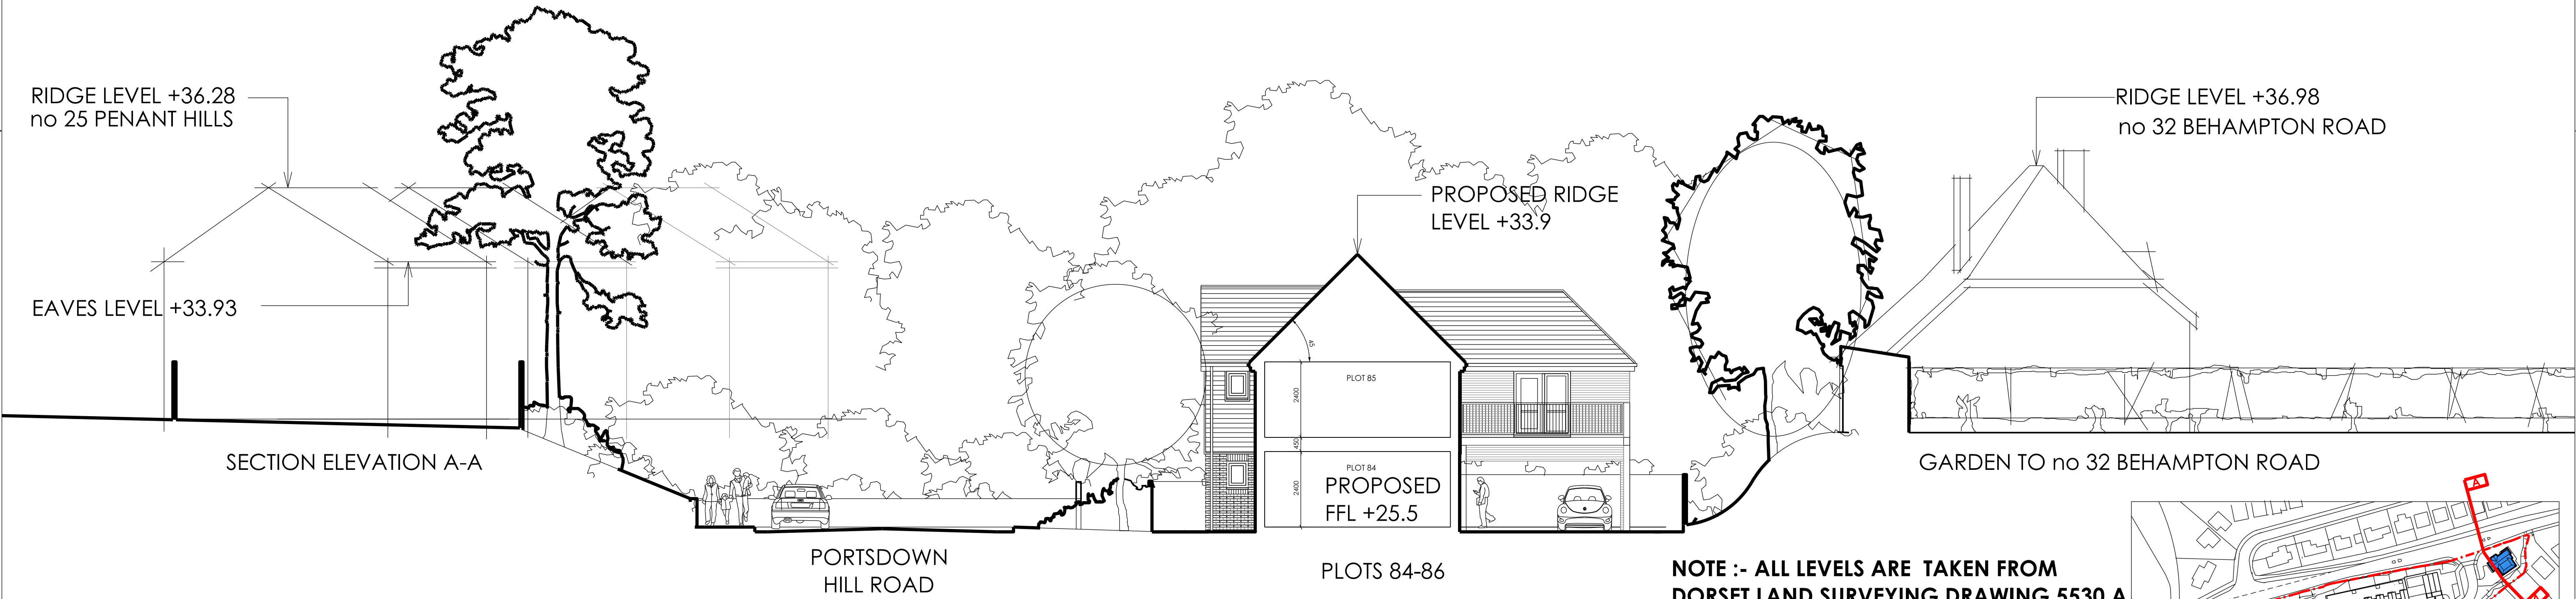

NOTE :- ALL LEVELS ARE TAKEN FROM
DORSET LAND SURVEYING DRAWING 5530 A

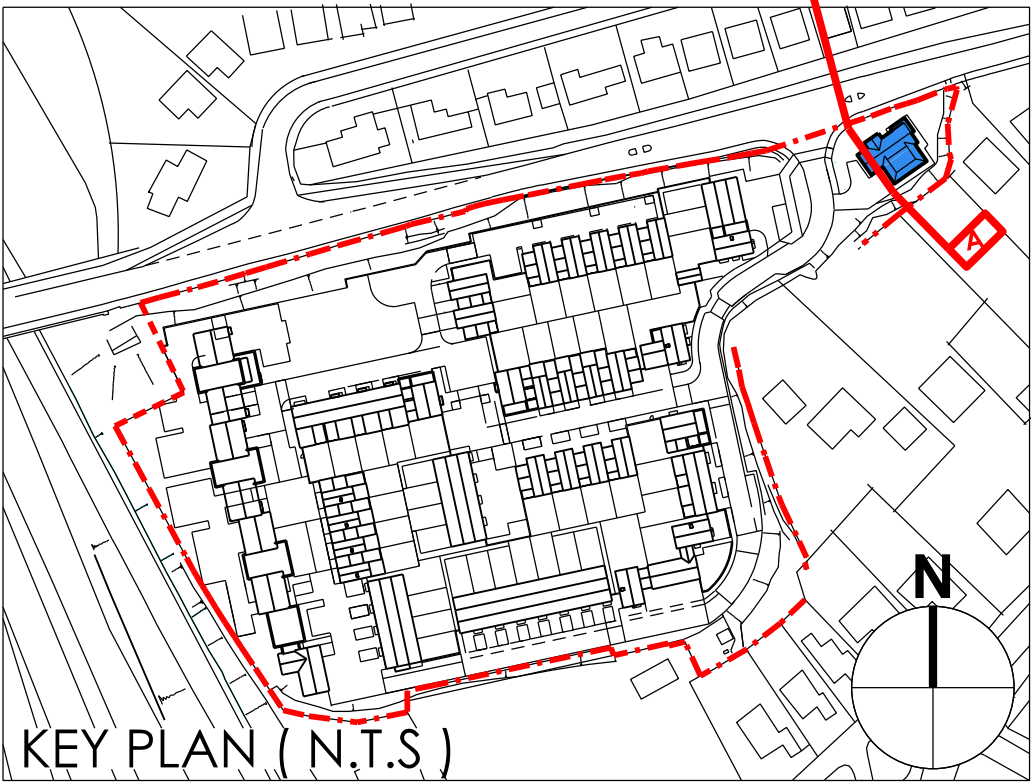

KEY PLAN (N.T.S)