


Tree protection plan
Location of trees, categorisation and protection/management proposals at 42 Bedhampton Hill, Havant

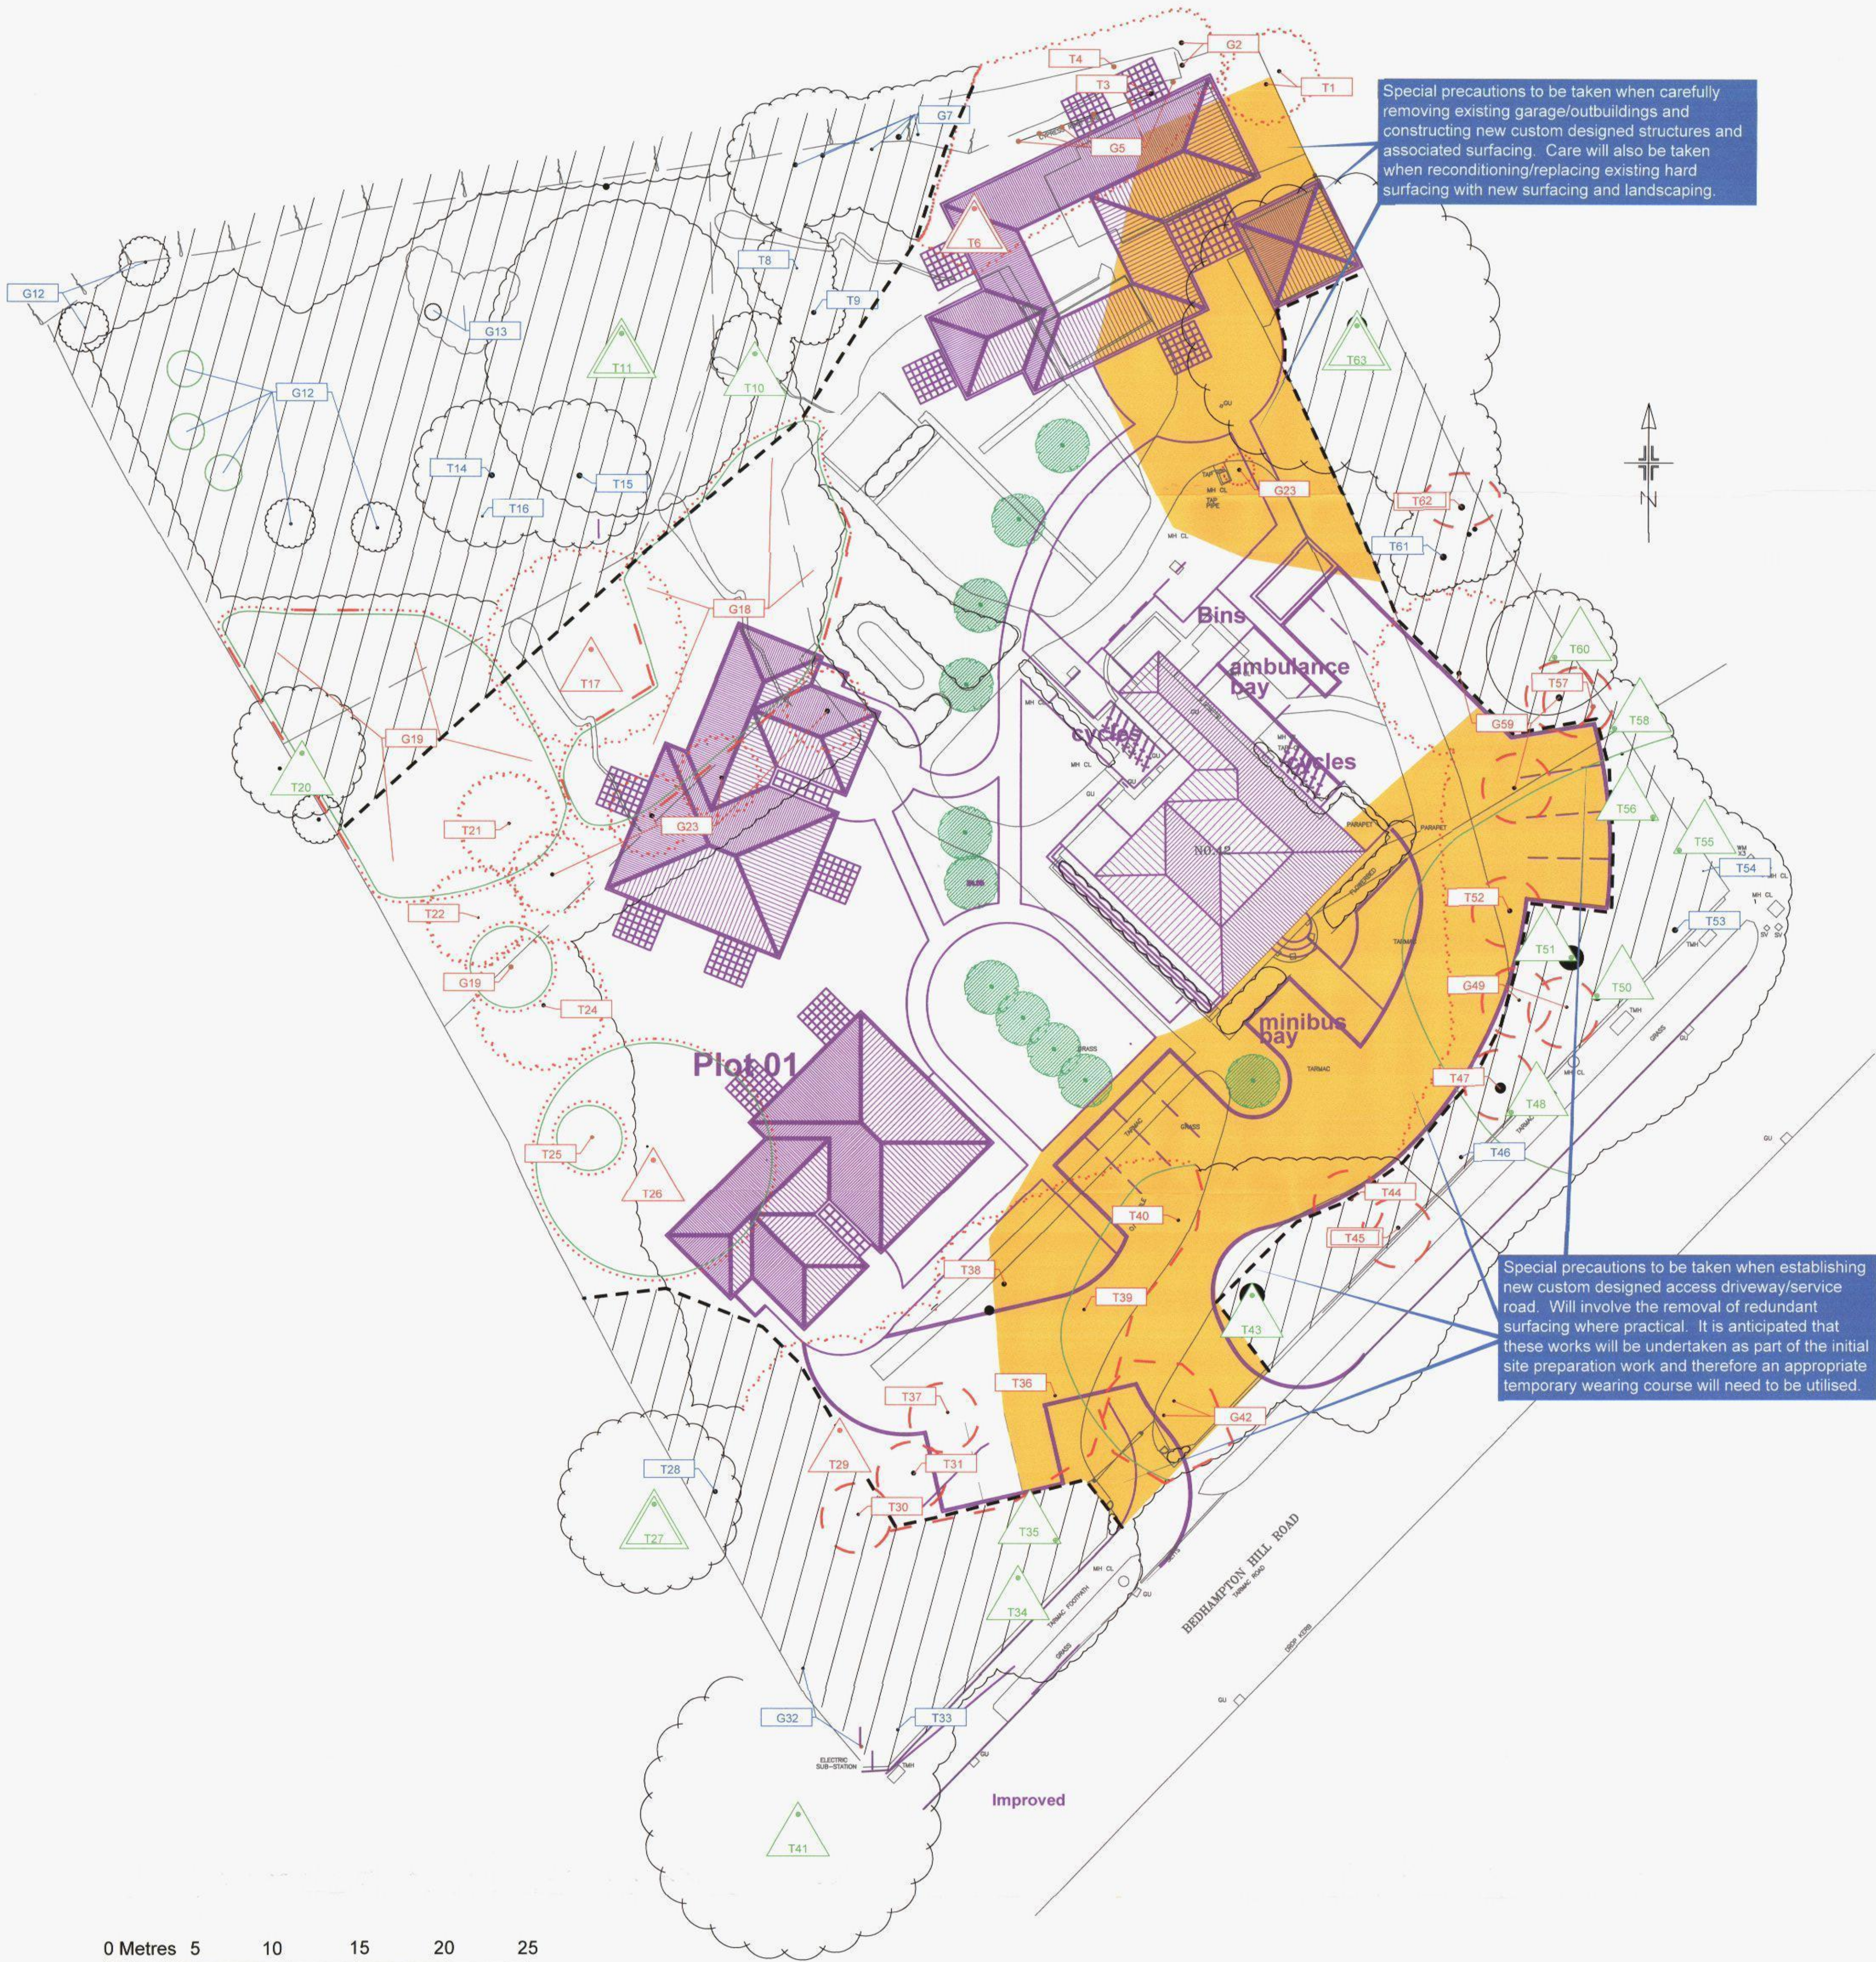

0 Metres 5 10 15 20 25

Scale: 1:200 @ A1

	BS category A	Trees of high quality
	BS category B	Trees of moderate quality
	BS category C	Trees of low quality
	BS category U	Trees unsuitable for retention
	Trees to be removed	
	Proposed layout	
	Estimated tree positions not included on original land survey and /or adjusted crown spreads	
	Construction exclusion zone (CEZ) to be protected by fencing and/or ground protection	
	Precautionary Areas	
	• Installation of new custom designed surfacing – no dig construction form • Recondition/replace existing hard surfacing to form new permeable surface or soft landscaping • Removal of existing garage/outbuilding • Installation of new sheltered residential unit • Installation of new subterranean utilities • Soft landscaping	
	Proposed new planting as per plan ref: 12/100/P01 B	