


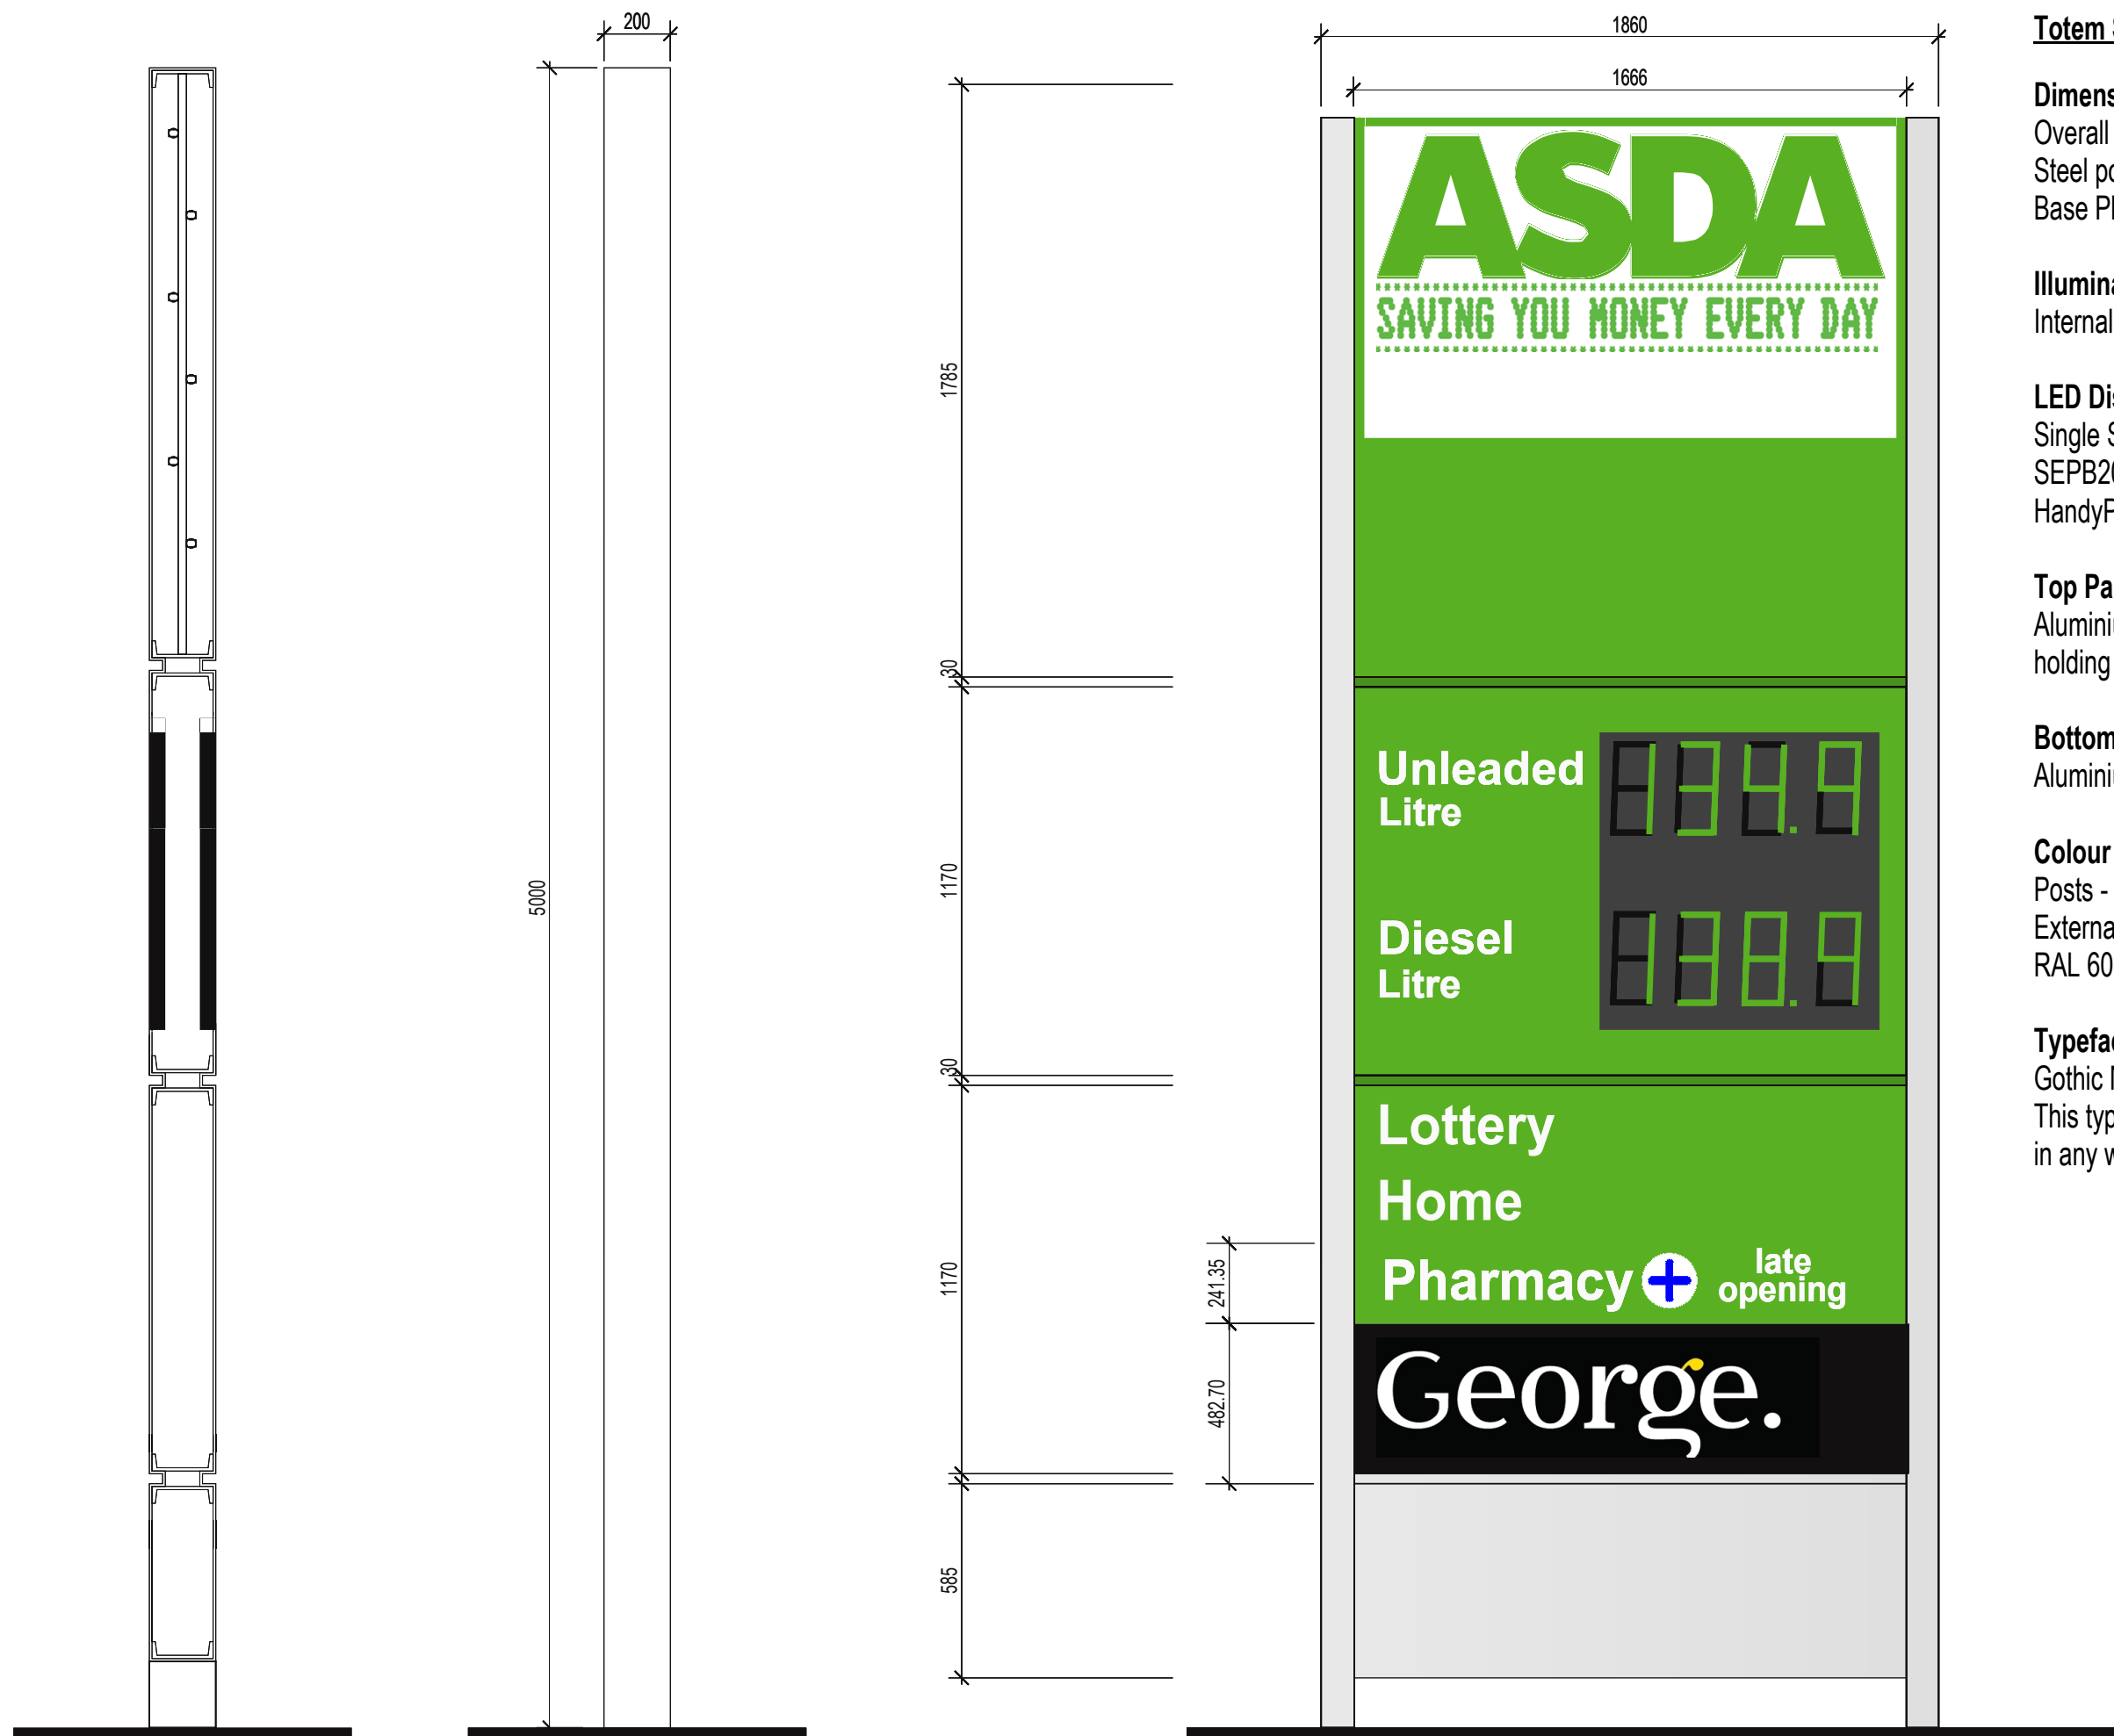

Totem Sign 01: PFS/Store Combined Sign

Dimensions:

Overall 5000mm x 1860mm
Steel posts 219mm dia. 8mm thick
Base Plates 350mm x 600mm x 10mm

Illumination:

Internal LED

LED Display

Single Sided (back to back display)
SEPB204-10/2 U/B with bluetooth capabilities -
HandyPort HPU-120 Kit

Top Panel:

Aluminium panels 3mm, door hinged with frame
holding 5mm opal acrylic 24 hours

Bottom panel:

Aluminium panels 3mm with vinyles applied

Colour specifications:

Posts - powder coated silver RAL 9006
External panels - powder coated green
RAL 6018 Cromadex MS122E

Typeface

Gothic Medium
This typeface must not be condensed or expanded
in any way

Totem Sign 1: PFS/Store Combined Sign - LED - Scale 1:20 @ A3

ASDA