
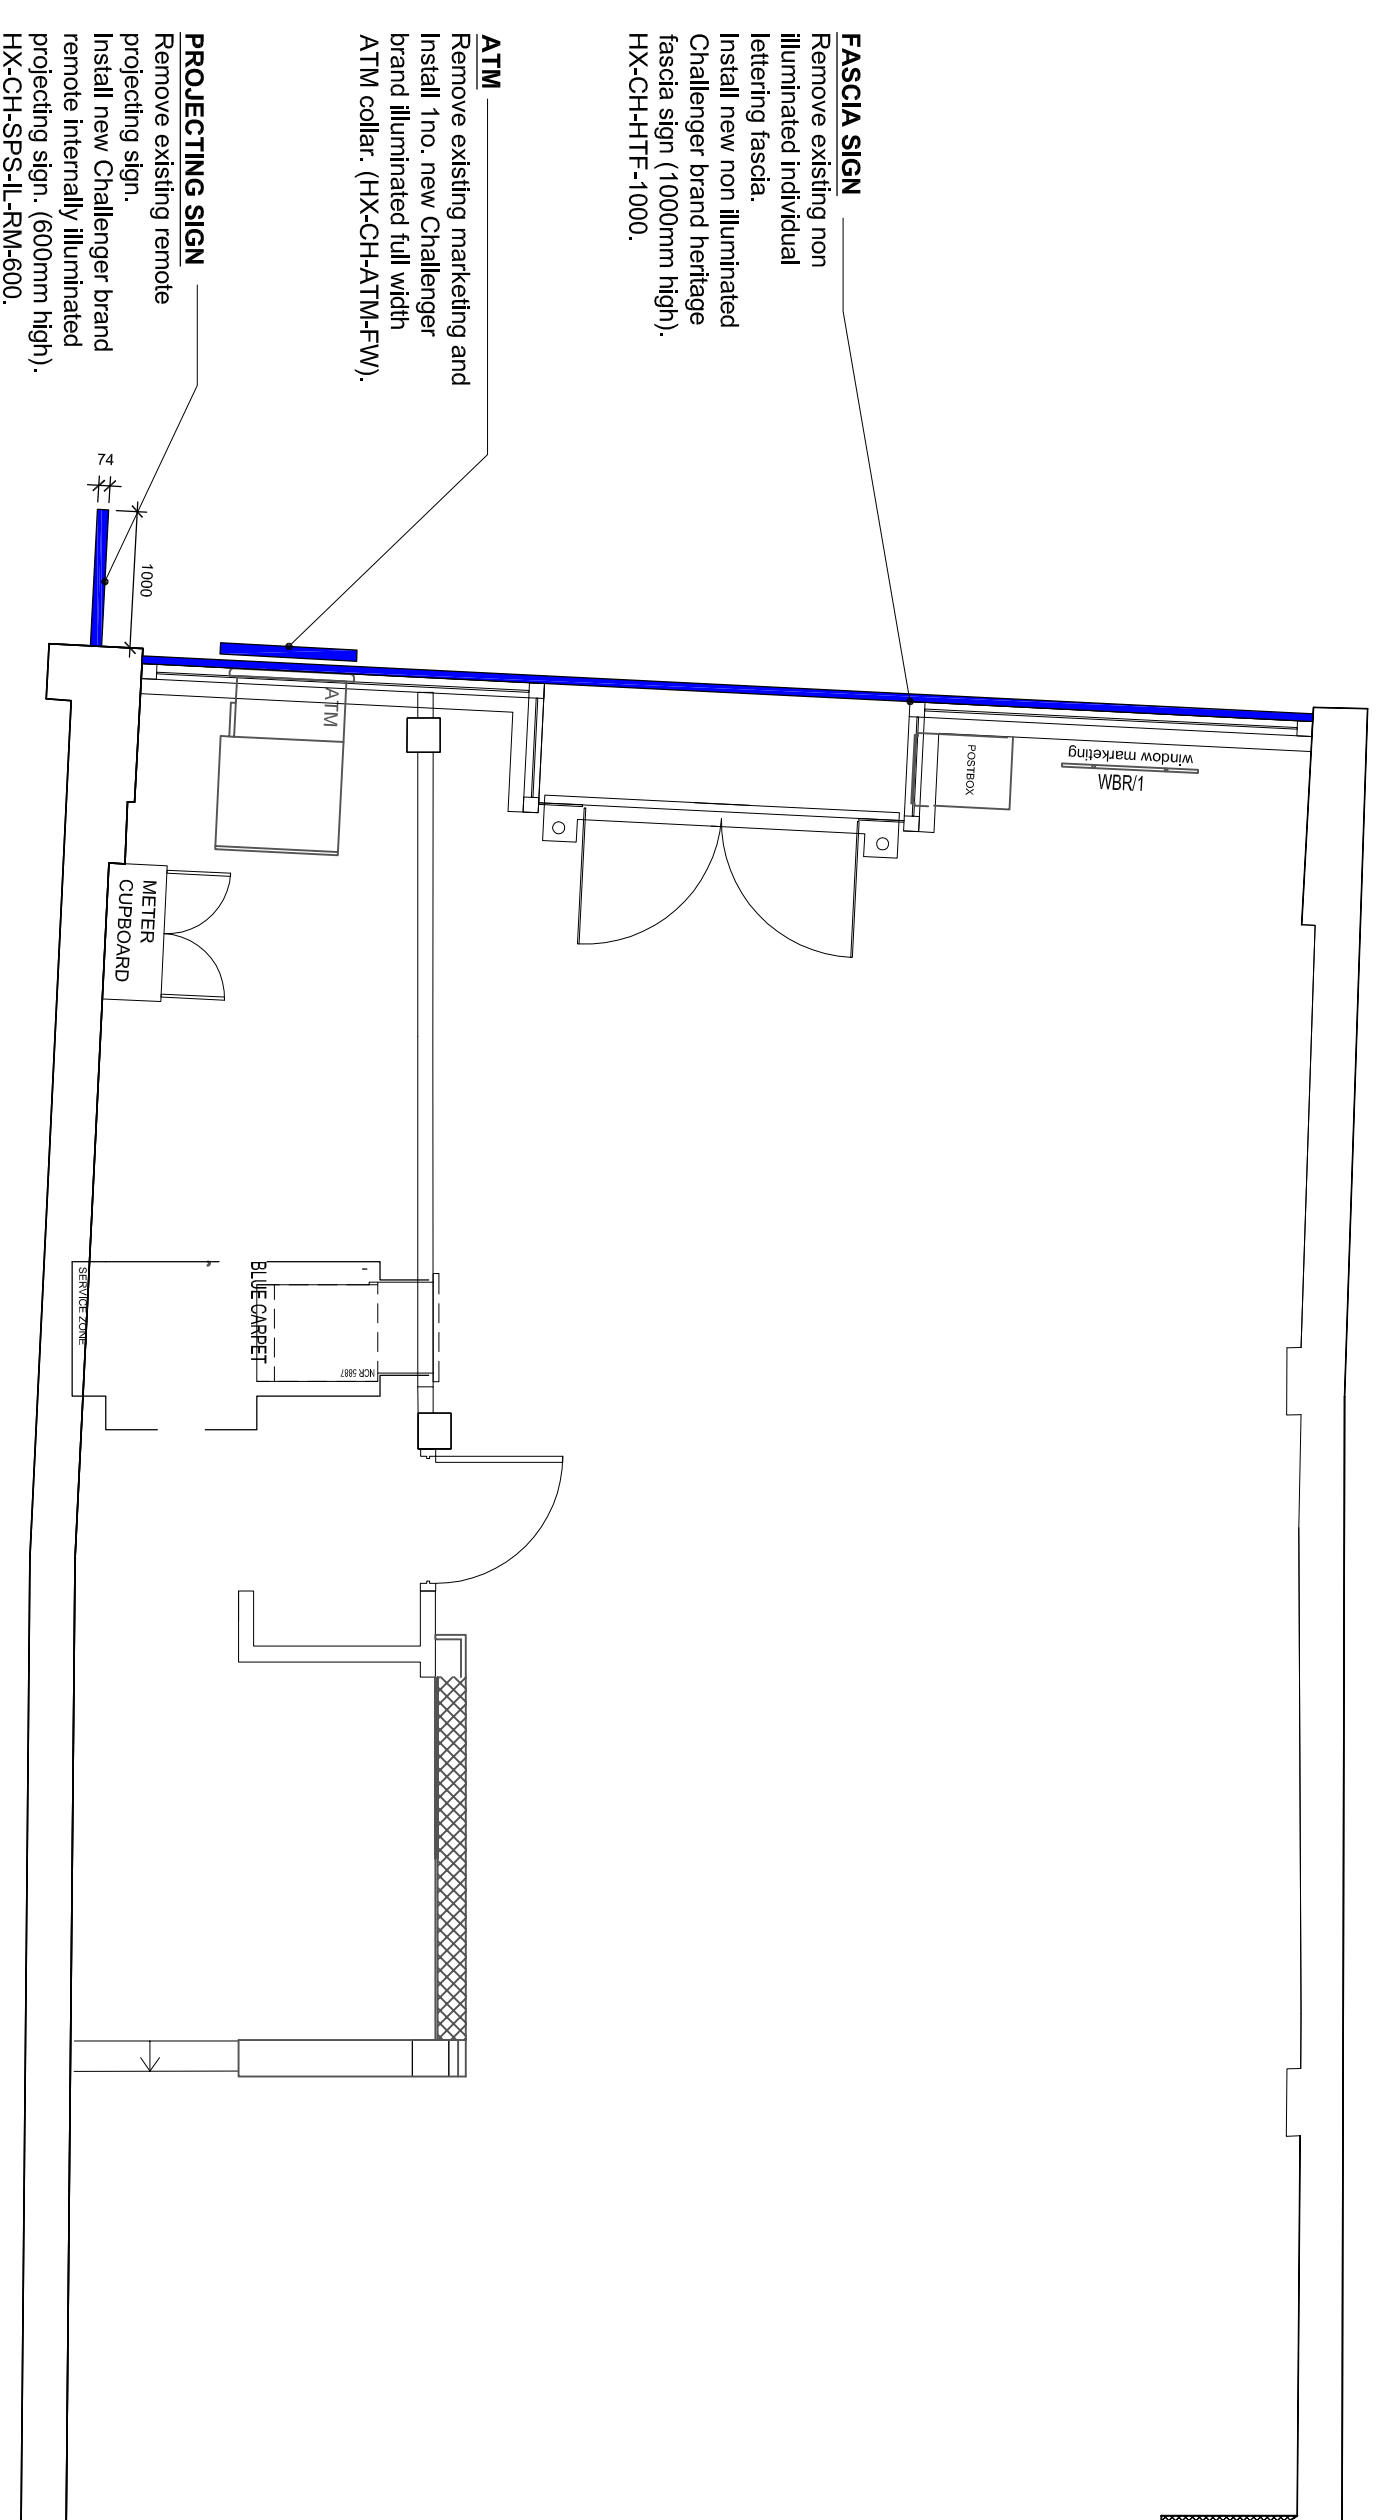


INTERIOR LAYOUTS OMITTED FOR
SECURITY REASONS.

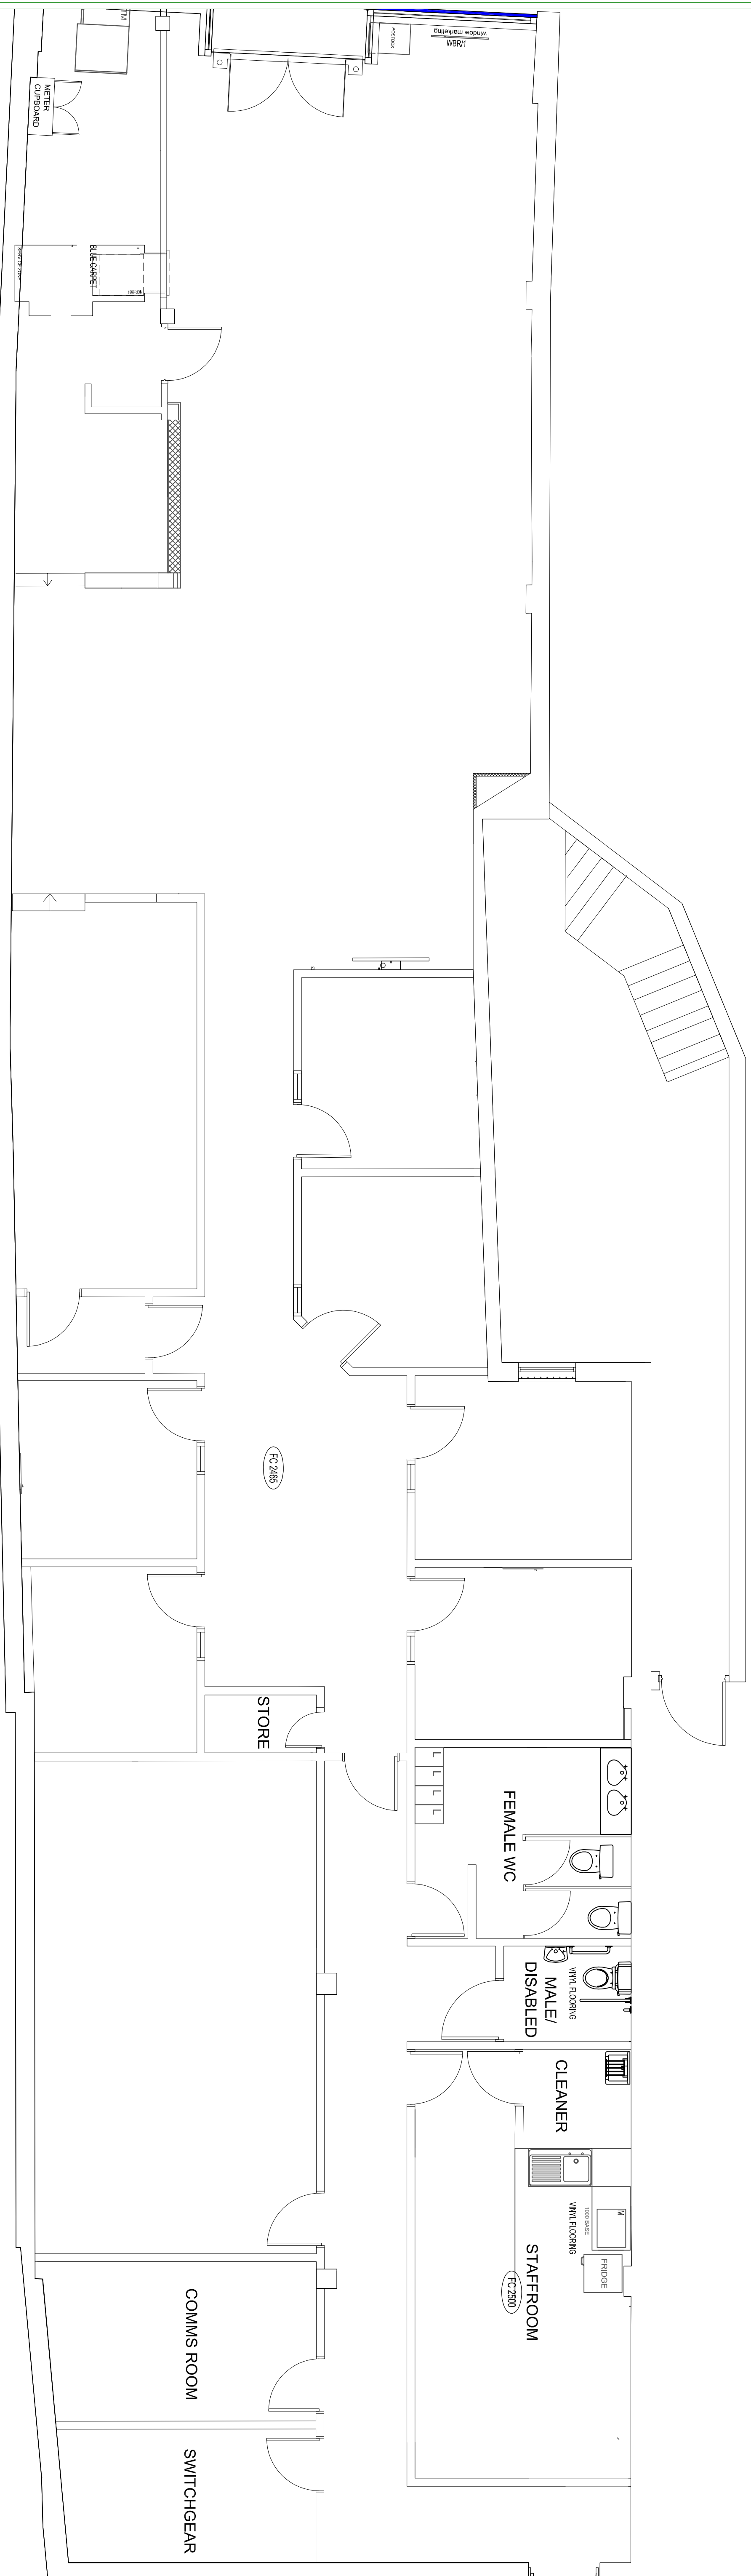

PLANNING

			XX
REV	DATE	REVISION	INITIALS

Aspect House : Manchester Road : Allinchar

Cheshire, WA14 5PG
t: +44 0 161 926 6000
f: +44 0 161 926 6001
www.stylestandwood.co.uk

Contractors Reference: D9944 - 001

Contractors Reference: D9944 - 001

INFORMATION

LLOYDS BANKING GROUP

ALL DIMENSIONS TO BE CHECKED PRIOR TO COMMENCING WORK. DRAWING TO BE HELD IN CONJUNCTION WITH PROJECT SPECIFICATIONS.

THIS DRAWING IS THE PROPERTY OF LOTUS BAKING GROUP AND COPYRIGHT IS RESERVED BY THEM. THE DRAWING IS ISSUED ON CONDITION THAT IT NOT COPIED OR REPRODUCED BY OR TO ANY UNAUTHORIZED PERSONS WITHOUT PRIOR CONSENT IN WRITING TO LOTUS BAKING GROUP. PROPERTY, ALL MODIFIED DRAWINGS SHOULD BE RETURNED TO LOTUS BAKING GROUP.

BRISTOL • PO Box 112, Canons House, Canons Way, BRISTOL, BS59 7LB

BRISTOL - PO Box 112, Canine House, Canine Way, BRISTOL, BS9 7LB
EDINBURGH - System 1 South, 12 Barchead Crossway South, EDINBURGH, EH11 4EB
HALFAX - Tinty Road, HALFAX, West Yorkshire, HX1 2NS

PROJECT ADDRESS

26 West Street
Havant

P09 1PG

Ground Floor

PROPOSED

SCALE



PROPOSED GROUND FLOOR GENERAL ARRANGEMENT

Scale 1:50 @ A1