


Tree protection plan
Location of trees, categorisation and protection/management proposals at Havant Retail Park, Portsdown Hill Road, Bedhampton

SUPERSEDED

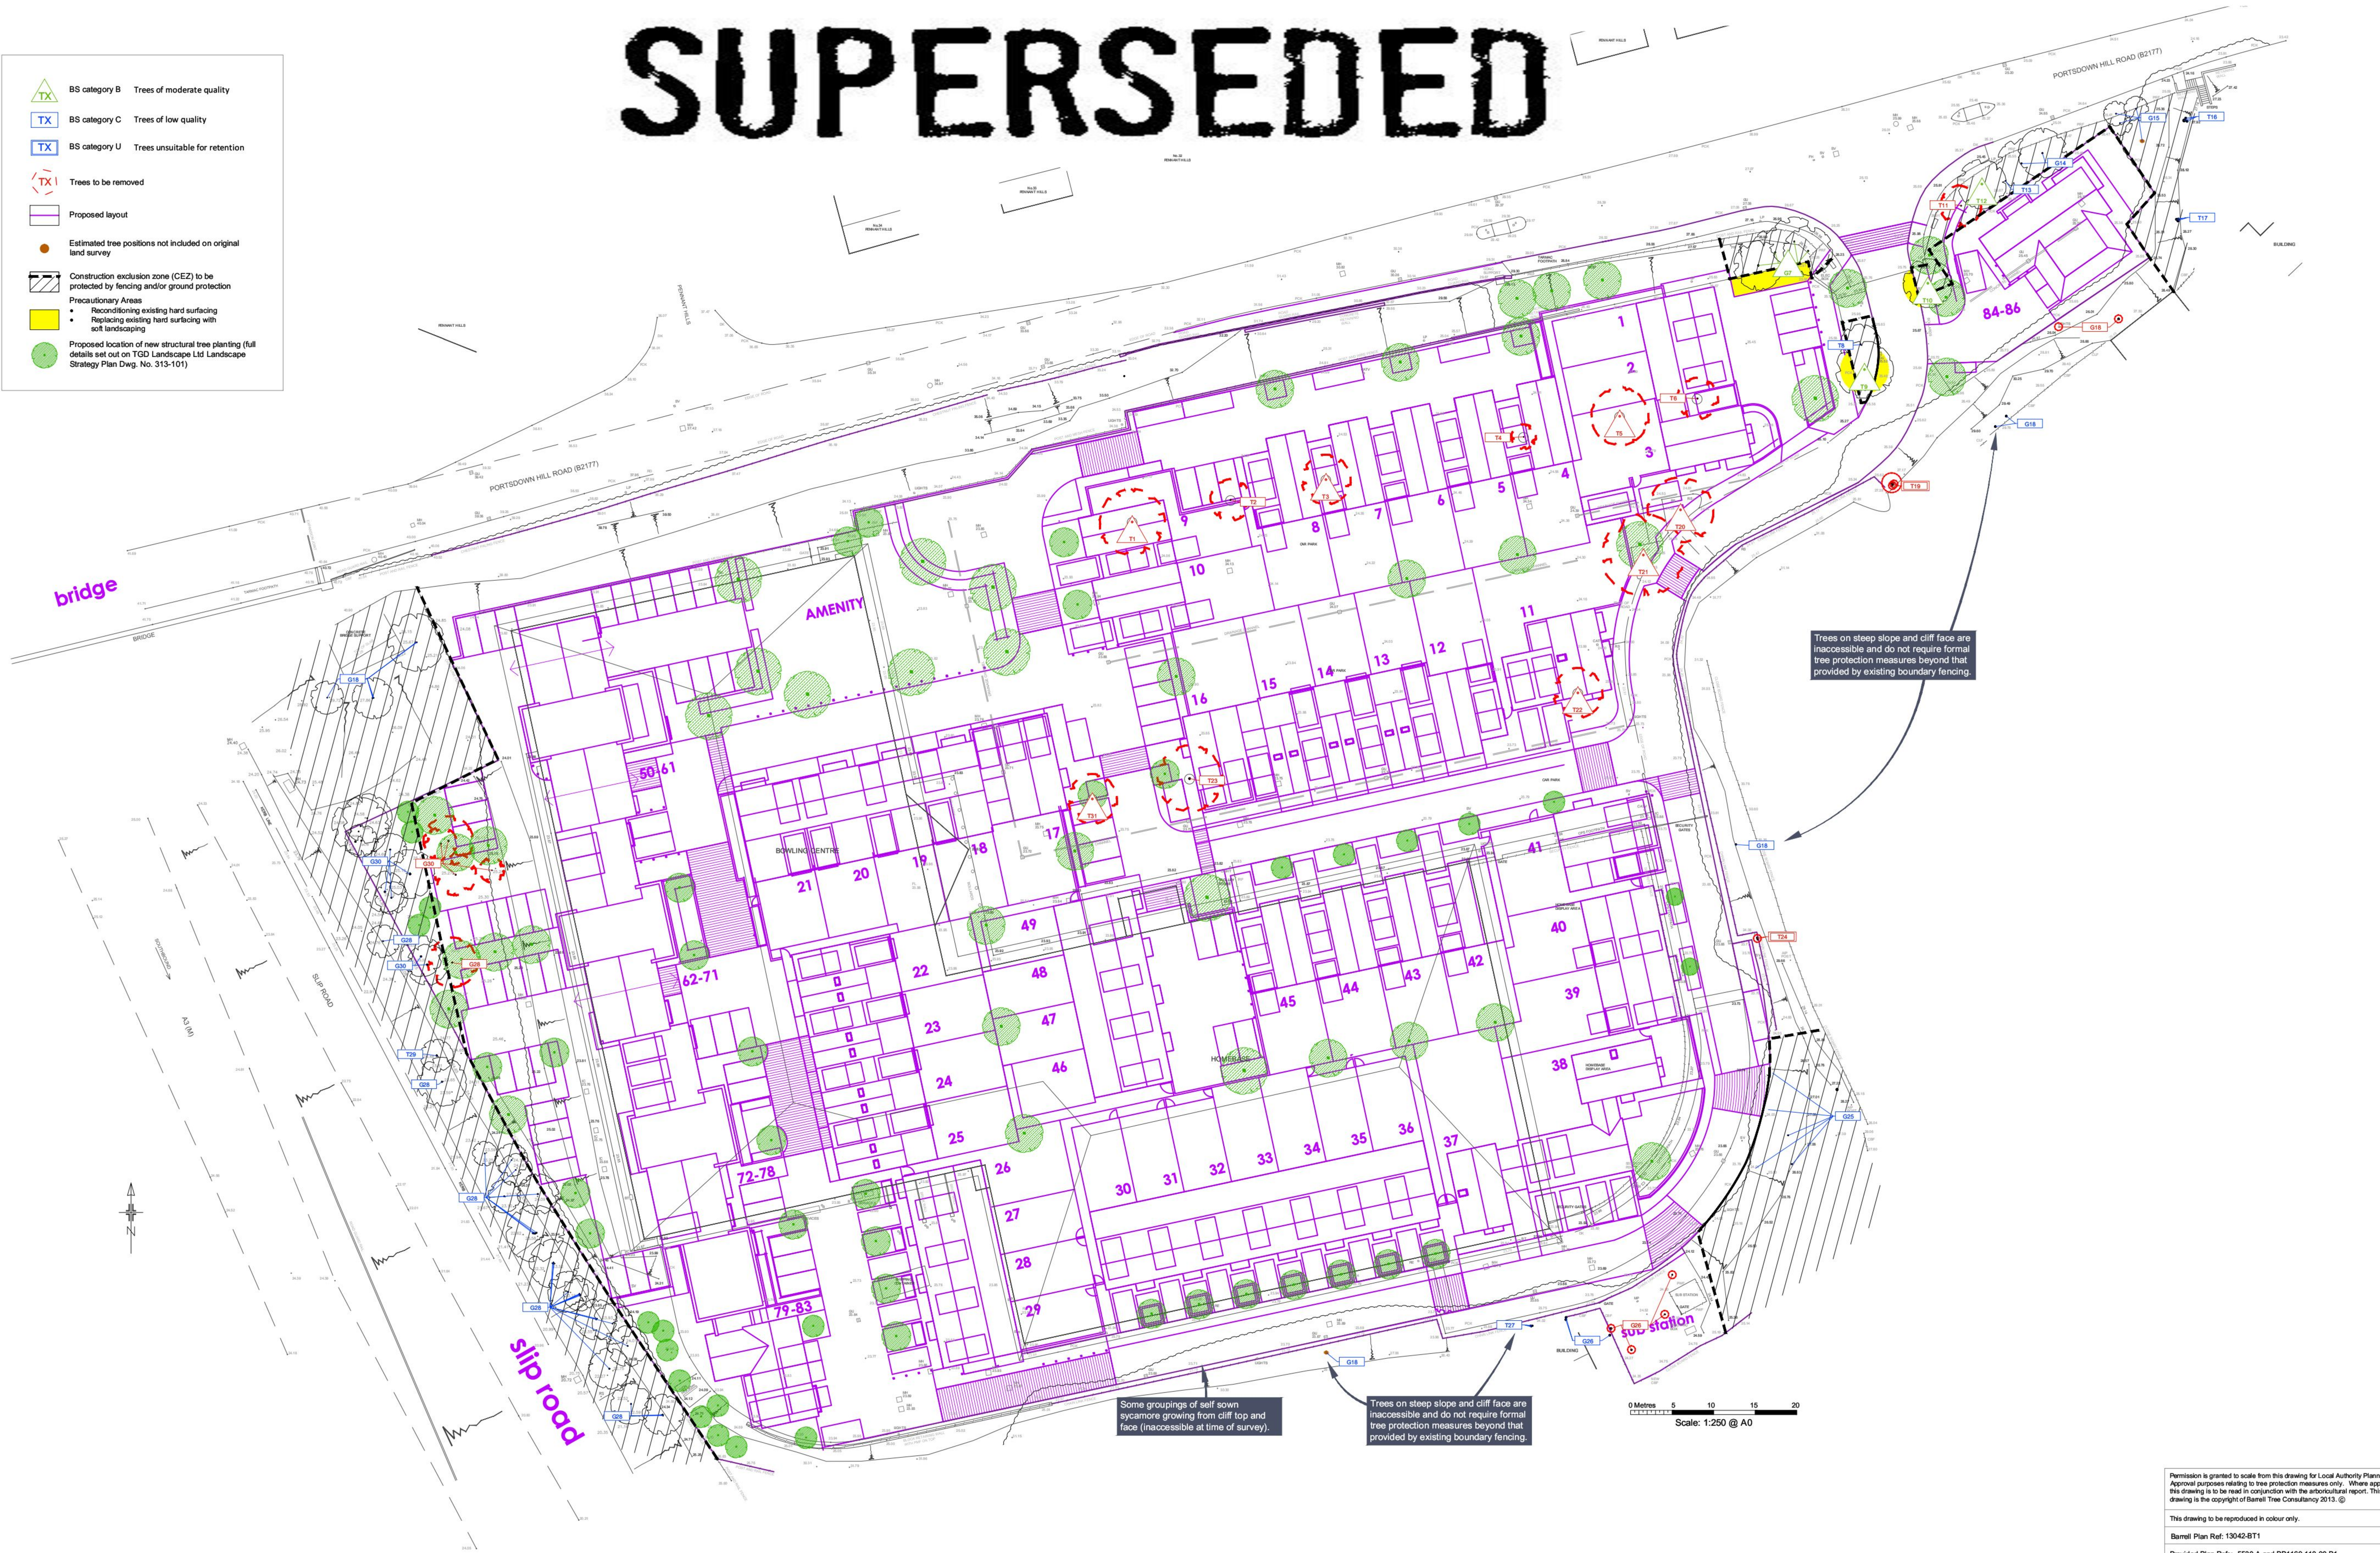

Permission is granted to scale from this drawing for Local Authority Planning Approval purposes relating to tree protection measures only. Where applicable this drawing is to be read in conjunction with the arboricultural report. This drawing is the copyright of Barrell Tree Consultancy 2013. ©

This drawing to be reproduced in colour only.

Barrell Plan Ref: 13042-BT1

Provided Plan Refs: 5530-A and PP1169 110-00 P1

barrell
TREE CONSULTANCY

Field House, Fordingbridge Business Park,
Ashford Road, Fordingbridge SP6 1BT
Tel: 01435 651470 Fax: 01435 653449
www.barrelltreeconsultancy.co.uk